



CENTRE COORDINATES: 471997 , 175068

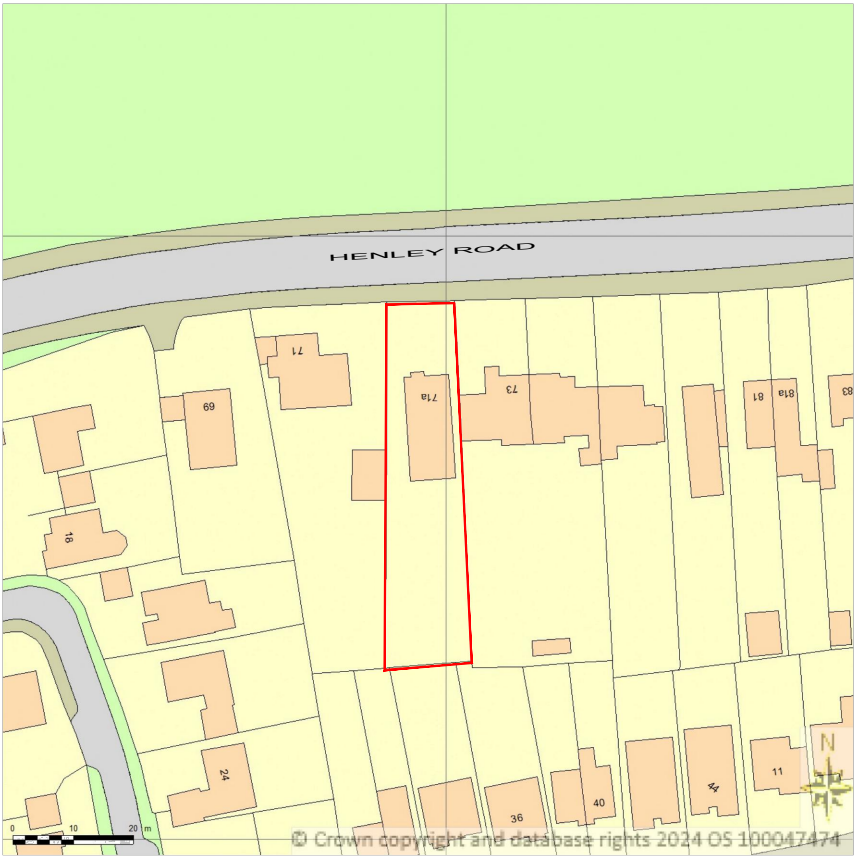

Supplied by Streetwise Maps Ltd
www.streetwise.net
Licence No: 100047474

LOCATION PLAN
SCALE 1:1250@A3

BLOCK PLAN
SCALE 1:500@A3

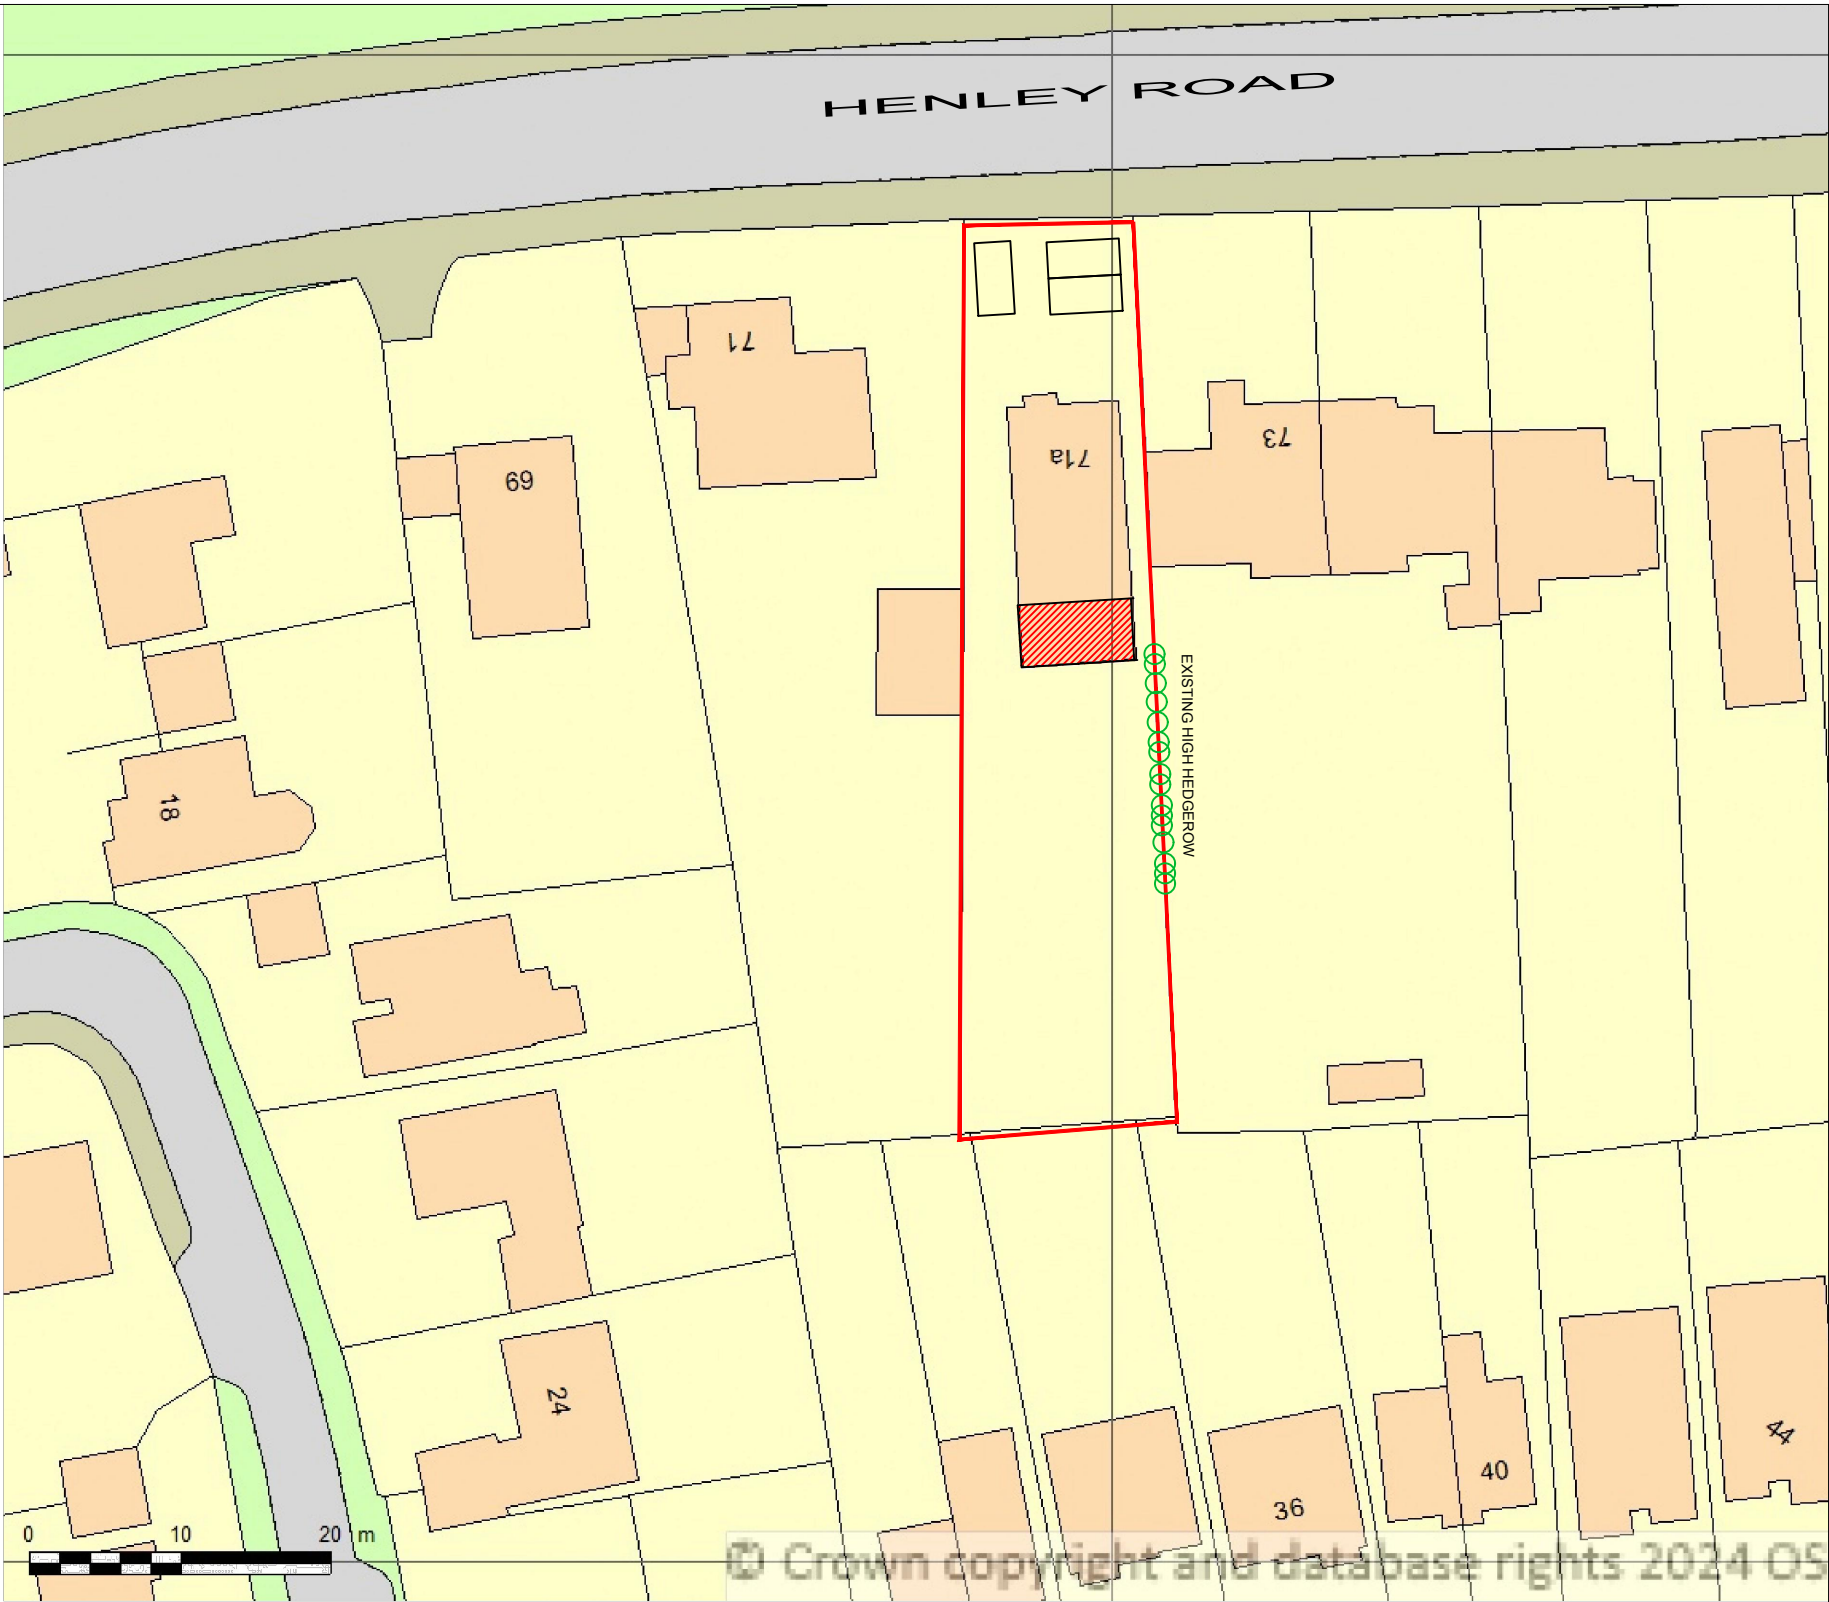

PROJECT:

PROPOSED LOFT EXTENSION

**71A Henley Road
Caversham**

DRAWN BY:

P.S.

DATE:

25/03/2025

SCALE:

AS SHOWN@A3

FILENAME:

24060




DRAWING TITLE:


LOCATION AND BLOCK PLAN

DRAWING NUMBER:

HR-01


ArchDezine Limited
archdeziner7@gmail.com

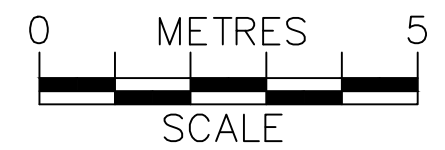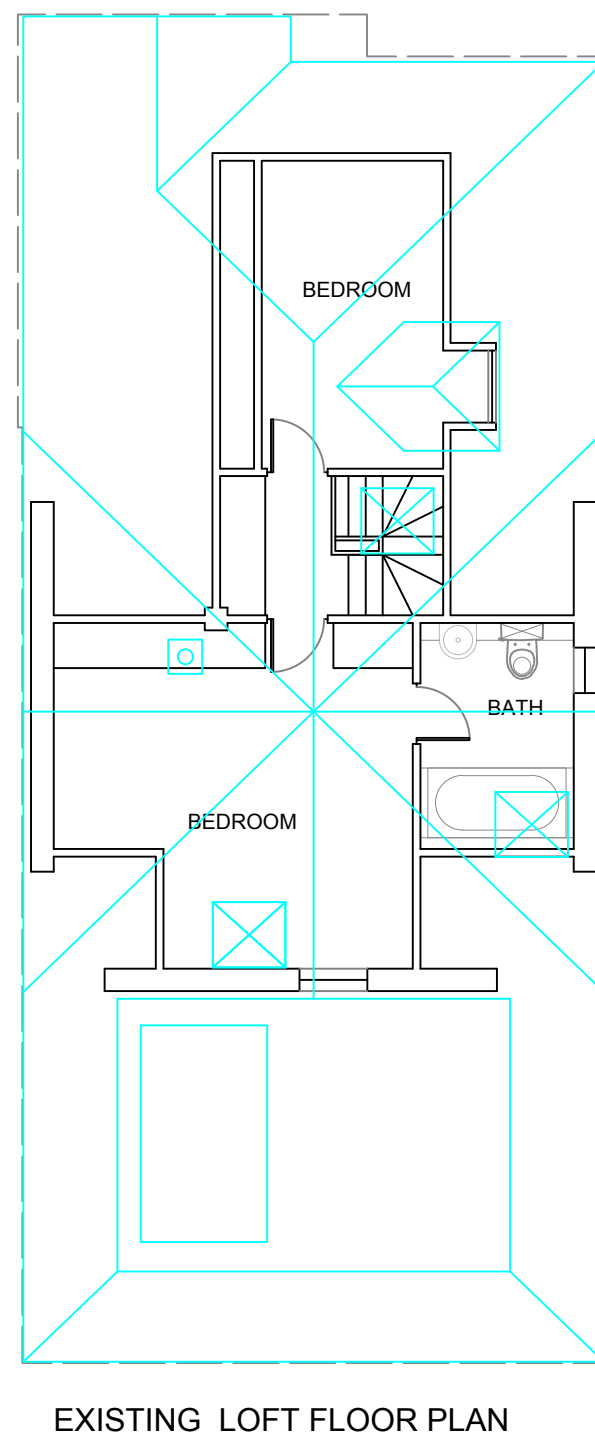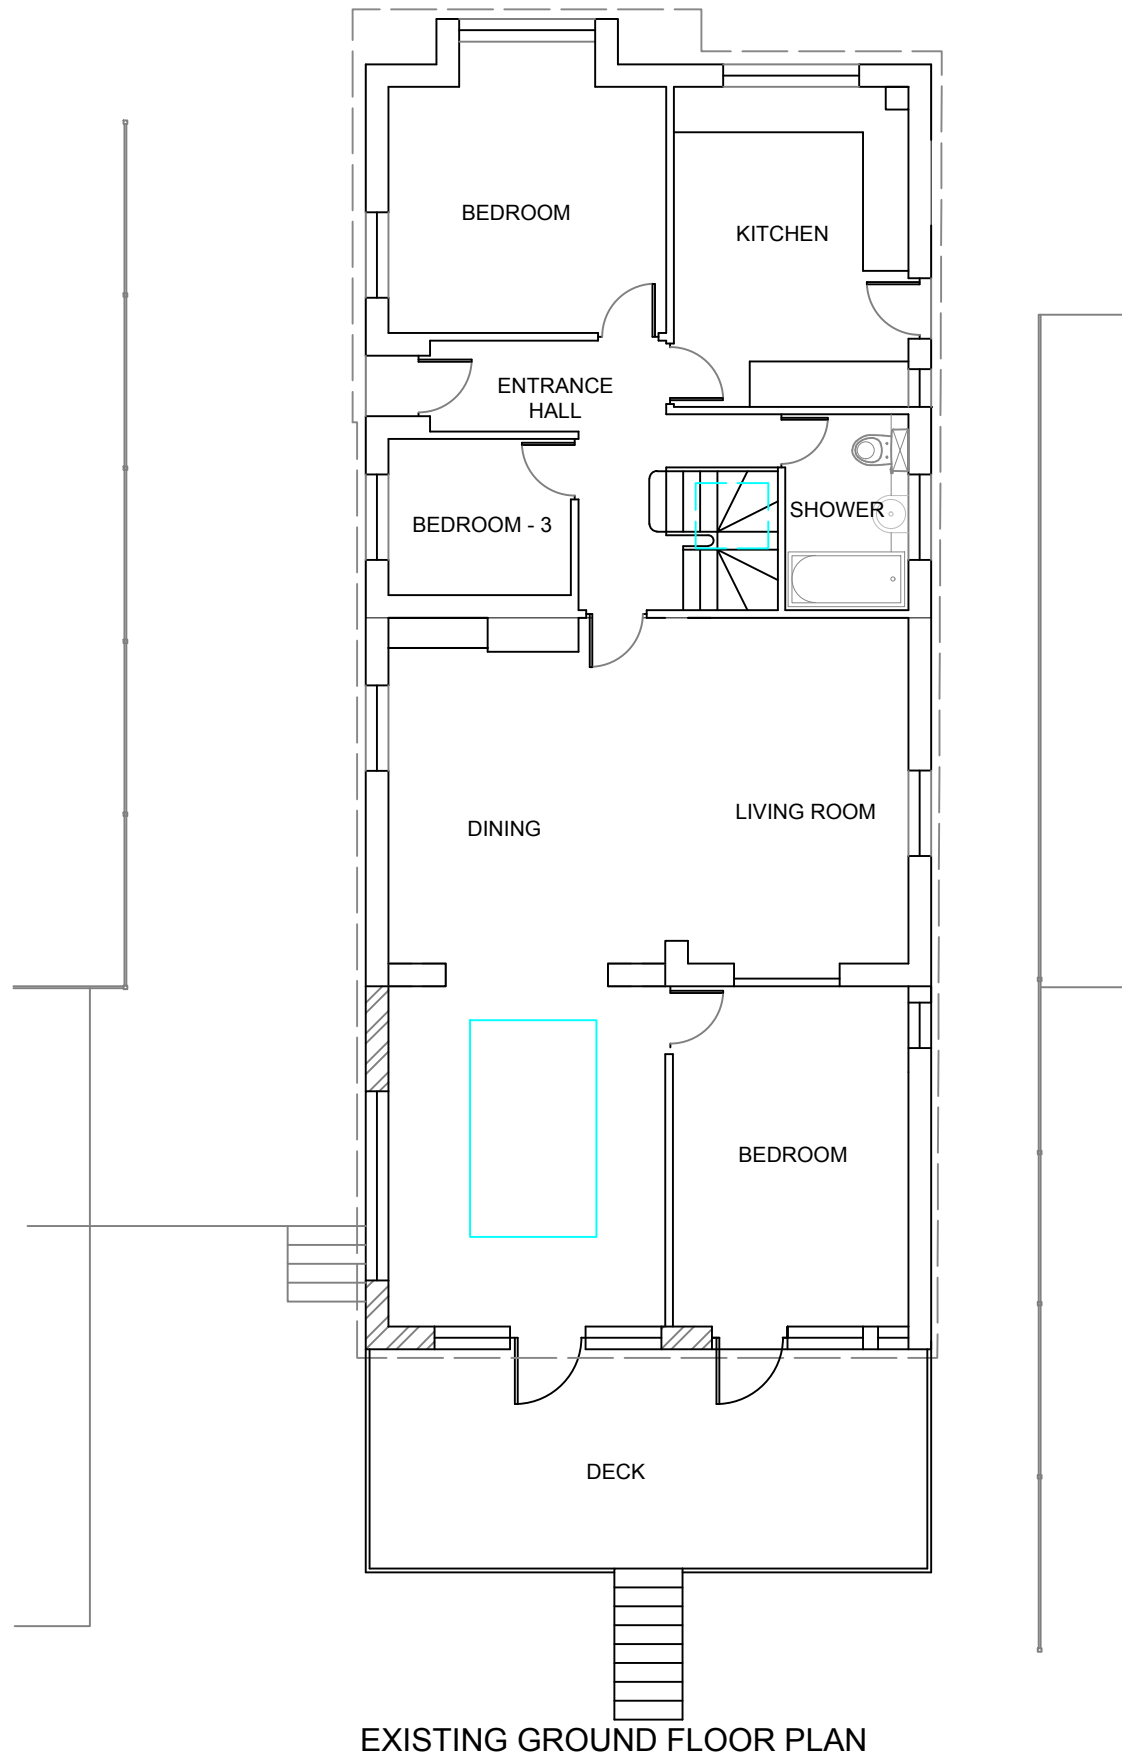

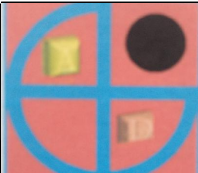	PROJECT:	71A Henley Road Caversham	DRAWN BY:	P.S.	DRAWING TITLE:		ArchDezine Limited archdeziner7@gmail.com
	PROPOSED LOFT EXTENSION		DATE:	19/03/2025	EXISTING PLANS		
			SCALE:	1:100@A3	DRAWING NUMBER:		
			FILENAME:	24060	HR-02		



EXISTING
SOUTH ELEVATION

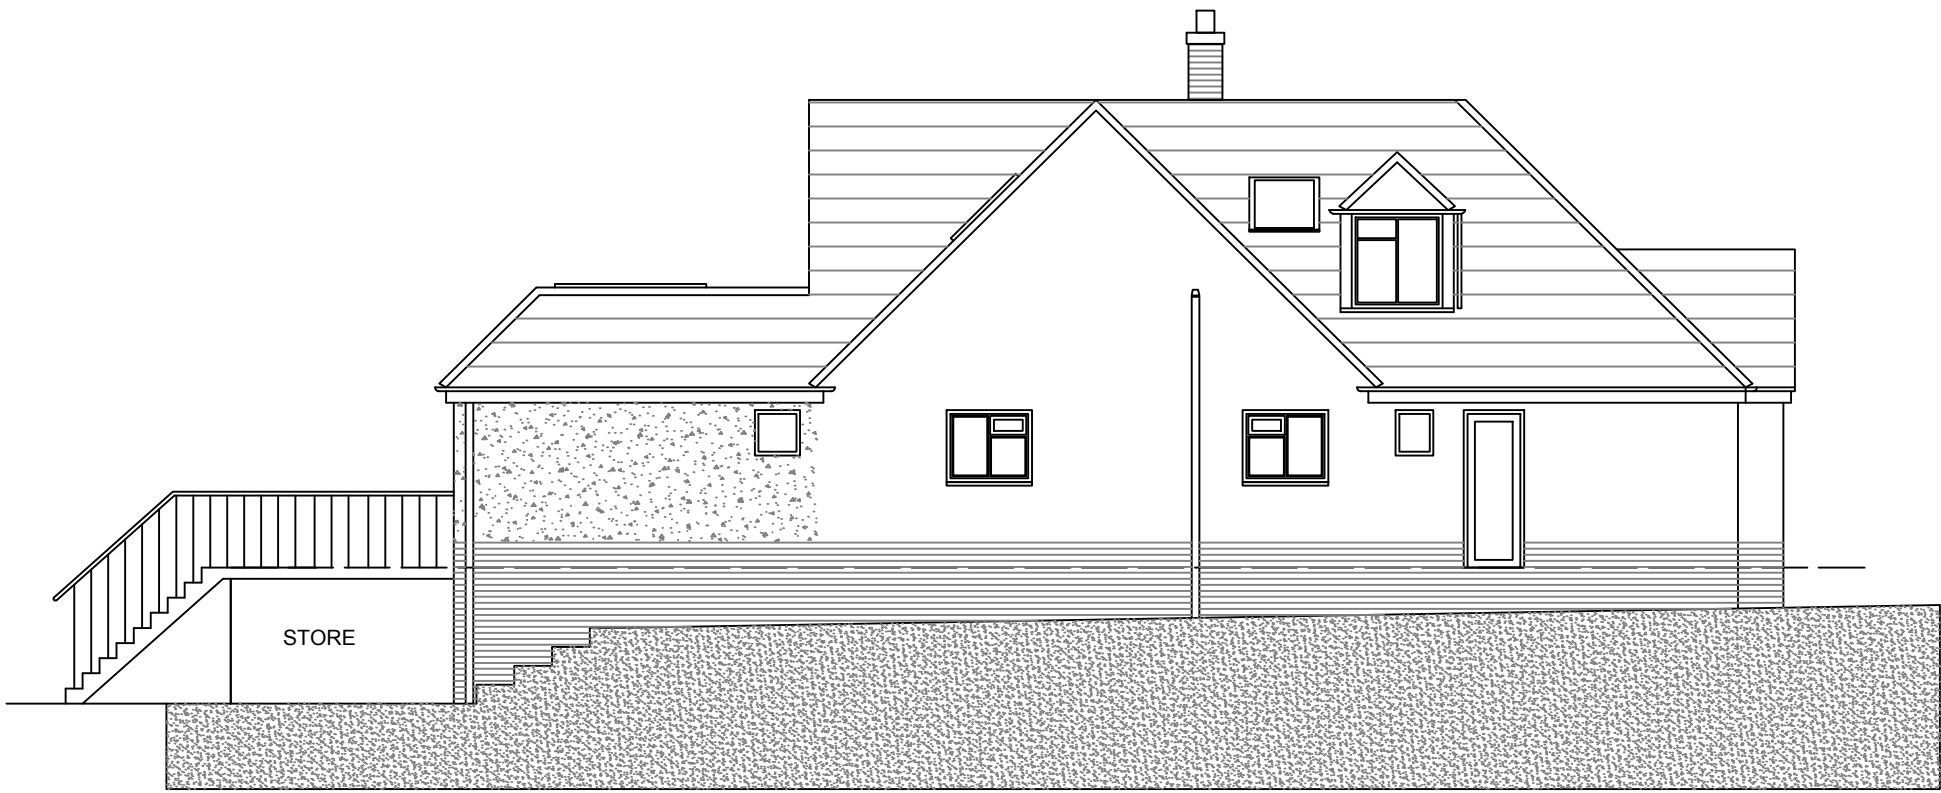


EXISTING EAST ELEVATION





EXISTING WEST ELEVATION




EXISTING NORTH ELEVATION

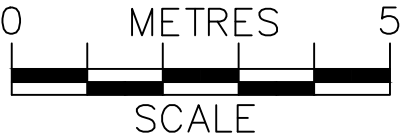

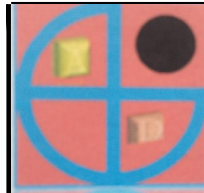
	PROJECT:	71A Henley Road Caversham	DRAWN BY:	P.S.	DRAWING TITLE:		 archdeziner7@gmail.com
	PROPOSED LOFT EXTENSION		DATE:	25/03/2025	EXISTING ELEVATIONS		
			SCALE:	1:100@A3	DRAWING NUMBER:	HR—03	
			FILENAME:	24060			

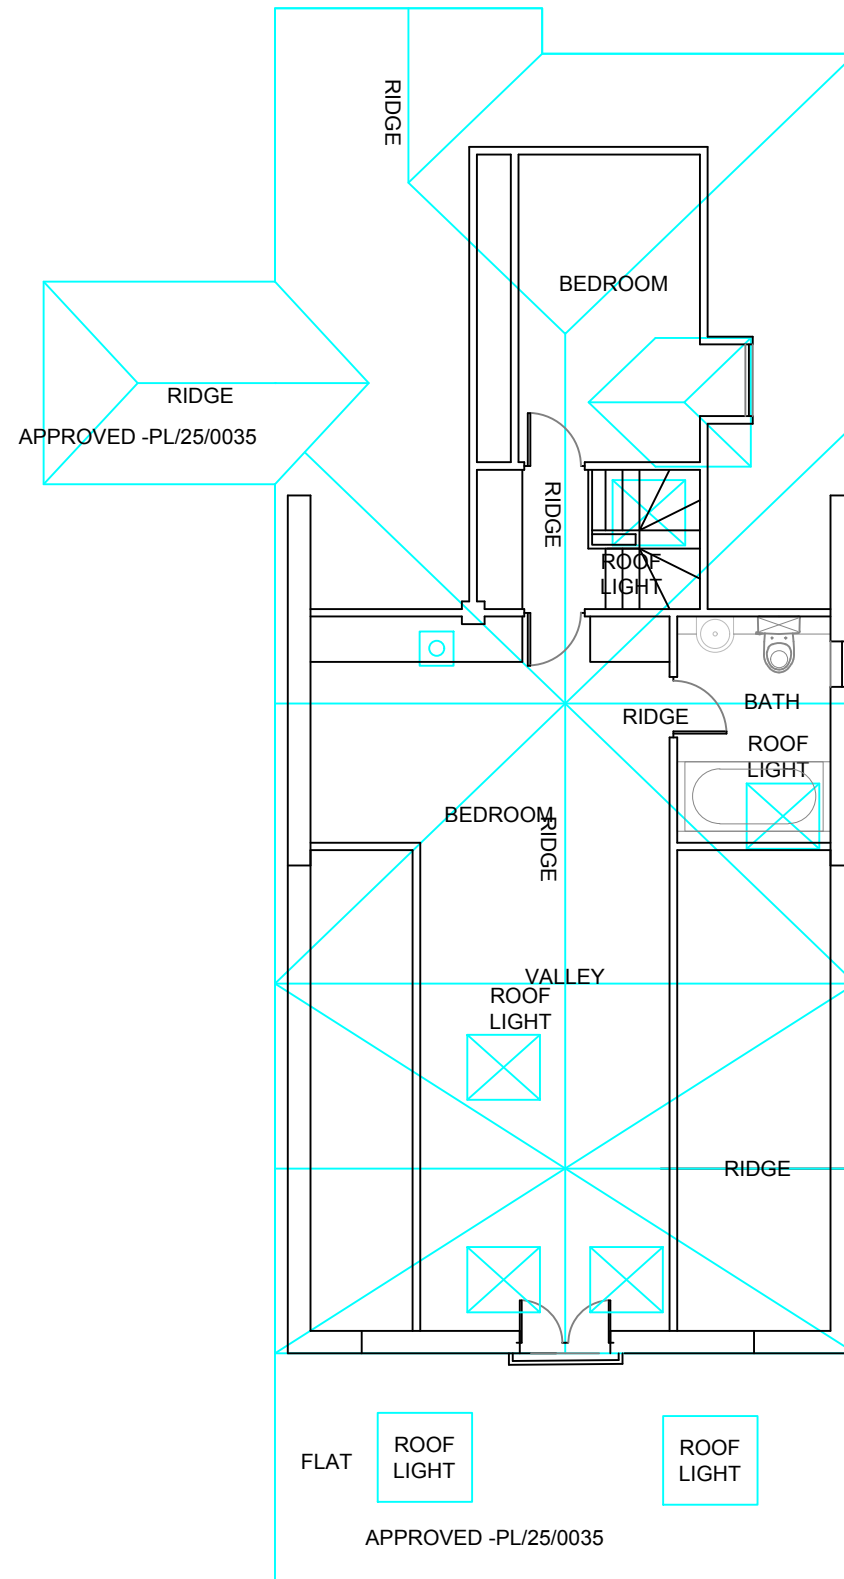


PROPOSED LOFT PLAN

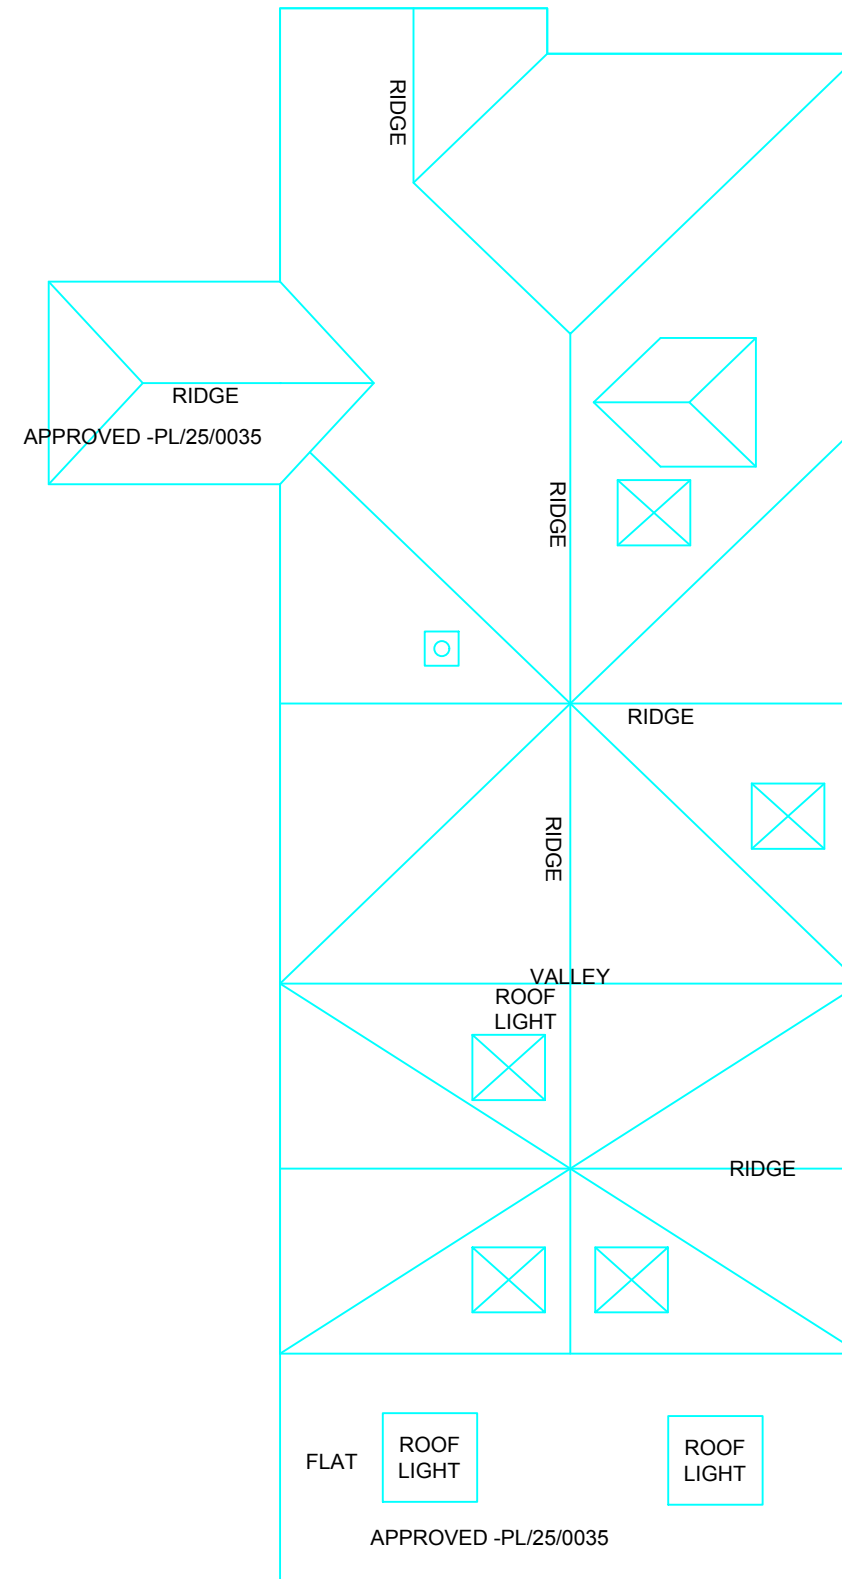

PROPOSED ROOF PLAN

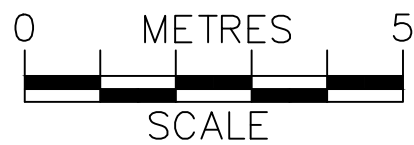

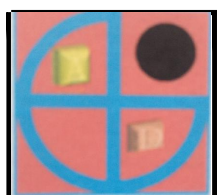	PROJECT:		71A Henley Road Caversham	DRAWN BY:	P.S.	DRAWING TITLE:		ArchDezine Limited archdeziner7@gmail.com	
	PROPOSED LOFT EXTENSION			DATE:	17/03/2025	PROPOSED PLANS			
				SCALE:	1:100@A3	DRAWING NUMBER:	HR-04		
				FILENAME:	24060				




PROPOSED SOUTH ELEVATION



PROPOSED EAST ELEVATION

There is no change proposed to Front Elevation

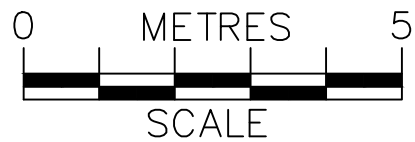

SCALE



PROPOSED WEST ELEVATION

	PROJECT:	71A Henley Road Caversham	DRAWN BY:	P.S.	DRAWING TITLE:		ArchDezine Limited archdeziner7@gmail.com
	PROPOSED SINGLE STOREY REAR EXTENSION		DATE:	17/03/2025	PROPOSED ELEVATIONS		
			SCALE:	1:100@A3	DRAWING NUMBER:	HR-03	
			FILENAME:	24060			