

-
- 0 1 2m 3 4 5m
- Scale

[illegible]

FULL PLANNING APPLICATION


DESIGN ENDEAVOURS LTD
M: 07824773079, 07869580774
E: design.endeavour@gmail.com

Project


73 ADDINGTON HOUSE
READING, RG1 4QA

Title	GROUND FLOOR PLAN (INTERNAL ELEVATION OF FLAT-01)
-------	--

Scale As shown@A1	Drawn FA	Approved	Date JAN 25
Job No. DAC-1100/23	Drawing No. PF-73AH-10		Rev. -

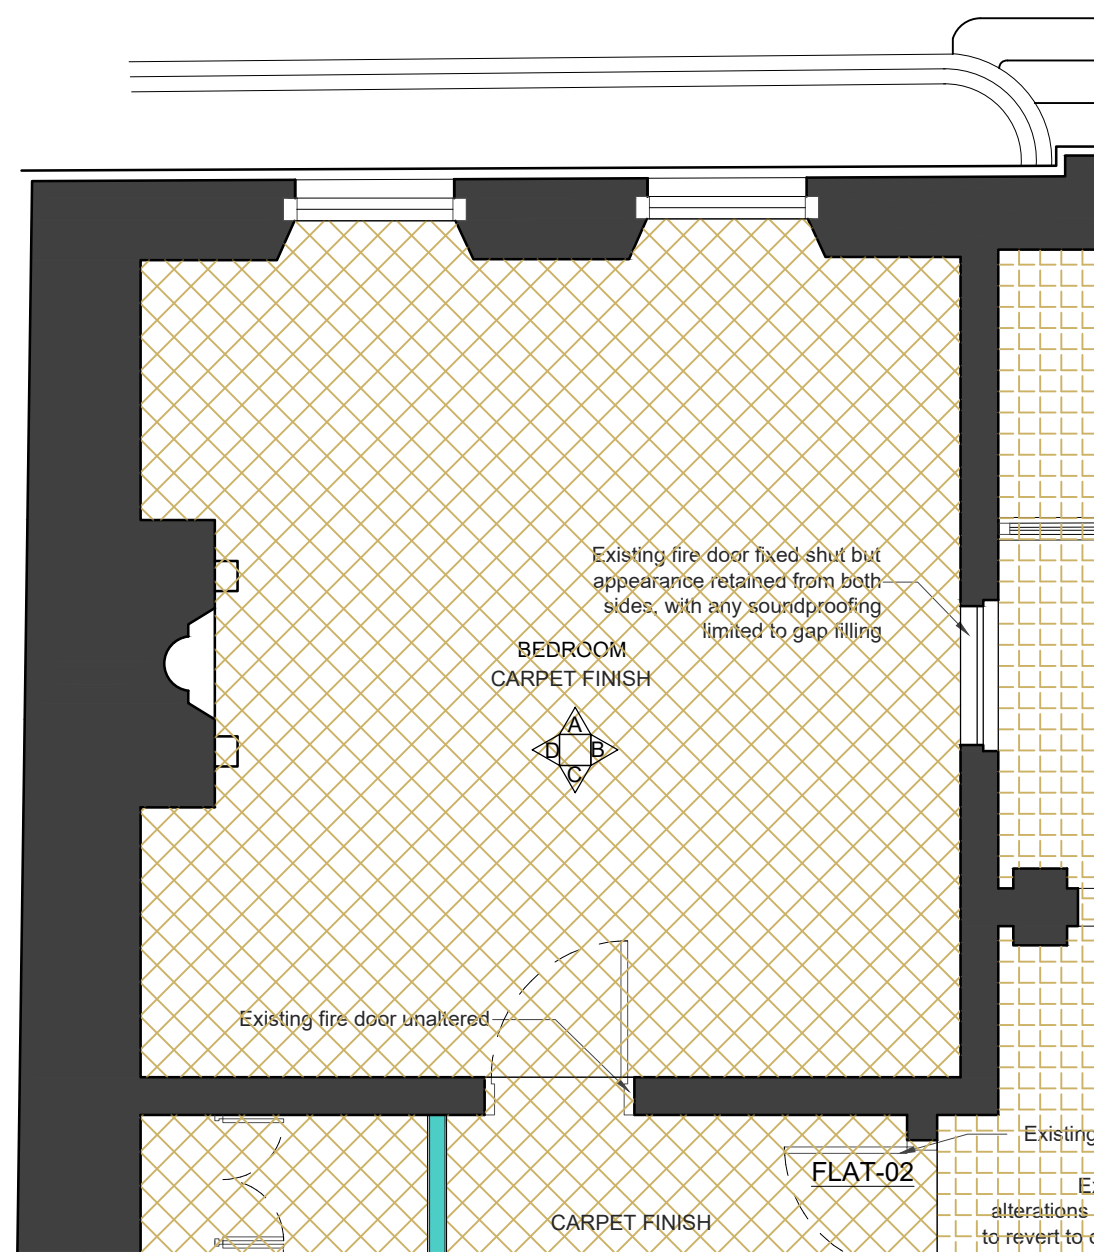


F-02 BEDROOM (FLOOR PLAN)
SCALE 1:50

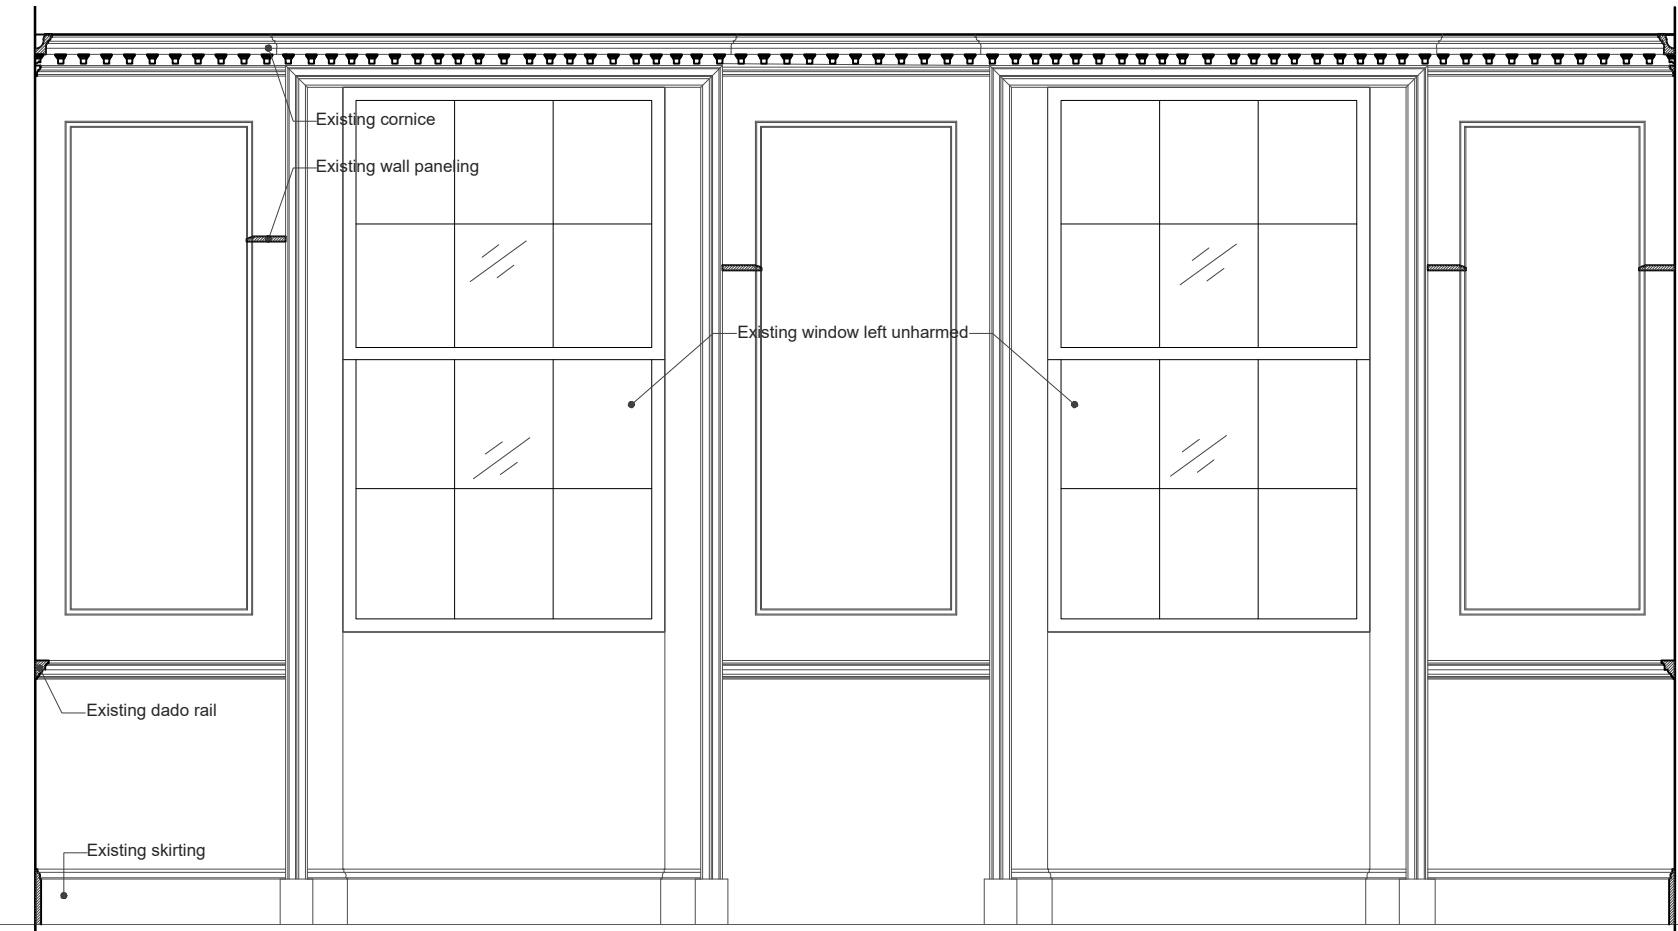


F-02 BEDROOM (ELEVATION-A)
SCALE 1:25




F-02 BEDROOM (ELEVATION-B)
SCALE 1:25

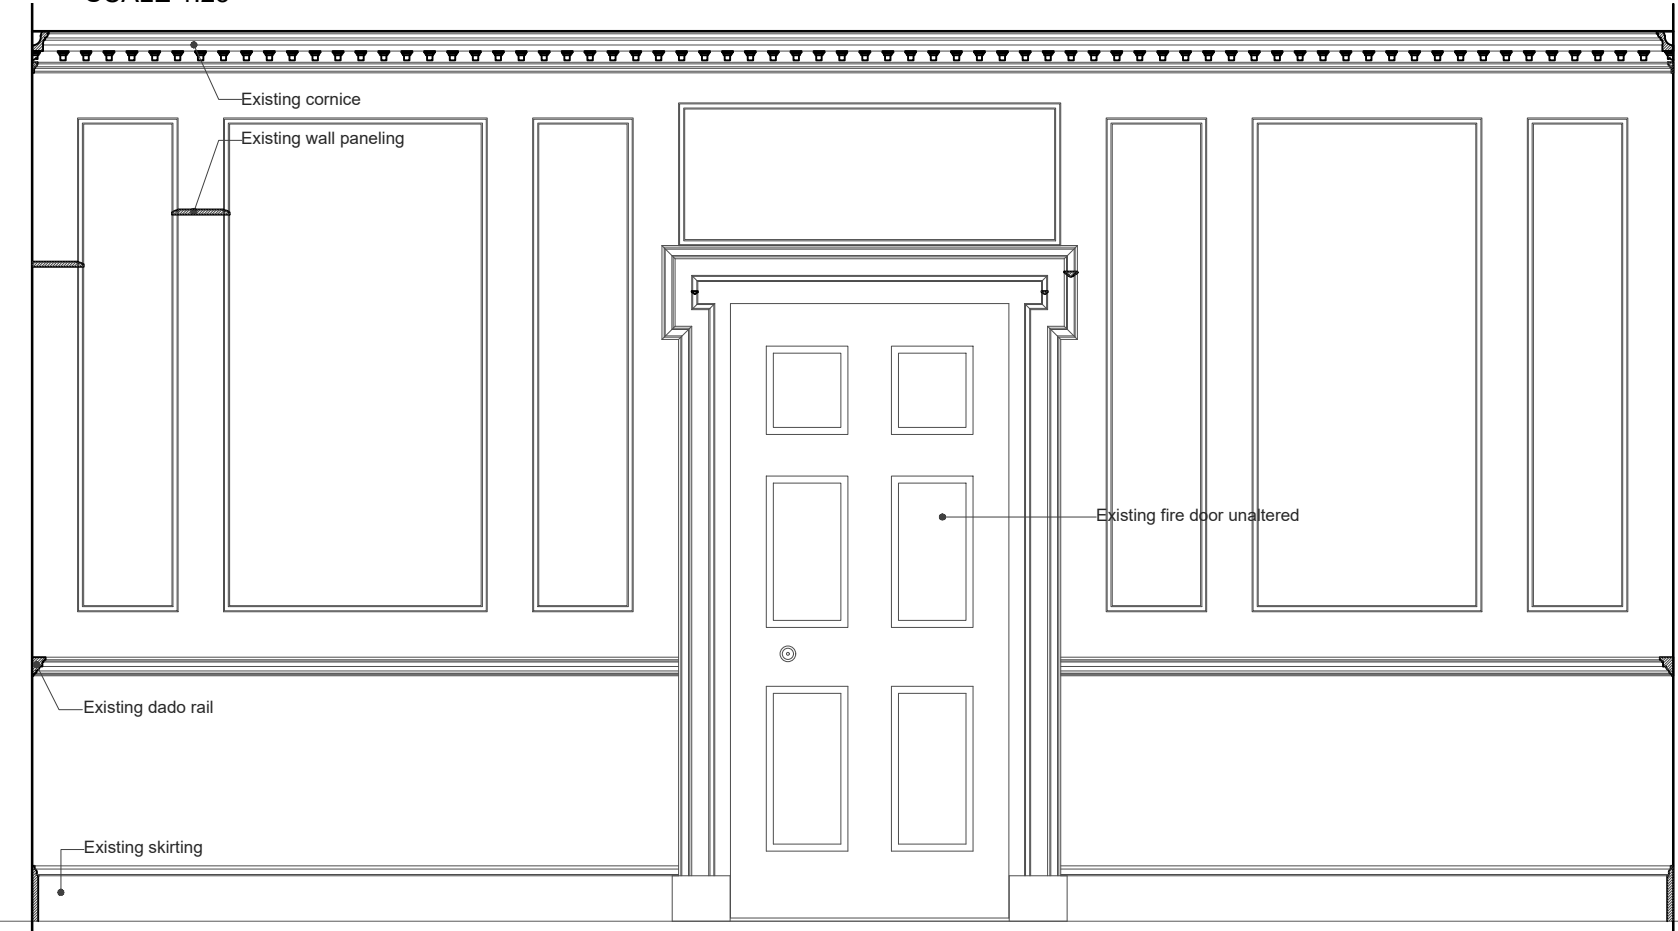

F-02 BEDROOM (ELEVATION-C)
SCALE 1:25

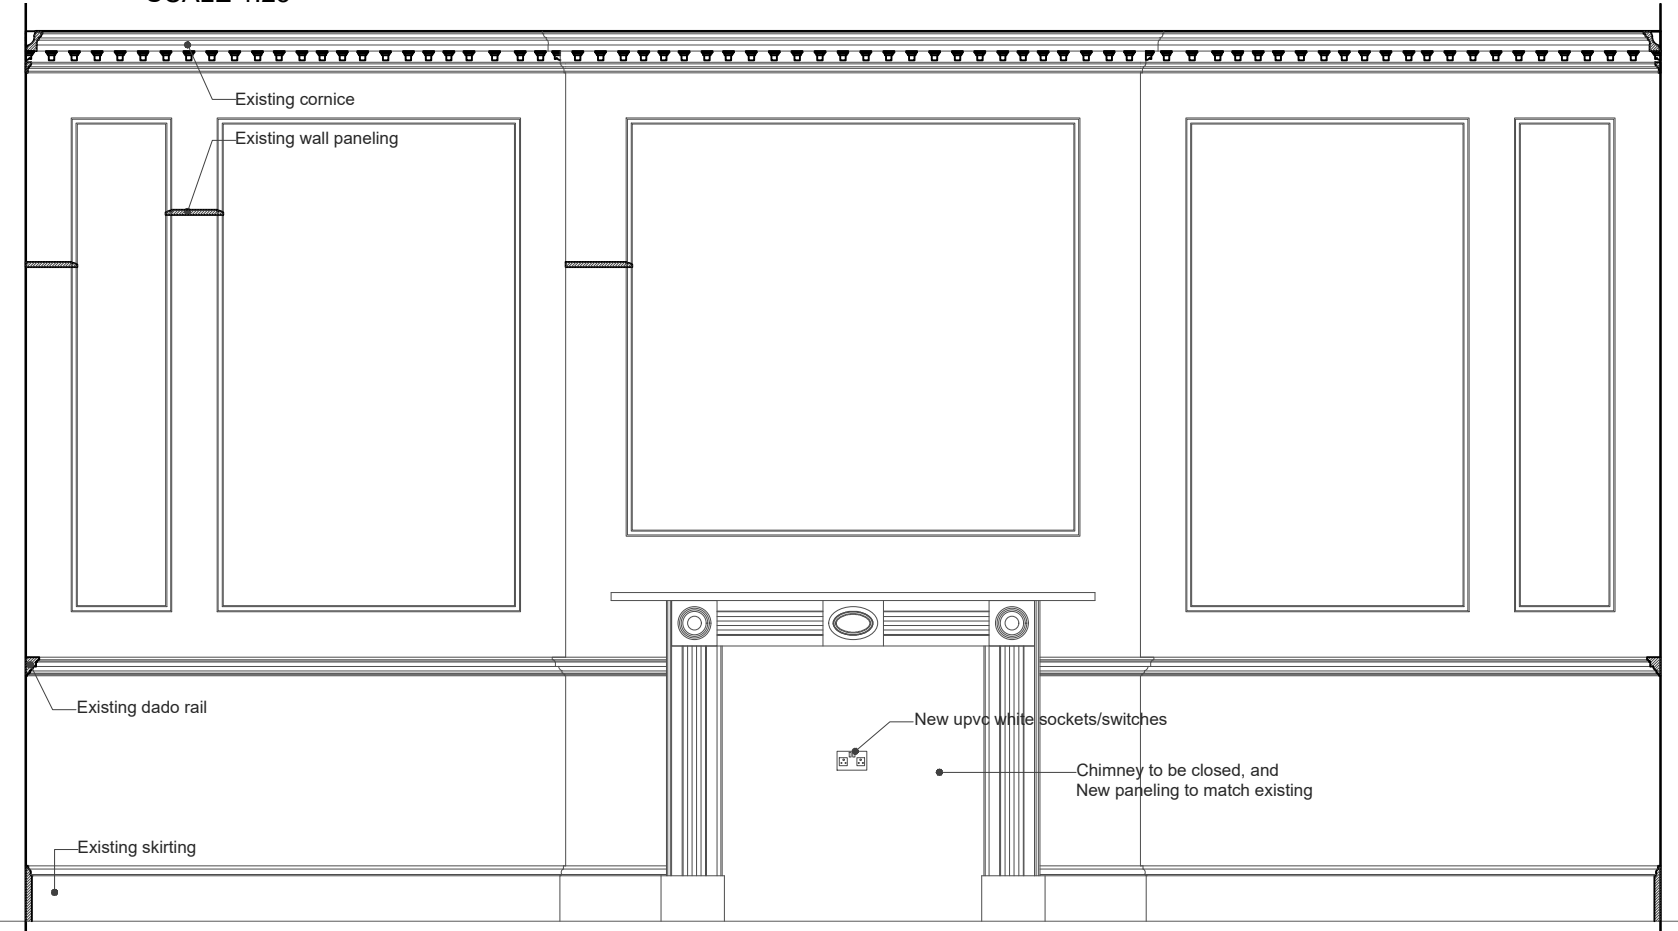

F-02 BEDROOM (ELEVATION-D)
SCALE 1:25

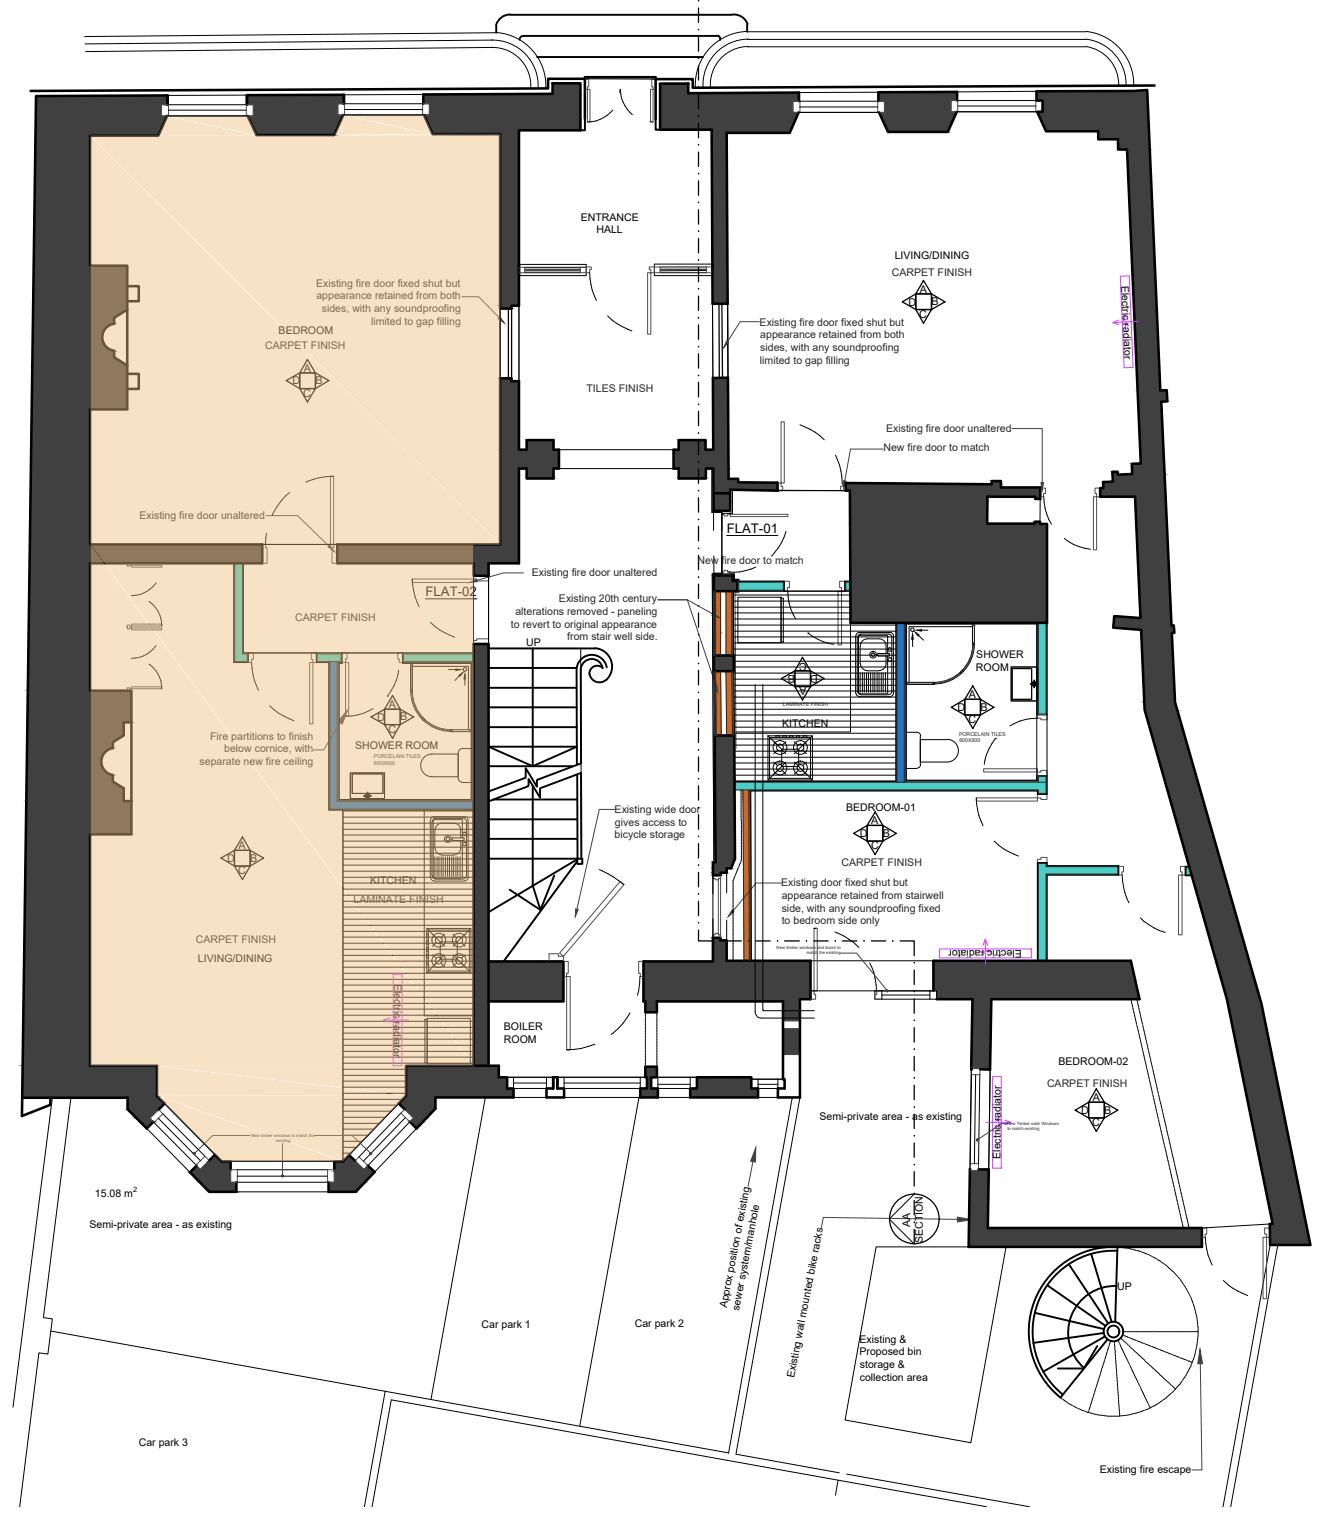

GROUND FLOOR PLAN (KEY PLAN)
SCALE 1:100

NOTES

- Dimensions are not to be scaled from this drawing by contractors. The contractor is requested to check all dimensions before the work started.
- Report any discrepancies to the client or architect before undertaking the work described in the drawings.
- Dimensions are approximate site dimensions and are to be verified by the contractor on site before any fabrication/site works i.e foundations etc occur
- Contractor is responsible for all temporary propping to existing structure


0 1 2m 3 4 5m
Scale

REVISIONS			
NO.	DESCRIPTION	DATE	BY


**FULL PLANNING
APPLICATION**

DESIGN ENDEAVOURS LTD
M: 07824773079, 07869580774
E: design.endeavour@gmail.com


Project	73 ADDINGTON HOUSE READIND, RG1 4QA		
Title	GROUND FLOOR PLAN (INTERNAL ELEVATION OF FLAT-02)		
Scale	As shown@A1	Drawn	FA
Job No.	DAC-1100/23	Approved	JAN 25
		Rev.	-

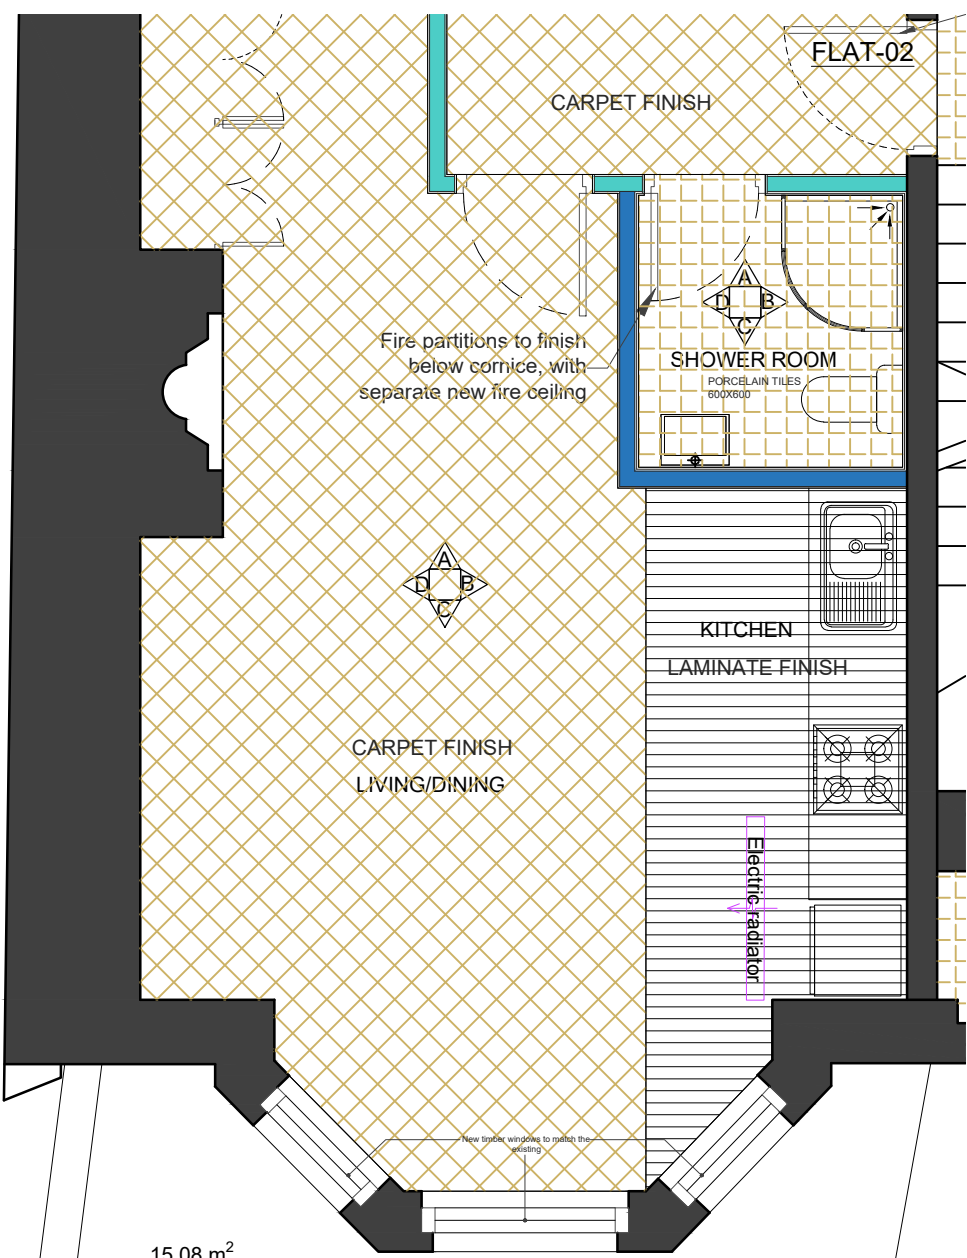


F-02 BEDROOM (FLOOR PLAN)
SCALE 1:50

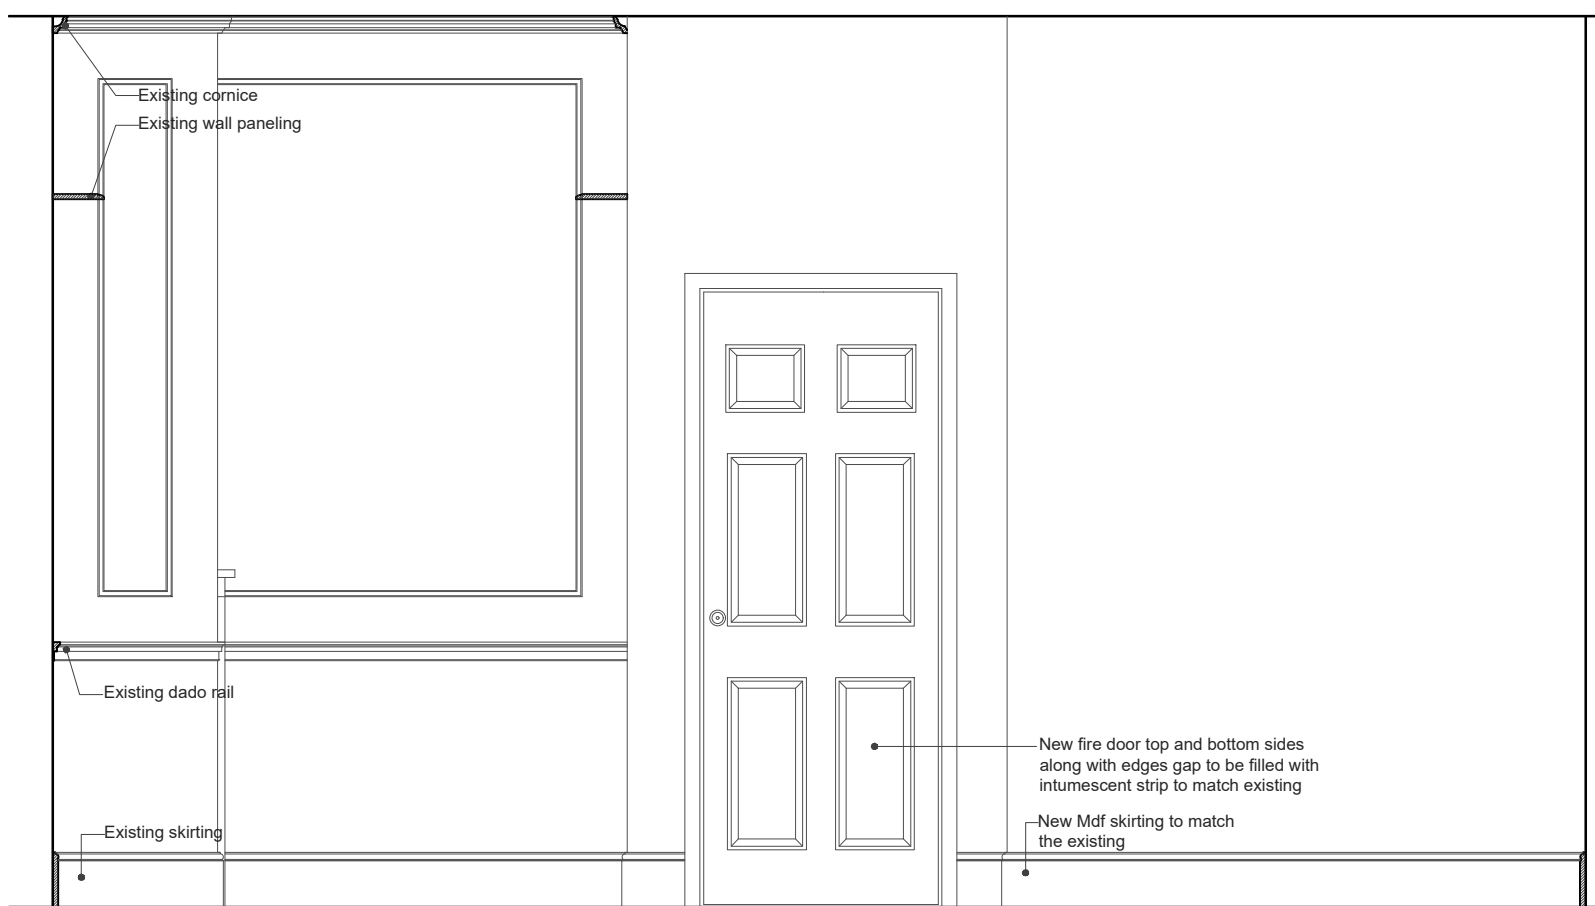


F-02 LIVING/DINING (ELEVATION-A)
SCALE 1:25

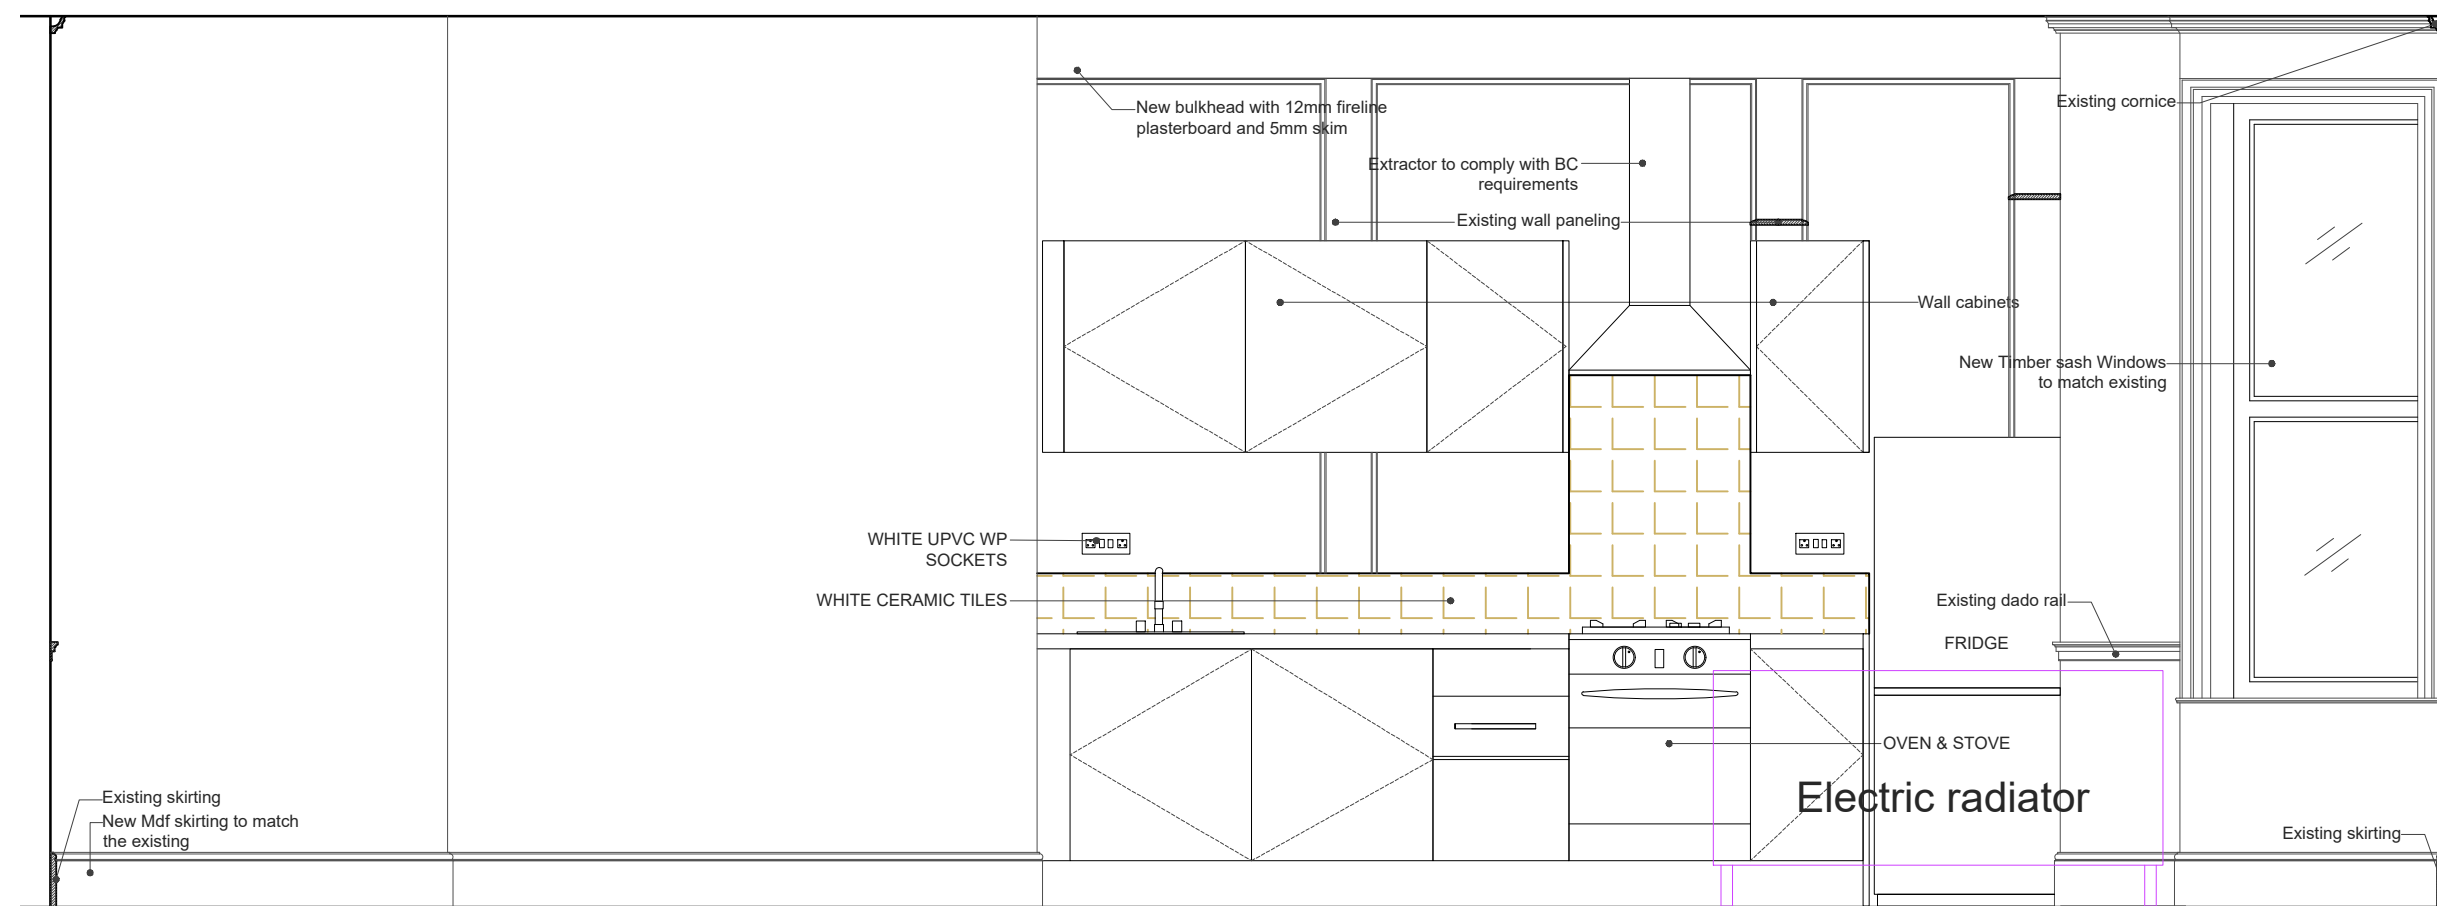





F-02 DINING/KITCHEN (ELEVATION-B)
SCALE 1:25

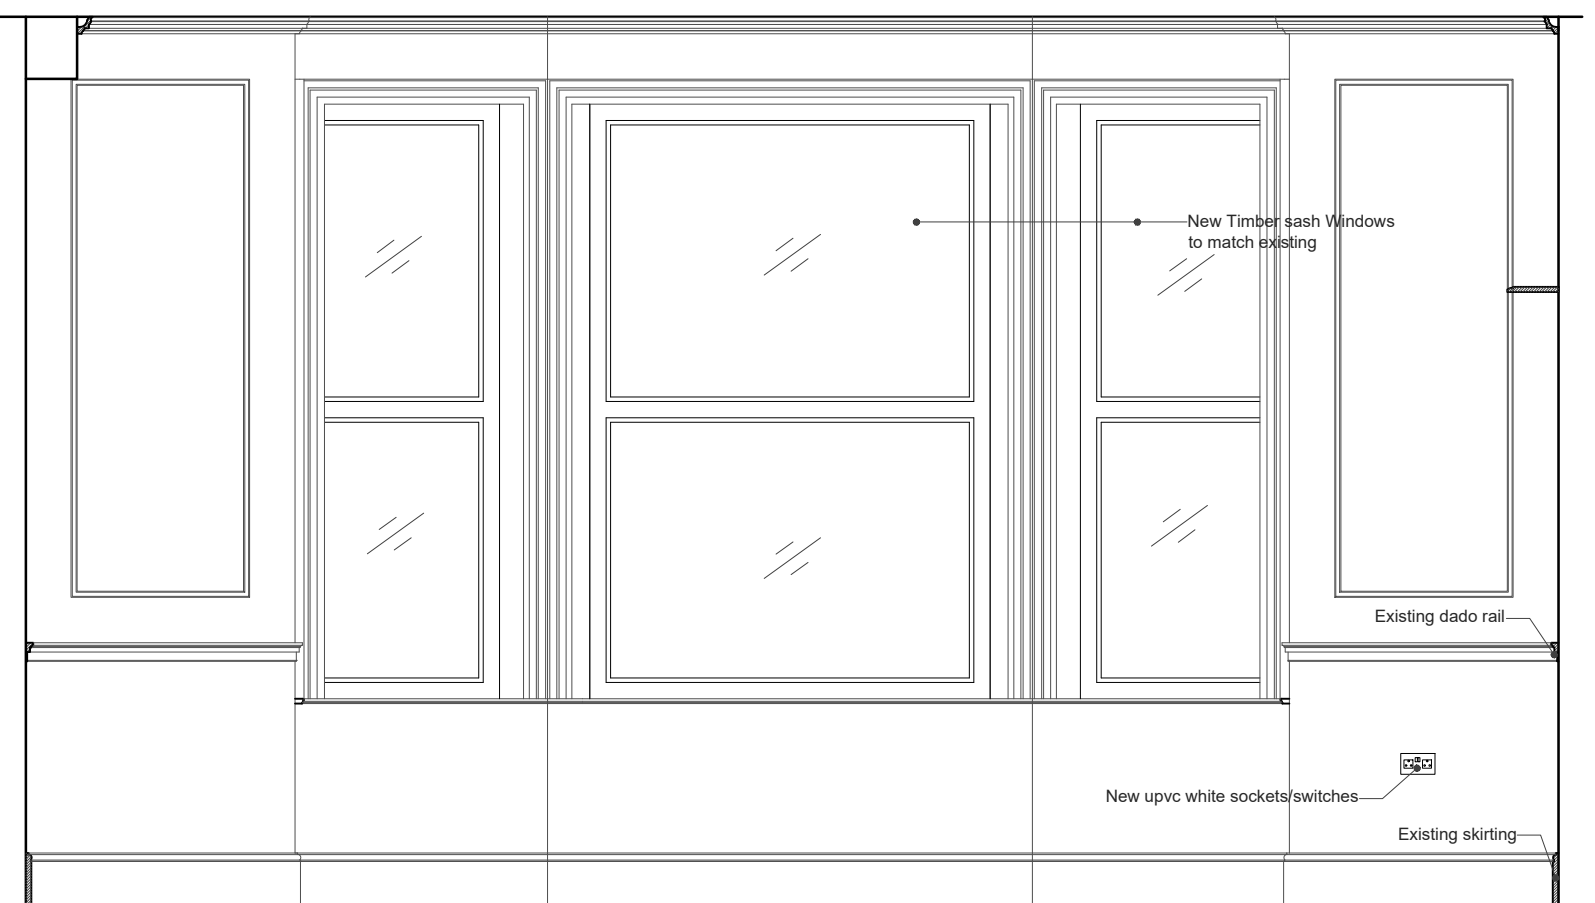


F-02 LIVING (ELEVATION-C)
SCALE 1:25

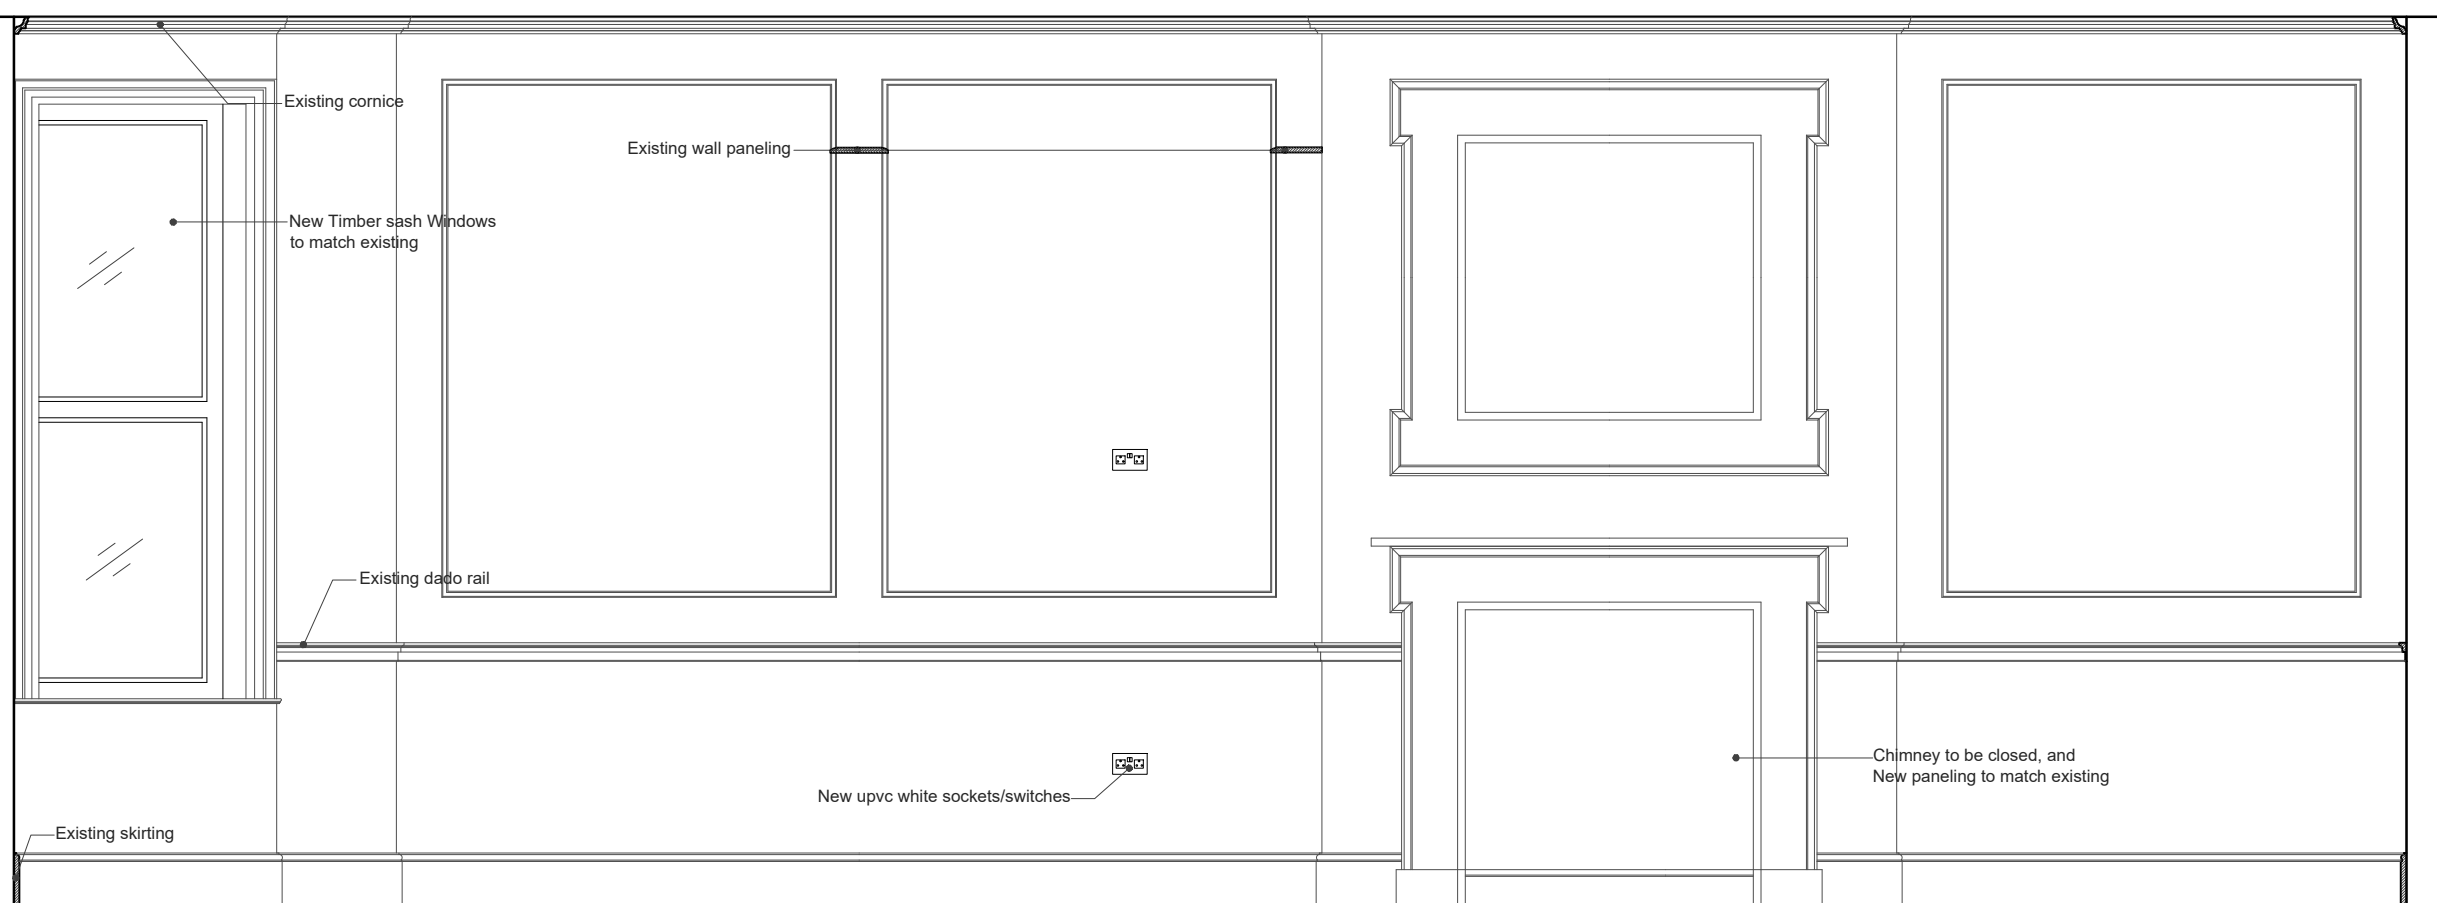

F-02 LIVING/DINING (ELEVATION-D)
SCALE 1:25

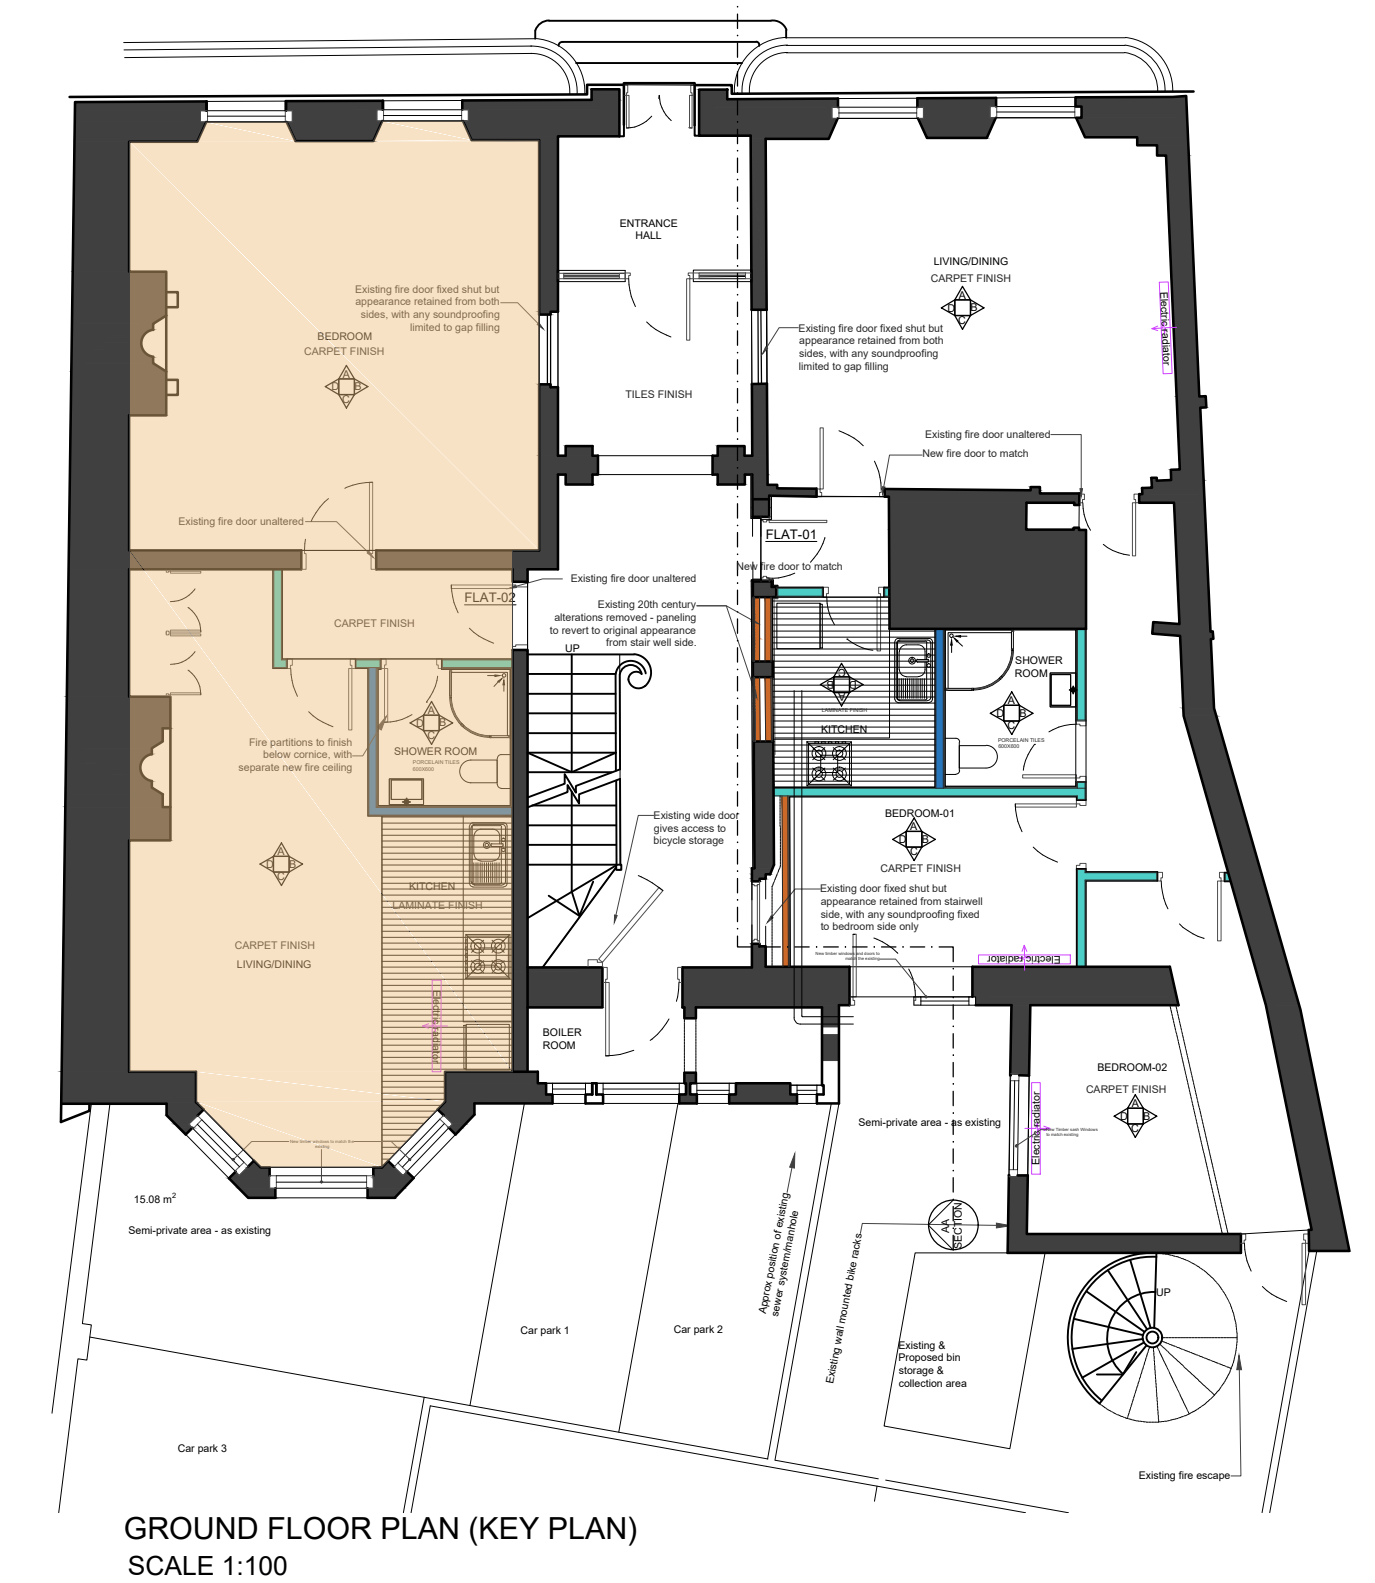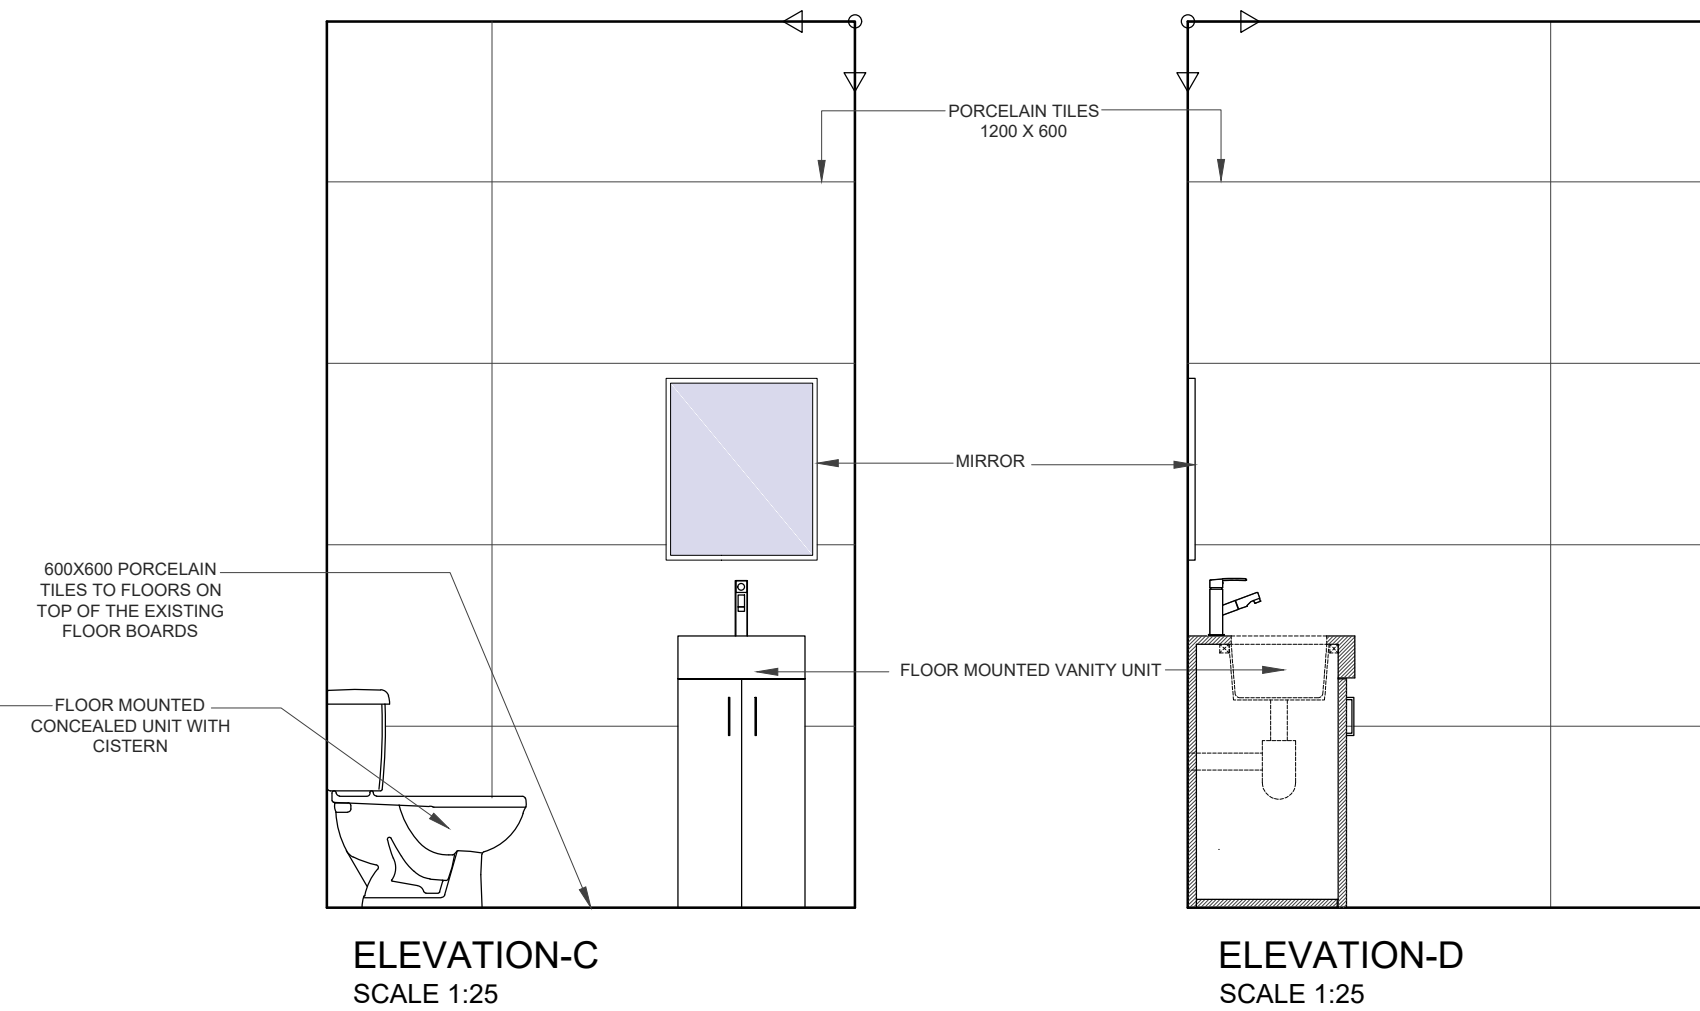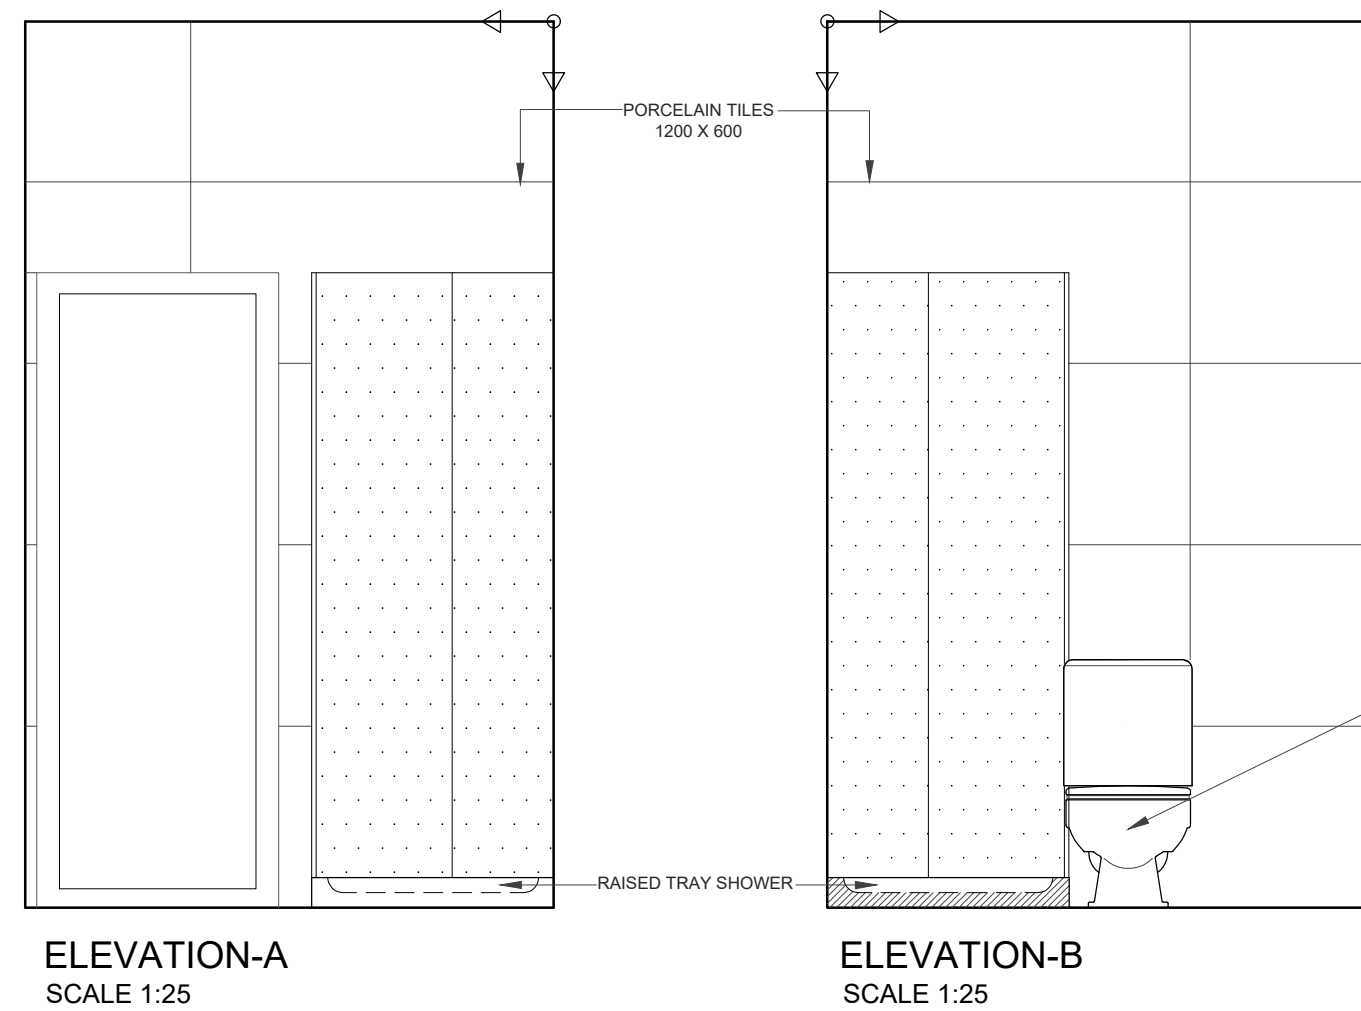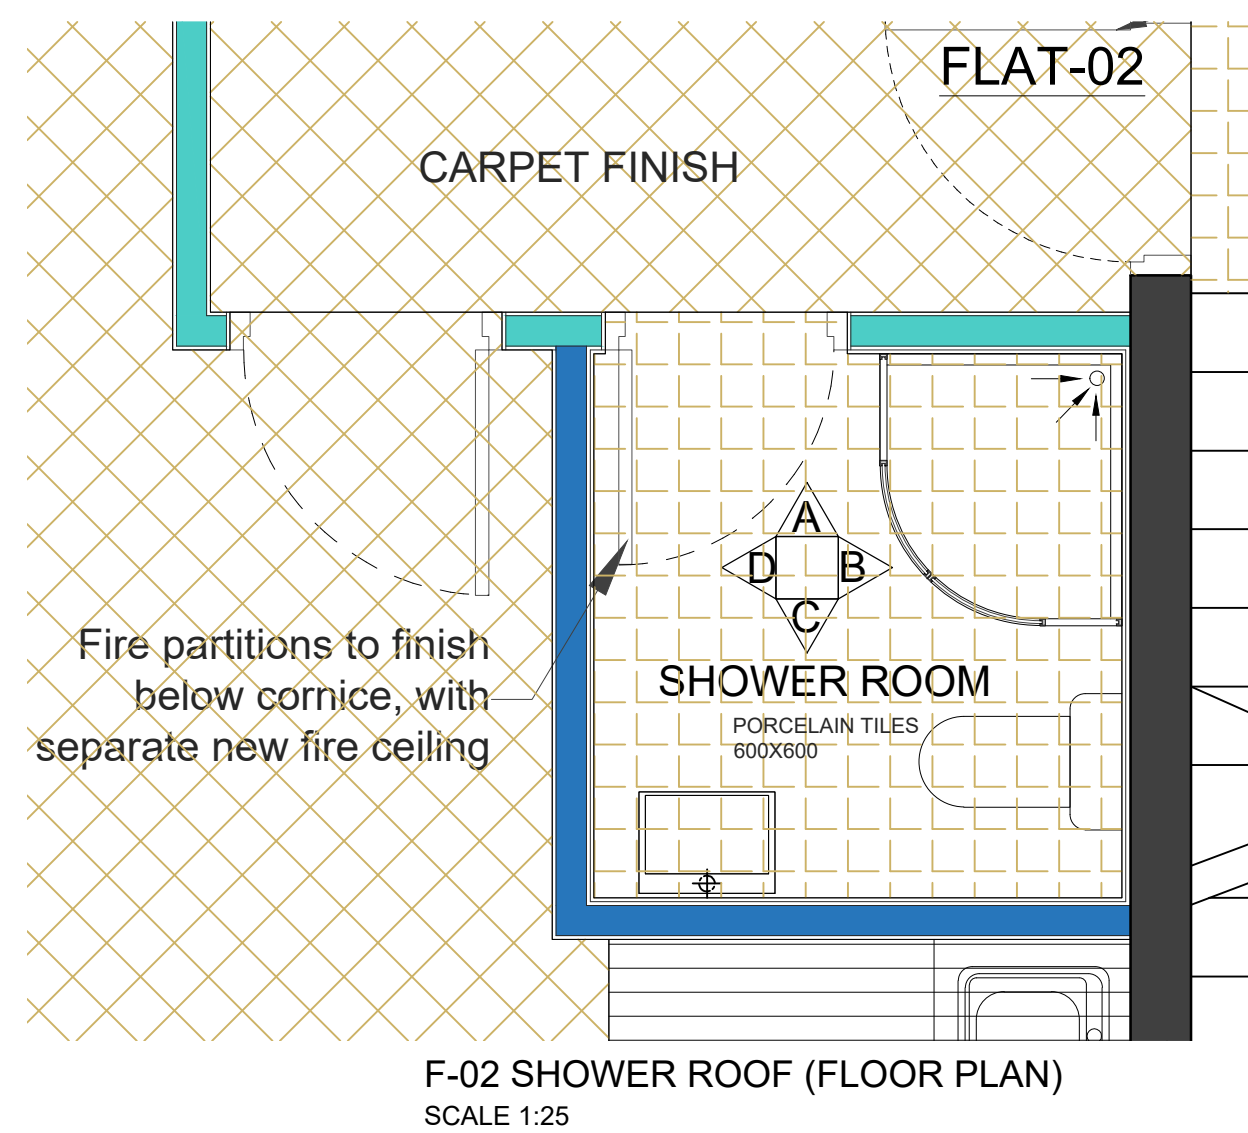

- ## NOTES
- Dimensions are not to be scaled from this drawing by contractors. The contractor is requested to check all dimensions before the work started.
 - Report any discrepancies to the client or architect before undertaking the work described in the drawings.
 - Dimensions are approximate site dimensions and are to be verified by the contractor on site before any fabrication/site works i.e foundations etc occur
 - Contractor is responsible for all temporary propping to existing structure

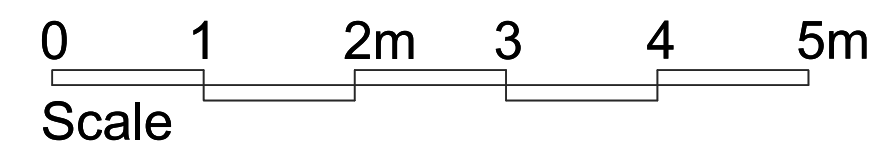[illegible]











FULL PLANNING APPLICATION

DESIGN ENDEAVOURS LTD
M: 07824773079, 07869580774
E: design.endeavour@gmail.com

Project	73 ADDINGTON HOUSE READIND, RG1 4QA
---------	--

Title	GROUND FLOOR PLAN (INTERNAL ELEVATION OF FLAT-02)
-------	--

Scale As shown@A1	Drawn FA	Approved	Date JAN 25
Job No. DAC-1100/23	Drawing No. PF-73AH-13		Rev. -

          


-
- 0 1 2m 3 4 5m
- Scale

[illegible]


FULL PLANNING APPLICATION

M: 07824773079, 07869580774
E: design.endeavour@gmail.com


Project			
73 ADDINGTON HOUSE READING, RG1 4QA			
Title			
FIRST FLOOR PLAN (INTERNAL ELEVATION OF FLAT-03)			
Scale	Drawn	Approved	Date
As shown@A1	FA		JAN 25
Job No.	Drawing No.	Rev.	
DAC-1100/23	PF-73AH-14	-	

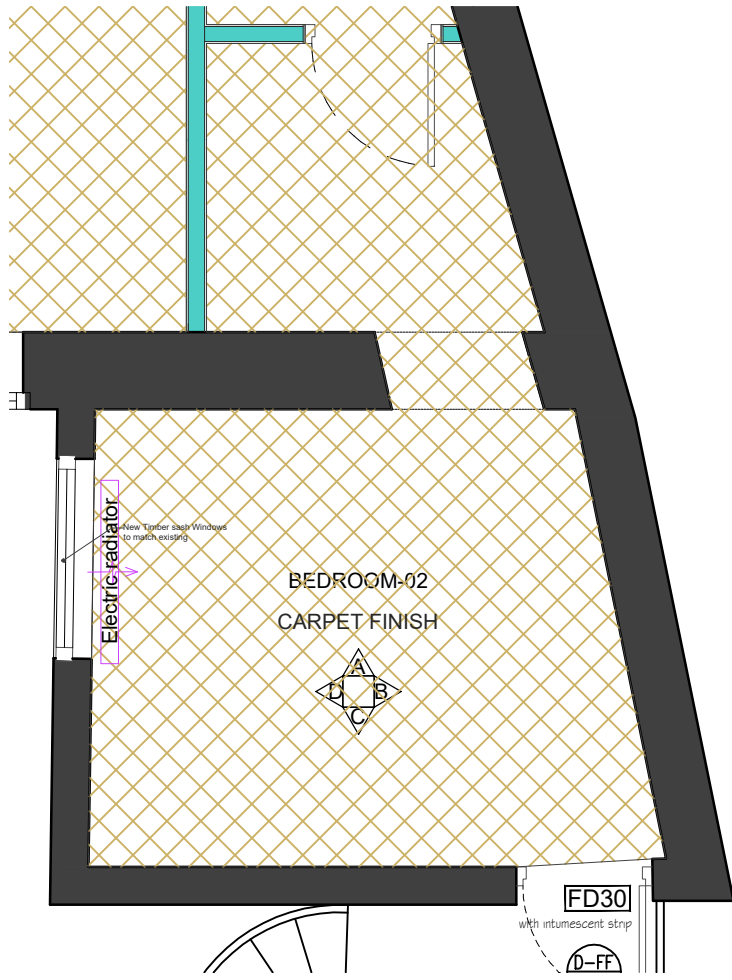



F-03 BEDROOM-02 (FLOOR PLAN)
SCALE 1:50

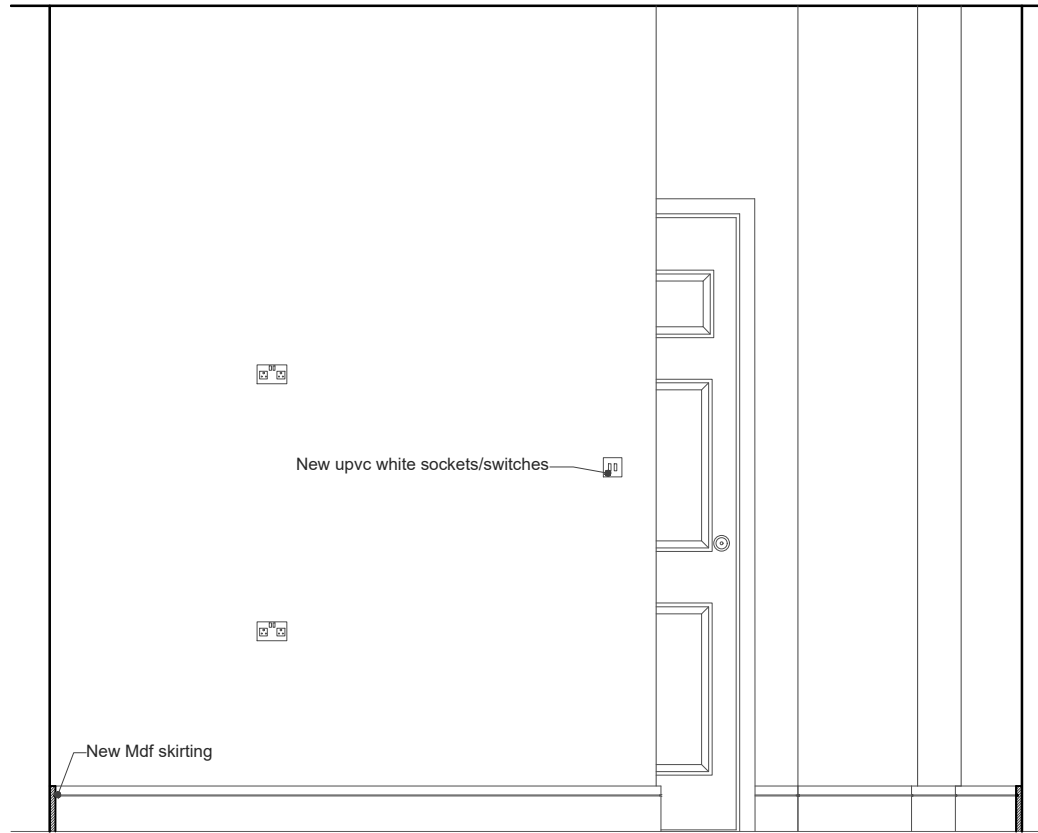


F-03 BEDROOM-02 (ELEVATION-A)
SCALE 1:25

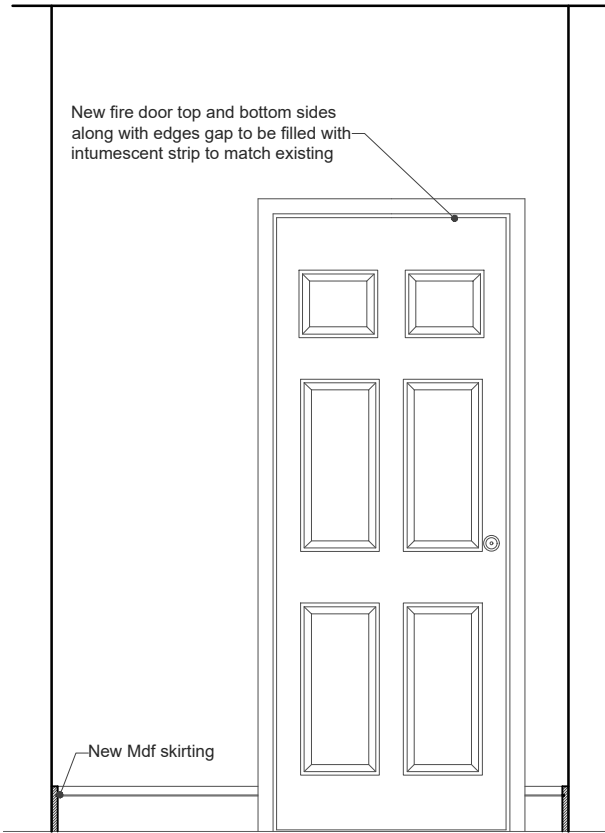


F-03 BEDROOM-02 (ELEVATION-B)
SCALE 1:25

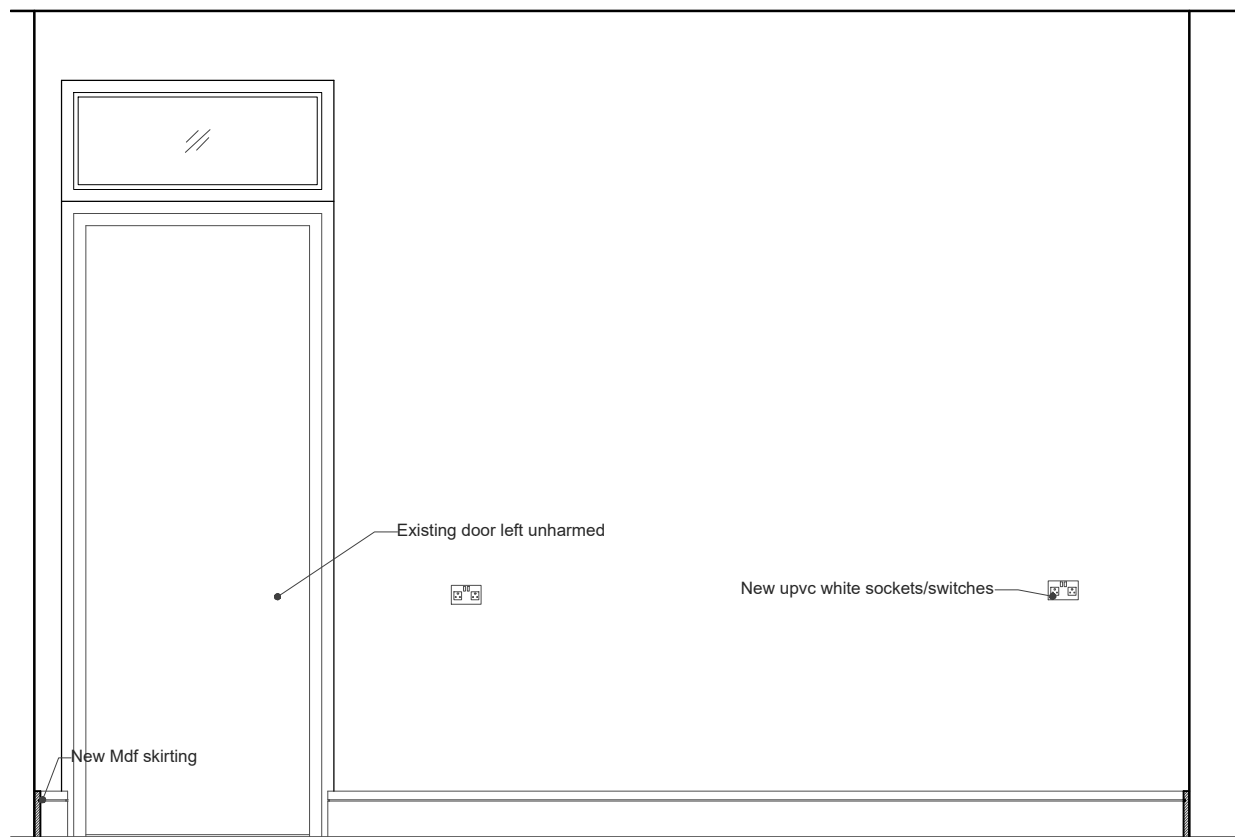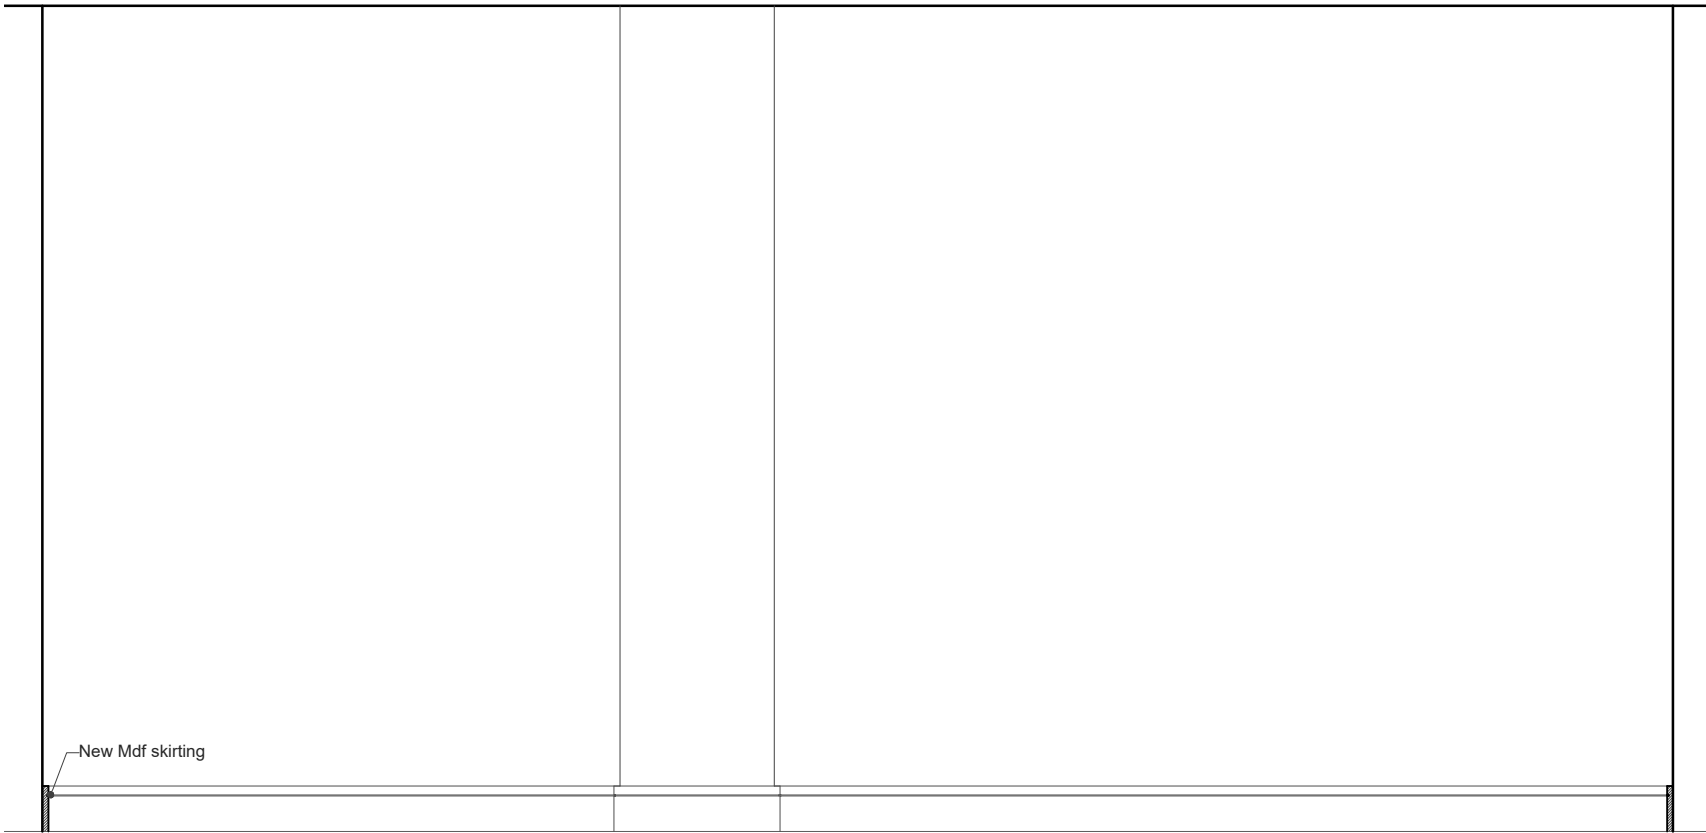


F-03 BEDROOM-02 (ELEVATION-C)
SCALE 1:25

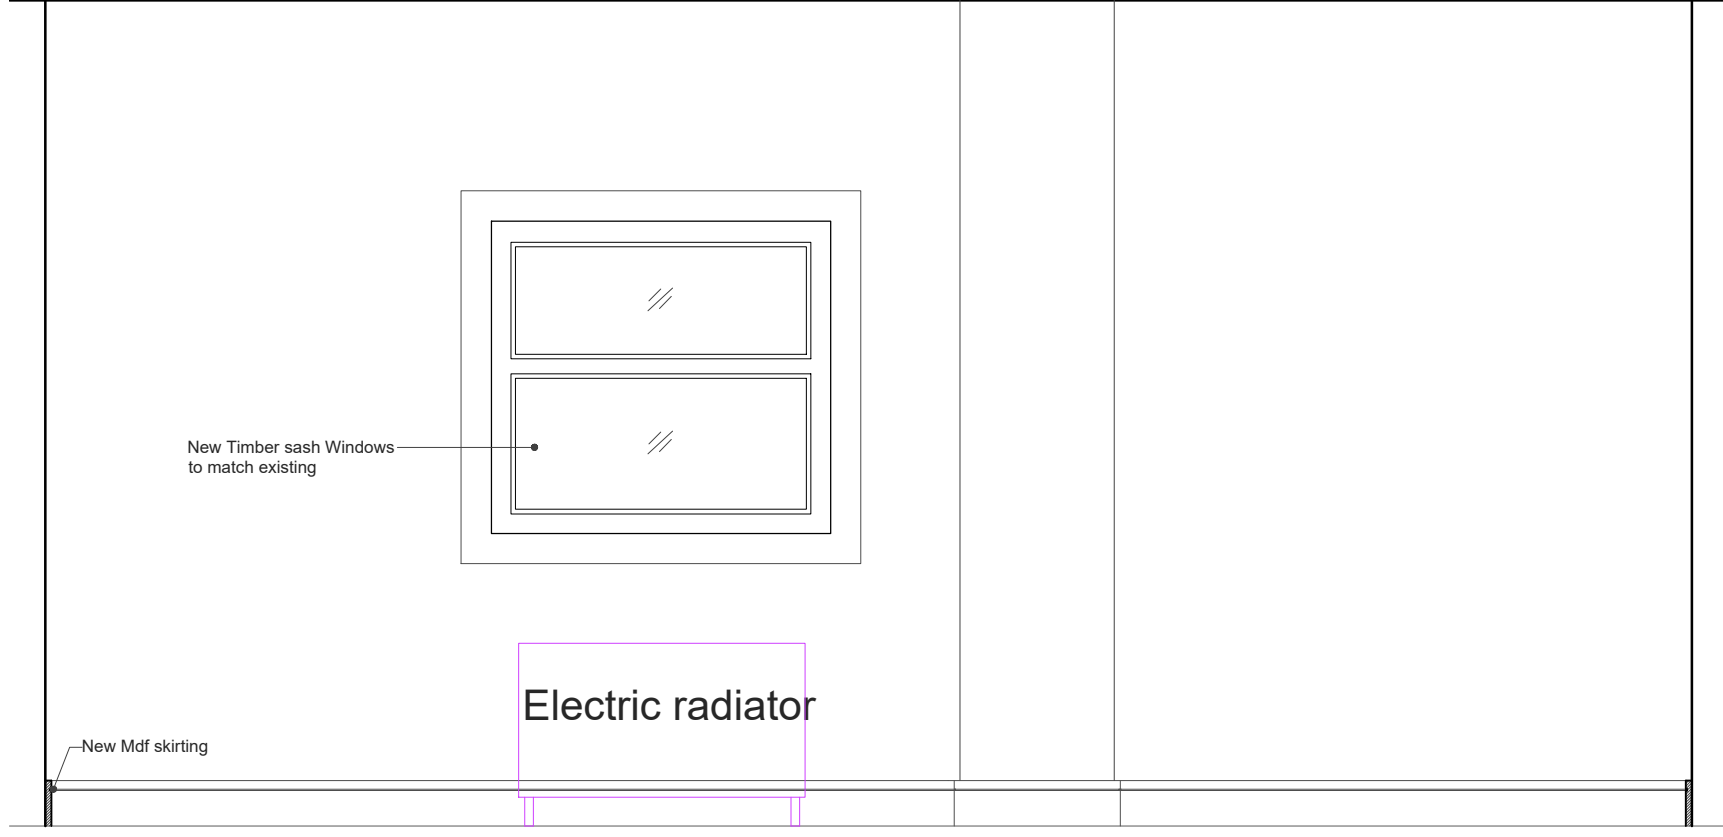


F-03 BEDROOM-02 (ELEVATION-D)
SCALE 1:25

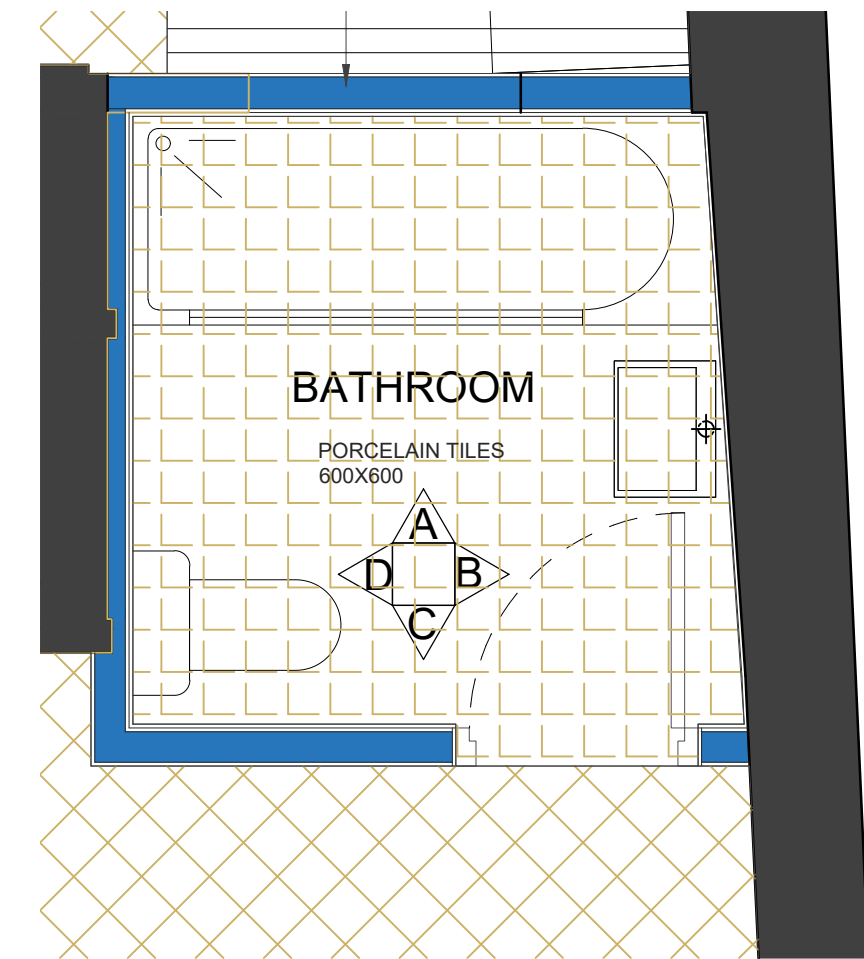


F-03 BATHROOM (FLOOR PLAN)
SCALE 1:25

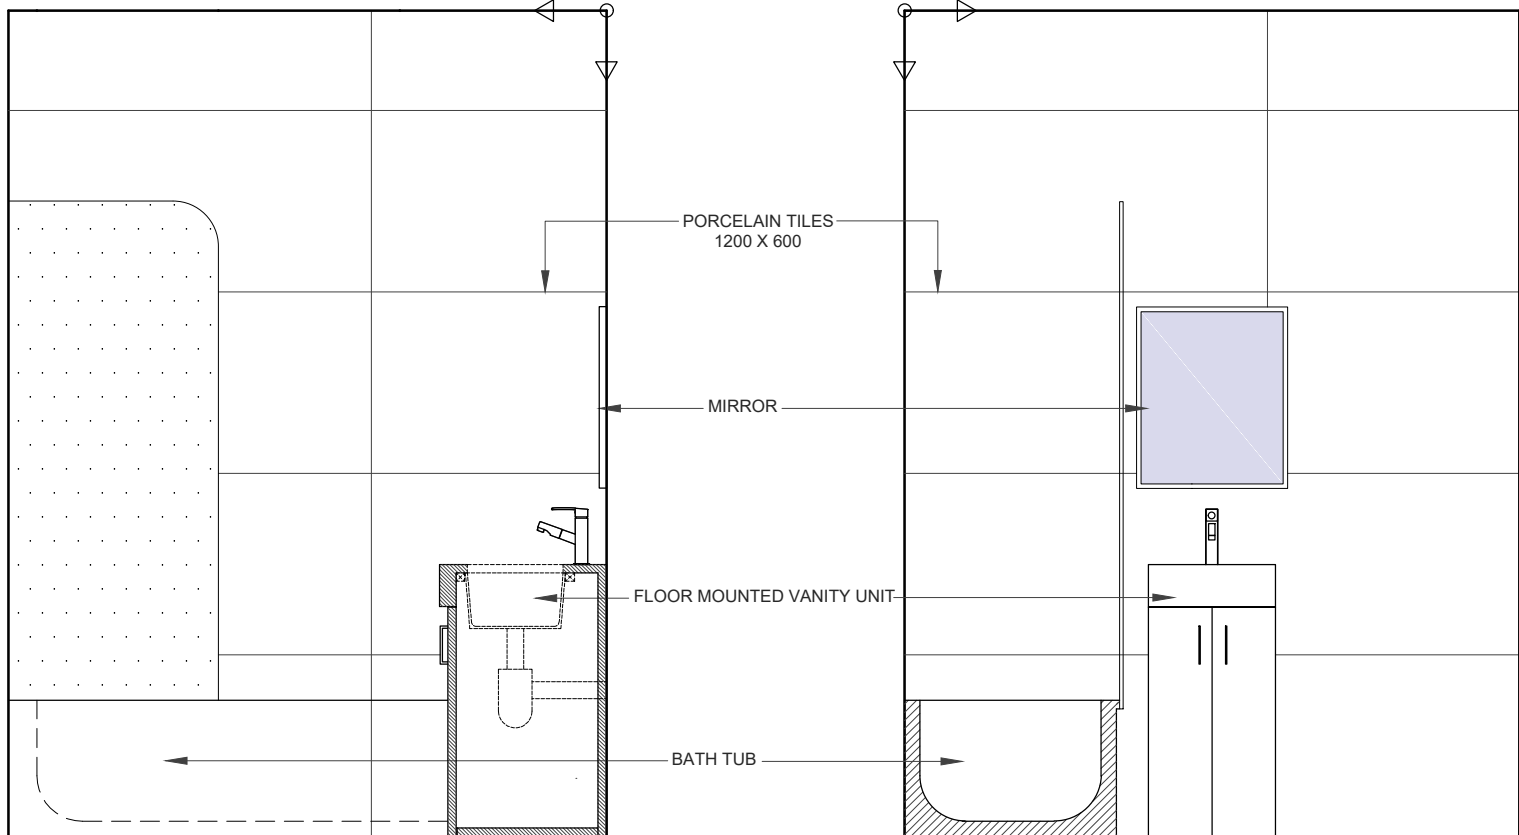


ELEVATION-A
SCALE 1:25

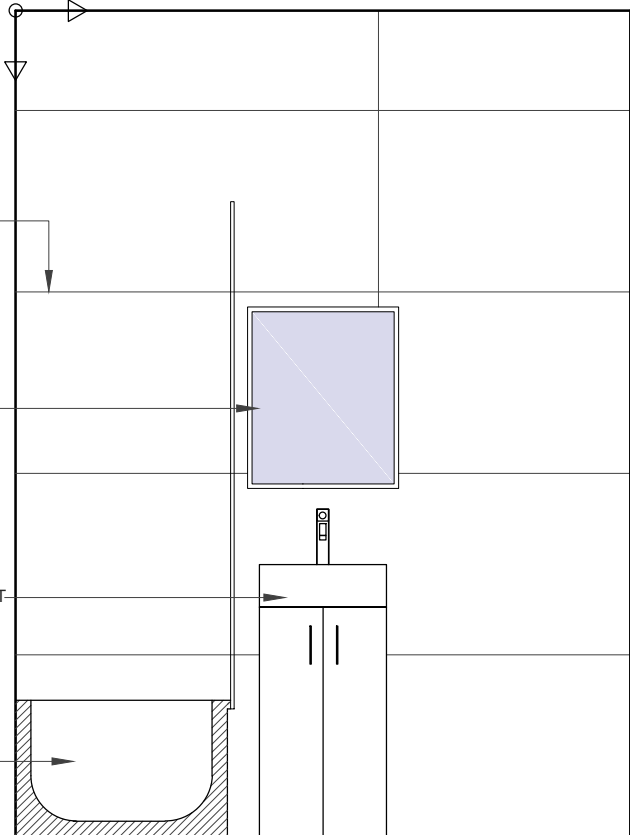


ELEVATION-B
SCALE 1:25

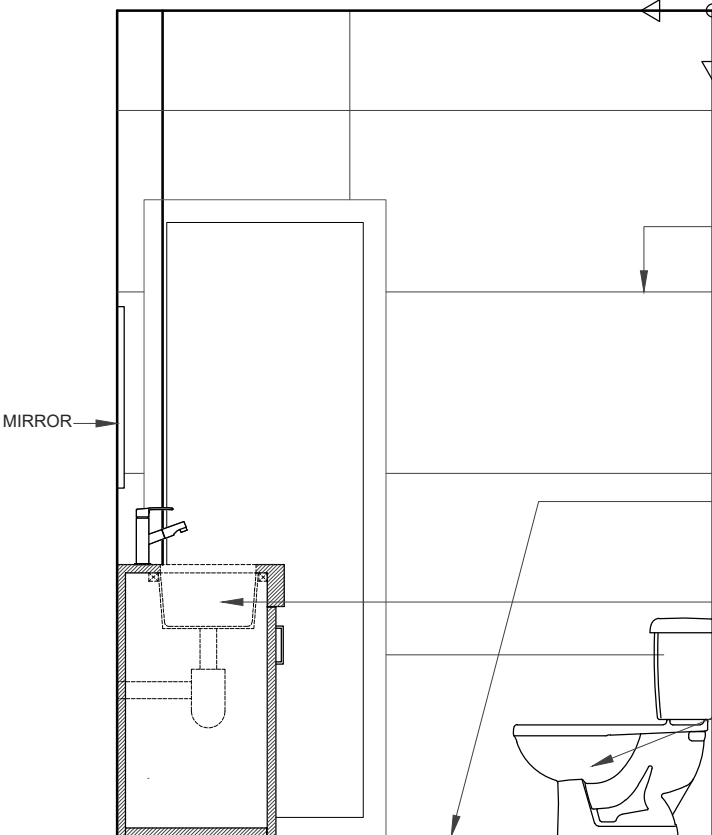

ELEVATION-C
SCALE 1:25

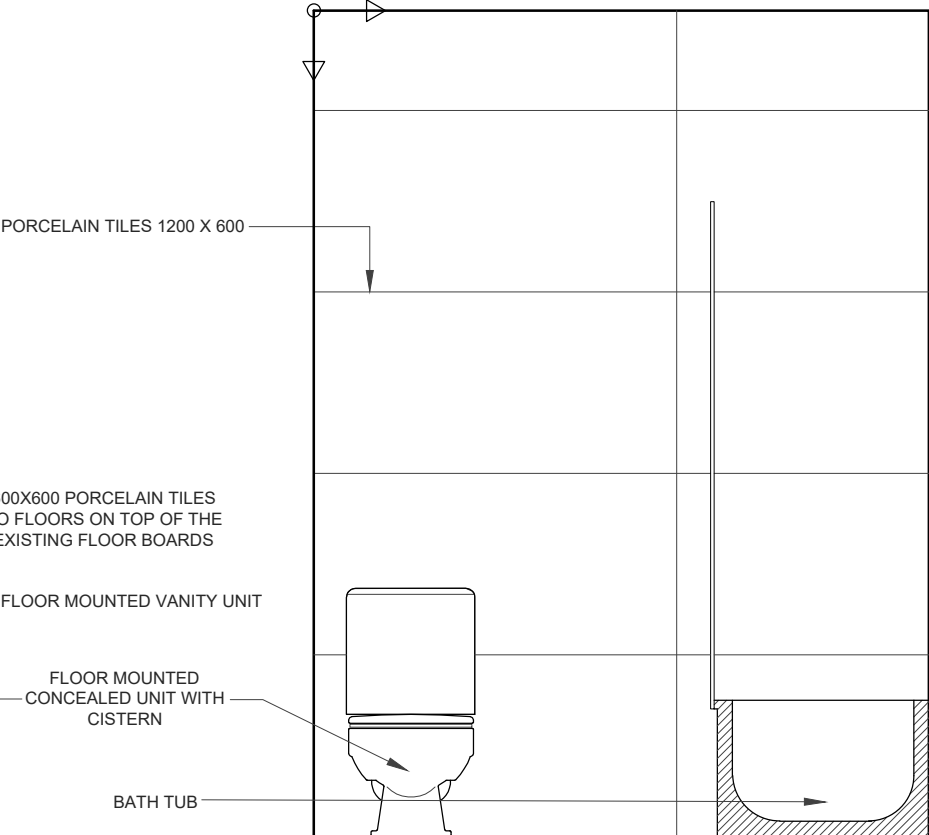

ELEVATION-D
SCALE 1:25

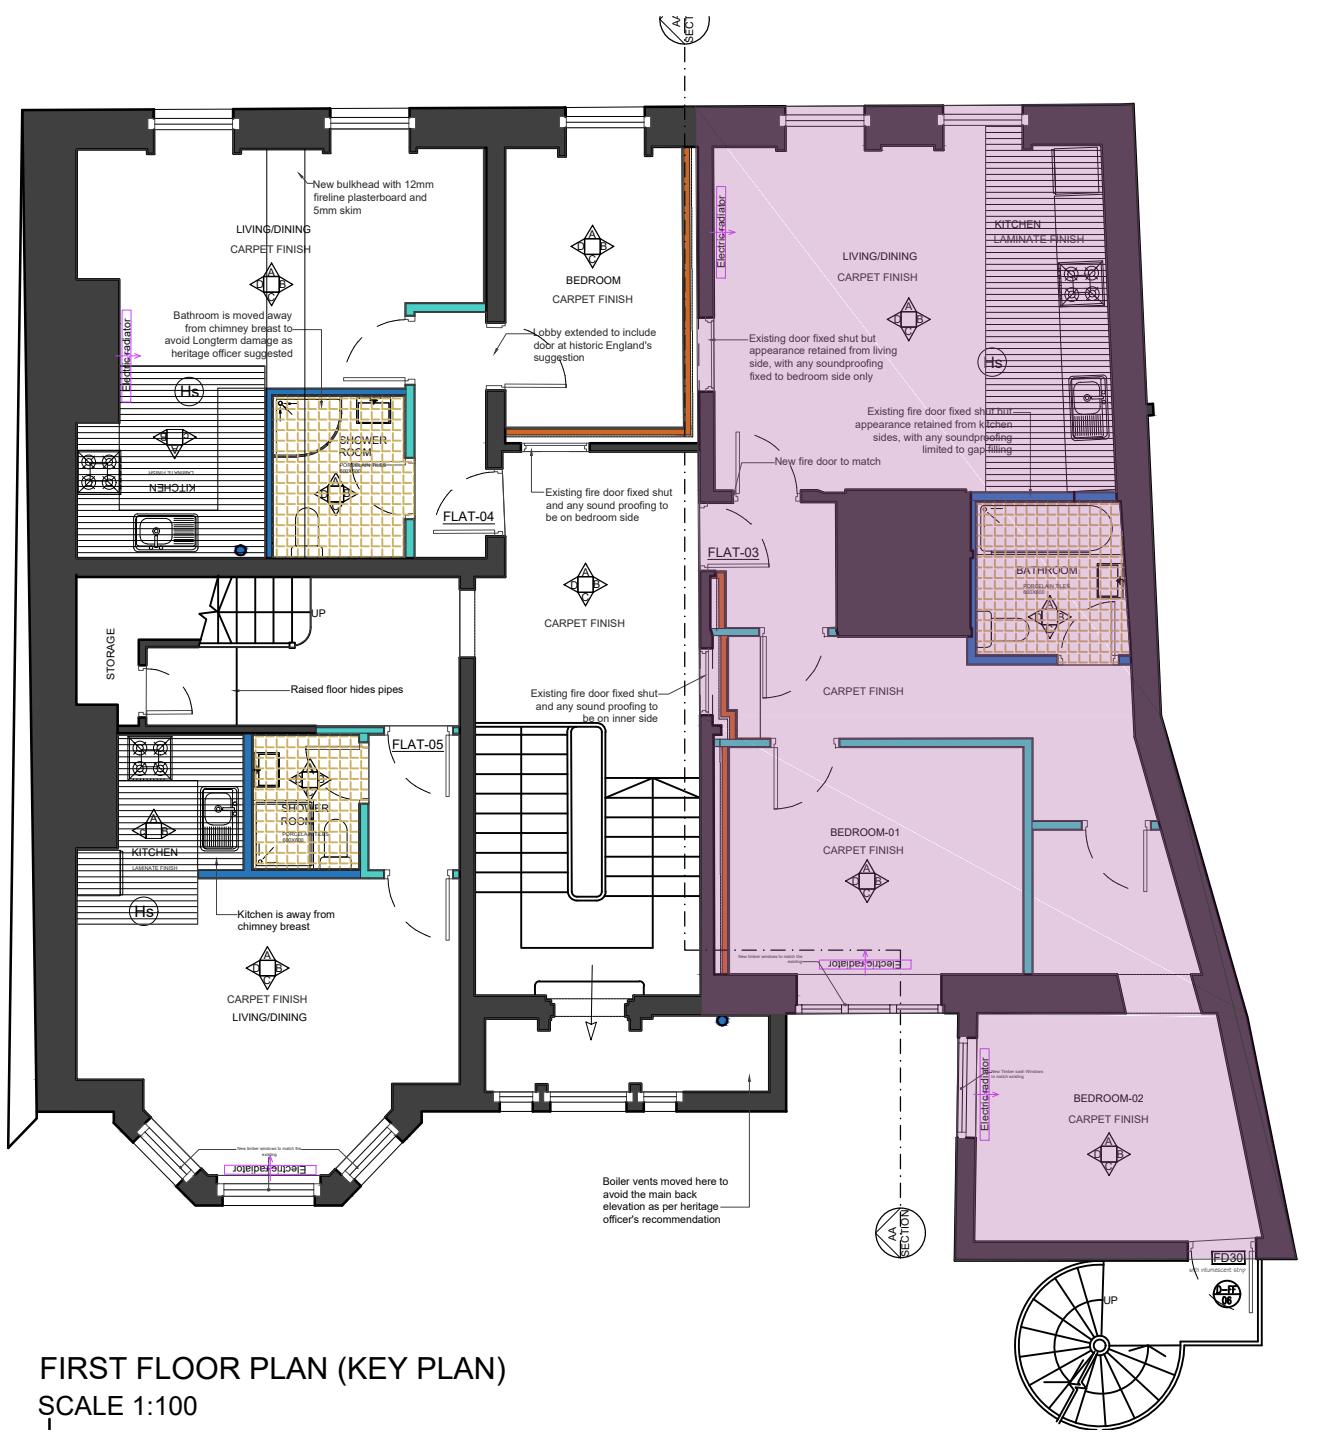

FIRST FLOOR PLAN (KEY PLAN)
SCALE 1:100

- NOTES
- Dimensions are not to be scaled from this drawing by contractors. The contractor is requested to check all dimensions before the work started.
 - Report any discrepancies to the client or architect before undertaking the work described in the drawings.
 - Dimensions are approximate site dimensions and are to be verified by the contractor on site before any fabrication/site works i.e foundations etc occur
 - Contractor is responsible for all temporary propping to existing structure

0 1 2m 3 4 5m
Scale

REVISIONS			
NO.	DESCRIPTION	DATE	BY


FULL PLANNING
APPLICATION

DESIGN ENDEAVOURS LTD
M: 07824773079, 07869580774
E: design.endeavour@gmail.com


Project
73 ADDINGTON HOUSE
READIND, RG1 4QA

Title
FIRST FLOOR PLAN
(INTERNAL ELEVATION OF FLAT-03)


Scale As shown@A1	Drawn FA	Approved	Date JAN 25
Job No. DAC-1100/23	Drawing No. PF-73AH-15	Rev. -	

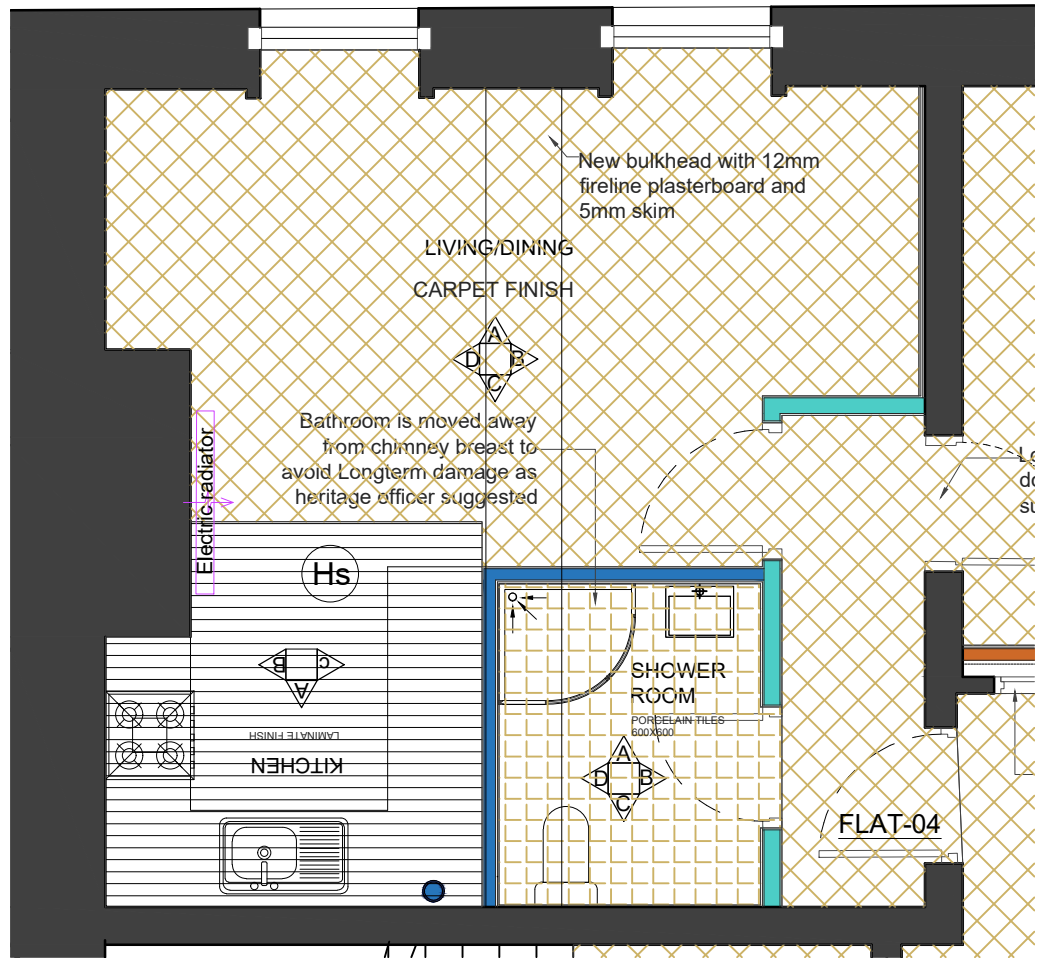


F-04 LIVING/DINING (FLOOR PLAN)
SCALE 1:50

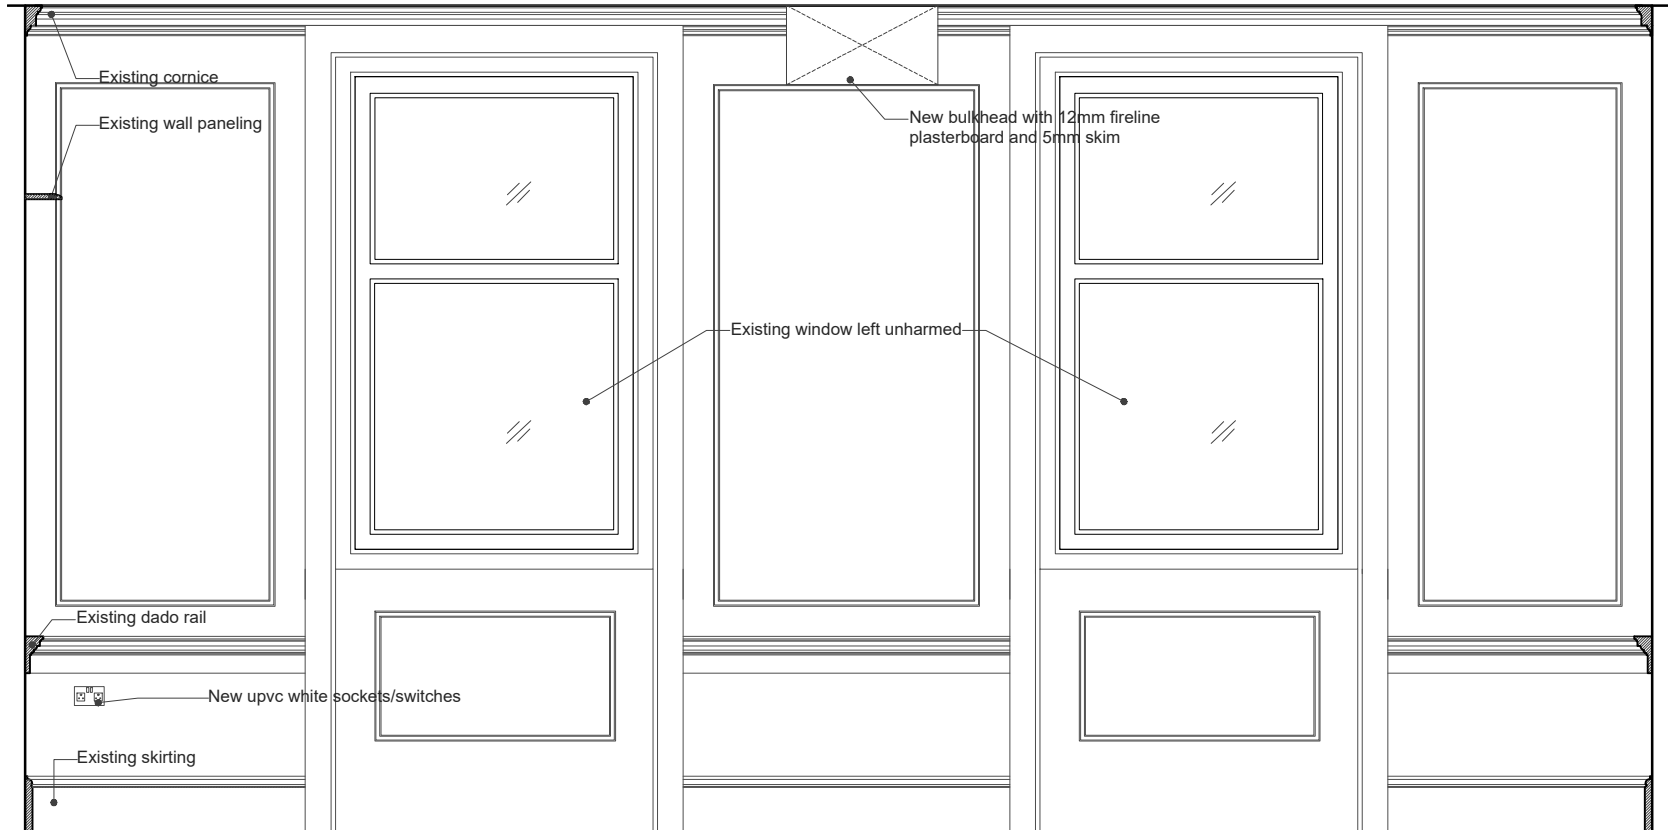


F-04 LIVING/DINING (ELEVATION-A)
SCALE 1:25

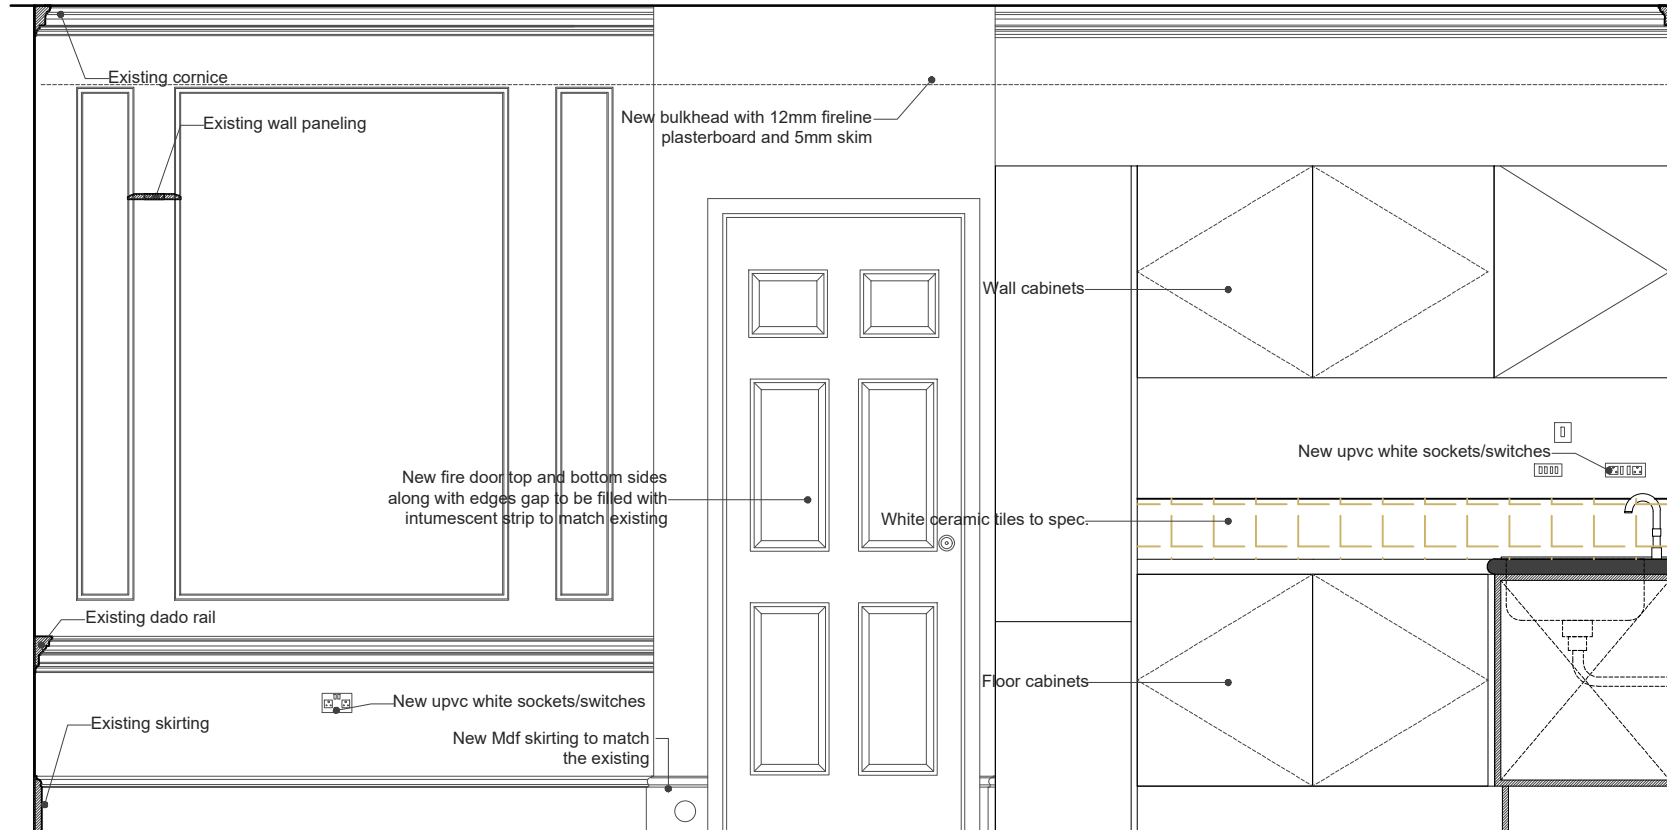

F-04 LIVING/DINING (ELEVATION-B)
SCALE 1:25

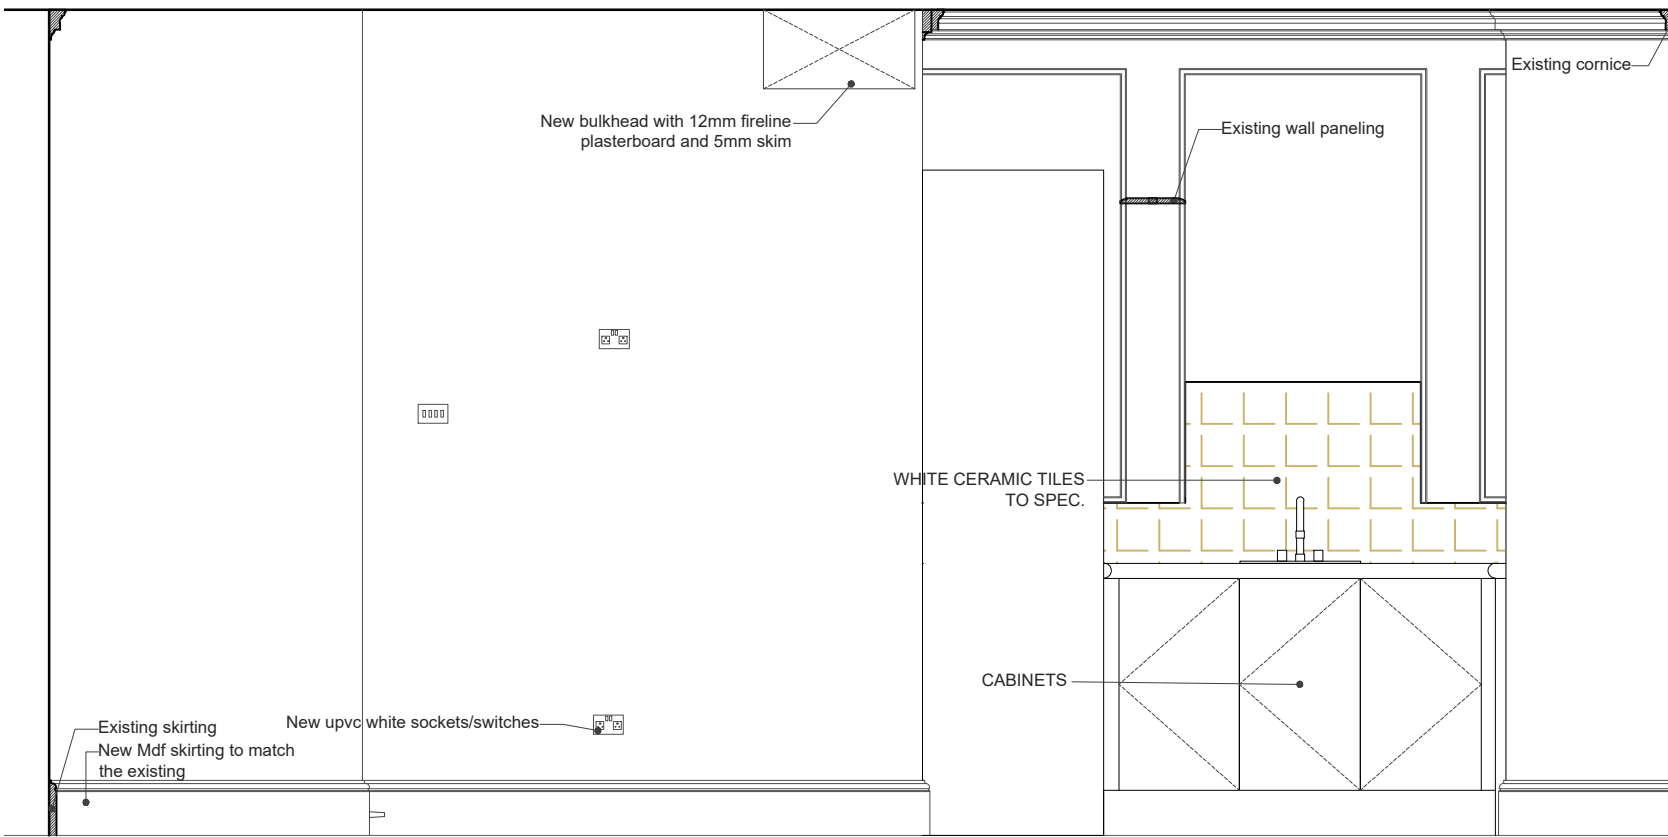

F-04 LIVING/DINING (ELEVATION-C)
SCALE 1:25

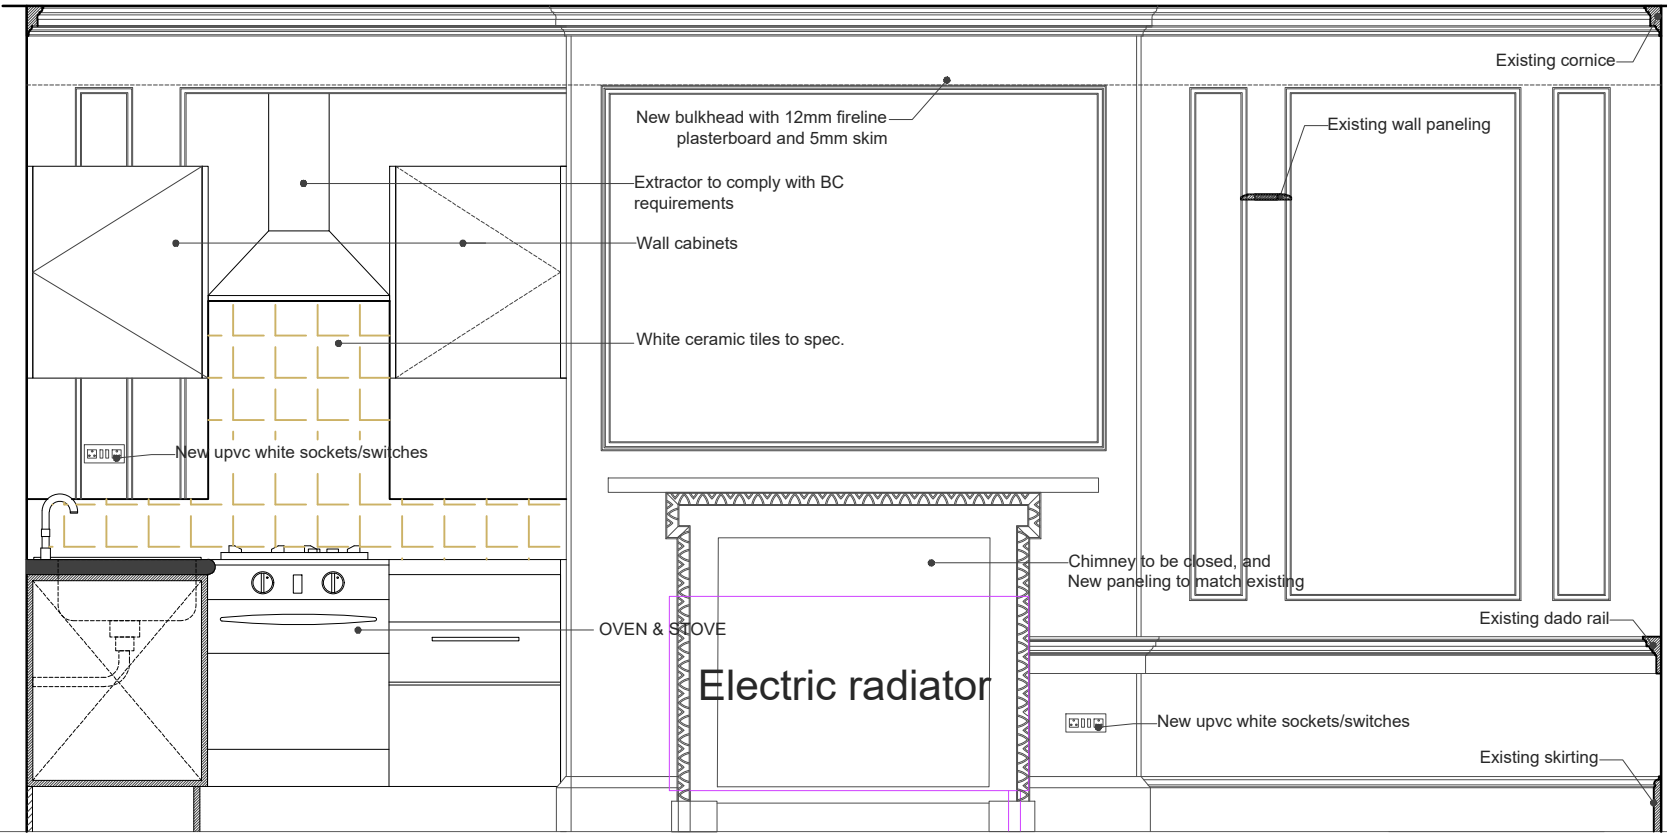

F-04 LIVING/DINING (ELEVATION-D)
SCALE 1:25



FIRST FLOOR PLAN (KEY PLAN)
SCALE 1:100

NOTES

- Dimensions are not to be scaled from this drawing by contractors. The contractor is requested to check all dimensions before the work started.
- Report any discrepancies to the client or architect before undertaking the work described in the drawings.
- Dimensions are approximate site dimensions and are to be verified by the contractor on site before any fabrication/site works i.e foundations etc occur
- Contractor is responsible for all temporary propping to existing structure


0 1 2m 3 4 5m
Scale

REVISIONS			
NO.	DESCRIPTION	DATE	BY


FULL PLANNING
APPLICATION

DESIGN ENDEAVOURS LTD
M: 07824773079, 07869580774
E: design.endeavour@gmail.com


Project	73 ADDINGTON HOUSE READIND, RG1 4QA		
Title	FIRST FLOOR PLAN (INTERNAL ELEVATION OF FLAT-04)		
Scale	As shown@A1	Drawn	FA
Approved		Date	JAN 25
Job No.	DAC-1100/23	Drawing No.	PF-73AH-16
Rev.			-

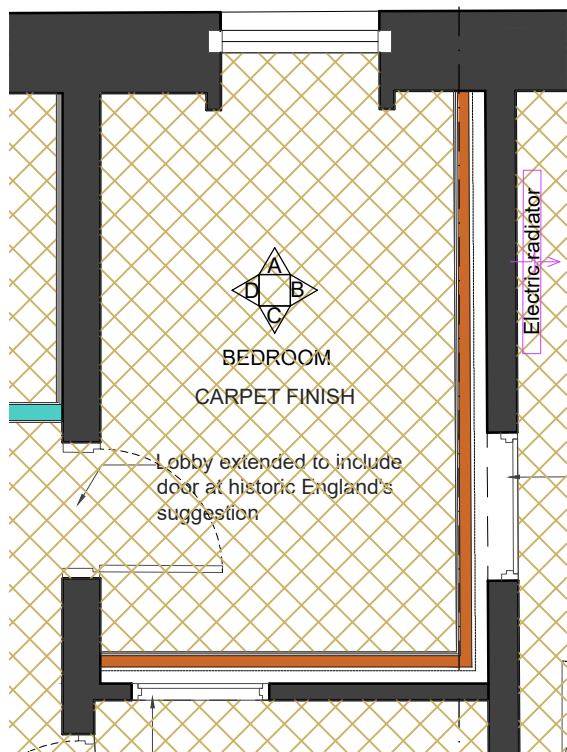


F-03 BEDROOM (FLOOR PLAN)
SCALE 1:50

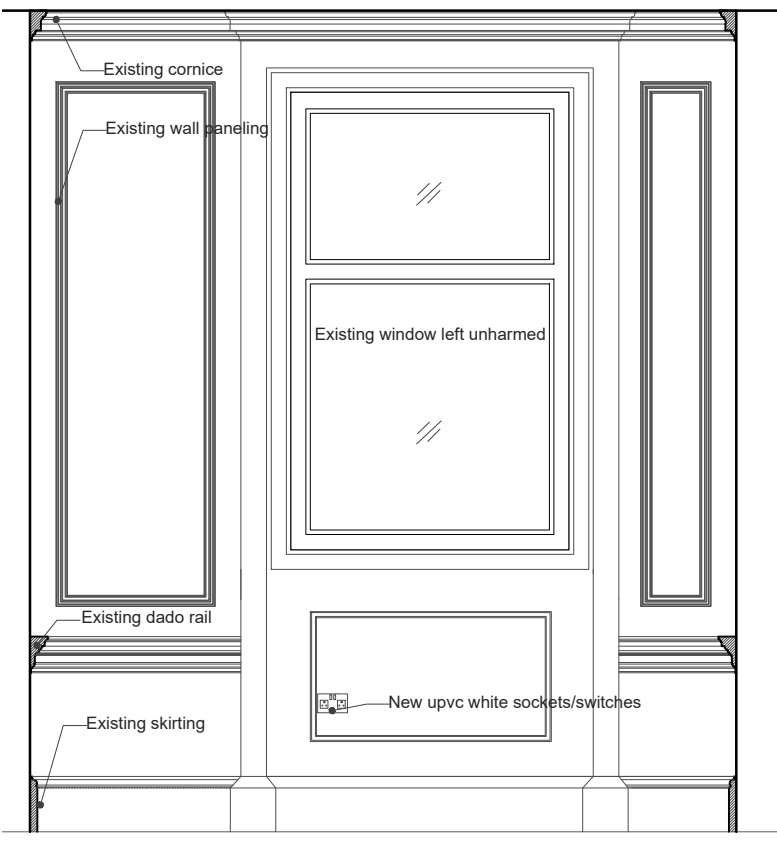


F-03 BEDROOM (ELEVATION-A)
SCALE 1:25

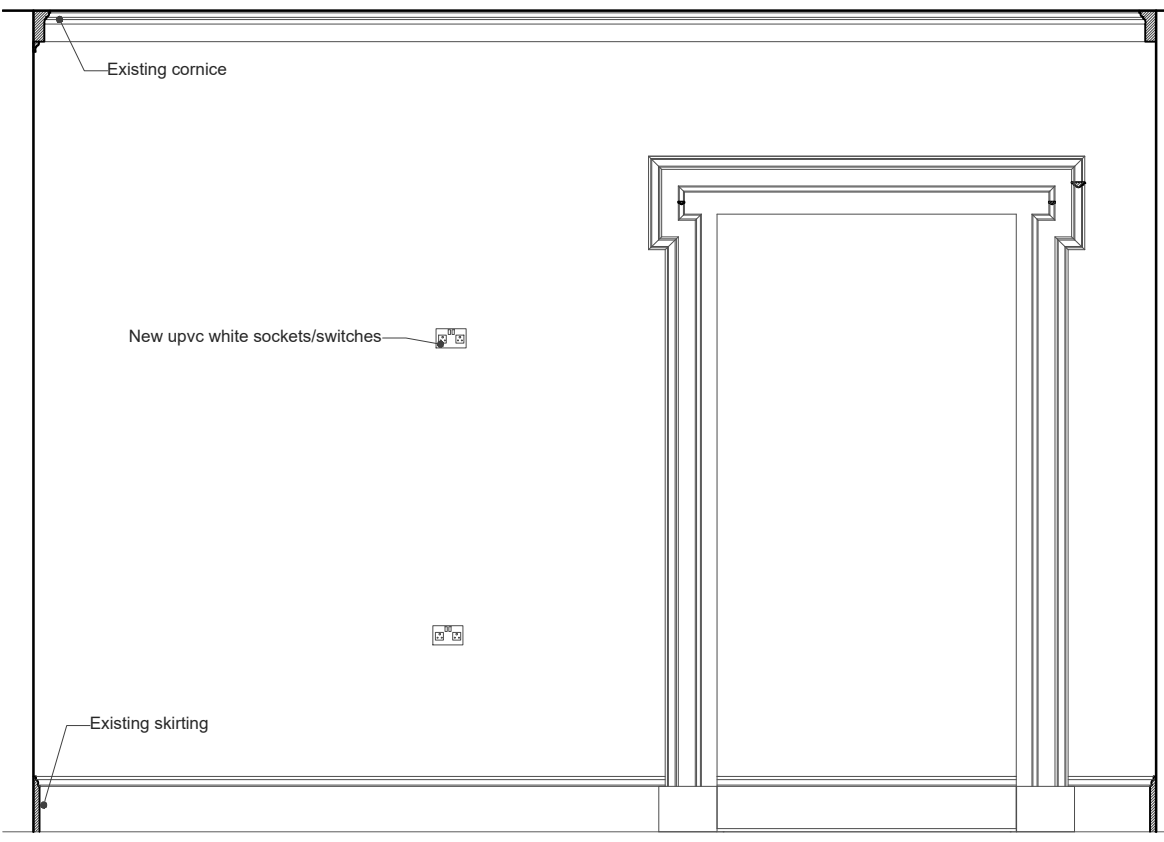


F-03 BEDROOM (ELEVATION-B)
SCALE 1:25

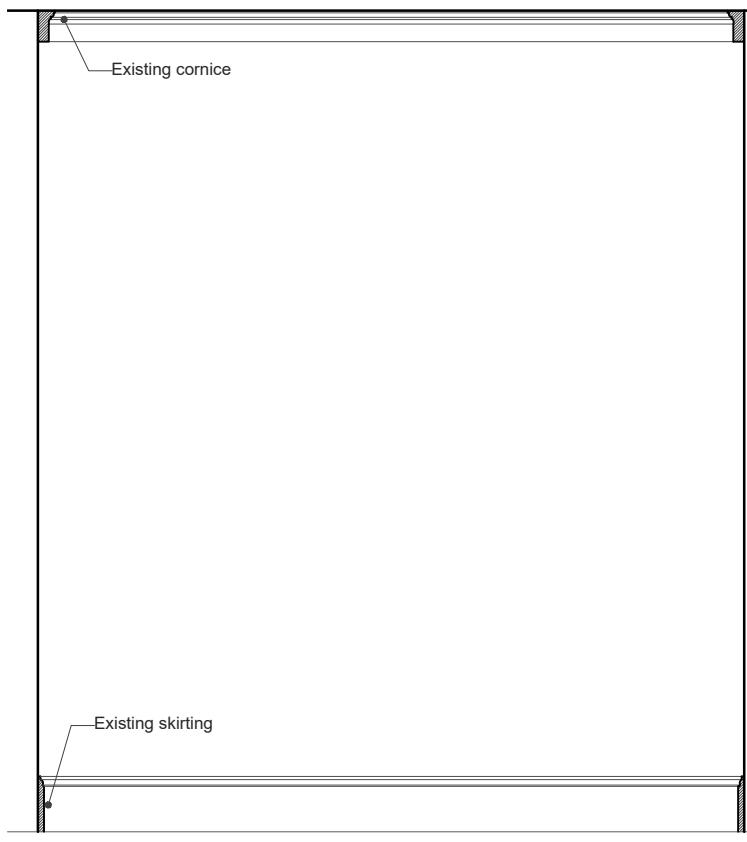


F-03 BEDROOM (ELEVATION-C)
SCALE 1:25

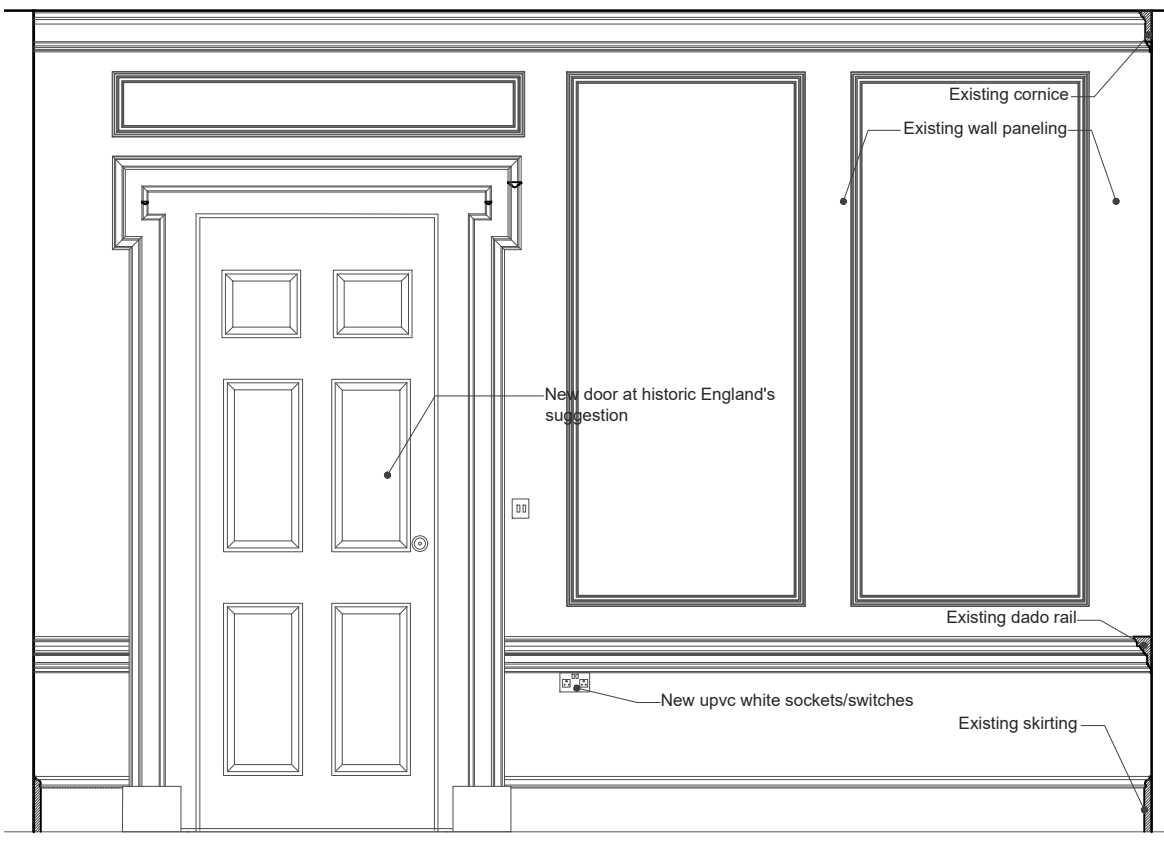


F-03 BEDROOM (ELEVATION-D)
SCALE 1:25

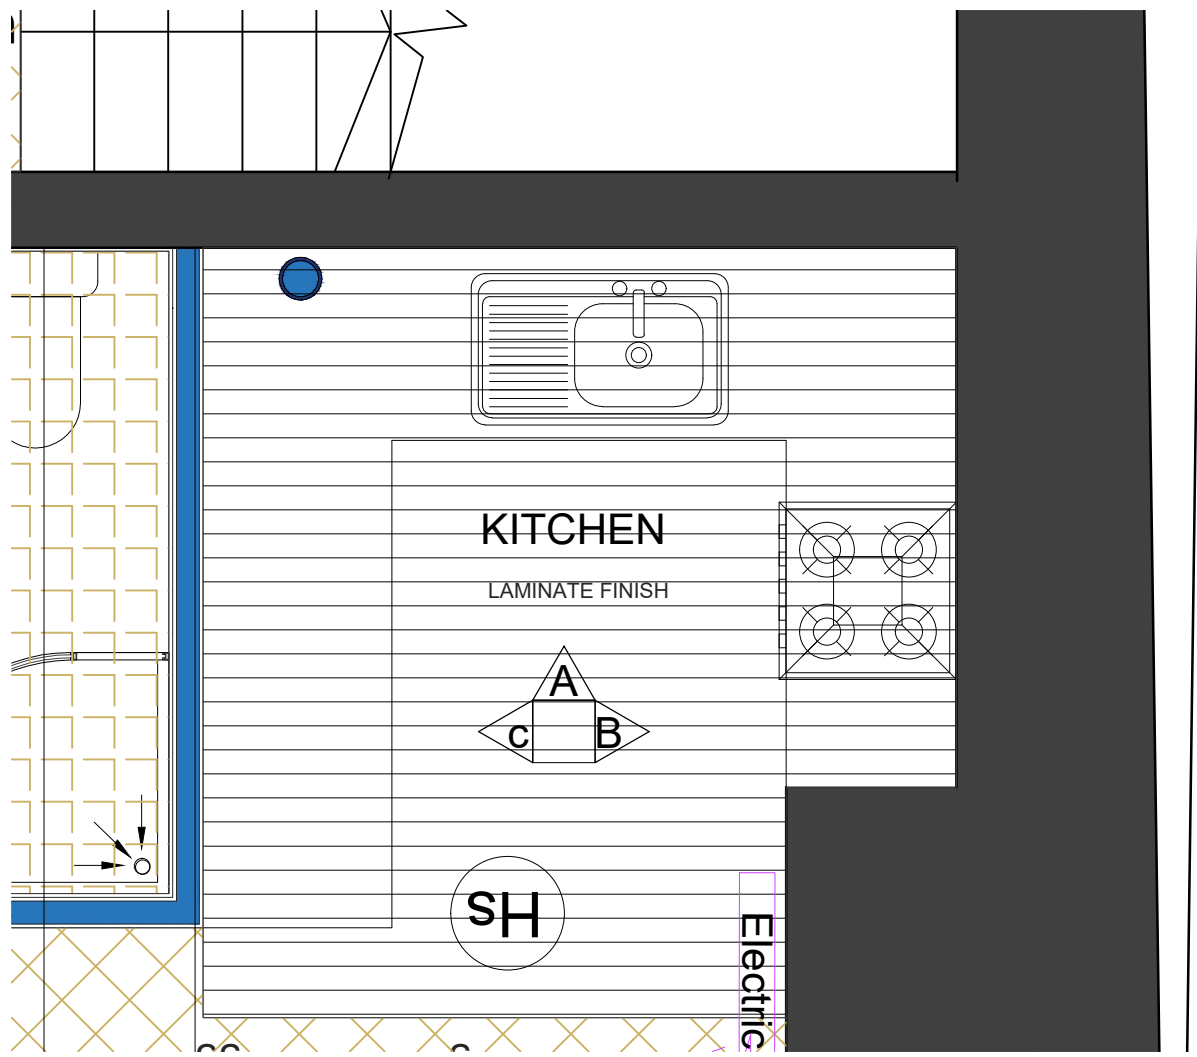


F-04 KITCHEN (FLOOR PLAN)
SCALE 1:25

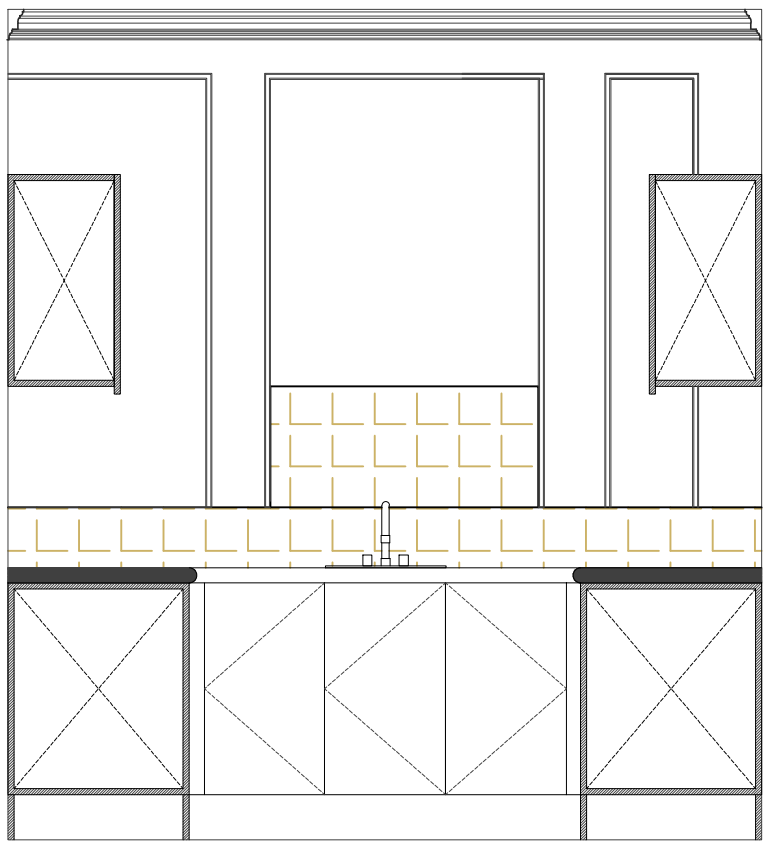

ELEVATION-A
SCALE 1:25

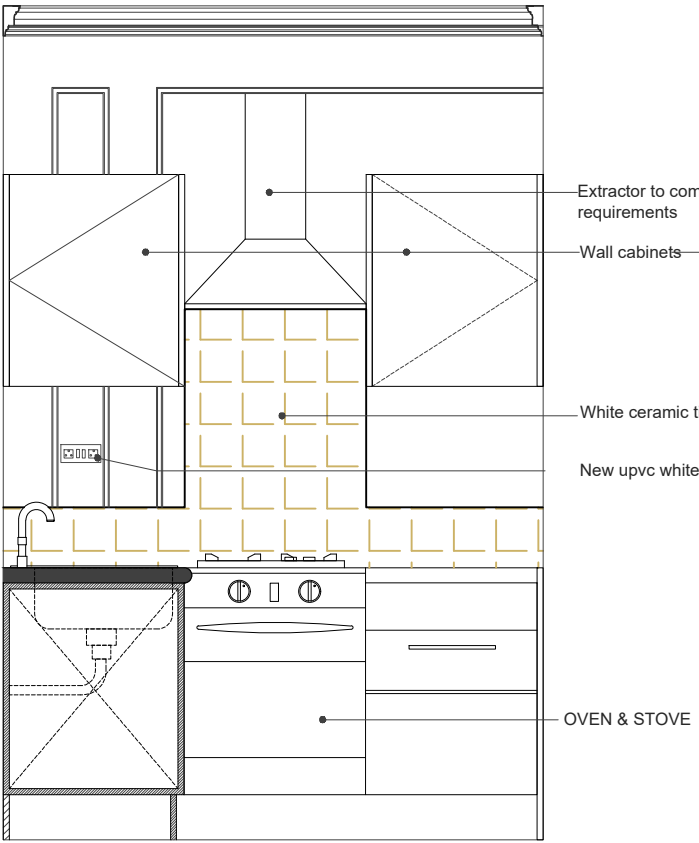


ELEVATION-B
SCALE 1:25

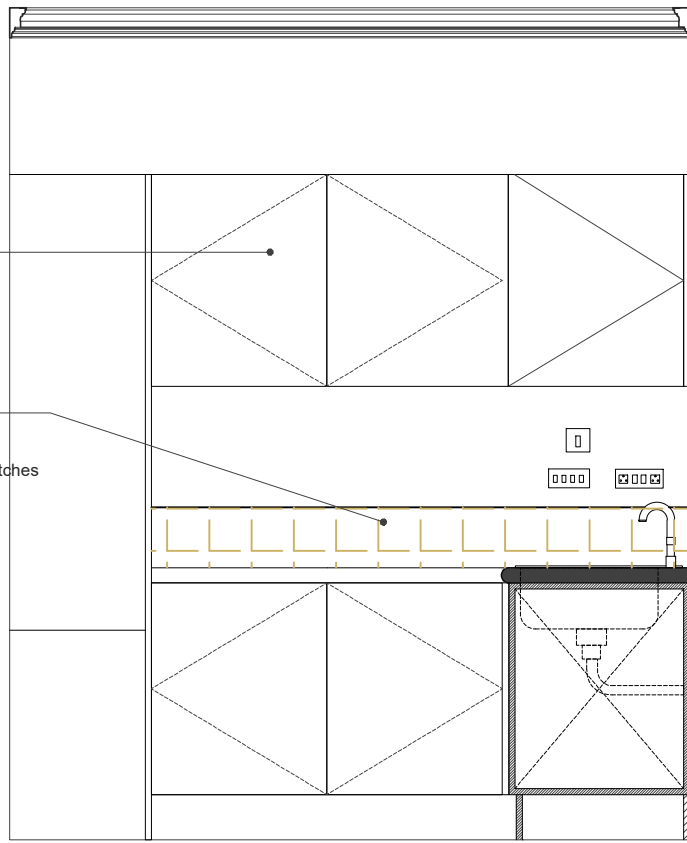


ELEVATION-C
SCALE 1:25




FIRST FLOOR PLAN (KEY PLAN)
SCALE 1:100

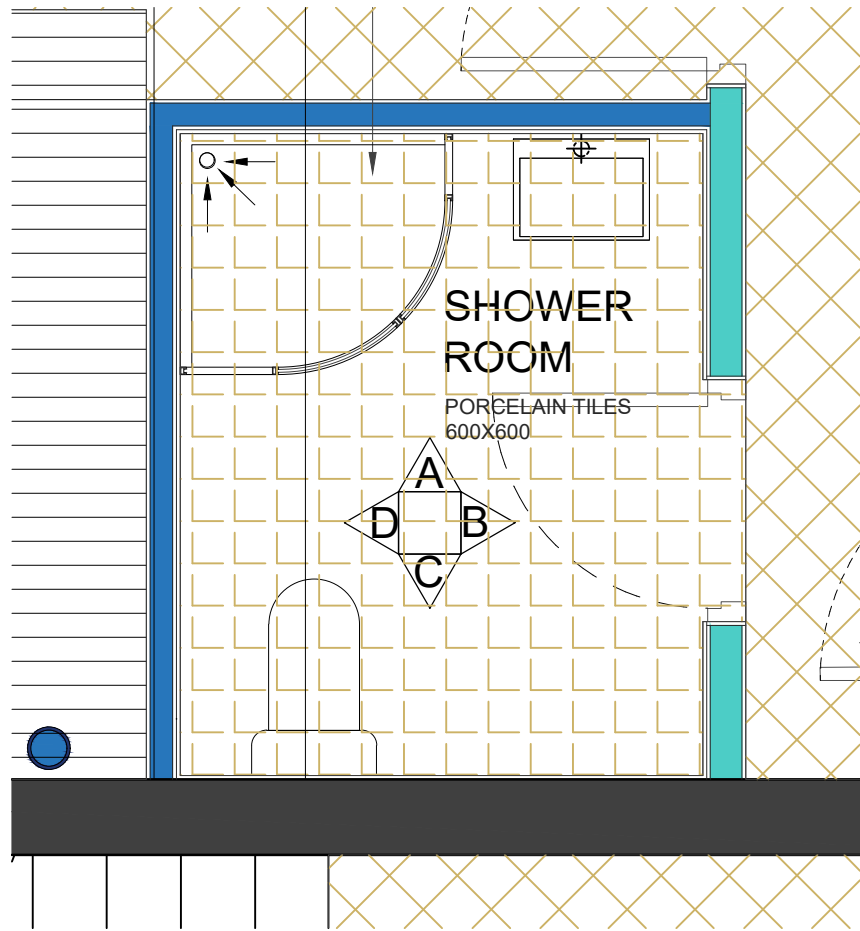


F-04 SHOWER ROOM (FLOOR PLAN)
SCALE 1:25

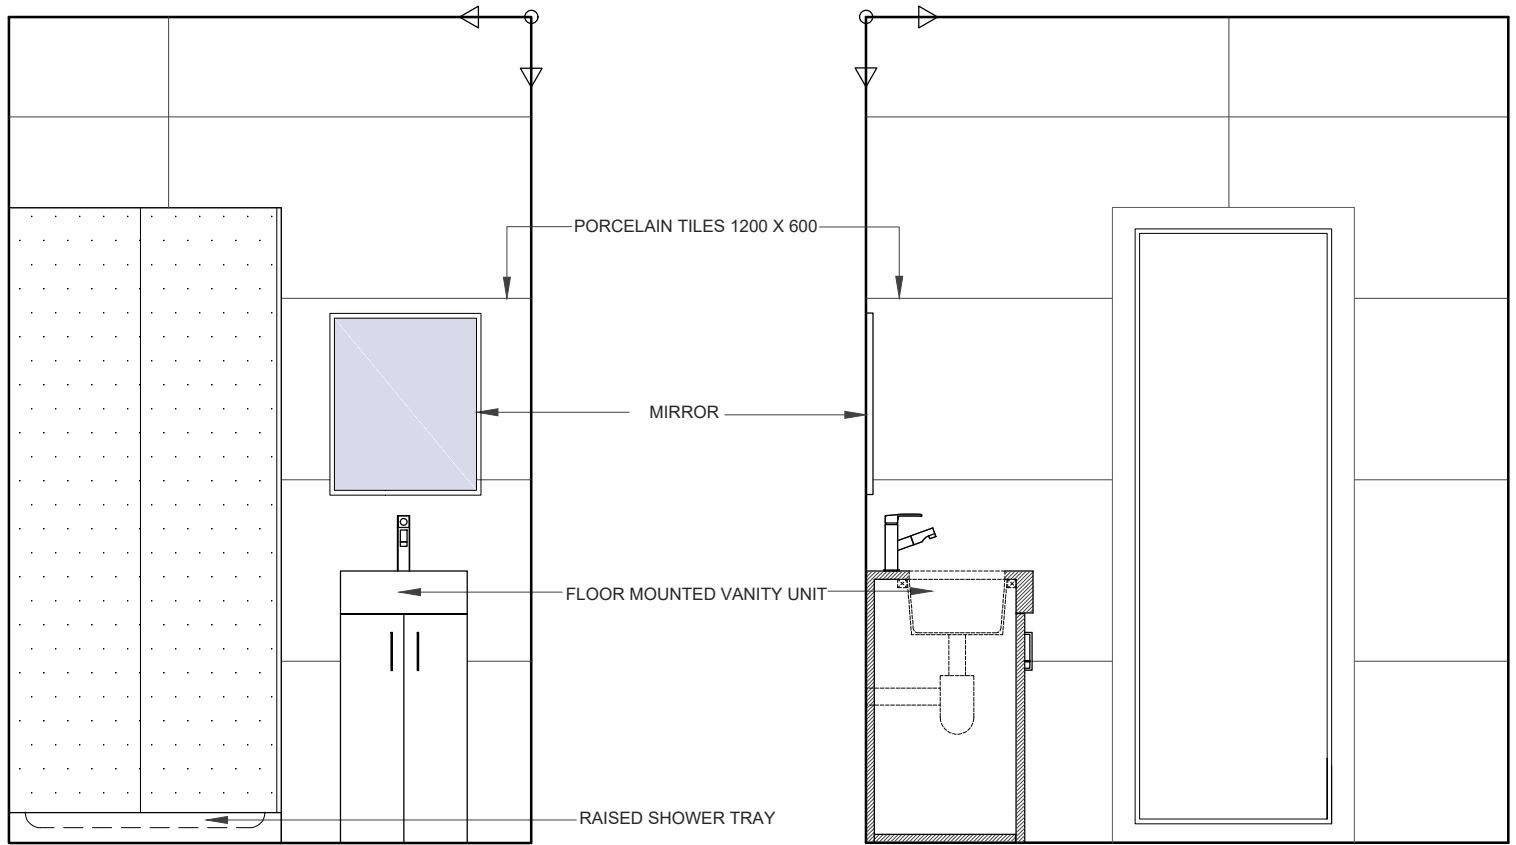


ELEVATION-A
SCALE 1:25

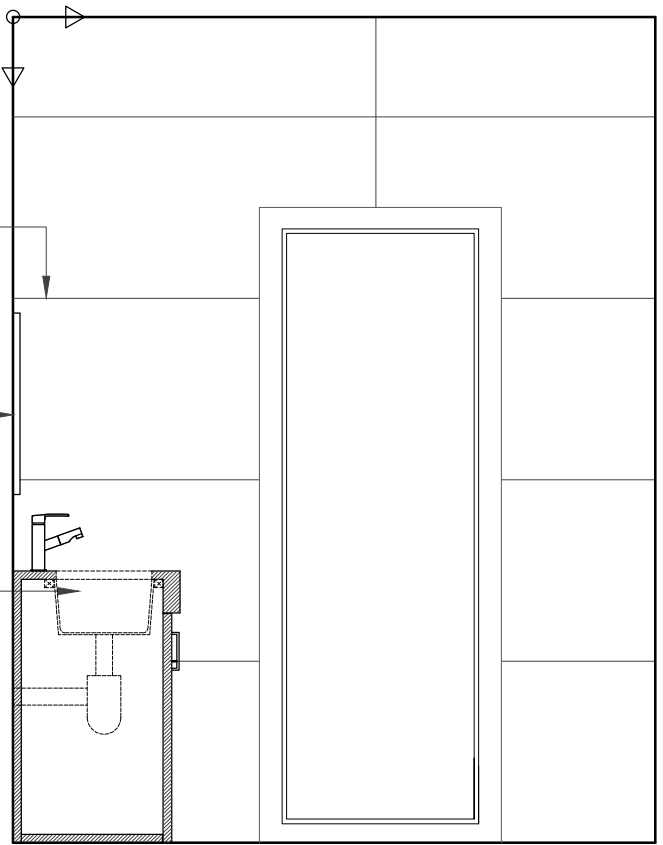

ELEVATION-B
SCALE 1:25

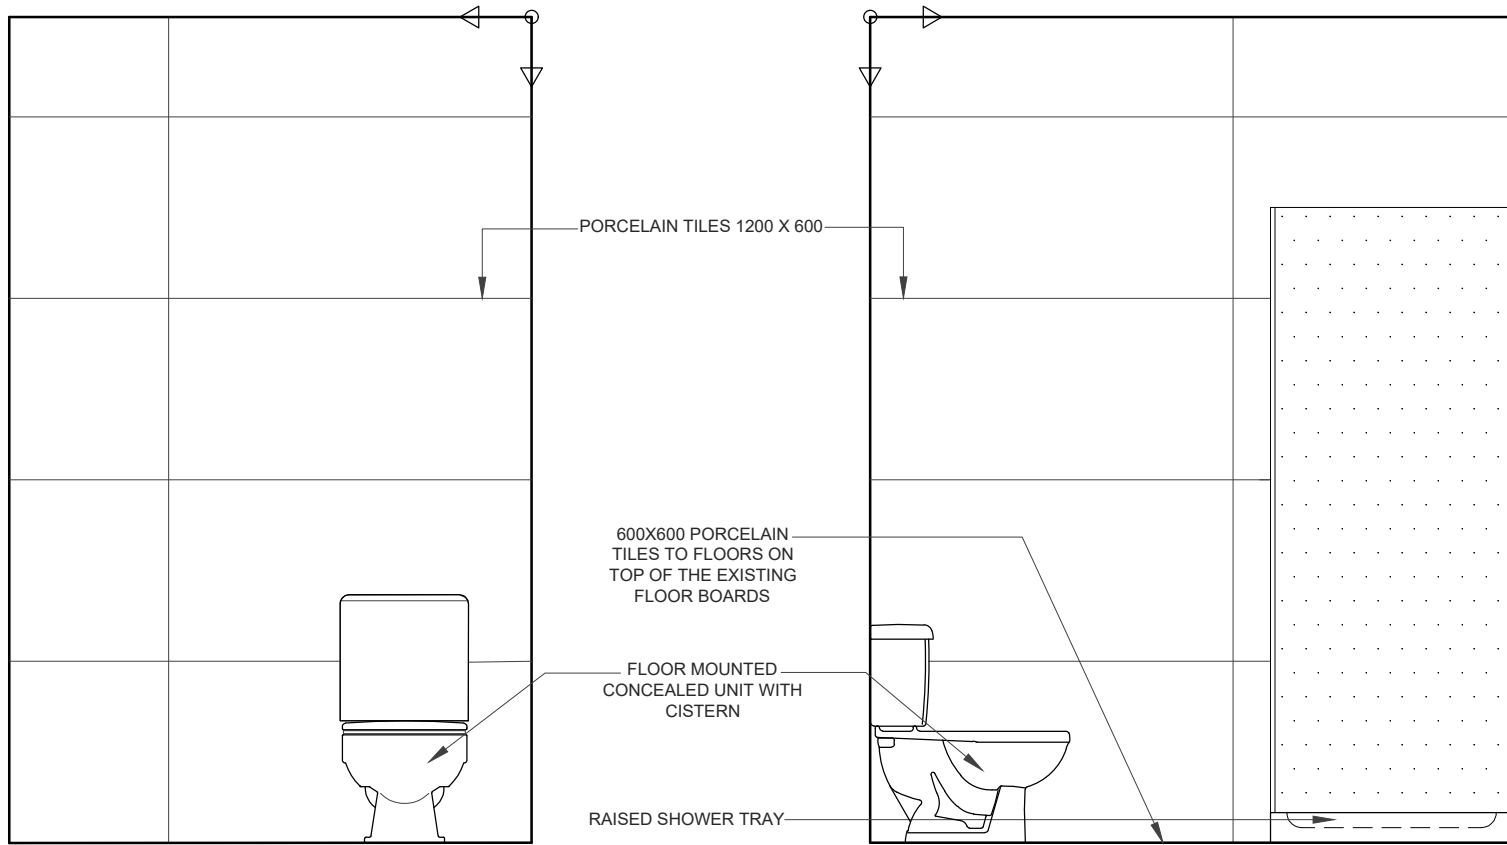

ELEVATION-C
SCALE 1:25

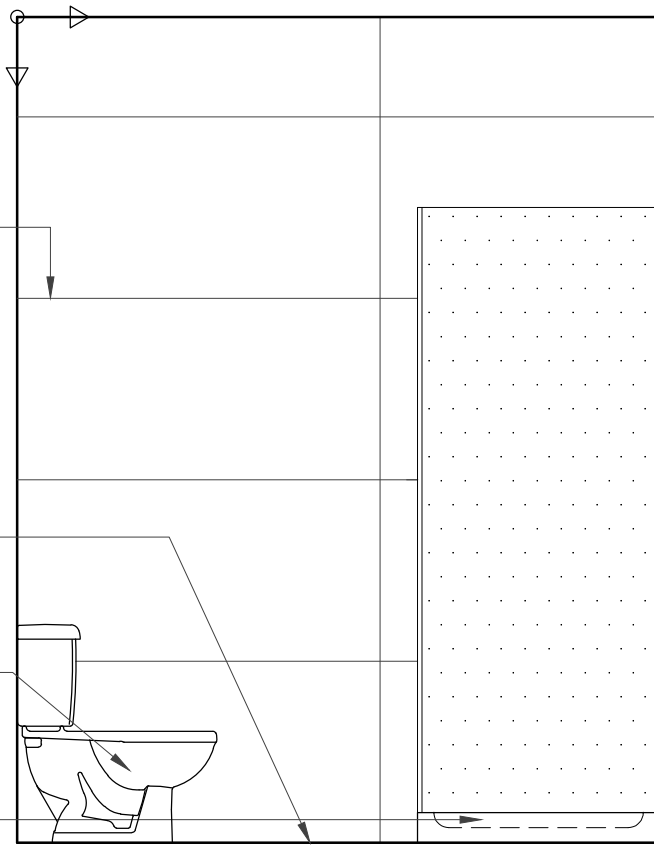

ELEVATION-D
SCALE 1:25

NOTES

- Dimensions are not to be scaled from this drawing by contractors. The contractor is requested to check all dimensions before the work started.
- Report any discrepancies to the client or architect before undertaking the work described in the drawings.
- Dimensions are approximate site dimensions and are to be verified by the contractor on site before any fabrication/site works i.e foundations etc occur
- Contractor is responsible for all temporary propping to existing structure

0 1 2m 3 4 5m
Scale

REVISIONS			
NO.	DESCRIPTION	DATE	BY


**FULL PLANNING
APPLICATION**

DESIGN ENDEAVOURS LTD
M: 07824773079, 07869580774
E: design.endeavour@gmail.com


Project
73 ADDINGTON HOUSE
READIND, RG1 4QA

Title
**FIRST FLOOR PLAN
(INTERNAL ELEVATION OF FLAT-04)**


Scale As shown@A1	Drawn FA	Approved	Date JAN 25
Job No. DAC-1100/23	Drawing No. PF-73AH-17	Rev. -	

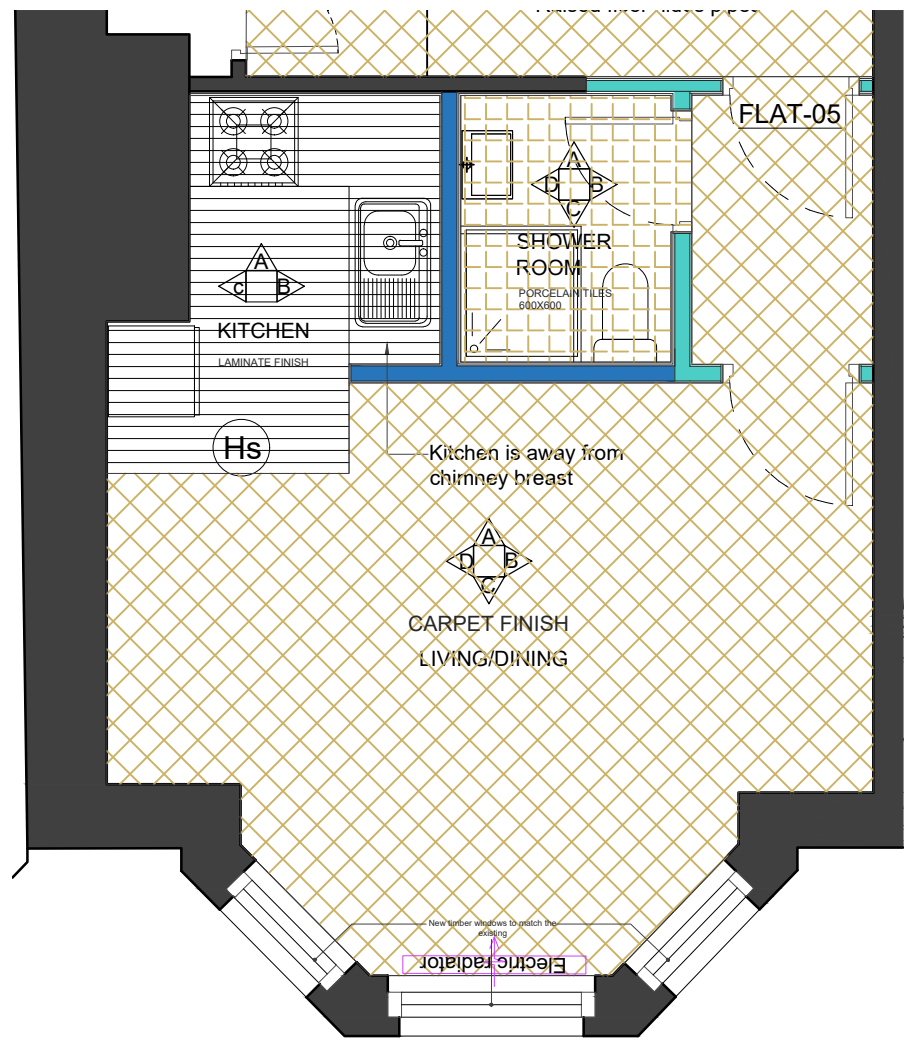


F-05 LIVING/DINING (FLOOR PLAN)
SCALE 1:50

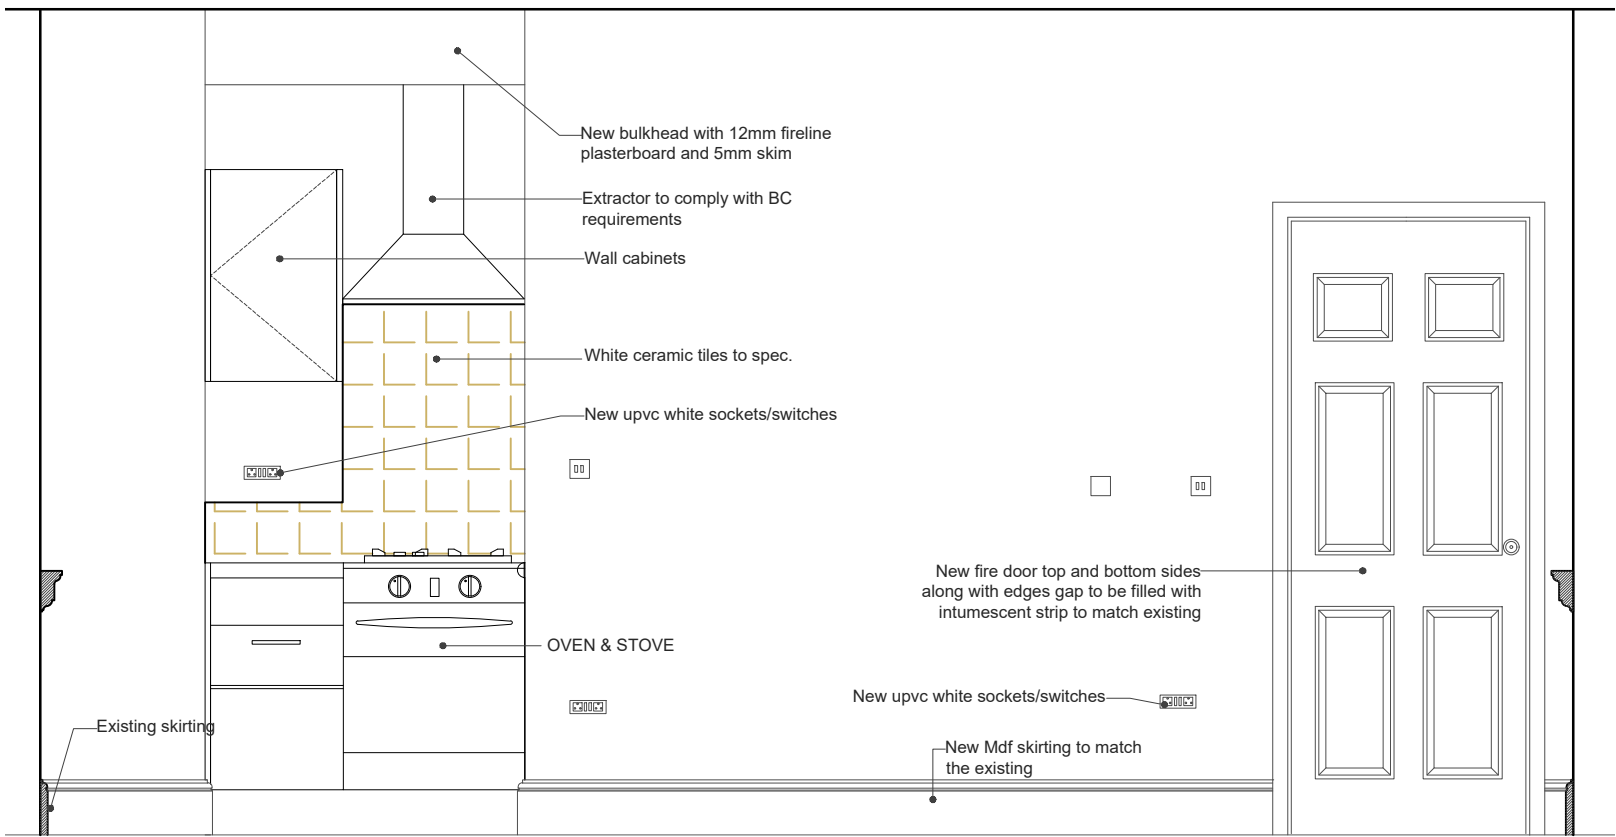

F-04 LIVING/DINING (ELEVATION-A)
SCALE 1:25

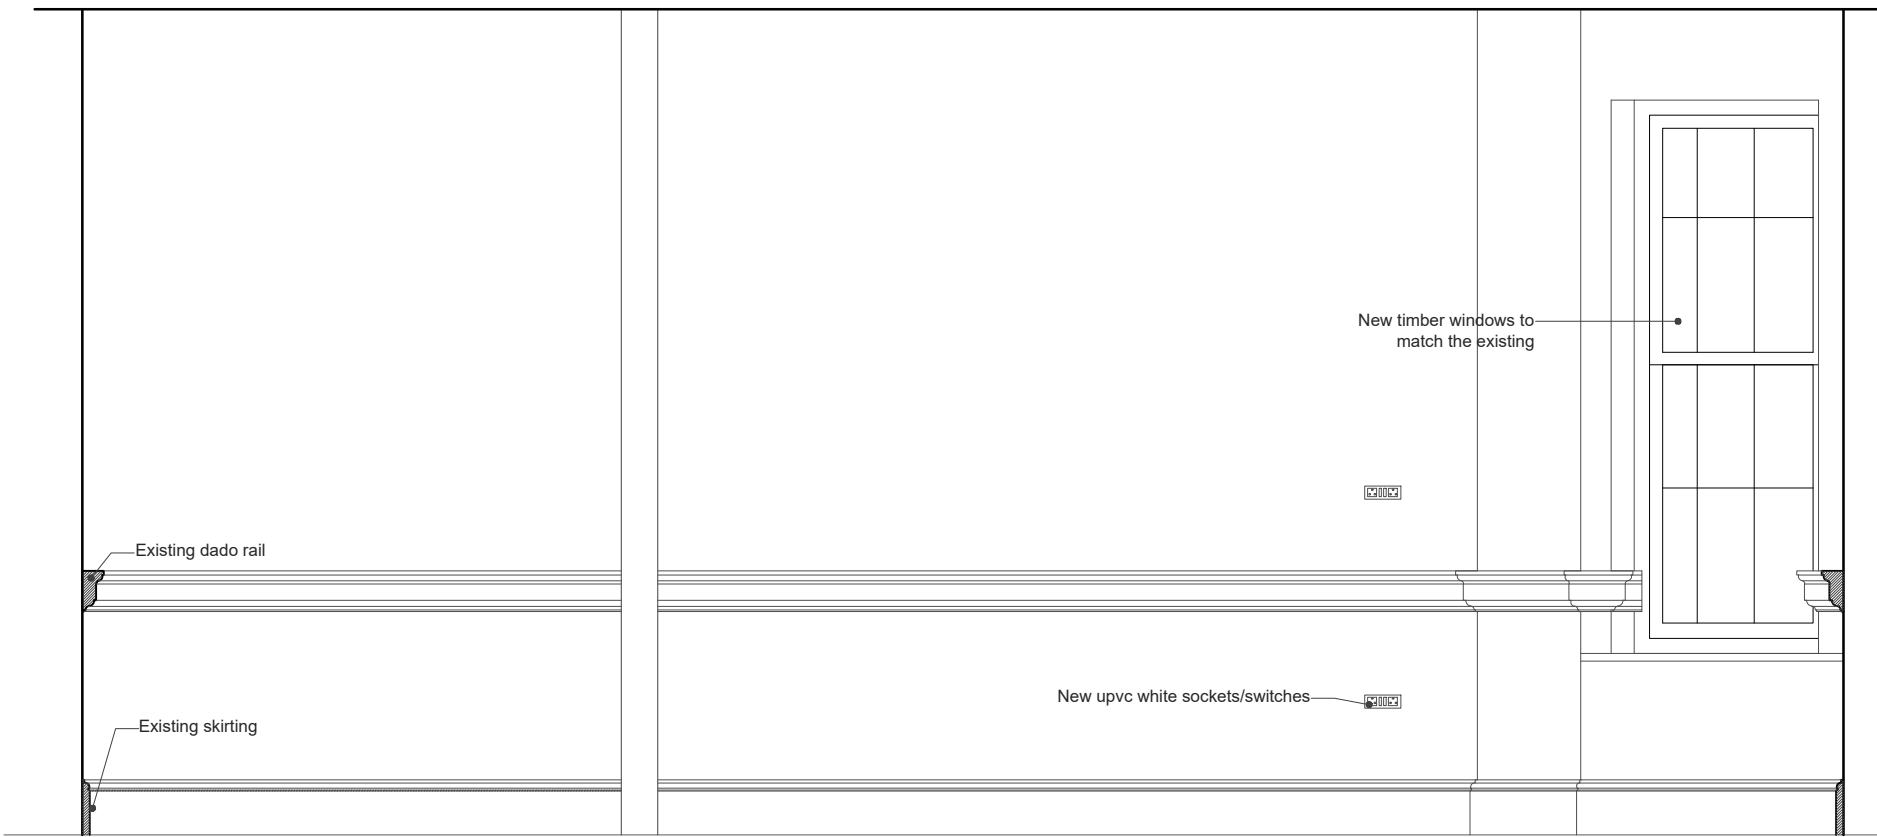


F-04 LIVING/DINING (ELEVATION-B)
SCALE 1:25

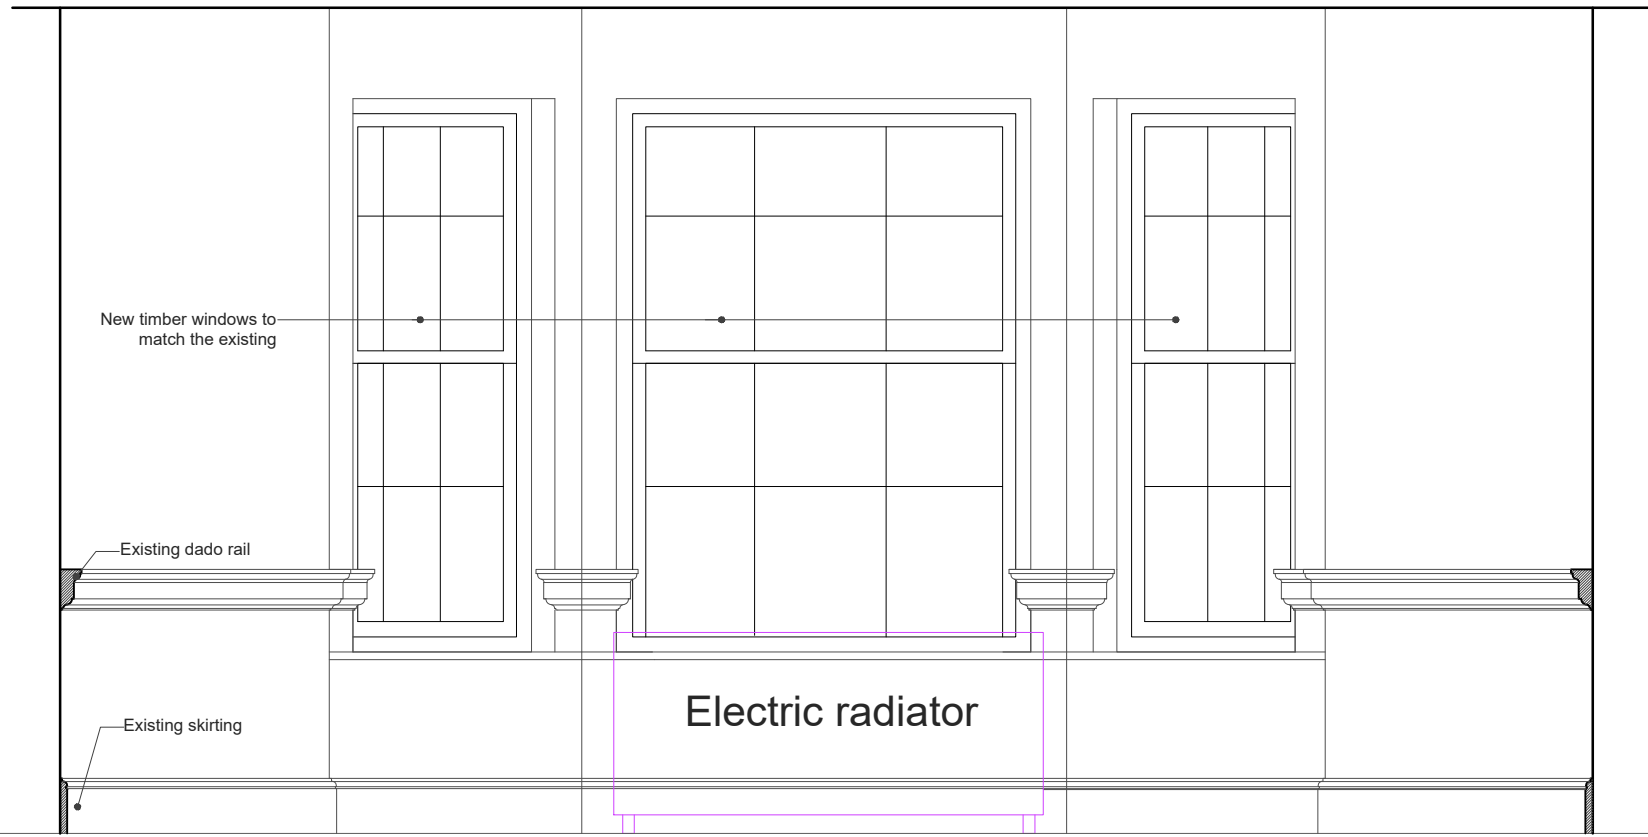


F-04 LIVING/DINING (ELEVATION-C)
SCALE 1:25




F-04 LIVING/DINING (ELEVATION-D)
SCALE 1:25

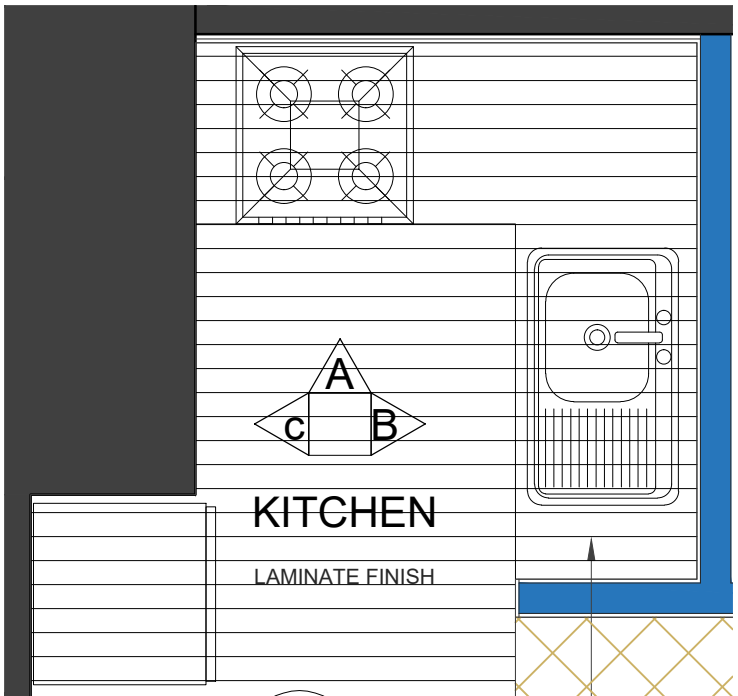


F-05 KITCHEN (FLOOR PLAN)
SCALE 1:25

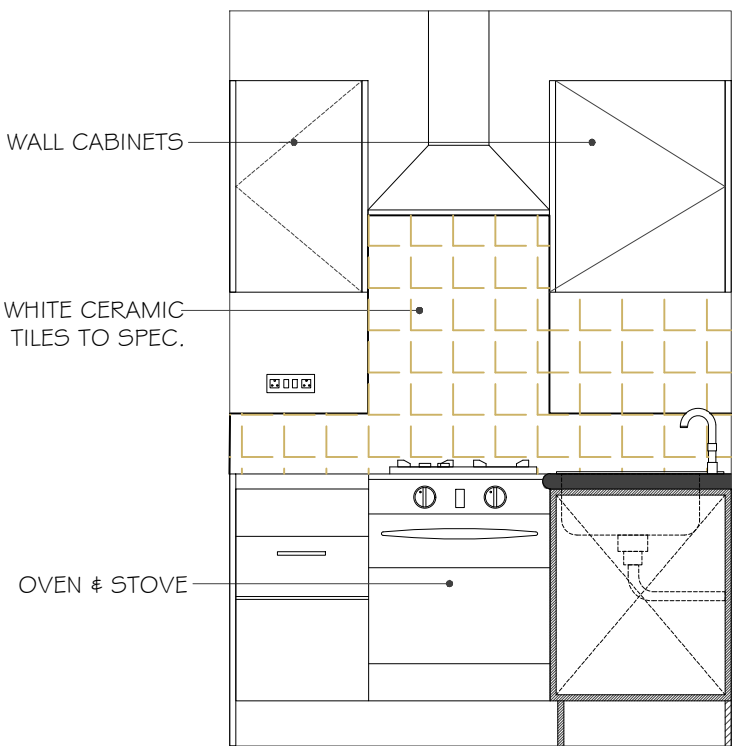


ELEVATION-A
SCALE 1:25

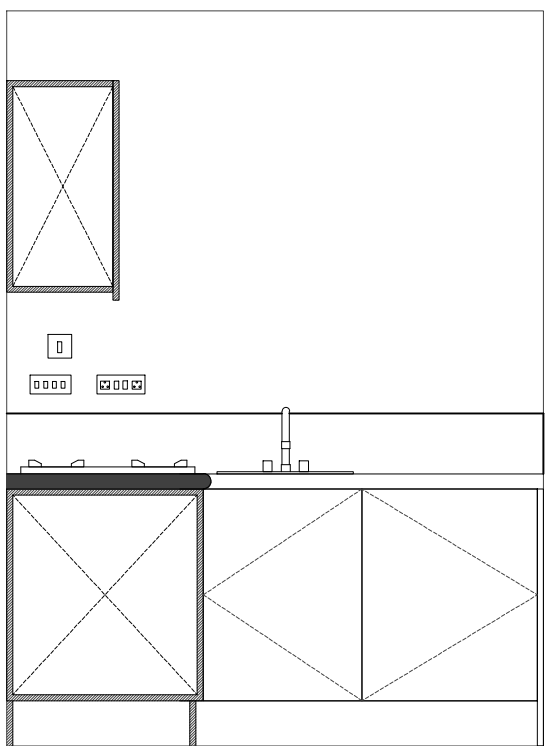


ELEVATION-B
SCALE 1:25

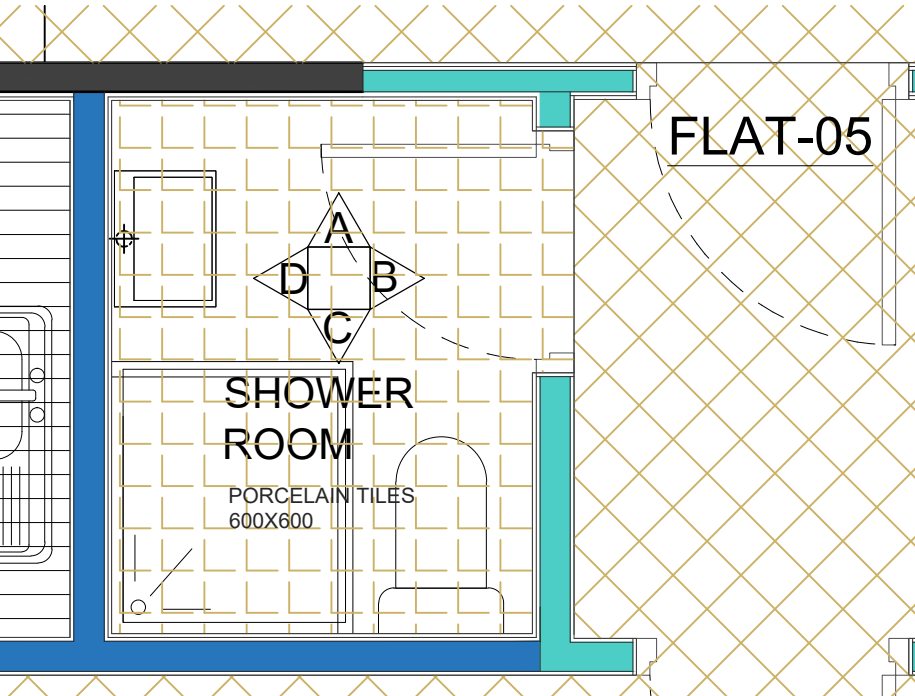


F-05 SHOWER ROOM (FLOOR PLAN)
SCALE 1:25

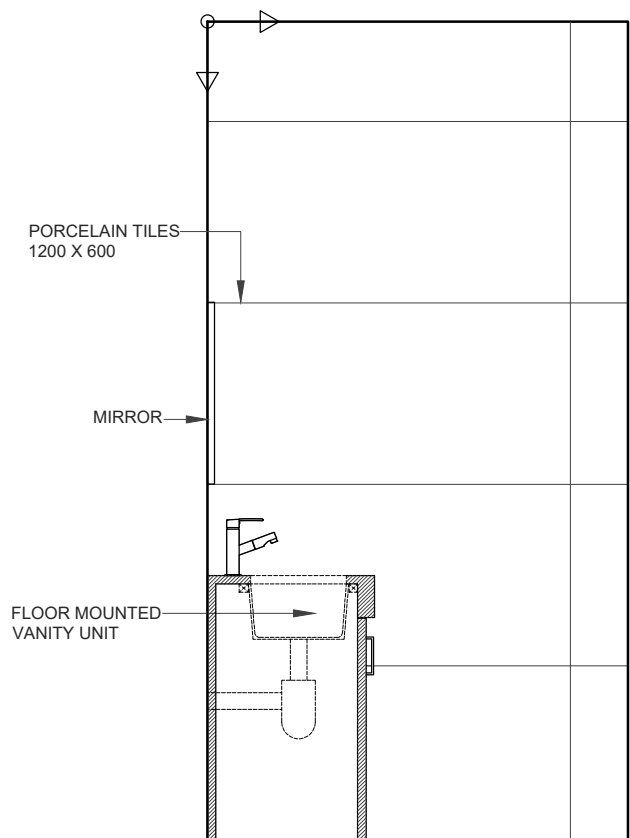


ELEVATION-A
SCALE 1:25

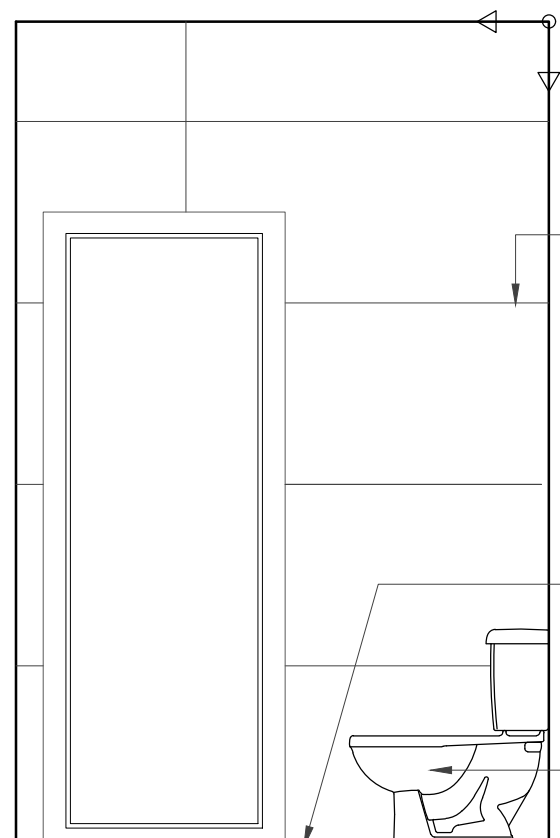


ELEVATION-B
SCALE 1:25

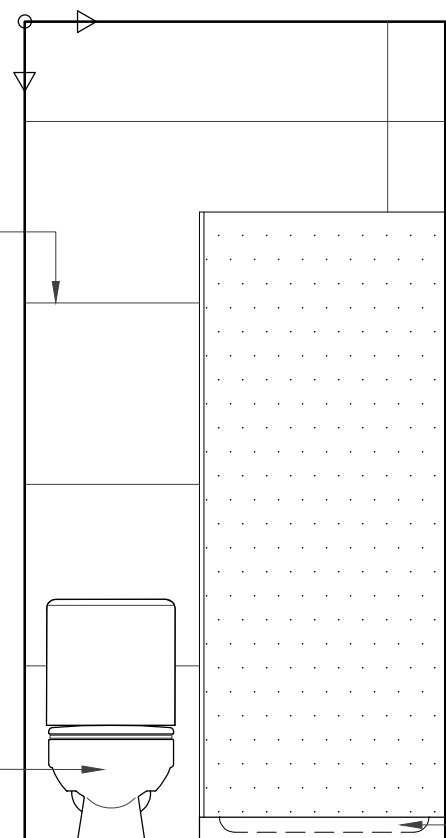

ELEVATION-C
SCALE 1:25

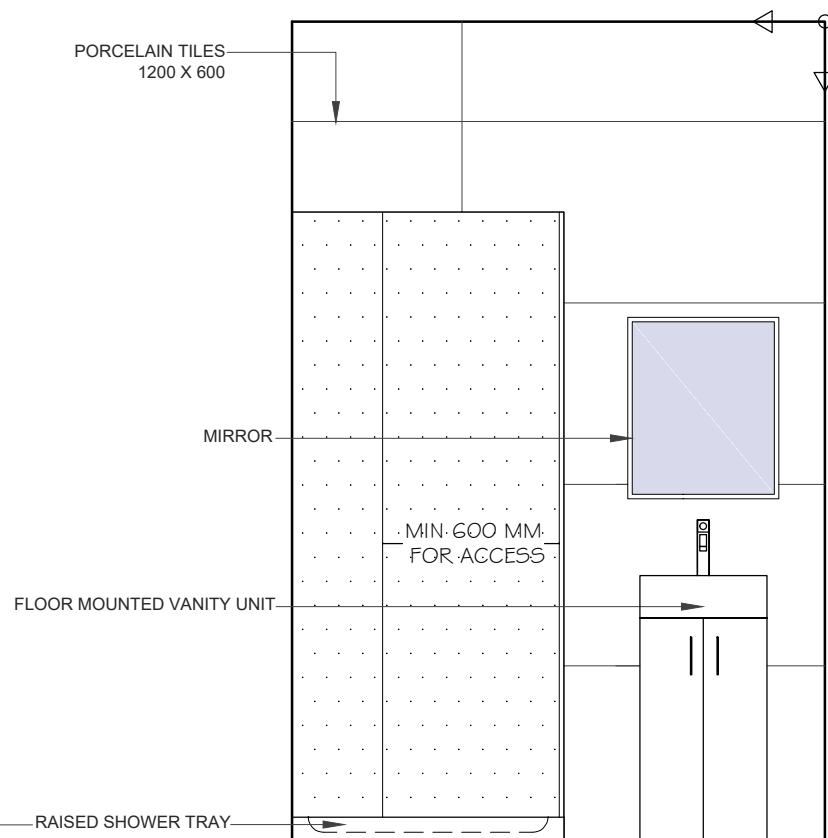

ELEVATION-D
SCALE 1:25

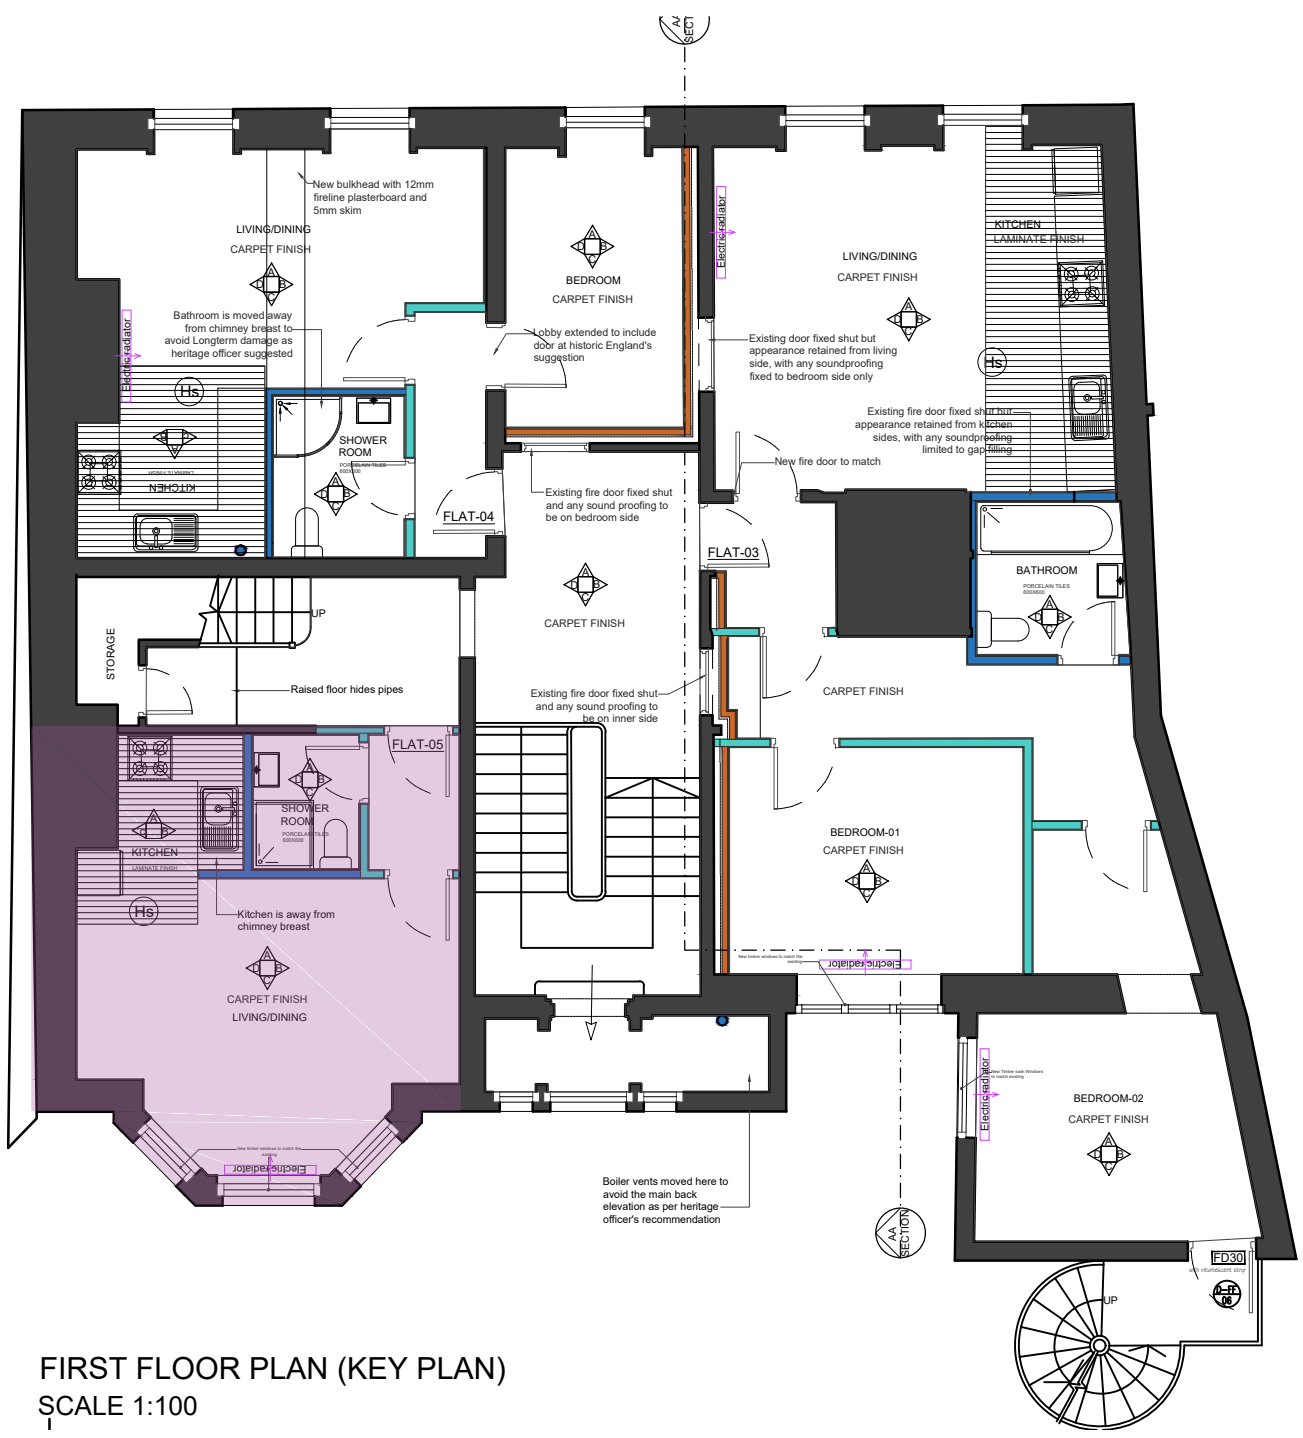

FIRST FLOOR PLAN (KEY PLAN)
SCALE 1:100

NOTES

- Dimensions are not to be scaled from this drawing by contractors. The contractor is requested to check all dimensions before the work started.
- Report any discrepancies to the client or architect before undertaking the work described in the drawings.
- Dimensions are approximate site dimensions and are to be verified by the contractor on site before any fabrication/site works i.e foundations etc occur
- Contractor is responsible for all temporary propping to existing structure

0 1 2m 3 4 5m
Scale

REVISIONS

NO.	DESCRIPTION	DATE	BY


FULL PLANNING APPLICATION

DESIGN ENDEAVOURS LTD
M: 07824773079, 07869580774
E: design.endeavour@gmail.com


Project
73 ADDINGTON HOUSE
READING, RG1 4QA

Title
FIRST FLOOR PLAN
(INTERNAL ELEVATION OF FLAT-05)


Scale As shown@A1	Drawn FA	Approved	Date JAN 25
Job No. DAC-1100/23	Drawing No. PF-73AH-18	Rev. -	

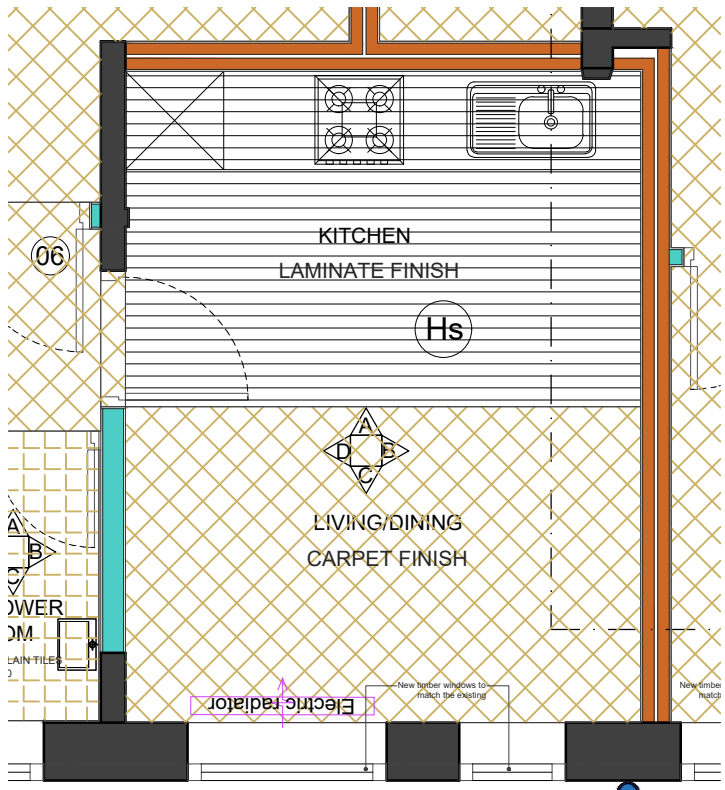


F-06 LIVING/DINING & KITCHEN (FLOOR PLAN)
SCALE 1:50

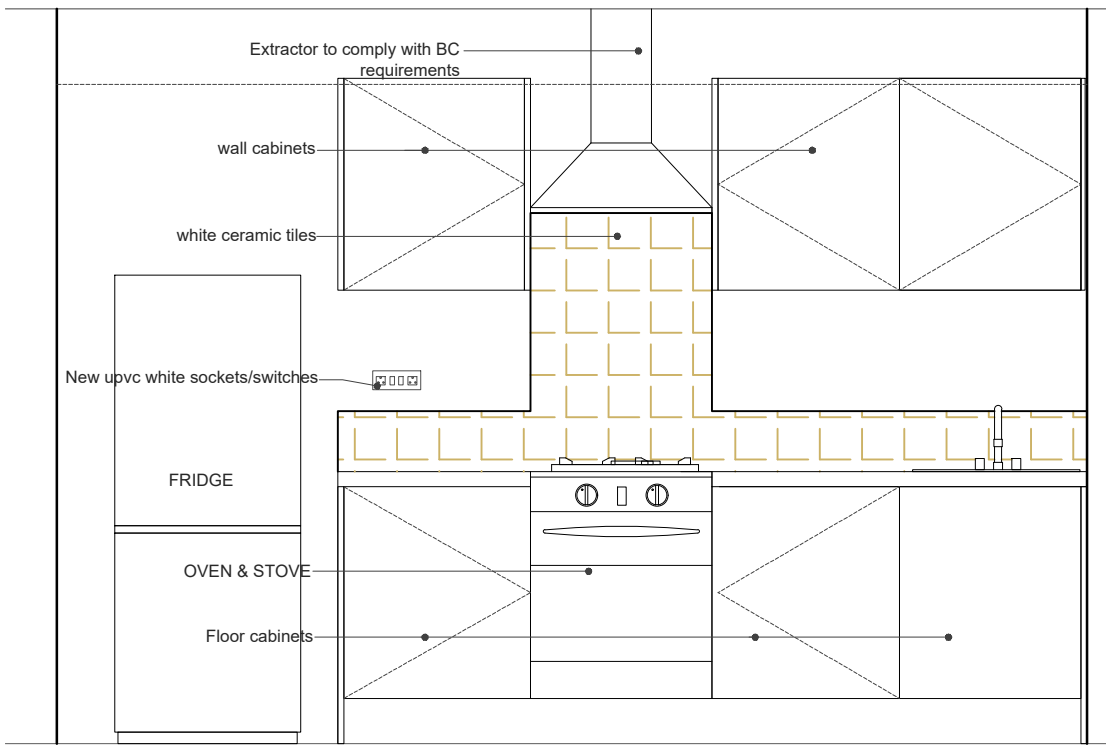


F-06 KITCHEN (ELEVATION-A)
SCALE 1:25

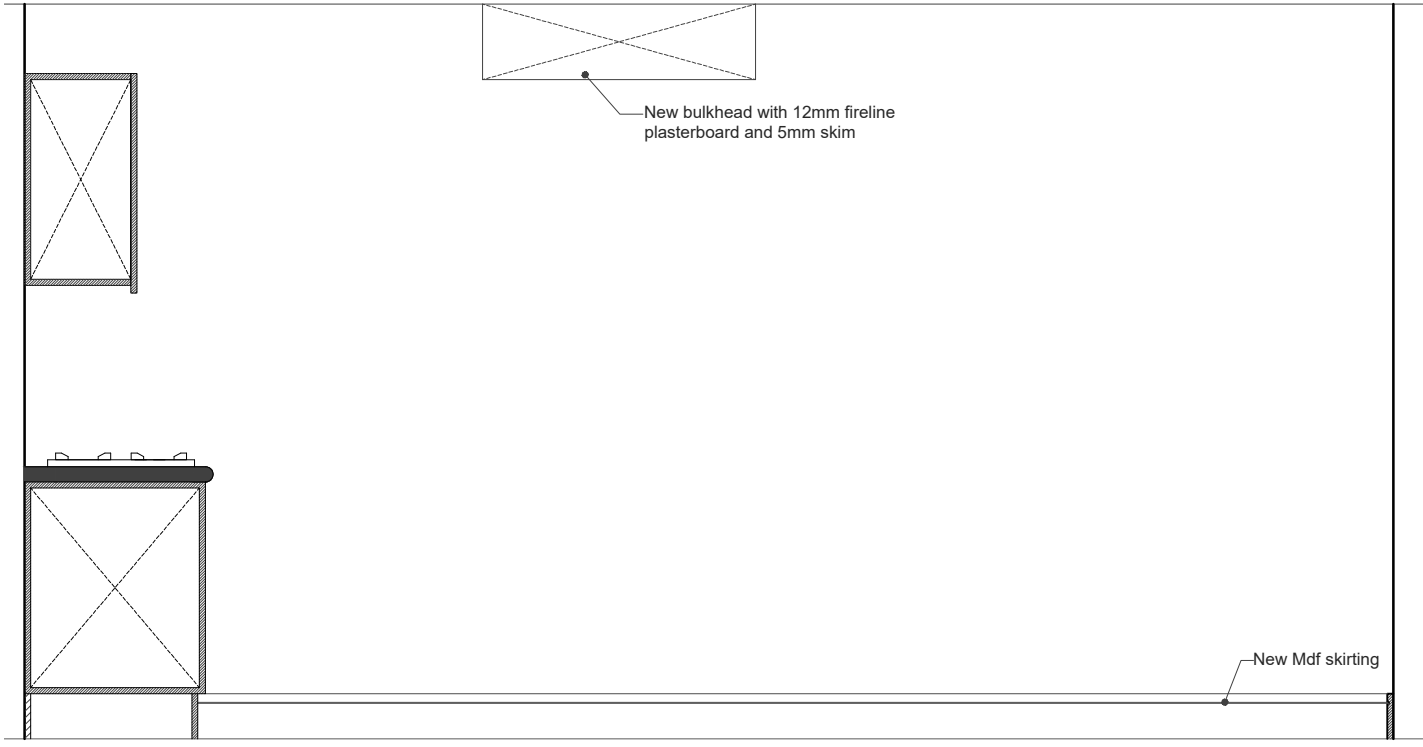


F-06 LIVING/DINING (ELEVATION-B)
SCALE 1:25

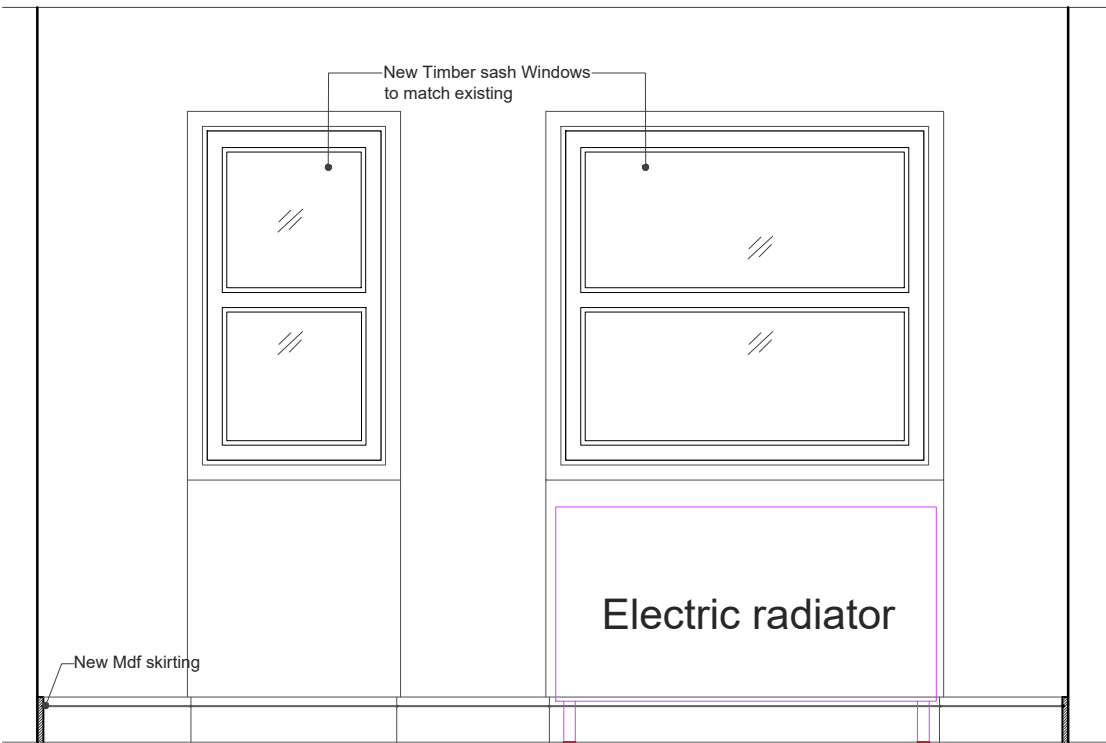


F-06 LIVING/DINING (ELEVATION-C)

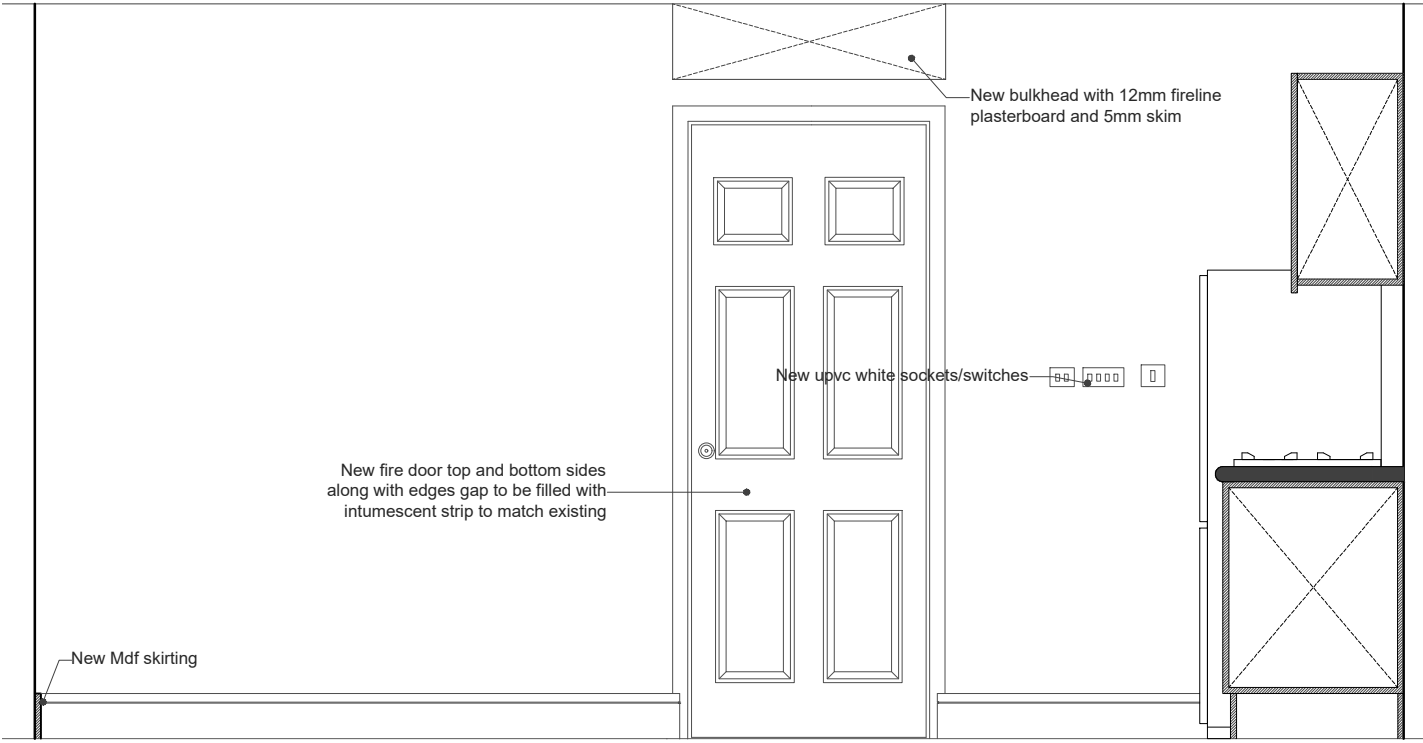


F-06 LIVING/DINING (ELEVATION-D)
SCALE 1:25

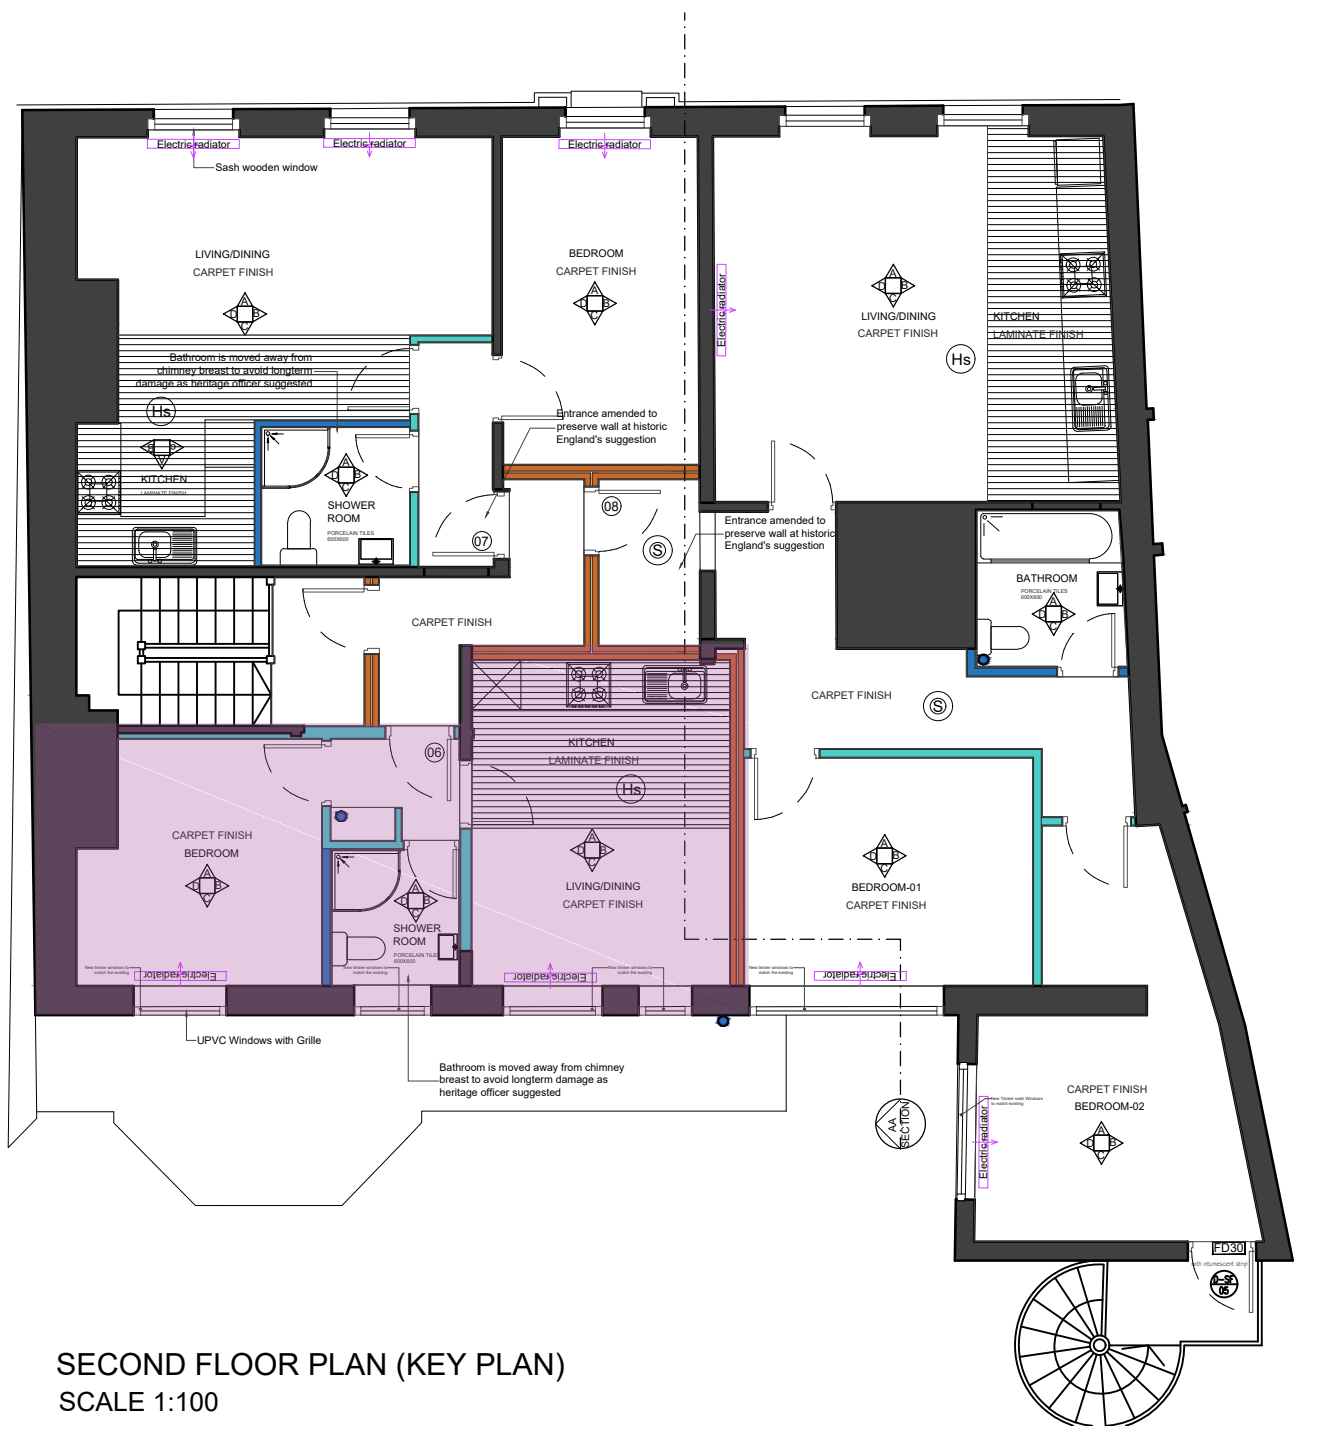


SECOND FLOOR PLAN (KEY PLAN)
SCALE 1:100

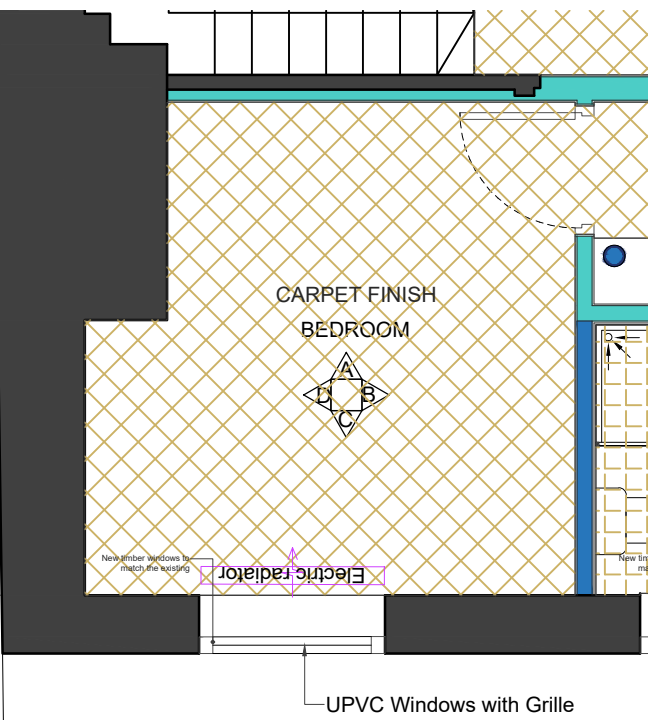


F-06 BEDROOM (FLOOR PLAN)
SCALE 1:50

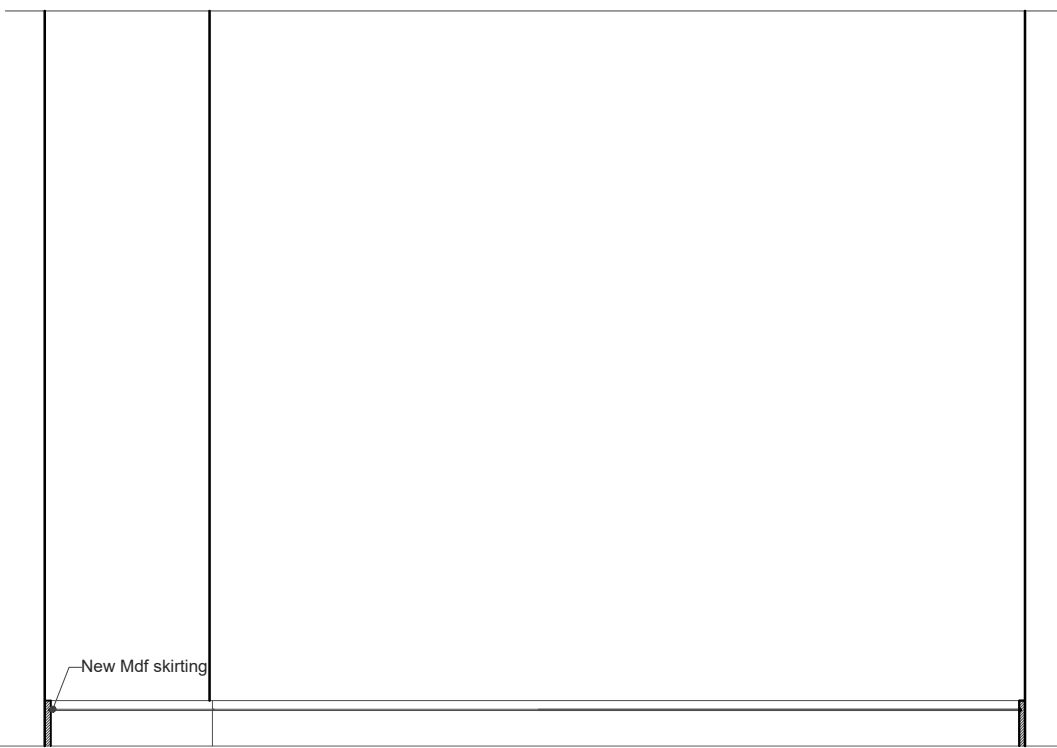


F-06 BEDROOM (ELEVATION-A)
SCALE 1:25

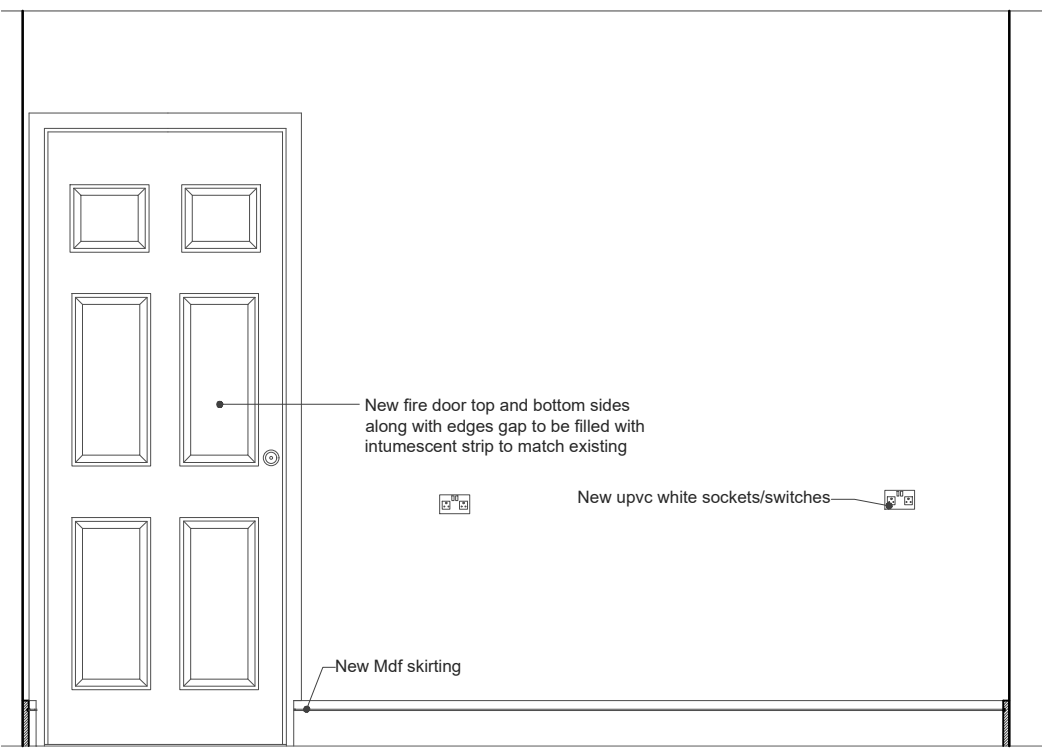


F-06 BEDROOM (ELEVATION-B)
SCALE 1:25

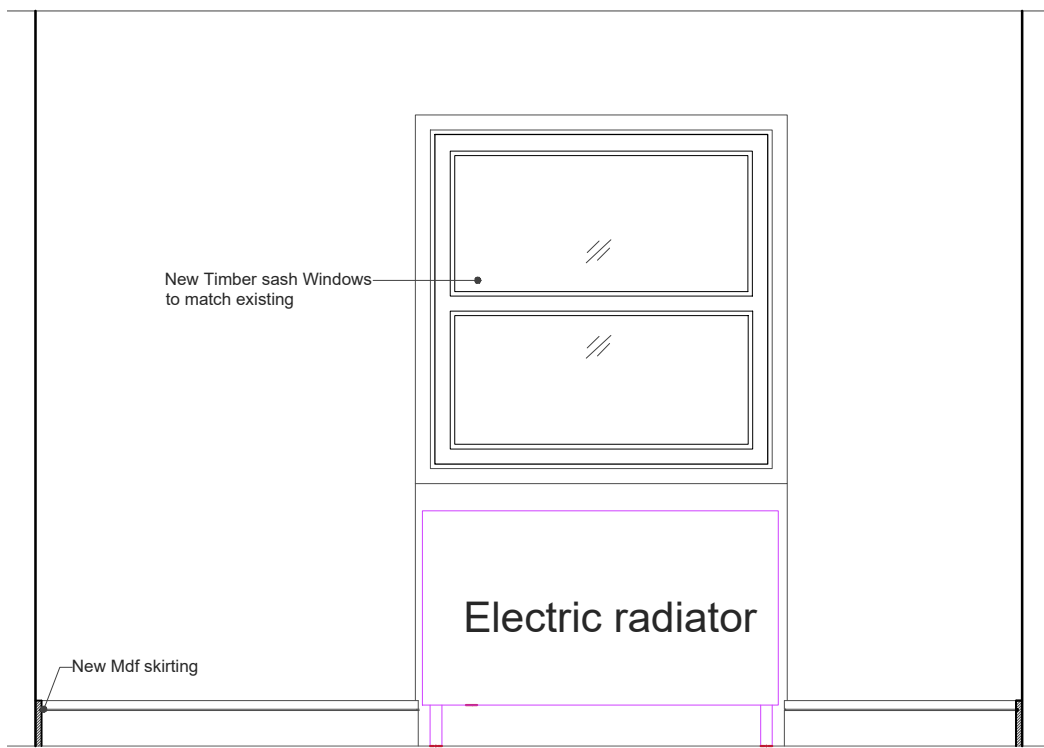


F-06 BEDROOM (ELEVATION-C)
SCALE 1:25

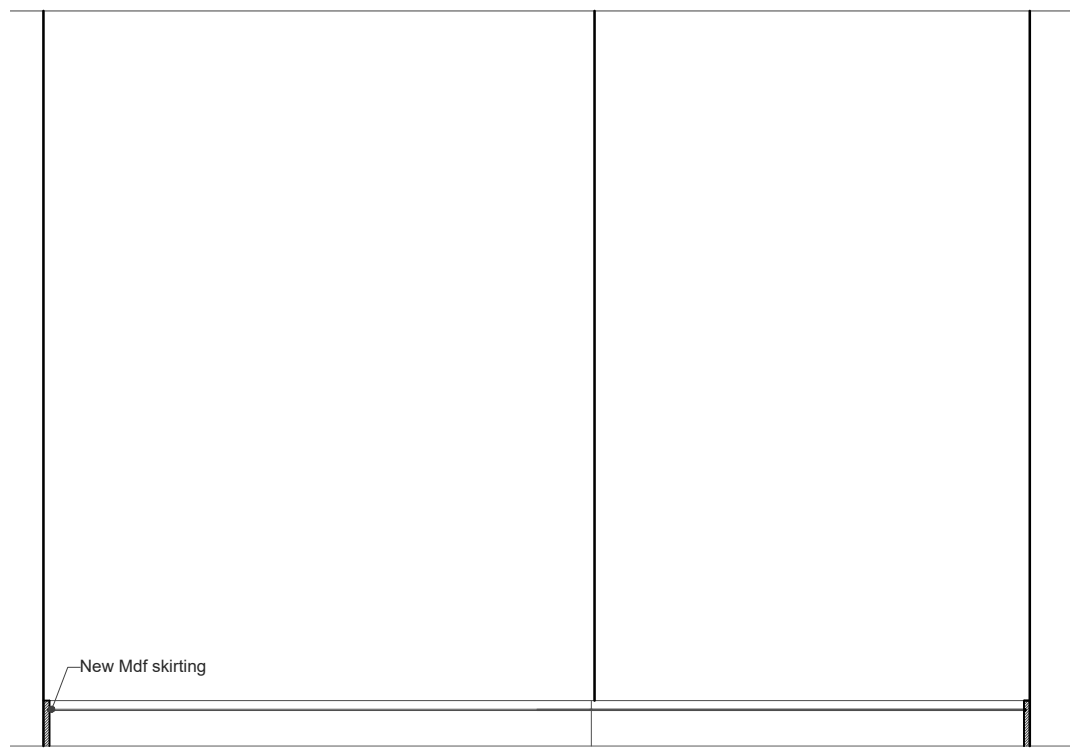


F-06 BEDROOM (ELEVATION-D)
SCALE 1:25

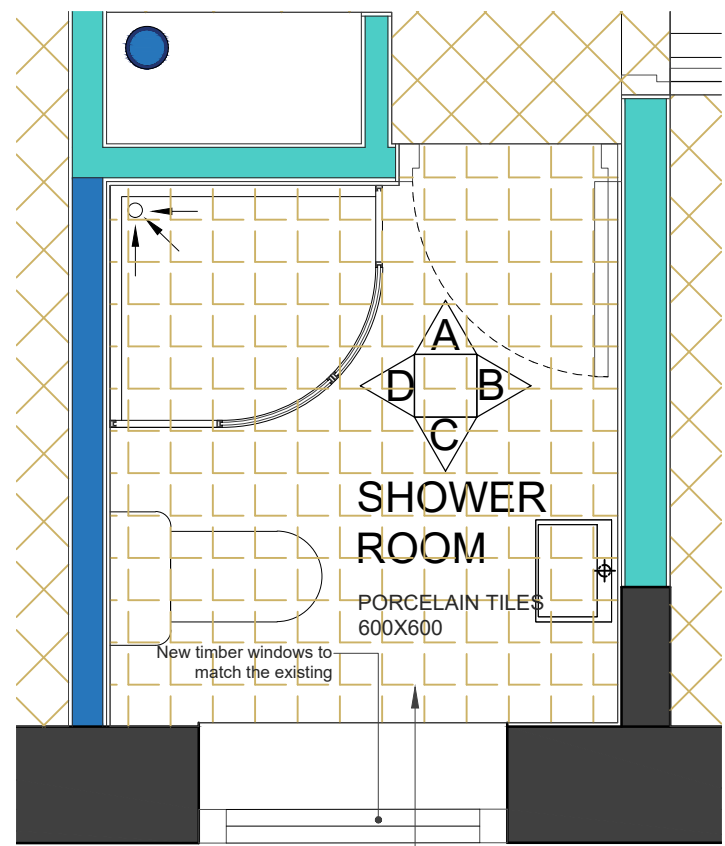


F-06 SHOWER ROOM (FLOOR PLAN)
SCALE 1:25

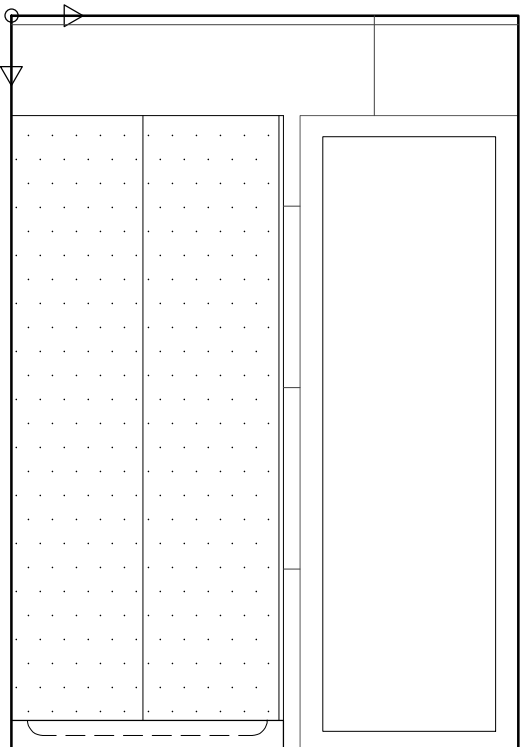


ELEVATION-A
SCALE 1:25

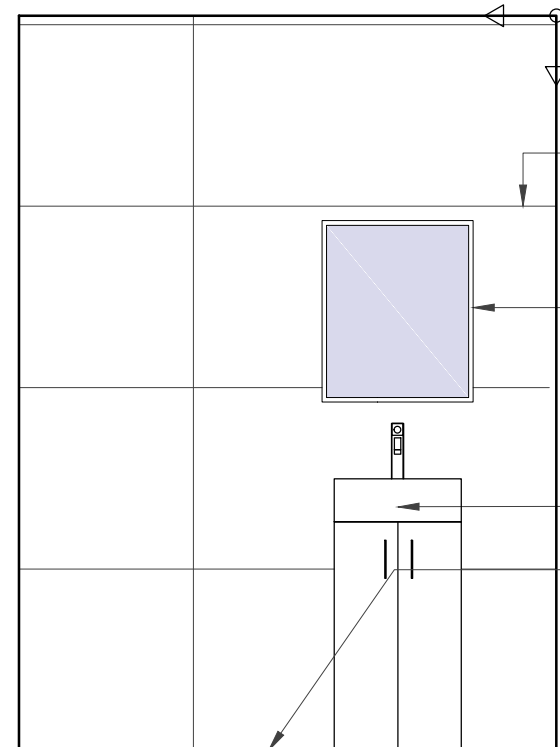

ELEVATION-B
SCALE 1:25

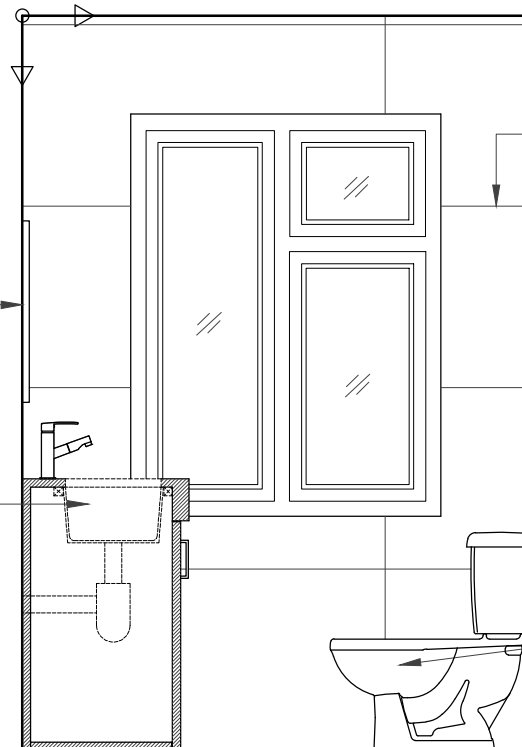

ELEVATION-C
SCALE 1:25

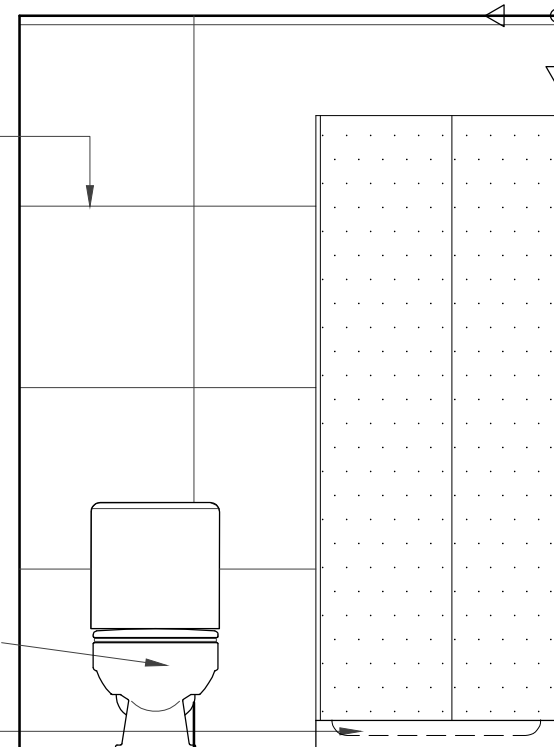

ELEVATION-D
SCALE 1:25

NOTES

- Dimensions are not to be scaled from this drawing by contractors. The contractor is requested to check all dimensions before the work started.
- Report any discrepancies to the client or architect before undertaking the work described in the drawings.
- Dimensions are approximate site dimensions and are to be verified by the contractor on site before any fabrication/site works i.e foundations etc occur
- Contractor is responsible for all temporary propping to existing structure


0 1 2m 3 4 5m
Scale

REVISIONS			
NO.	DESCRIPTION	DATE	BY


**FULL PLANNING
APPLICATION**

DESIGN ENDEAVOURS LTD
M: 07824773079, 07869580774
E: design.endeavour@gmail.com


Project	73 ADDINGTON HOUSE READIND, RG1 4QA		
Title	SECOND FLOOR PLAN (INTERNAL ELEVATION OF FLAT-06)		
Scale	As shown@A1	Drawn	FA
Job No.	DAC-1100/23	Approved	JAN 25
		Revised	-

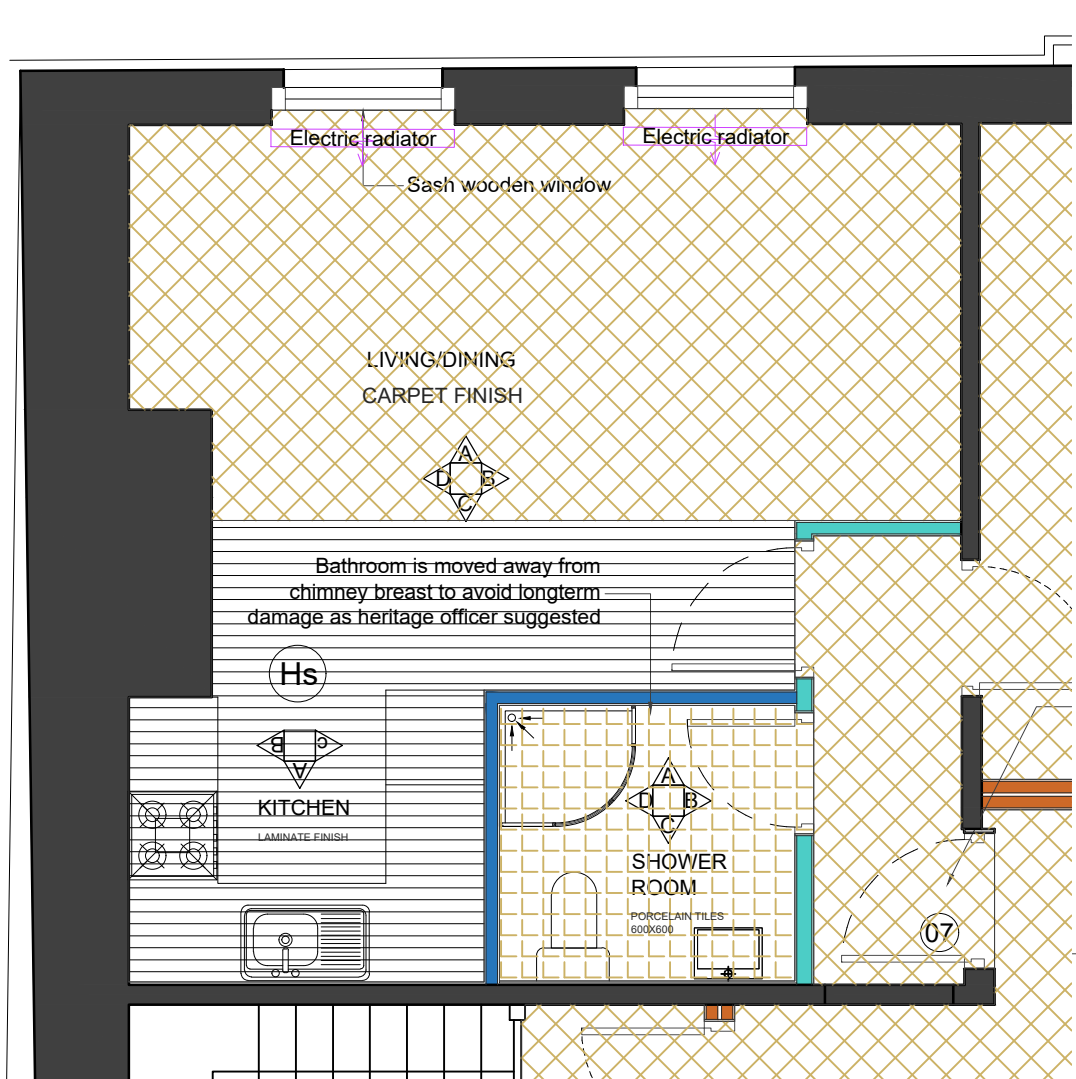


F-07 LIVING/DINING (FLOOR PLAN)
SCALE 1:50

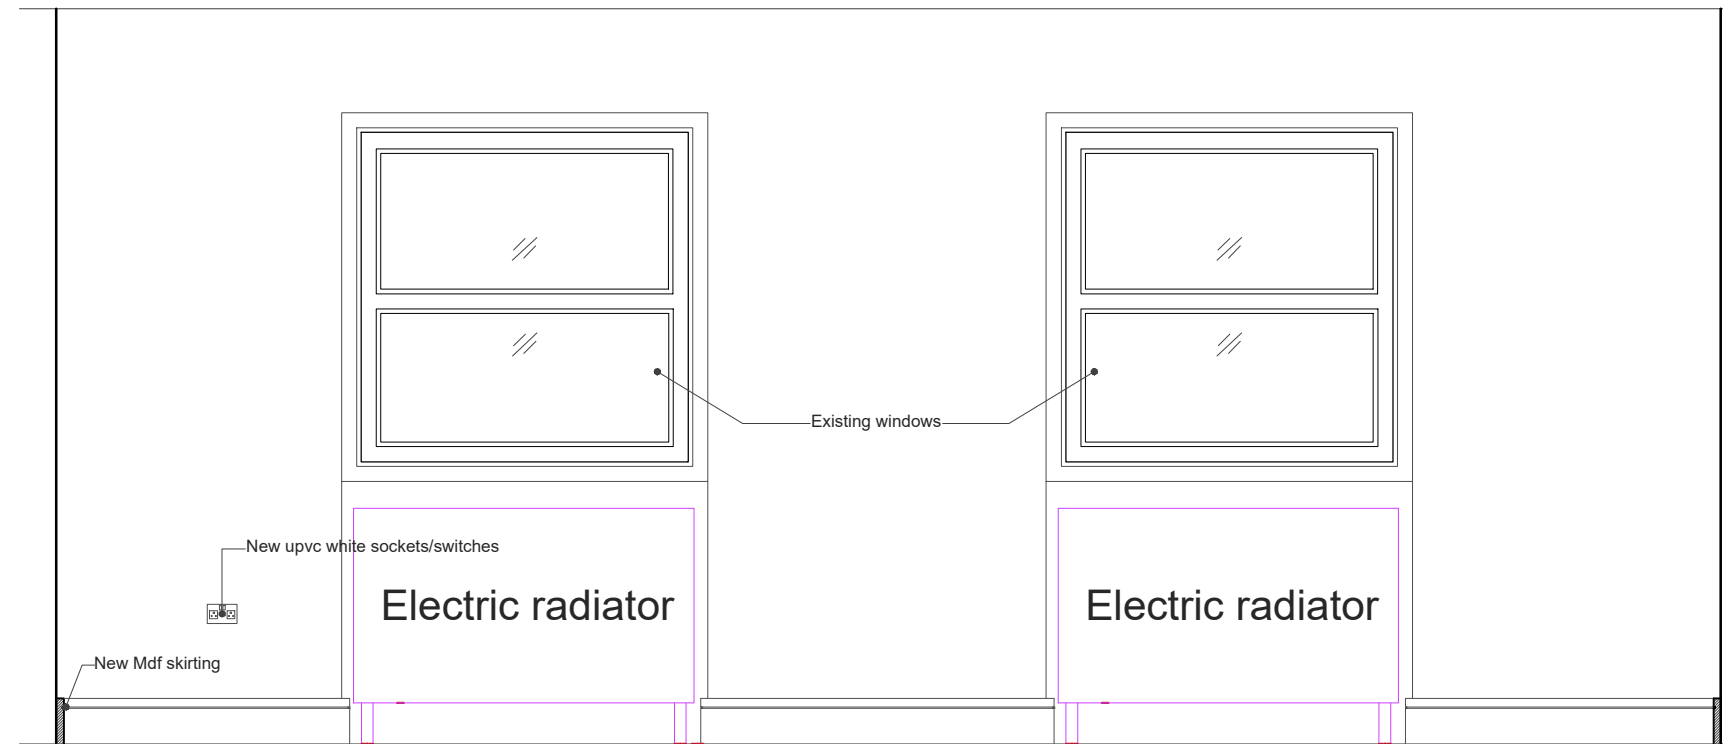


F-07 LIVING/DINING (ELEVATION-A)
SCALE 1:25

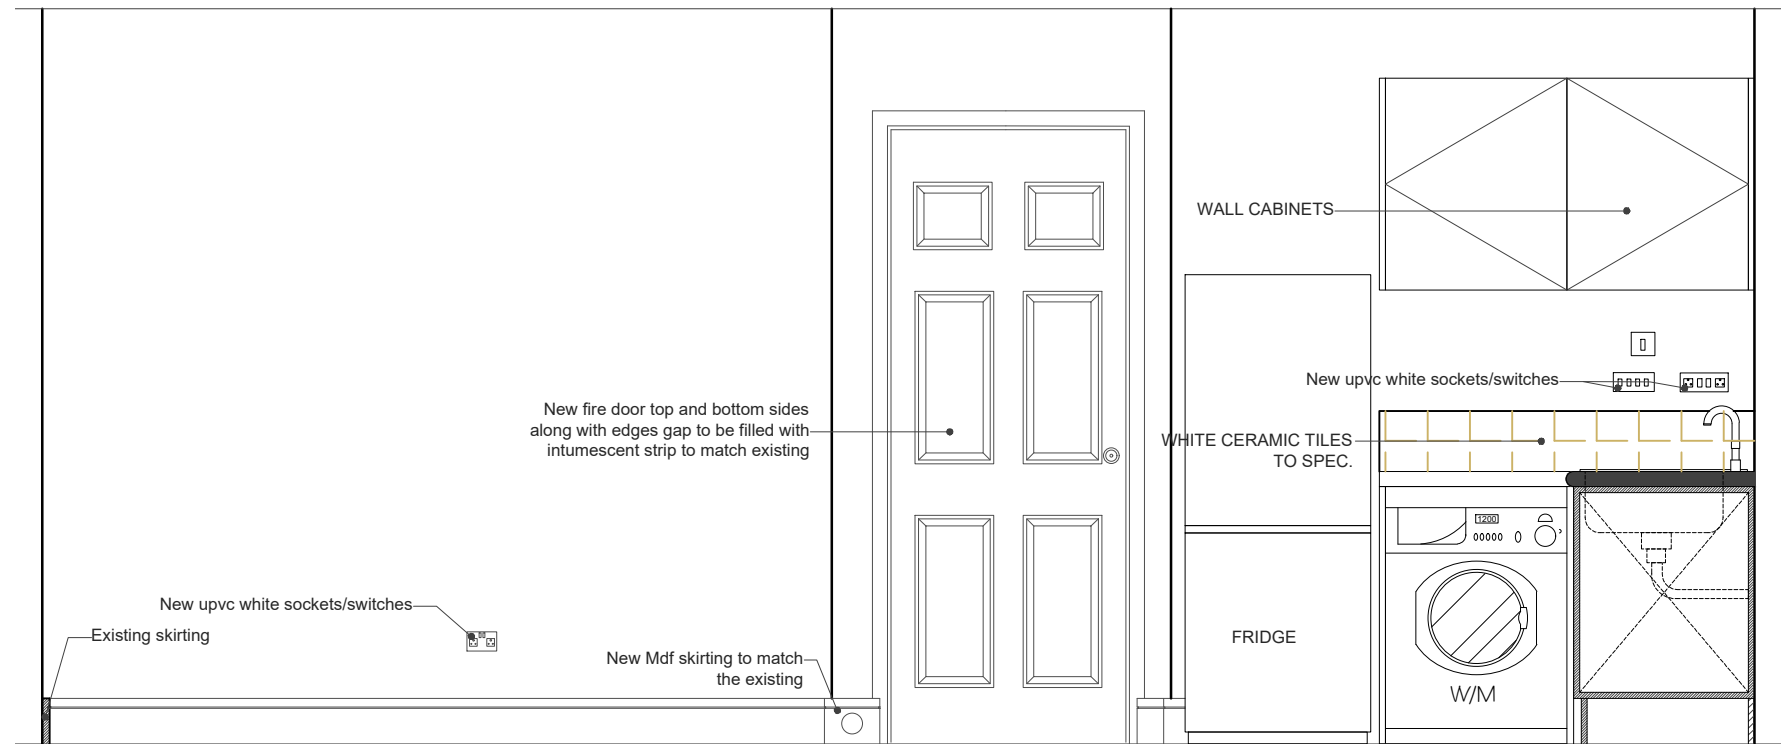


F-07 LIVING/DINING (ELEVATION-B)
SCALE 1:25

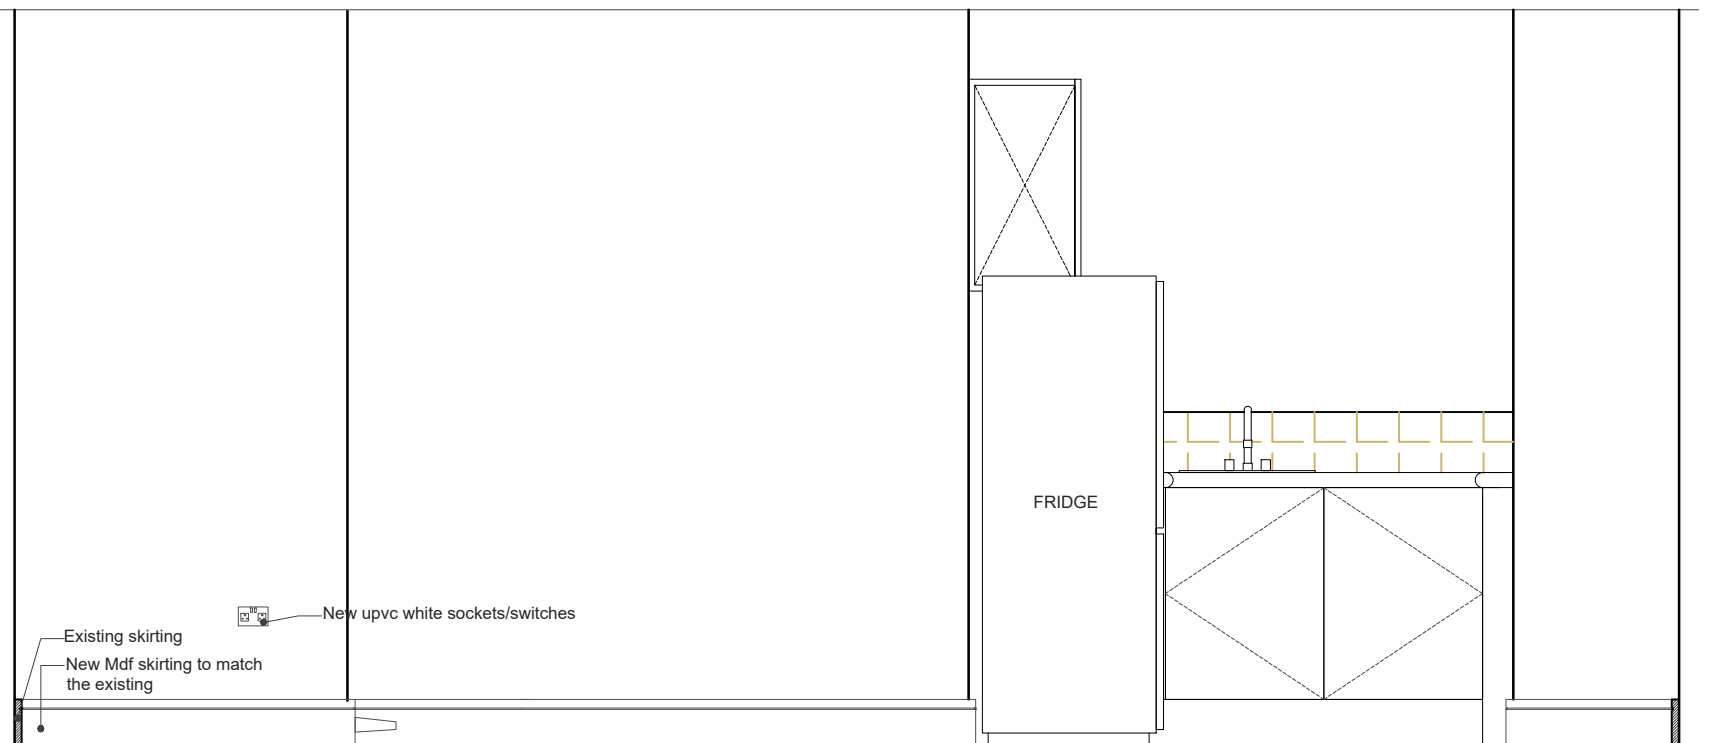

F-07 LIVING/DINING (ELEVATION-C)
SCALE 1:25

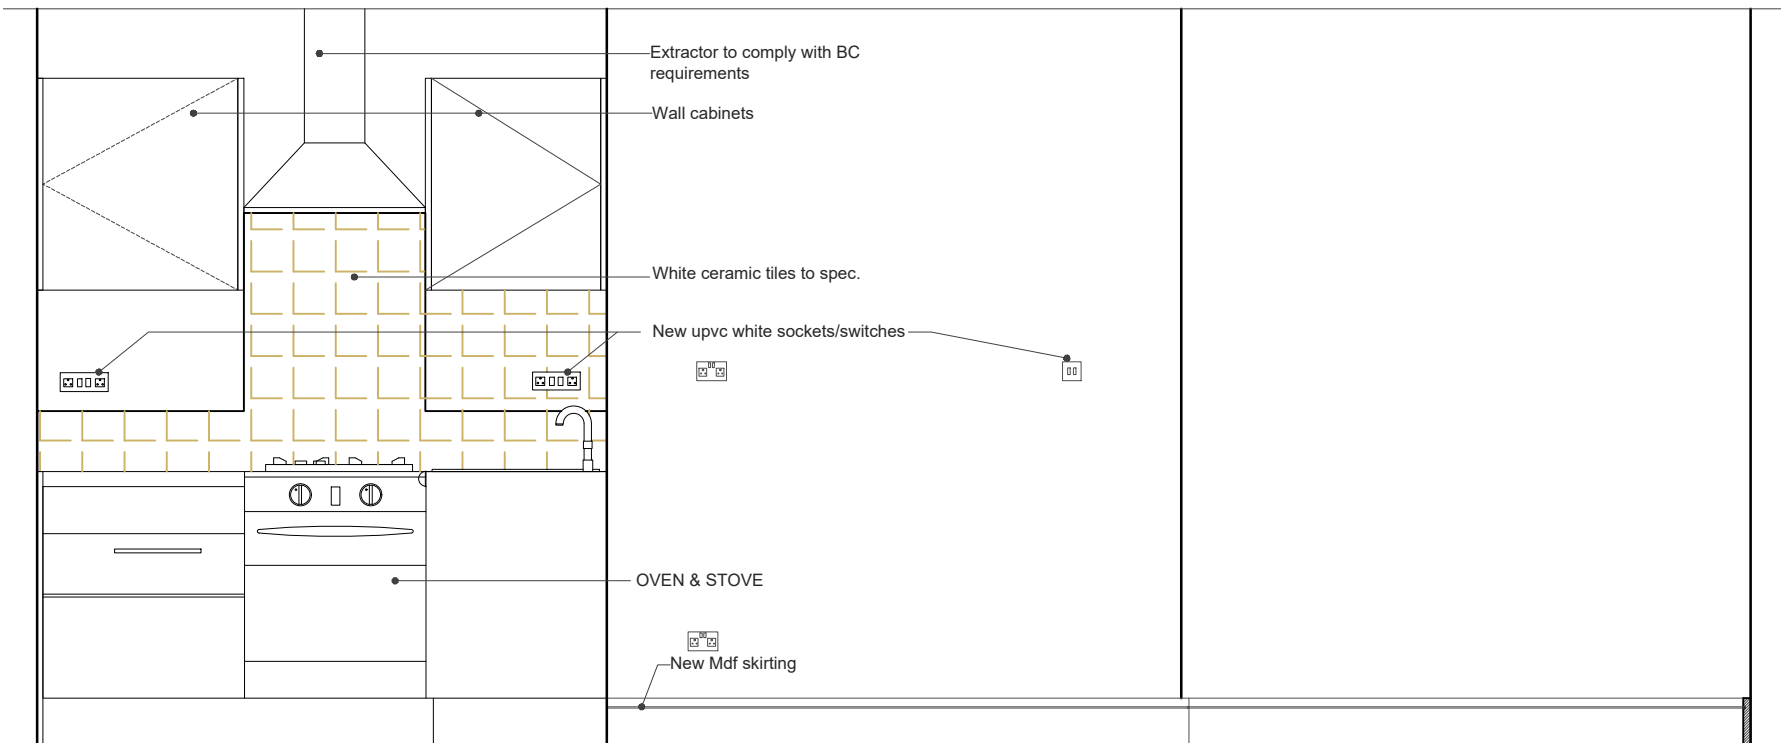

F-07 LIVING/DINING (ELEVATION-D)
SCALE 1:25

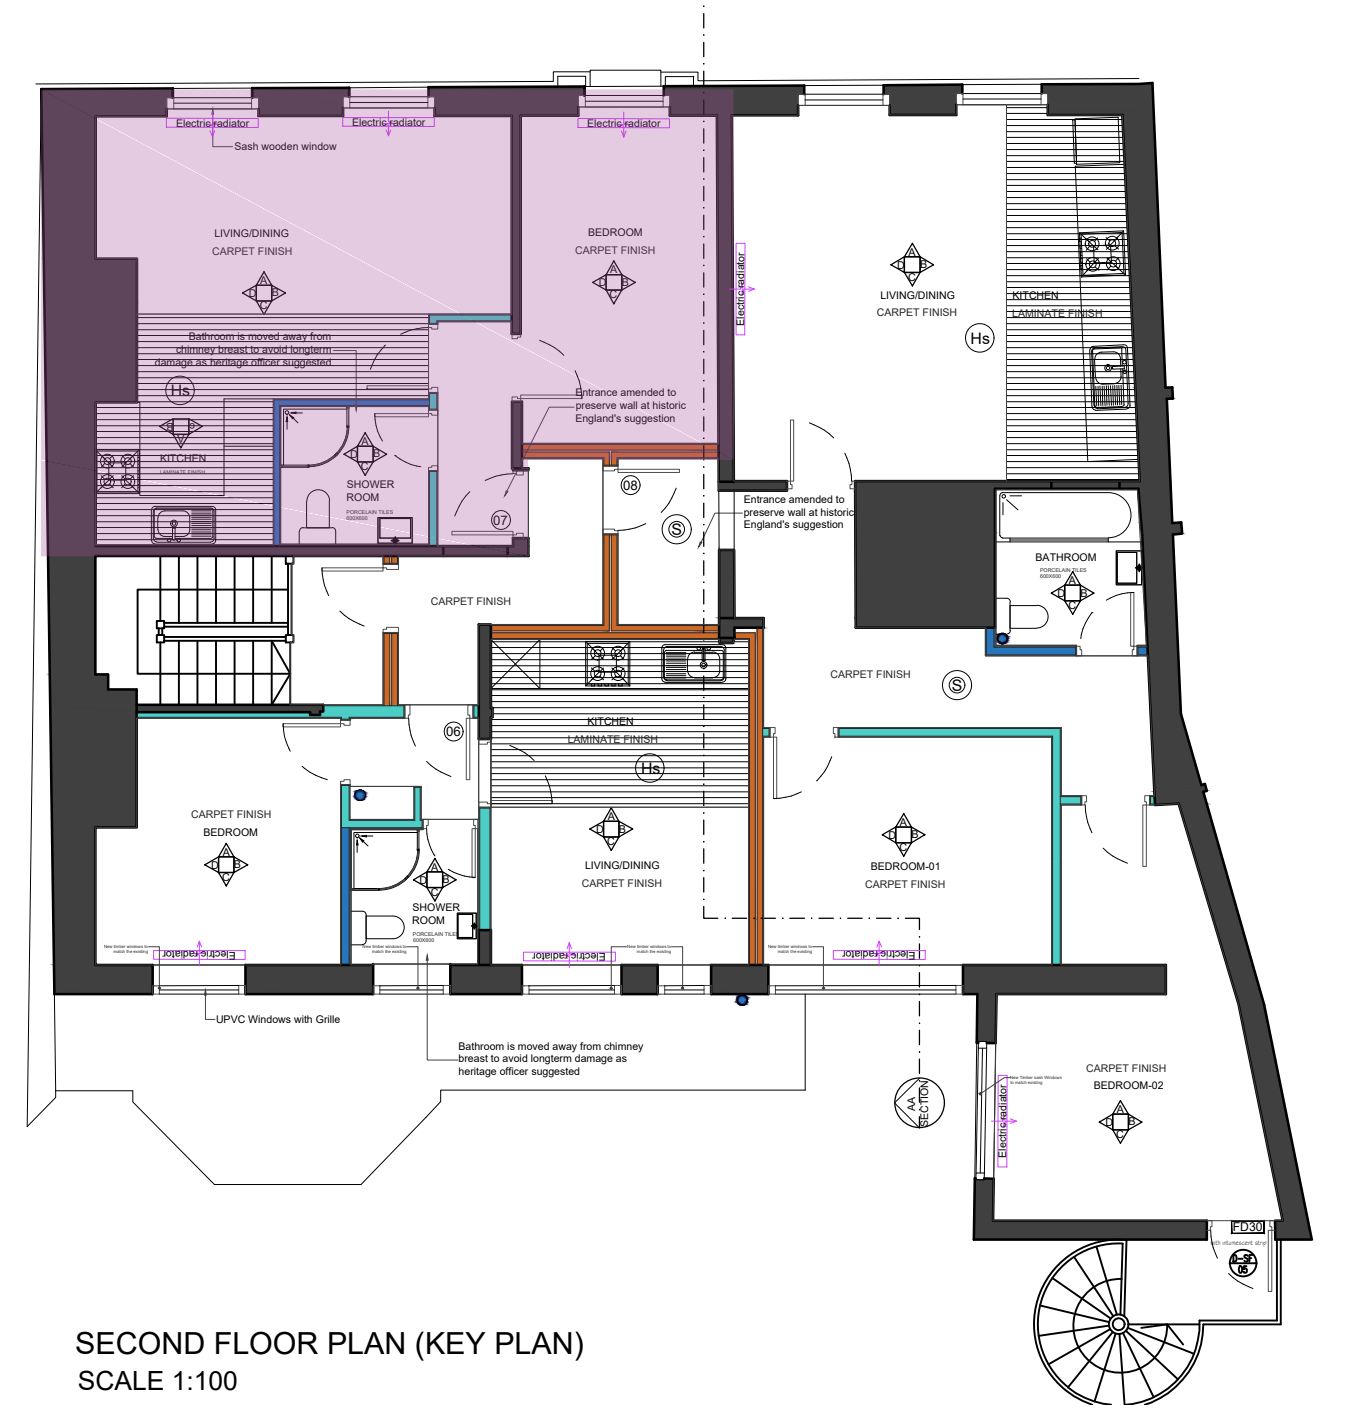

SECOND FLOOR PLAN (KEY PLAN)
SCALE 1:100

NOTES

- Dimensions are not to be scaled from this drawing by contractors. The contractor is requested to check all dimensions before the work started.
- Report any discrepancies to the client or architect before undertaking the work described in the drawings.
- Dimensions are approximate site dimensions and are to be verified by the contractor on site before any fabrication/site works i.e foundations etc occur
- Contractor is responsible for all temporary propping to existing structure


0 1 2m 3 4 5m
Scale

REVISIONS			
NO.	DESCRIPTION	DATE	BY


**FULL PLANNING
APPLICATION**

DESIGN ENDEAVOURS LTD
M: 07824773079, 07869580774
E: design.endeavour@gmail.com

Project	73 ADDINGTON HOUSE READIND, RG1 4QA		
Title	SECOND FLOOR PLAN (INTERNAL ELEVATION OF FLAT-07)		
Scale	As shown@A1	Drawn	FA
Job No.	DAC-1100/23	Approved	JAN 25
		Rev.	-

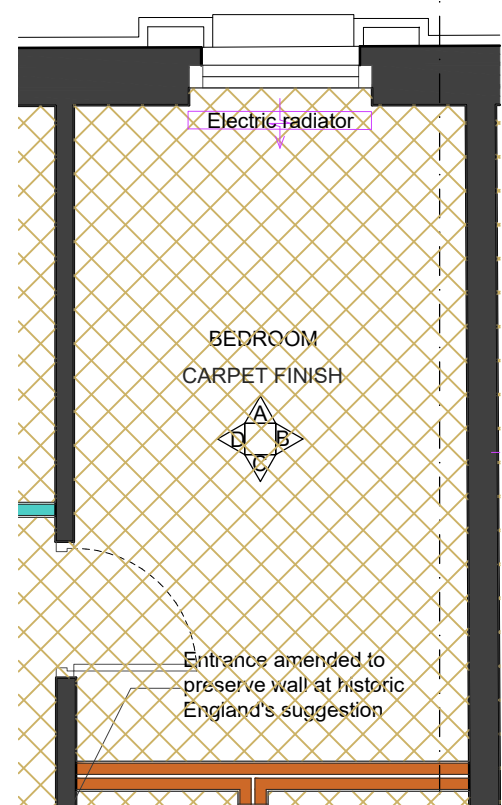


F-07 BEDROOM (FLOOR PLAN)
SCALE 1:50

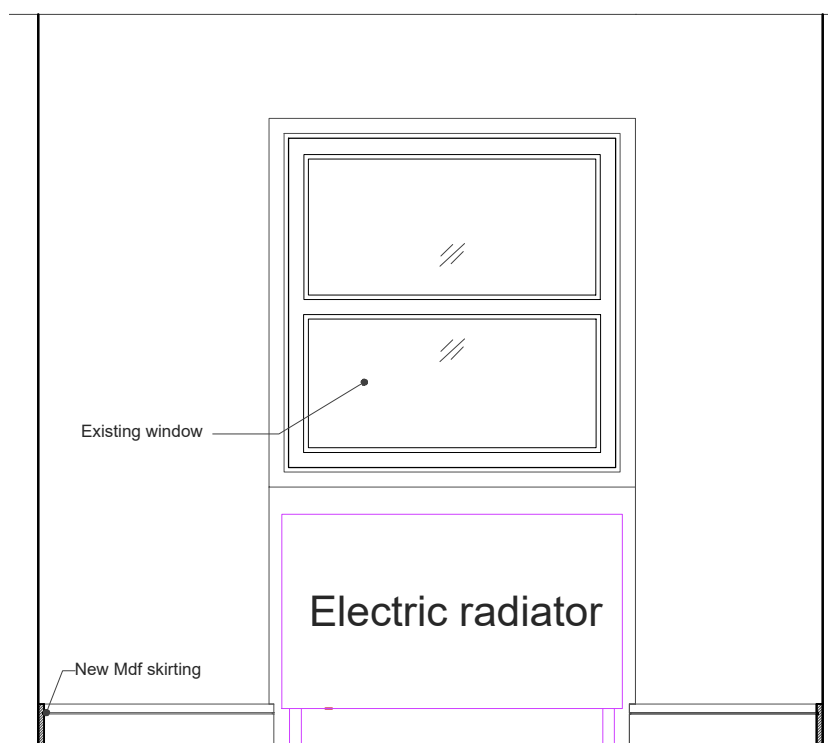


F-07 BEDROOM (ELEVATION-A)
SCALE 1:25




F-07 BEDROOM (ELEVATION-B)
SCALE 1:25

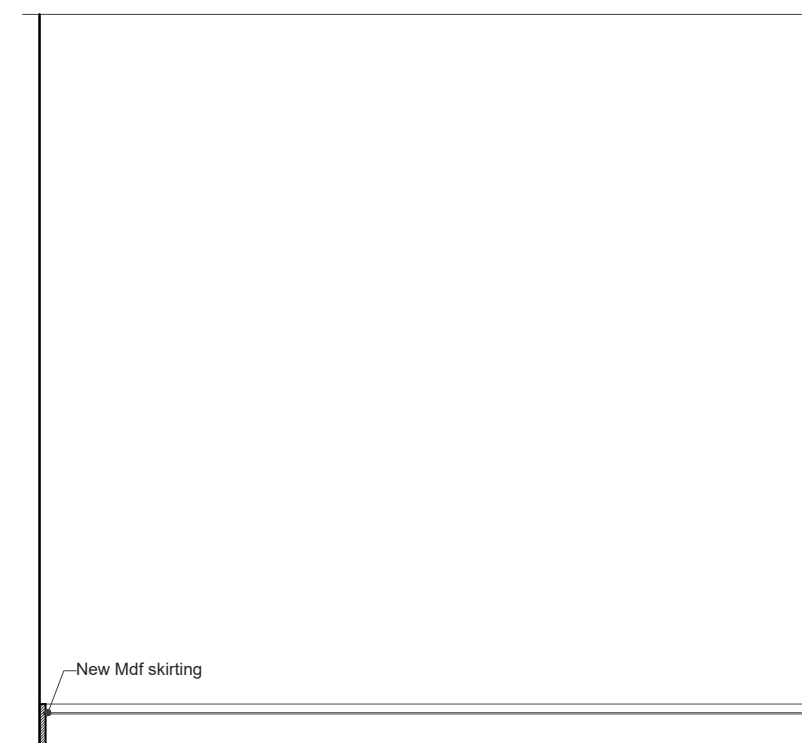


F-07 BEDROOM (ELEVATION-C)
SCALE 1:25

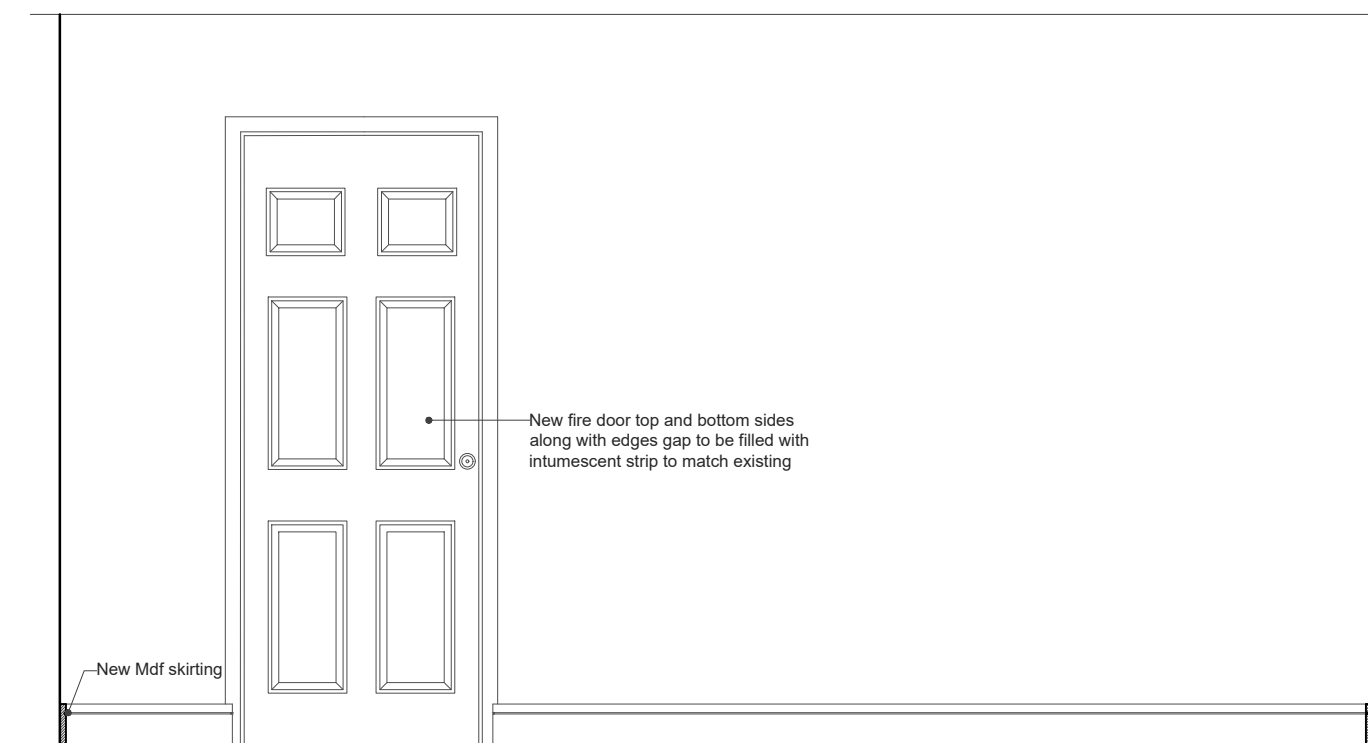


F-07 BEDROOM (ELEVATION-D)
SCALE 1:25

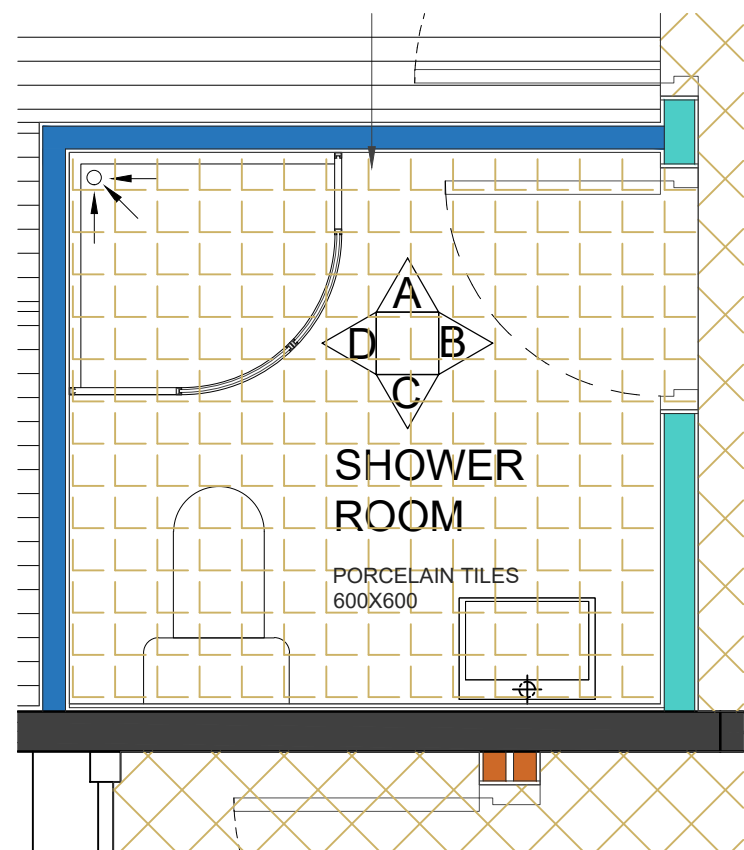


F-07 BATHROOM (FLOOR PLAN)
SCALE 1:25

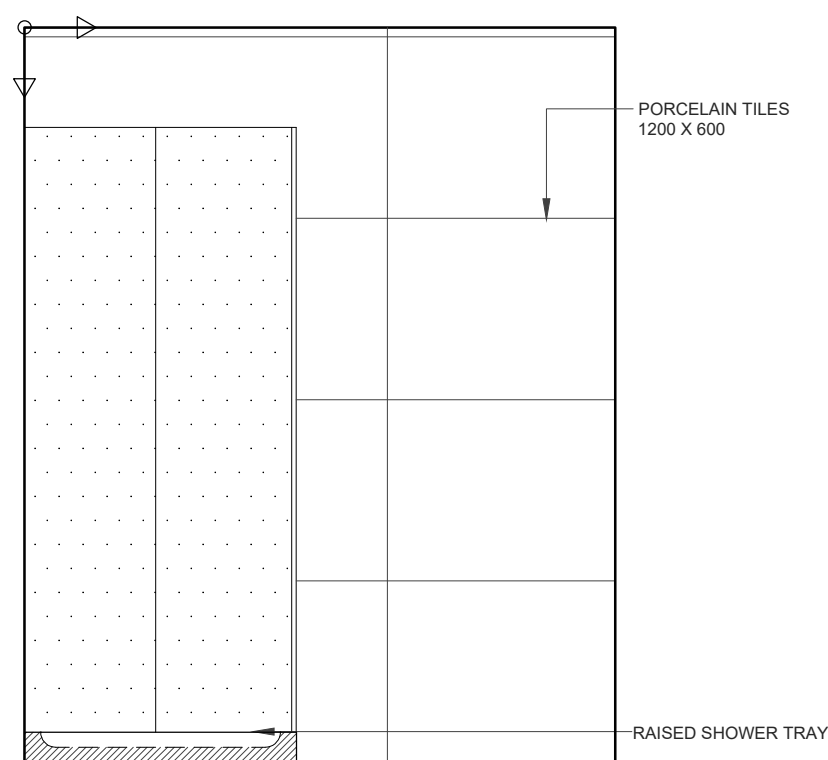


ELEVATION-A
SCALE 1:25

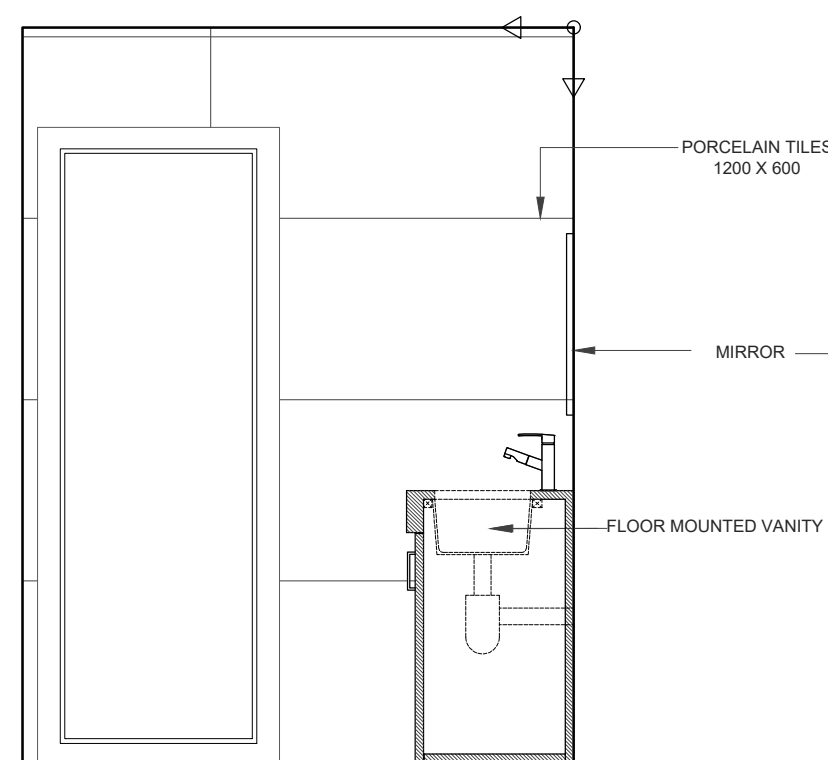


ELEVATION-B
SCALE 1:25

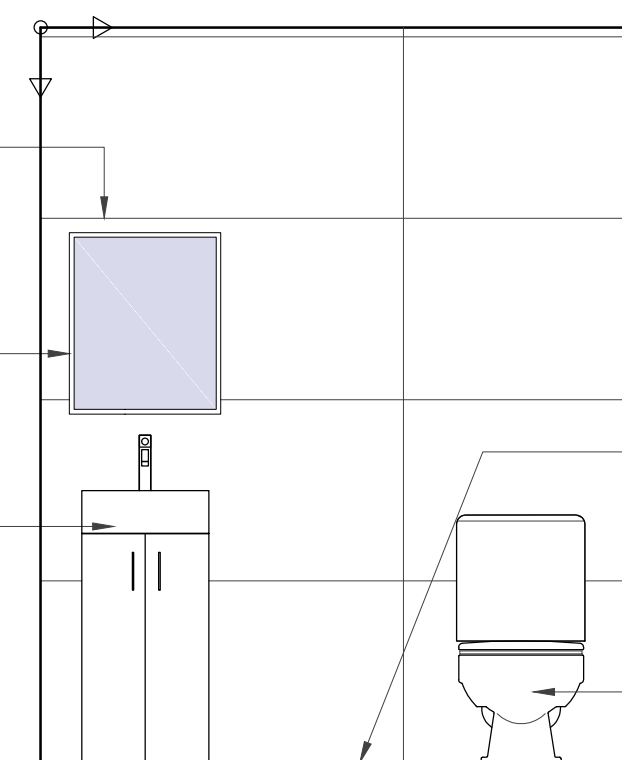


ELEVATION-C
SCALE 1:25

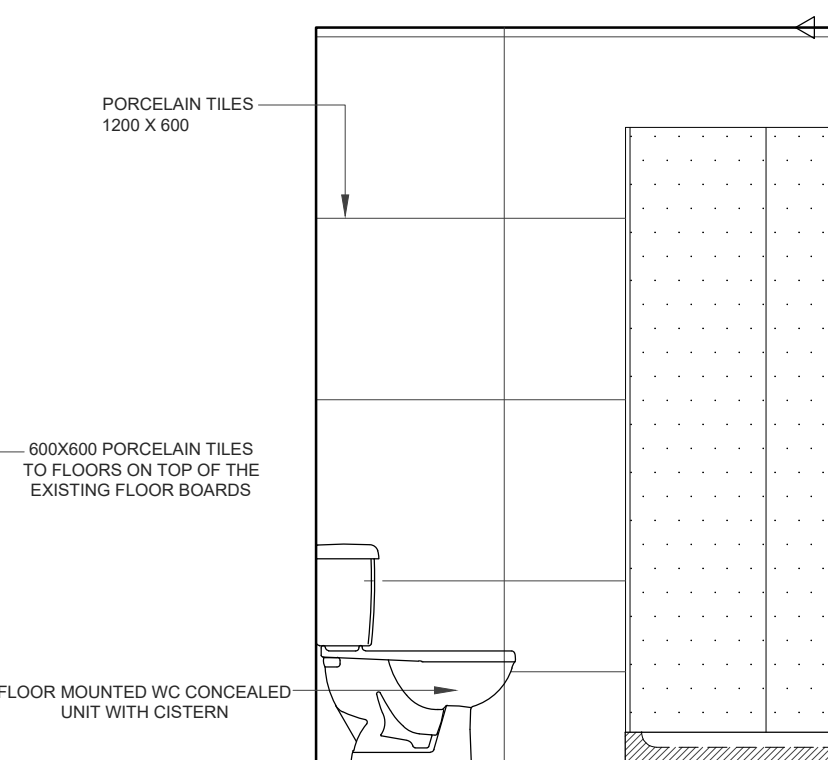


ELEVATION-D
SCALE 1:25

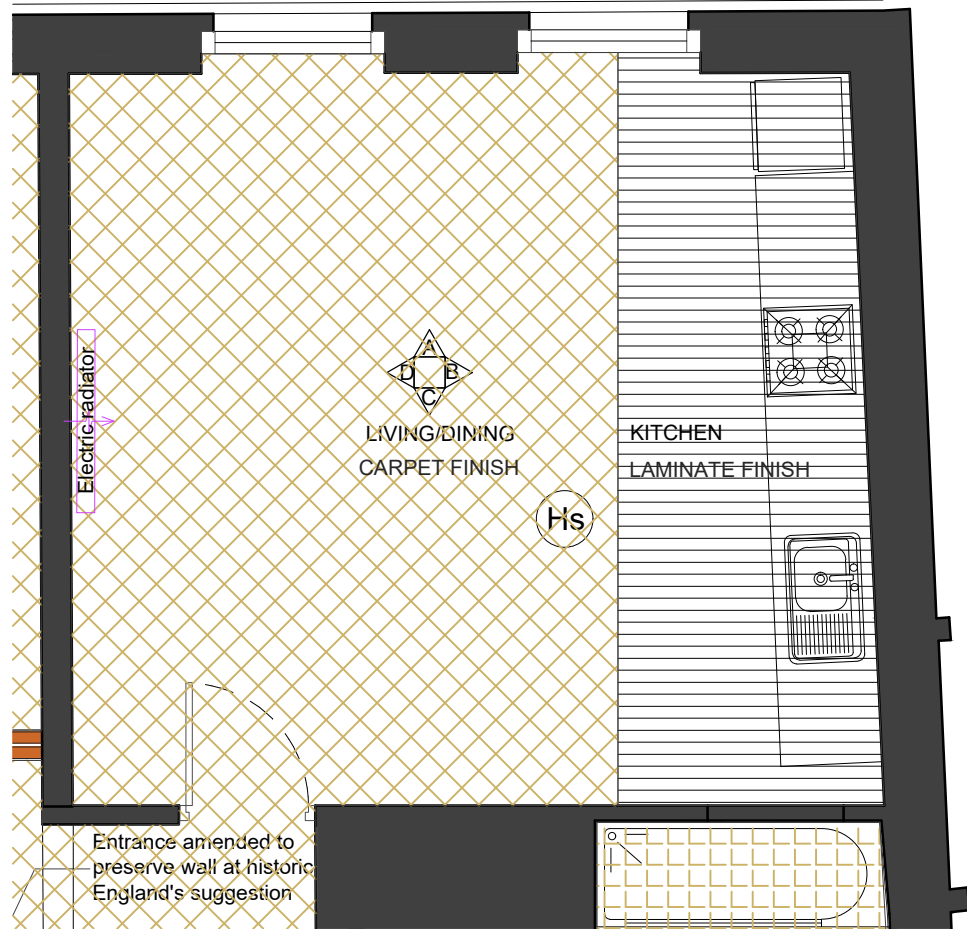


F-08 LIVING/DINING & KITCHEN (FLOOR PLAN)
SCALE 1:50

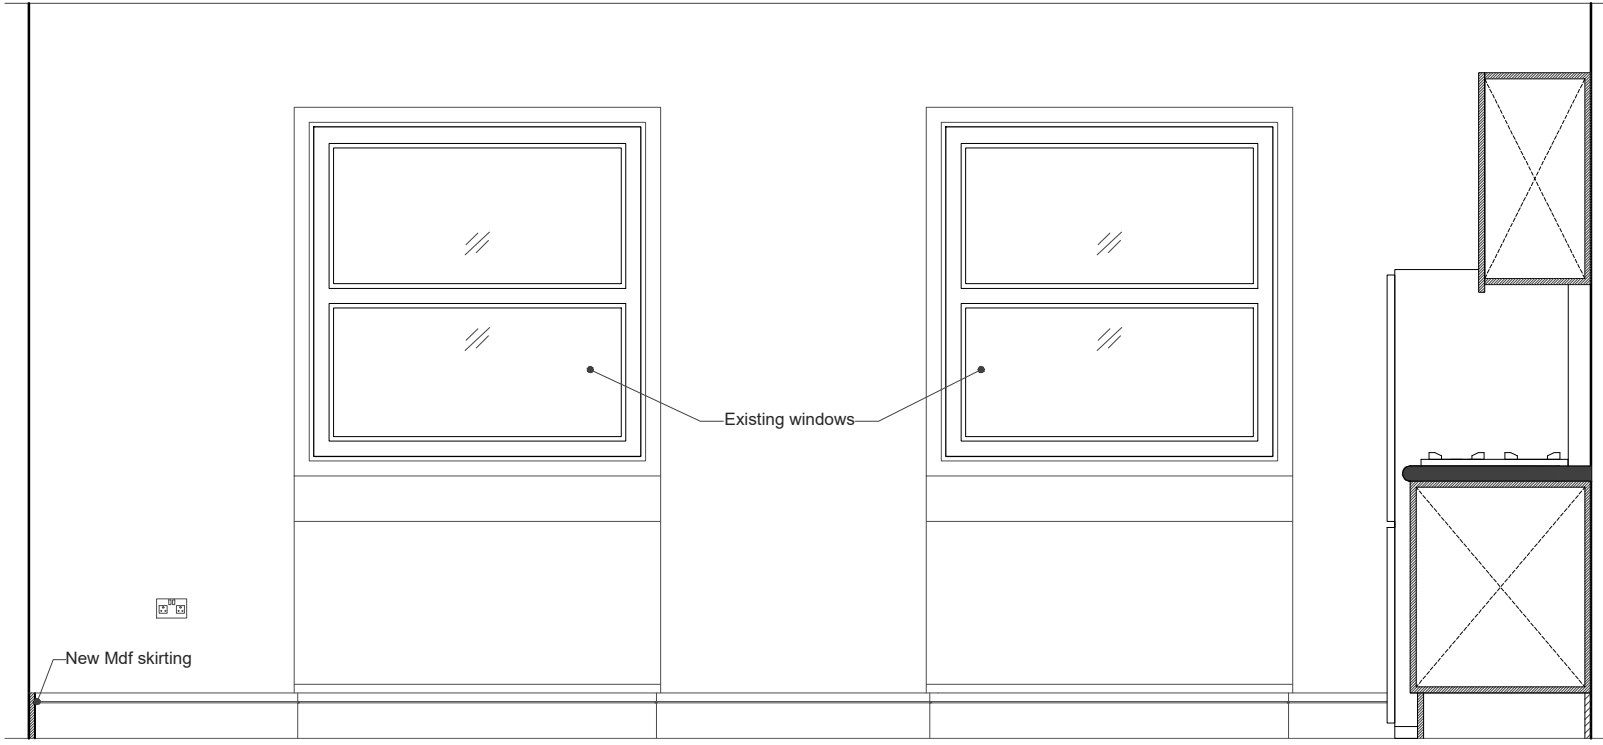


F-08 LIVING/DINING (ELEVATION-A)
SCALE 1:25

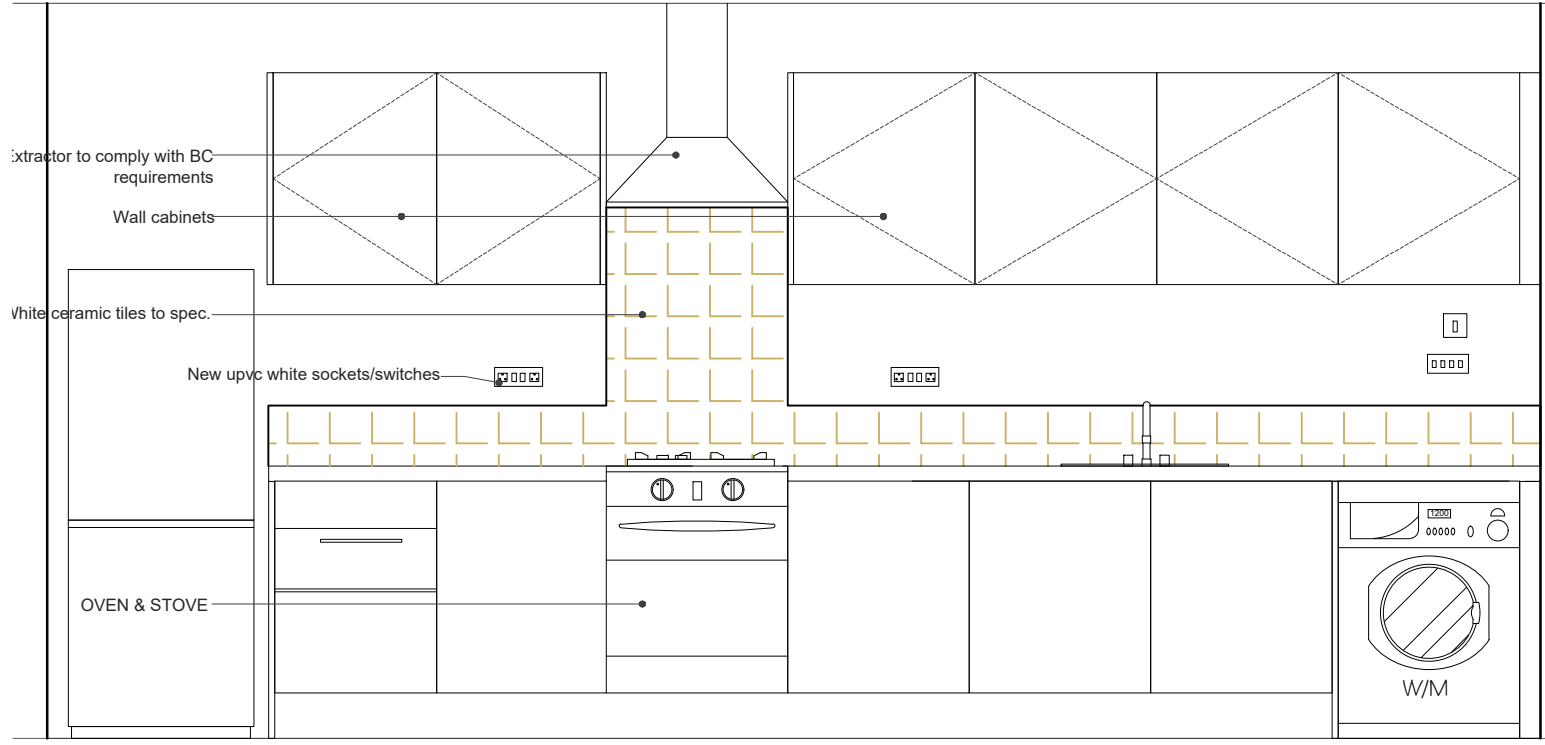


F-08 LIVING/DINING & KITCHEN (ELEVATION-B)
SCALE 1:25

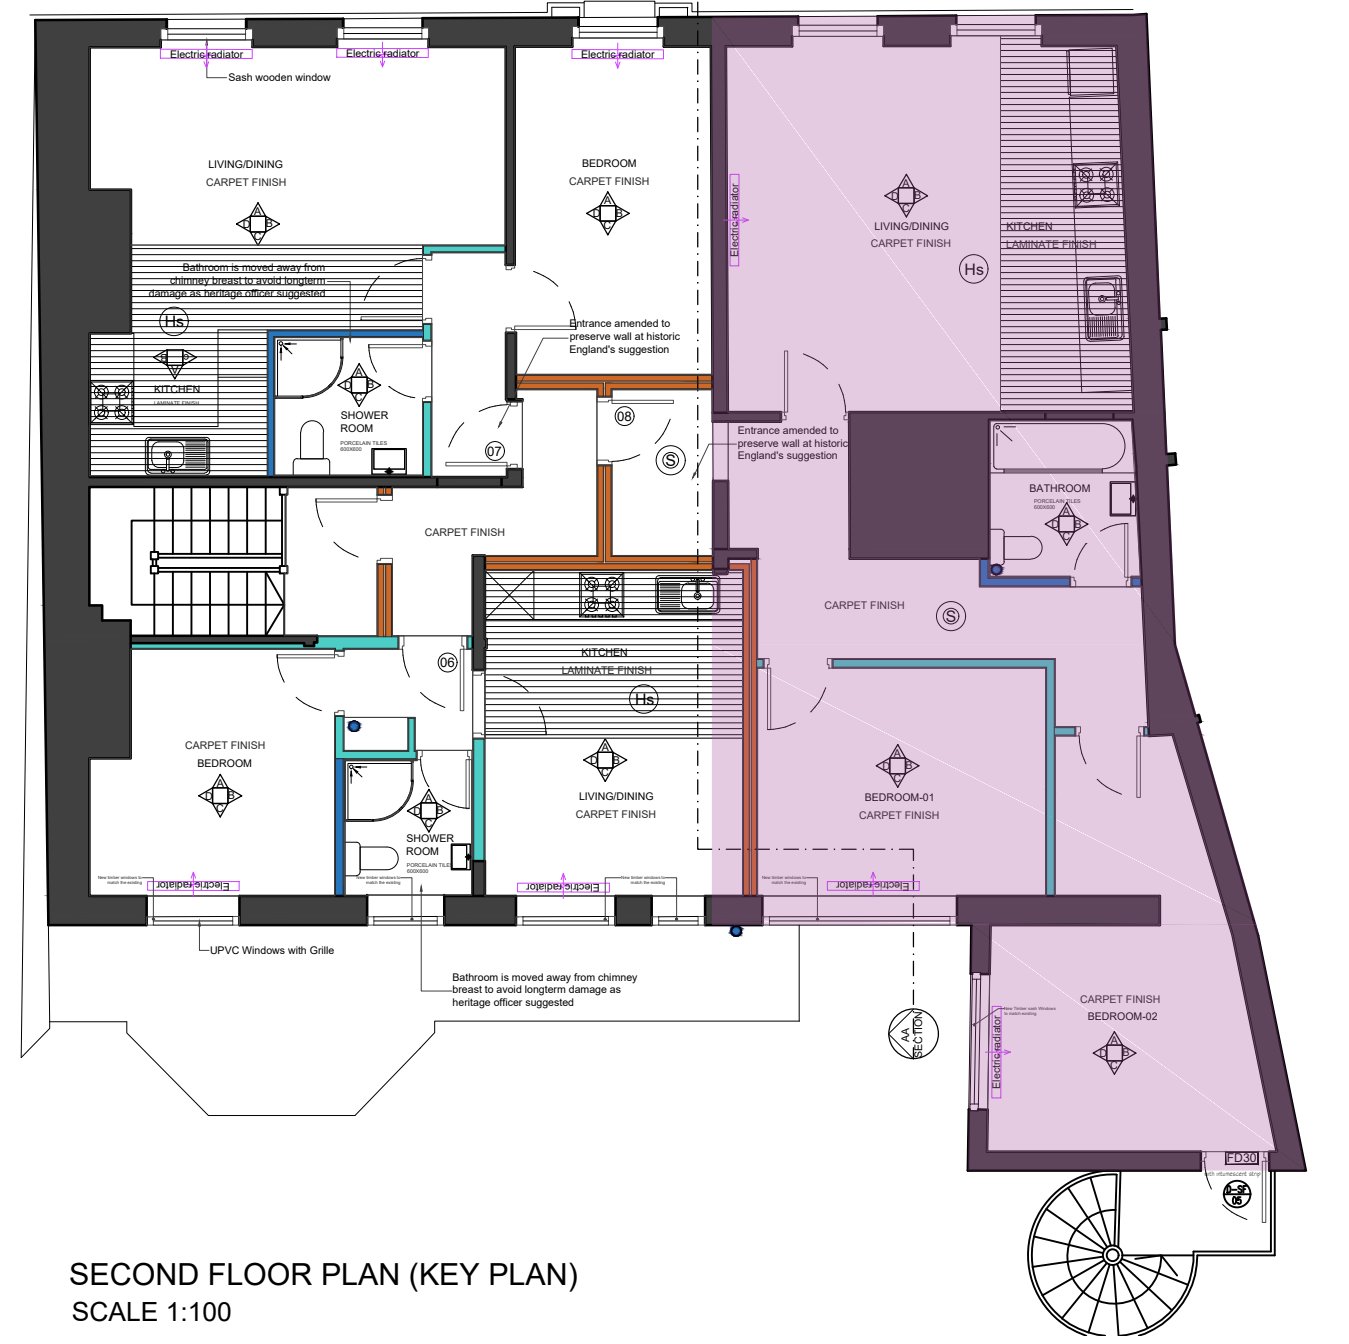


SECOND FLOOR PLAN (KEY PLAN)
SCALE 1:100

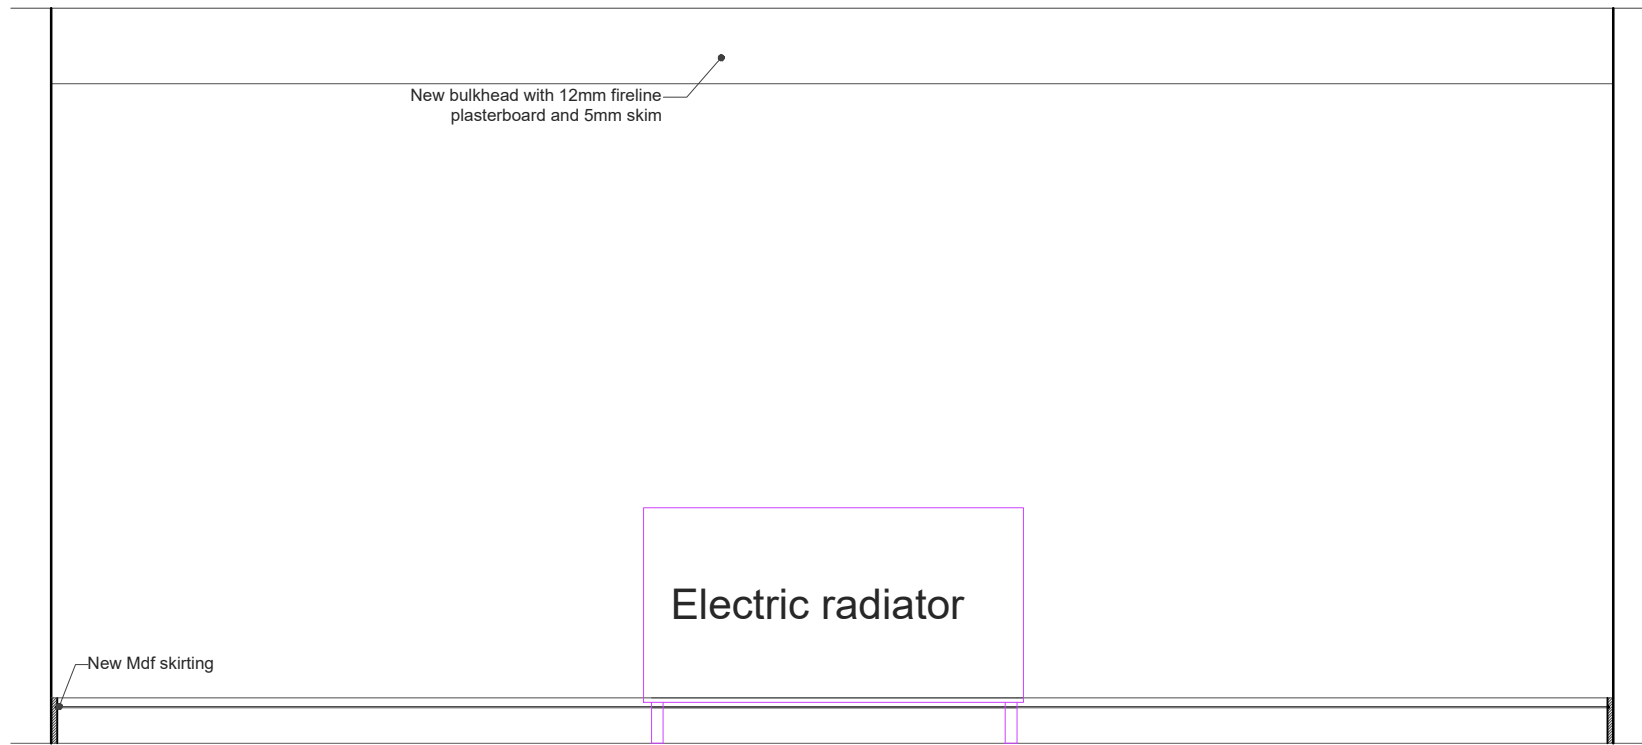


F-08 LIVING/DINING (ELEVATION-C)
SCALE 1:25

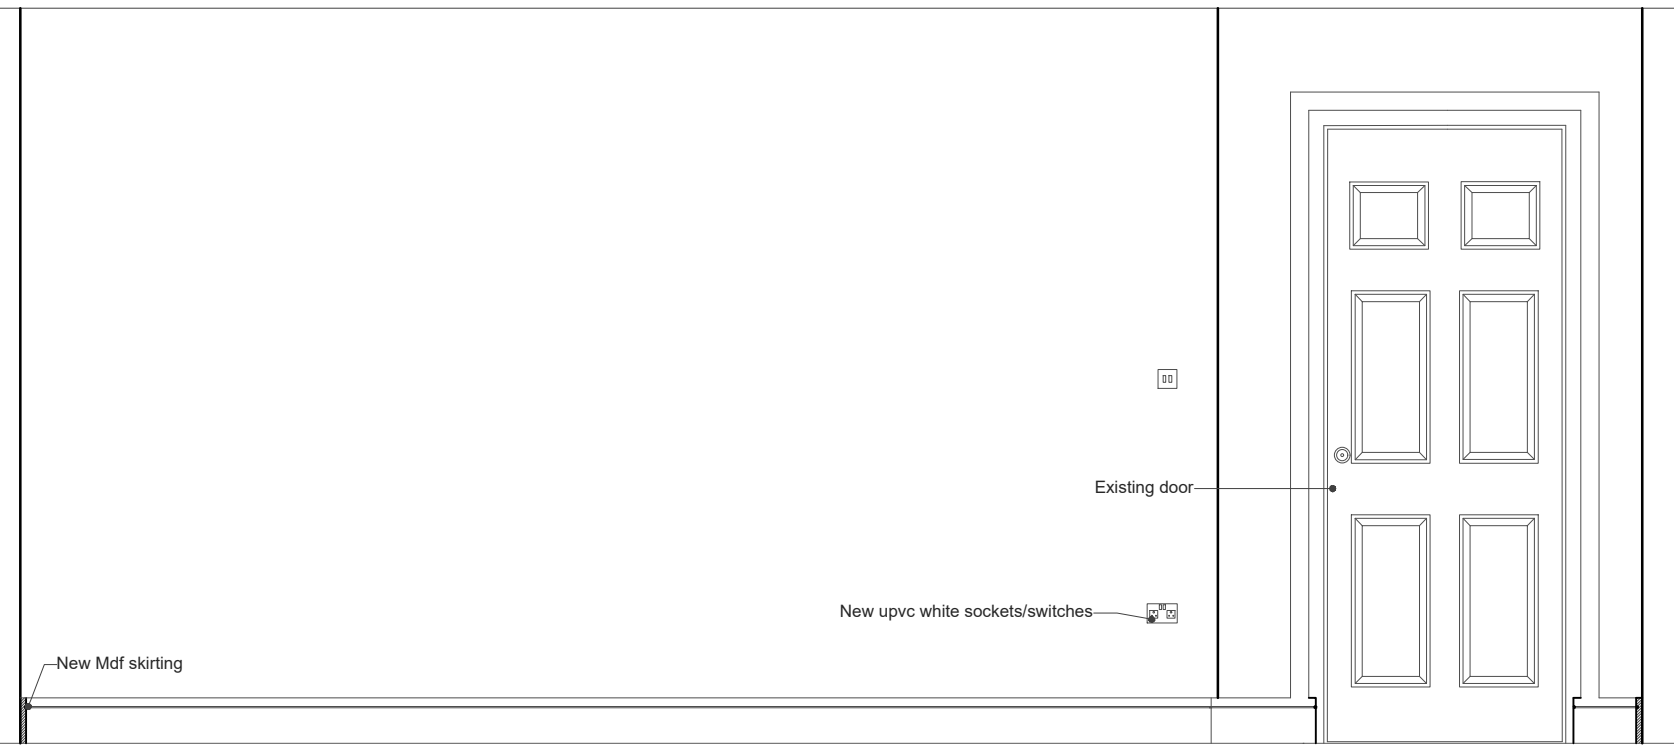


F-08 LIVING/DINING (ELEVATION-D)
SCALE 1:25

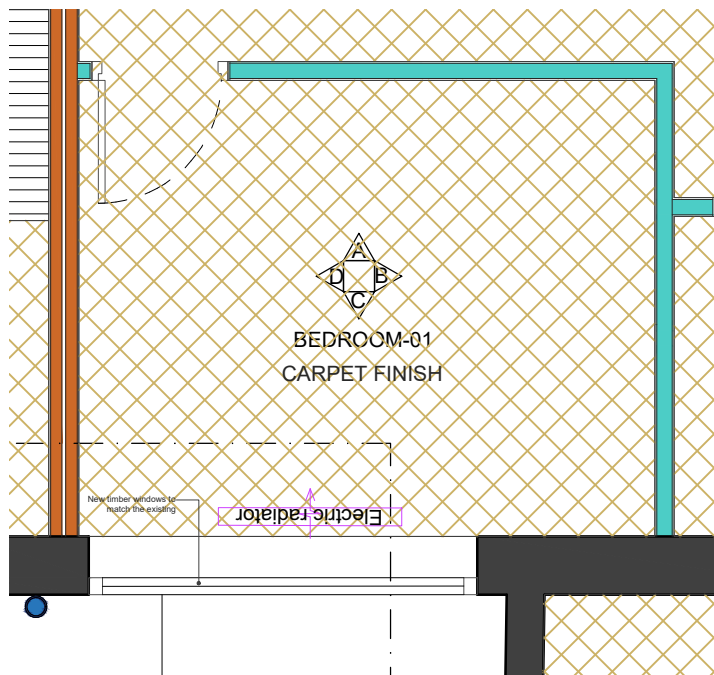


F-08 BEDROOM-1 (FLOOR PLAN)
SCALE 1:50

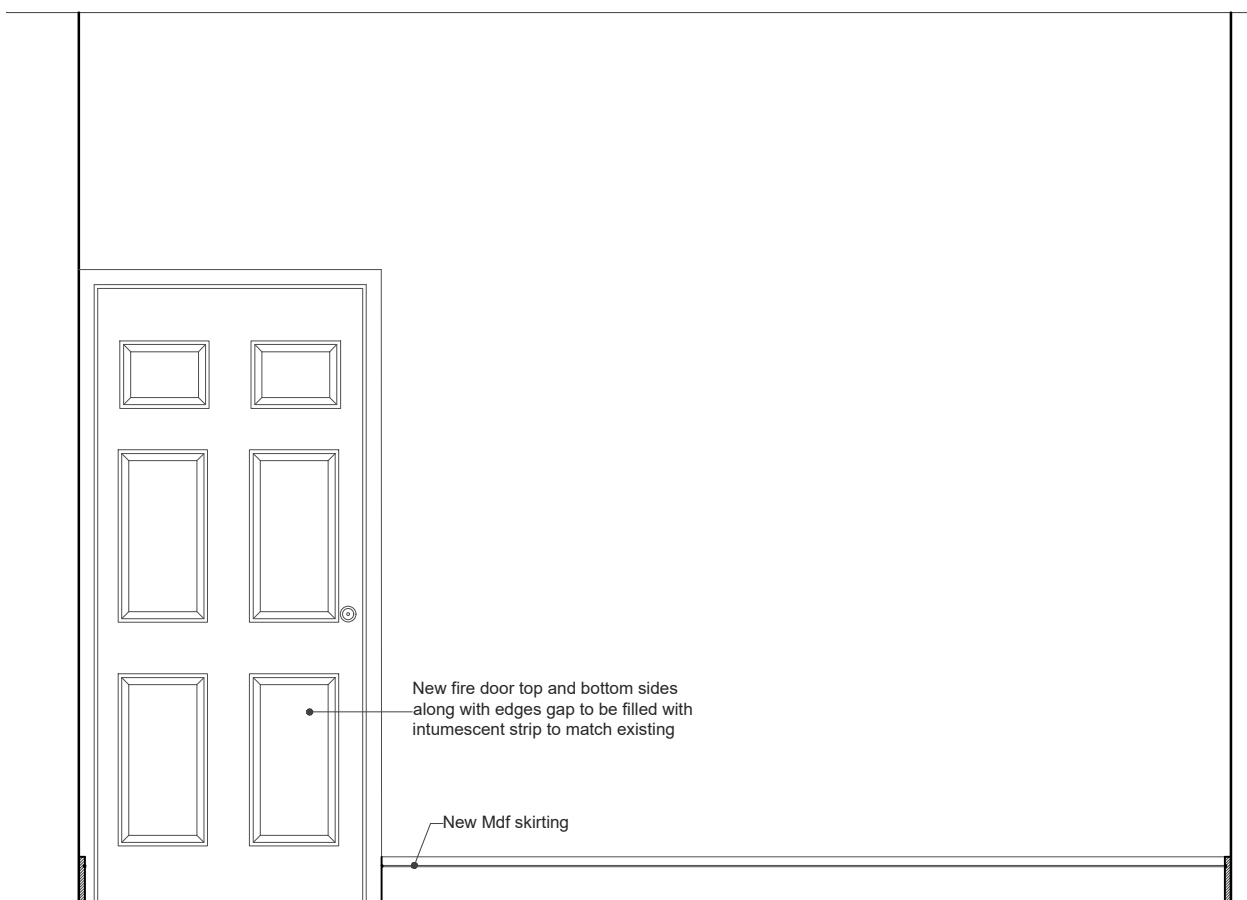


F-08 BEDROOM-01 (ELEVATION-A)
SCALE 1:25

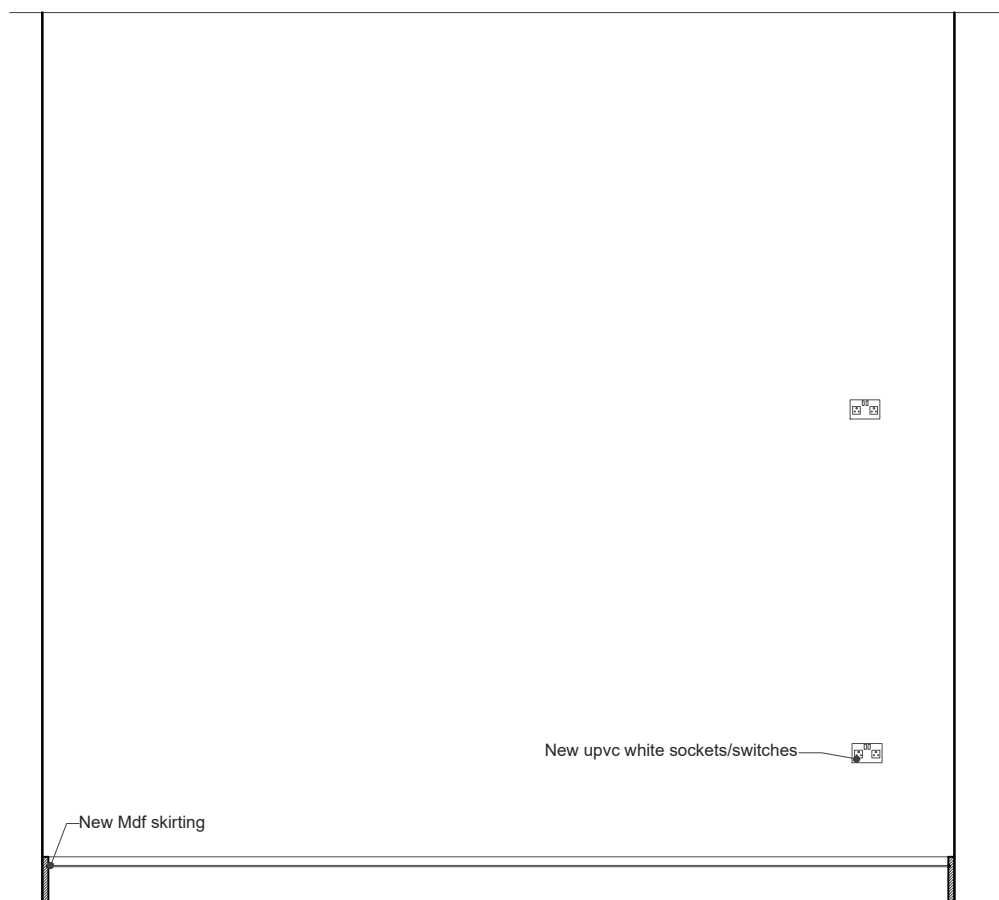

F-08 BEDROOM-01 (ELEVATION-B)
SCALE 1:25

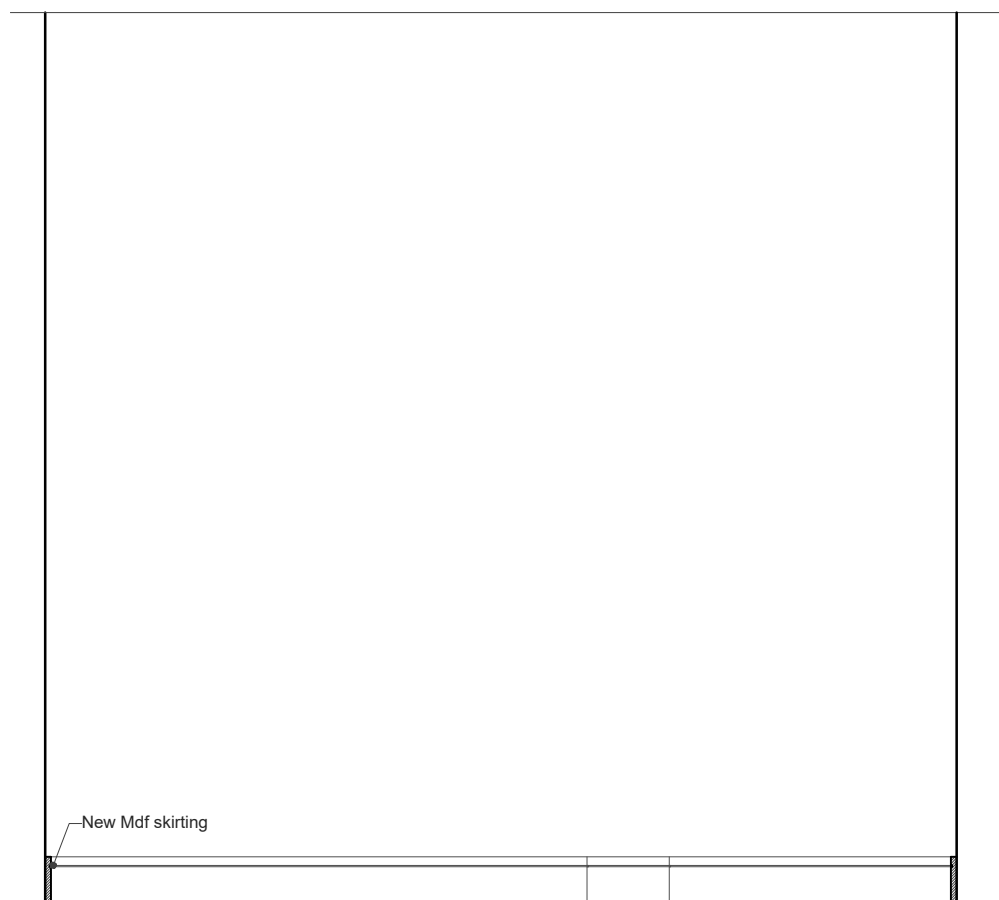


F-08 BEDROOM-01 (ELEVATION-C)
SCALE 1:25

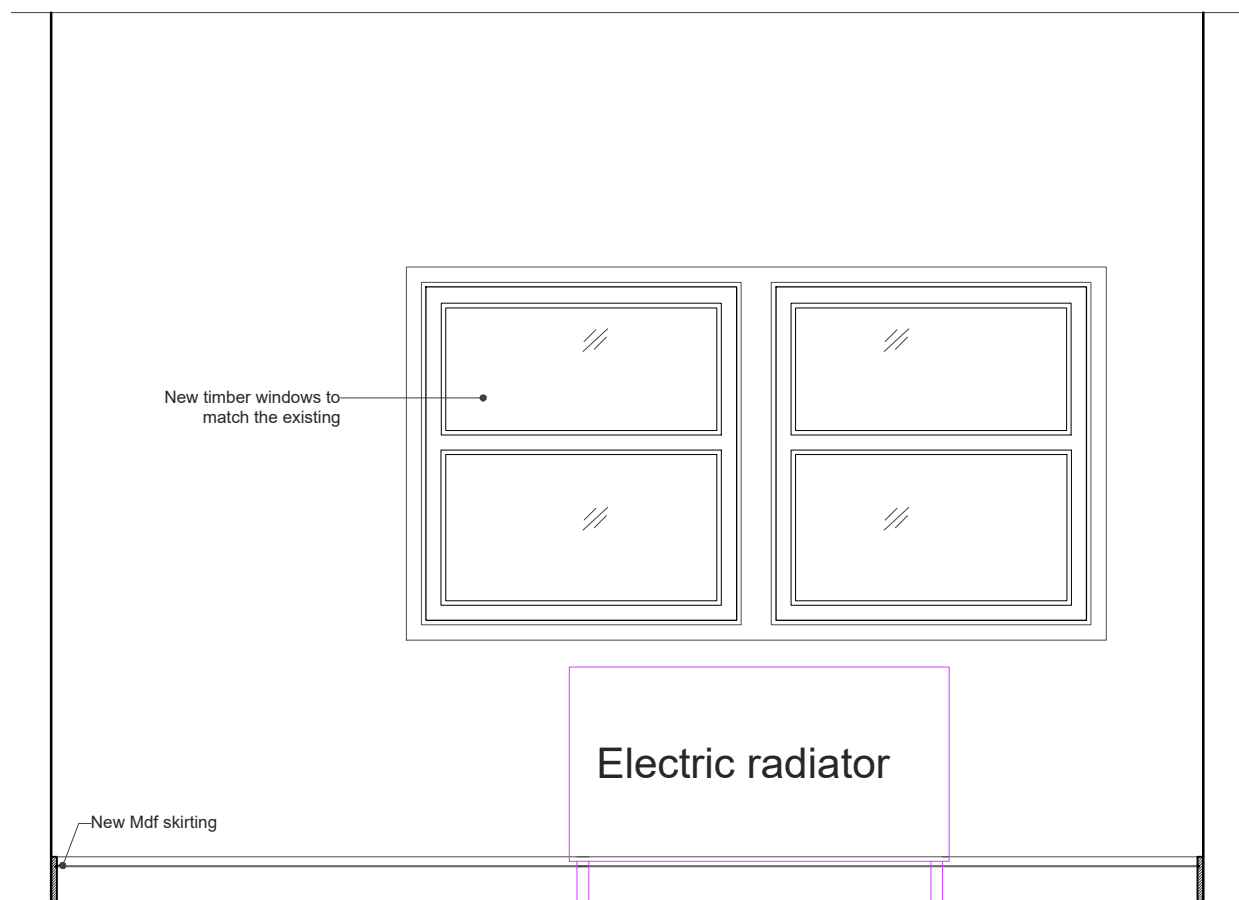

F-08 BEDROOM-01 (ELEVATION-D)
SCALE 1:25

- NOTES
- Dimensions are not to be scaled from this drawing by contractors. The contractor is requested to check all dimensions before the work started.
 - Report any discrepancies to the client or architect before undertaking the work described in the drawings.
 - Dimensions are approximate site dimensions and are to be verified by the contractor on site before any fabrication/site works i.e foundations etc occur
 - Contractor is responsible for all temporary propping to existing structure

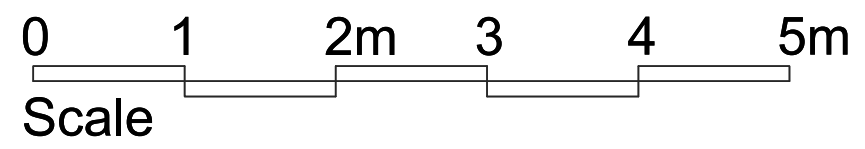


REVISIONS			
NO.	DESCRIPTION	DATE	BY


FULL PLANNING
APPLICATION

DESIGN ENDEAVOURS LTD
M: 07824773079, 07869580774
E: design.endeavour@gmail.com


Project	73 ADDINGTON HOUSE READIND, RG1 4QA		
Title	SECOND FLOOR PLAN (INTERNAL ELEVATION OF FLAT-08)		
Scale	As shown@A1	Drawn	FA
Job No.	DAC-1100/23	Approved	JAN 25
		Rev.	-

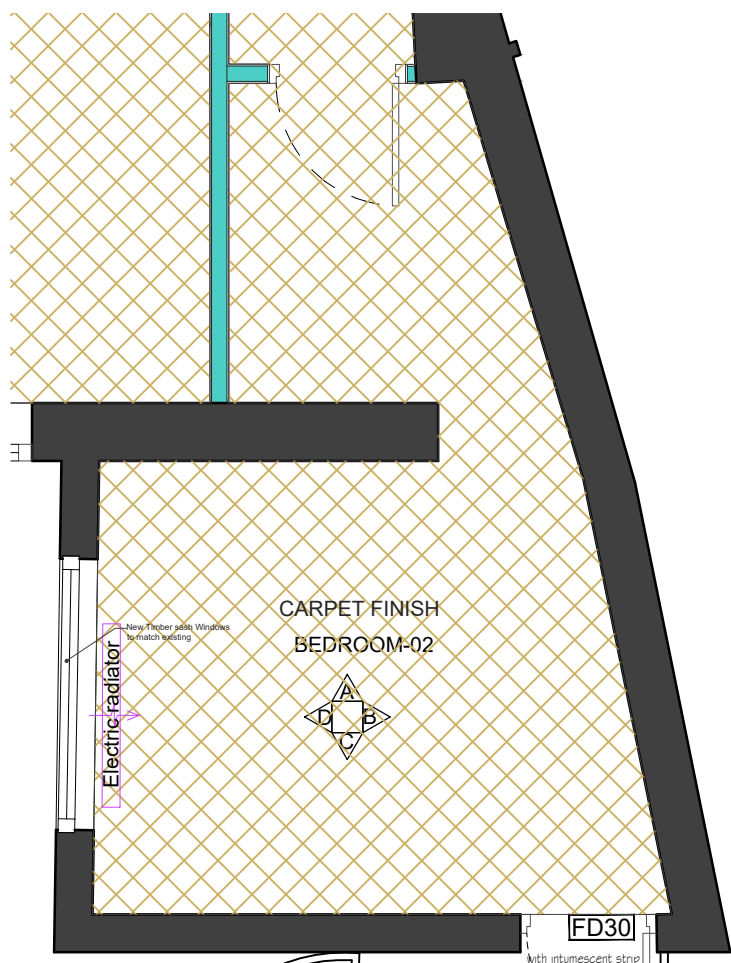


F-08 BEDROOM-2 (FLOOR PLAN)
SCALE 1:50

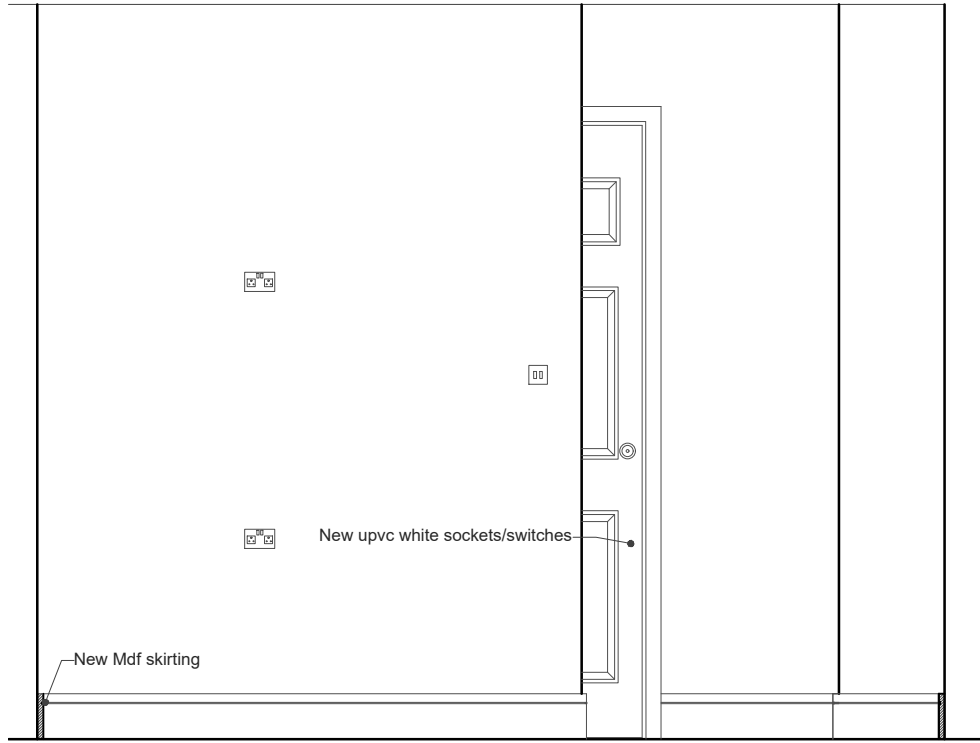


F-08 BEDROOM-02 (ELEVATION-A)
SCALE 1:25

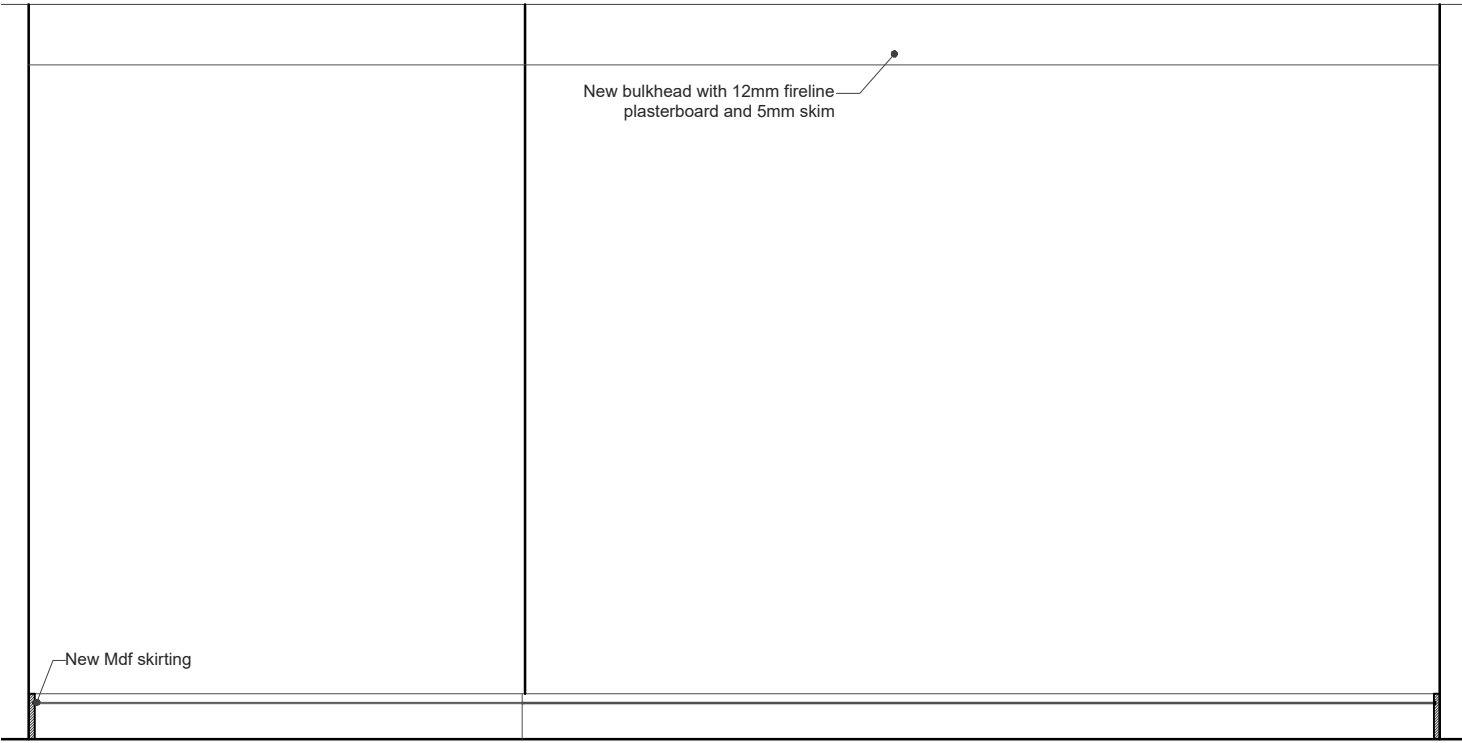

F-08 BEDROOM-02 (ELEVATION-B)
SCALE 1:25

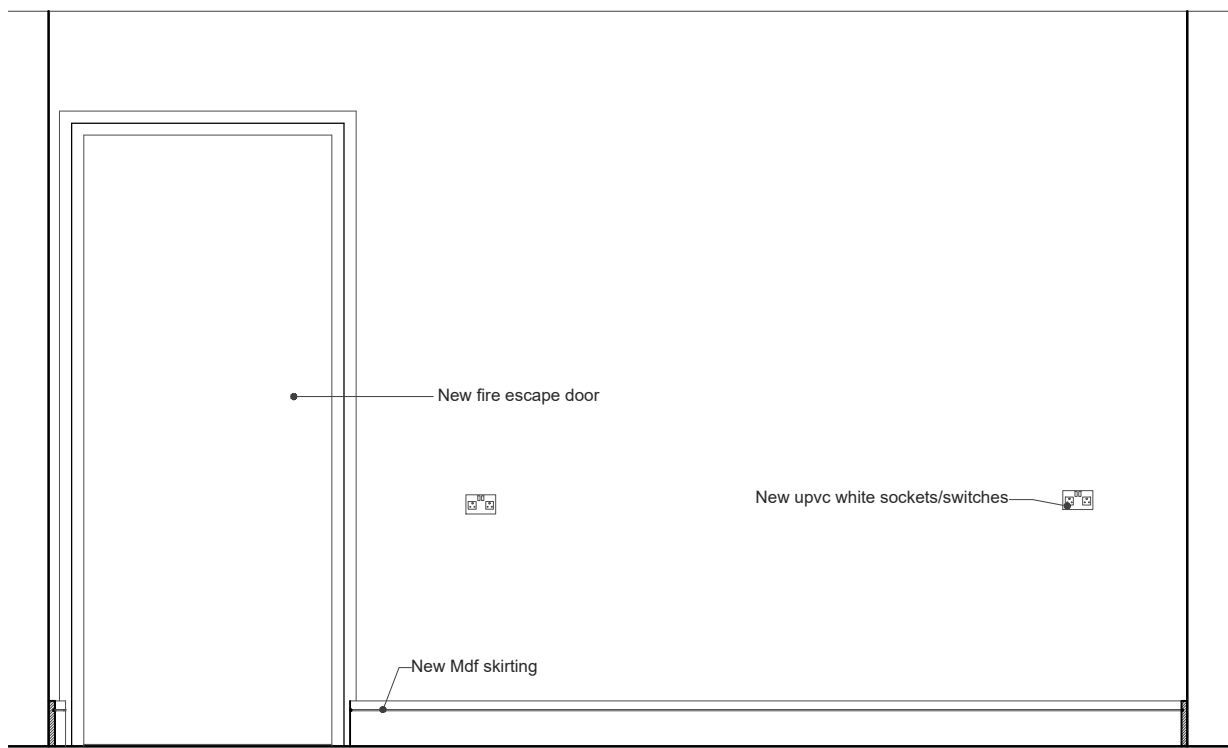

F-08 BEDROOM-02 (ELEVATION-C)
SCALE 1:25

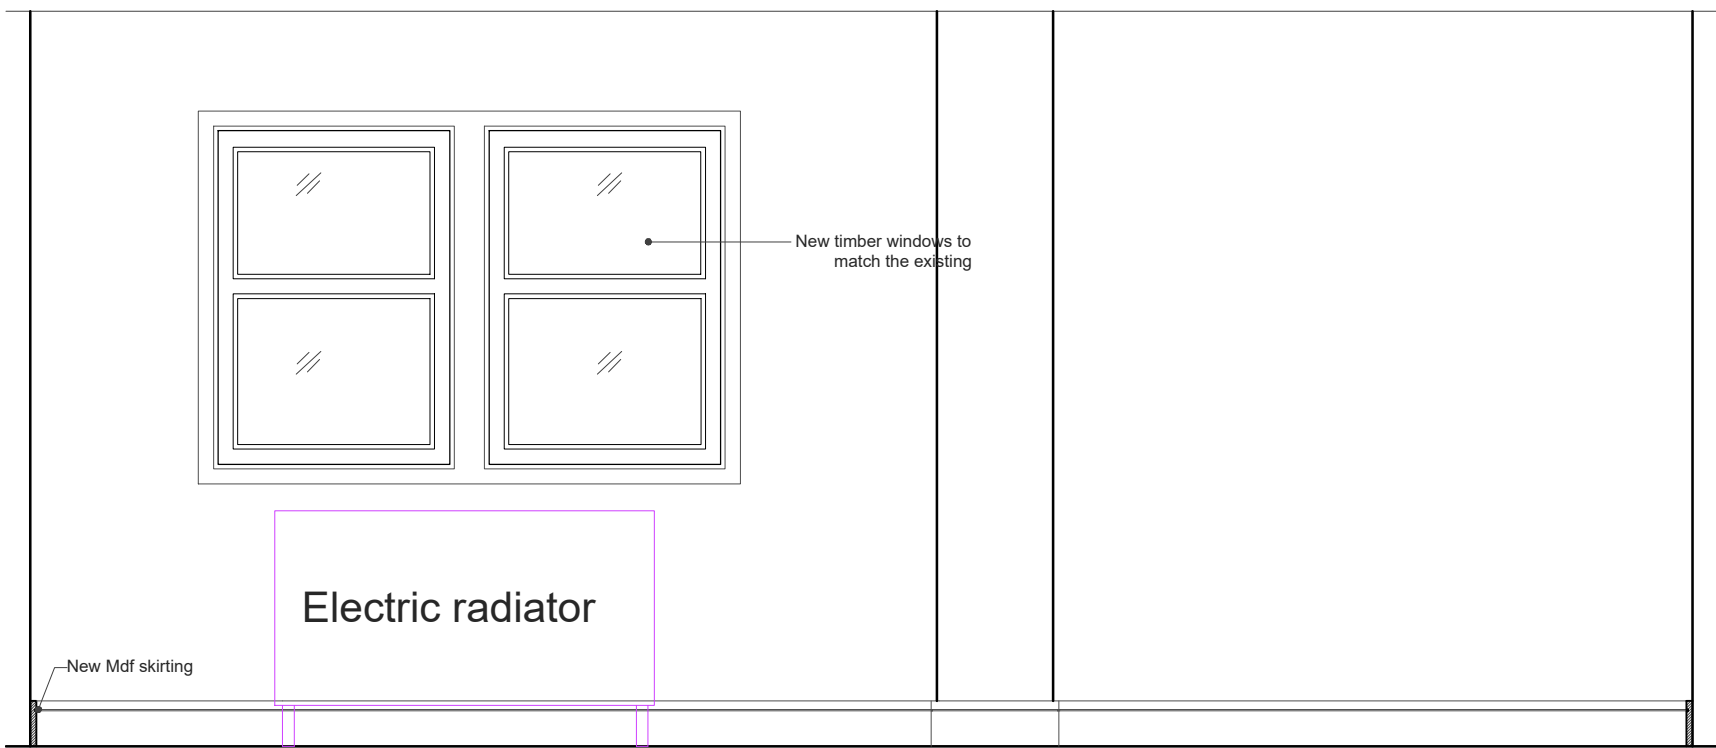


F-08 BEDROOM-02 (ELEVATION-D)
SCALE 1:25




SECOND FLOOR PLAN (KEY PLAN)
SCALE 1:100

- NOTES
- Dimensions are not to be scaled from this drawing by contractors. The contractor is requested to check all dimensions before the work started.
 - Report any discrepancies to the client or architect before undertaking the work described in the drawings.
 - Dimensions are approximate site dimensions and are to be verified by the contractor on site before any fabrication/site works i.e foundations etc occur
 - Contractor is responsible for all temporary propping to existing structure


0 1 2m 3 4 5m
Scale

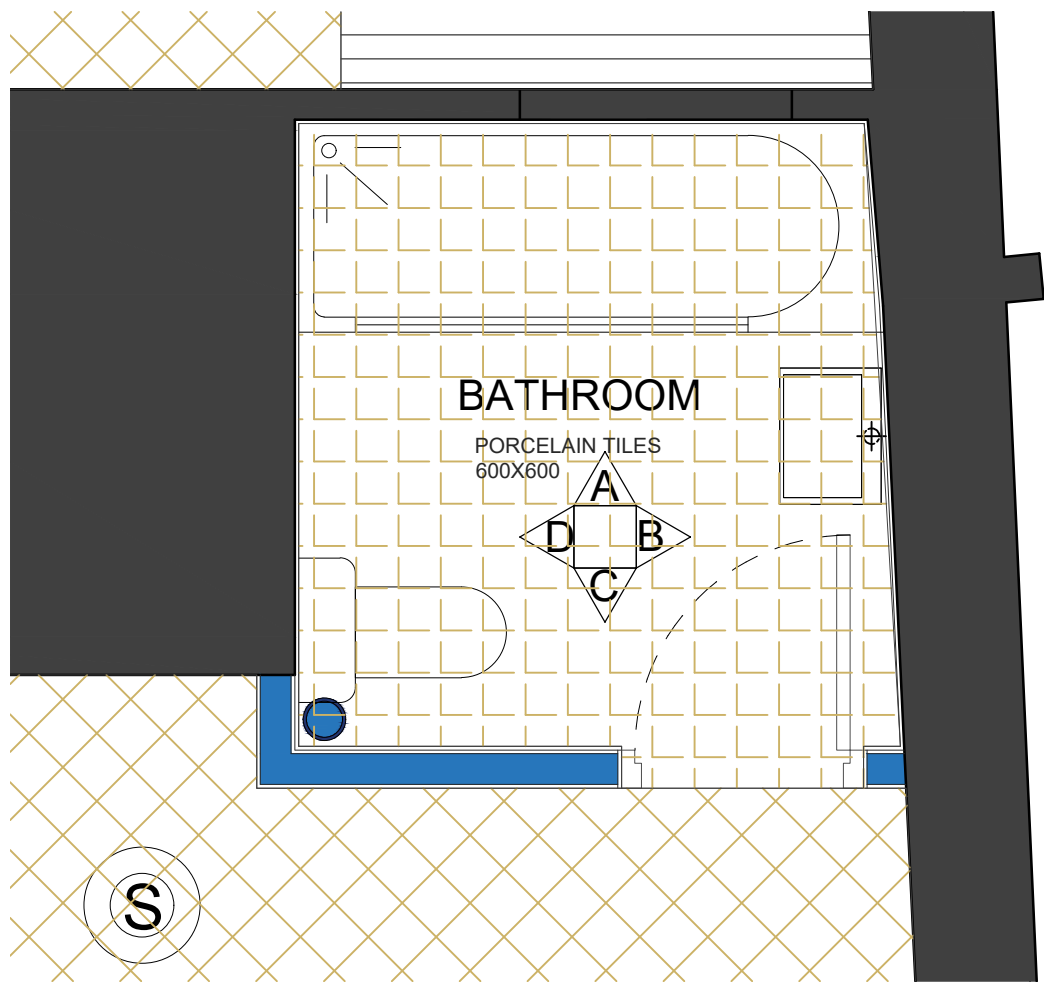


F-08 BATHROOM (FLOOR PLAN)
SCALE 1:25

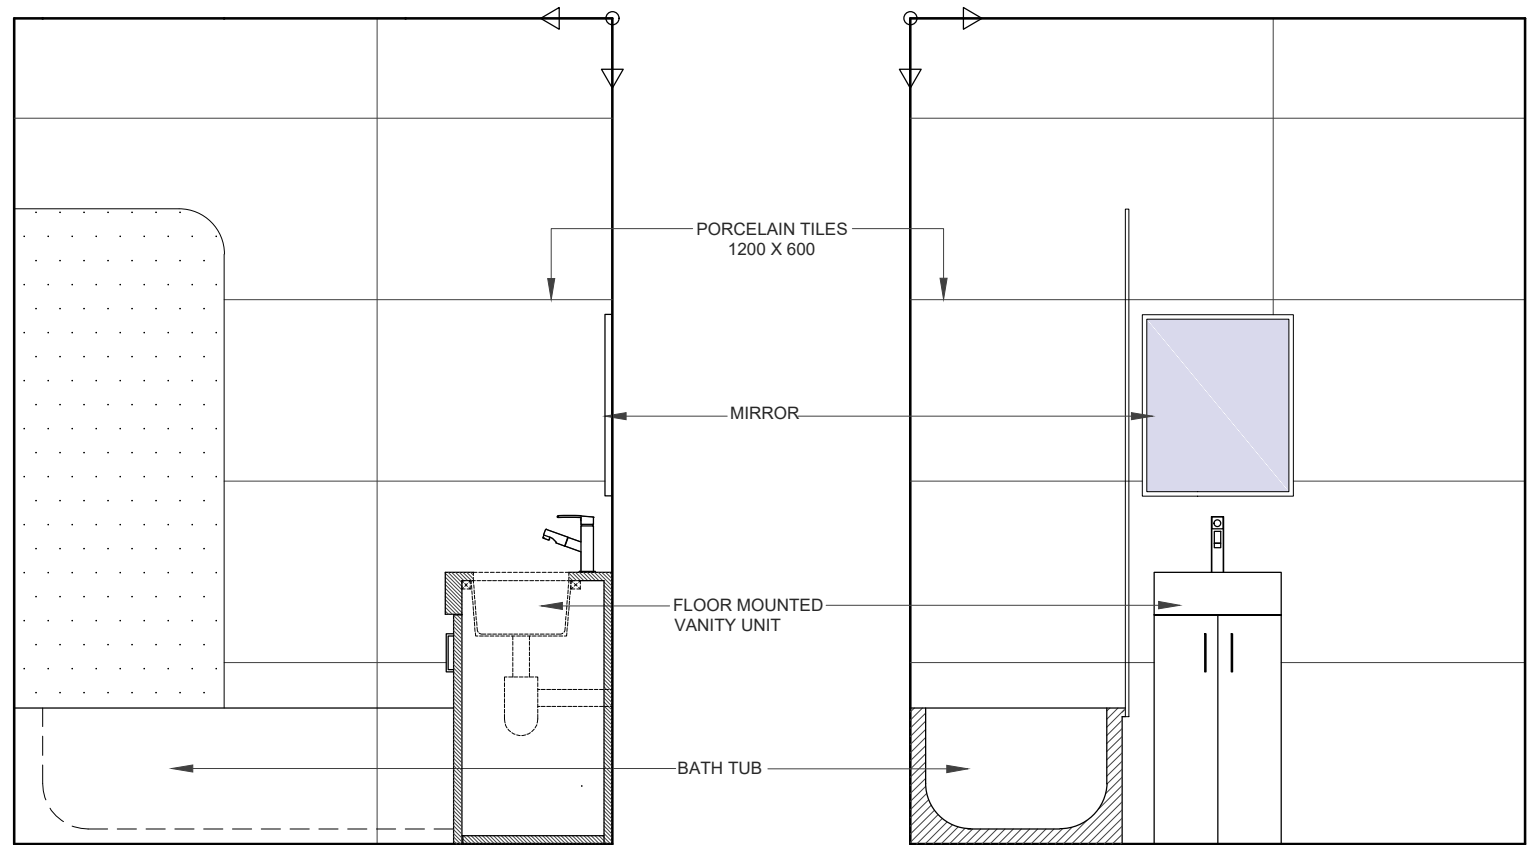


ELEVATION-A
SCALE 1:25

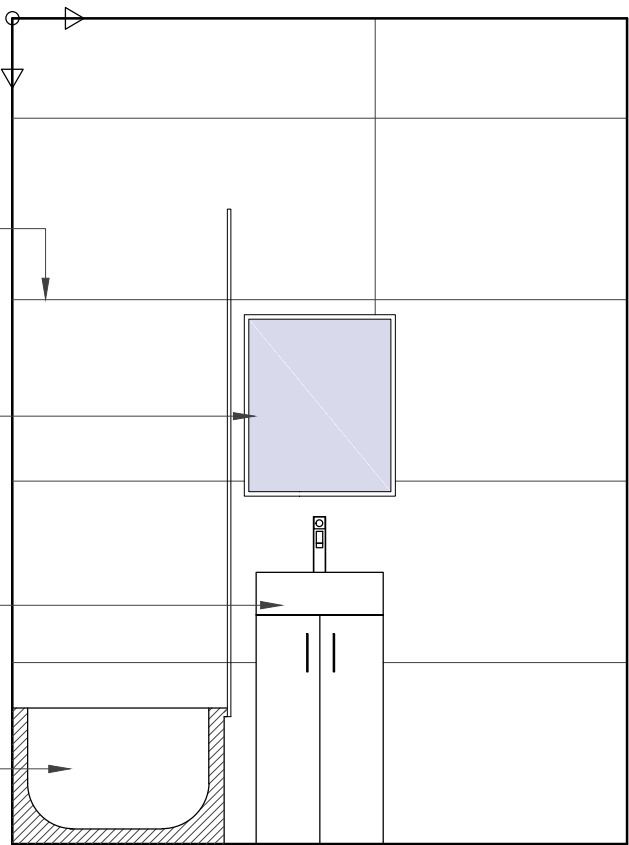

ELEVATION-B
SCALE 1:25

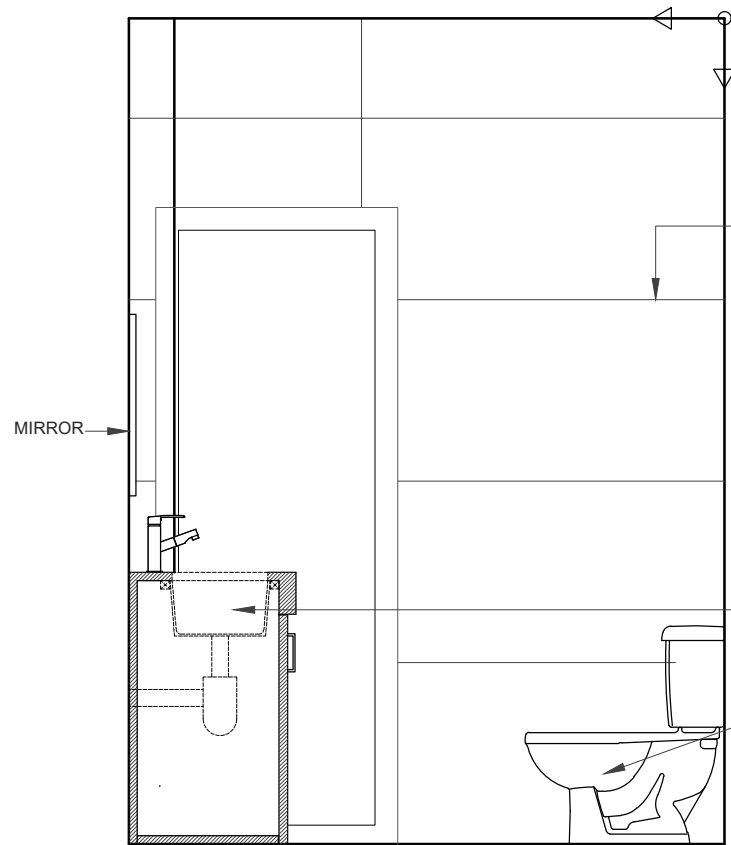

ELEVATION-C
SCALE 1:25

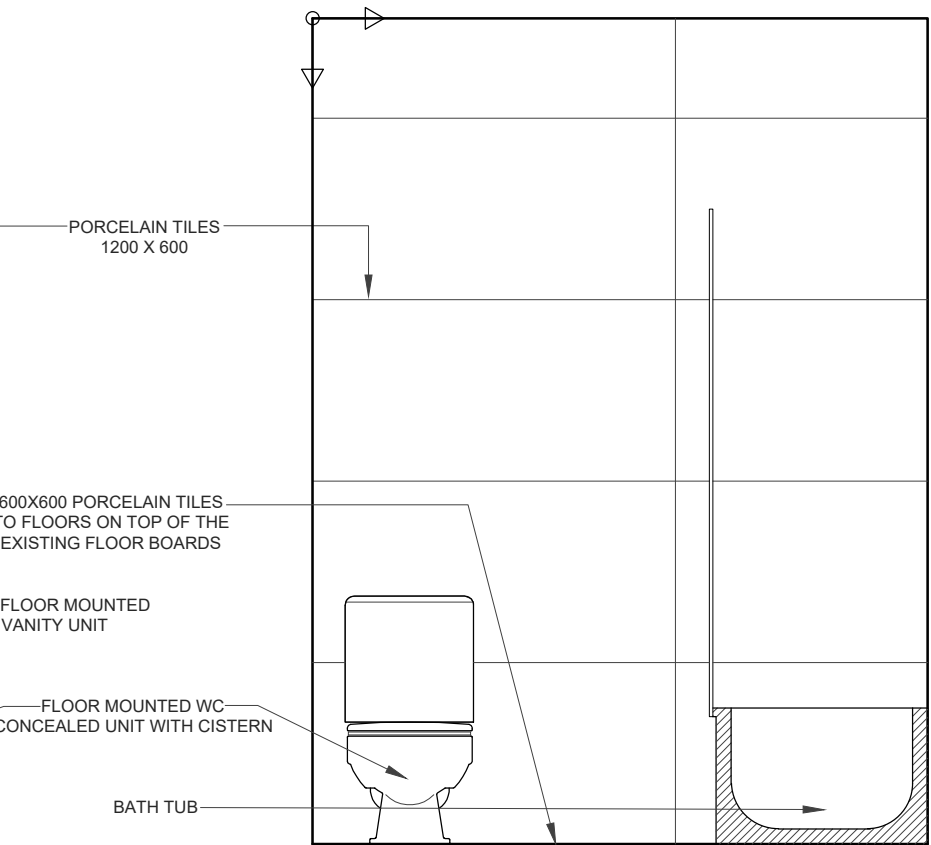

ELEVATION-D
SCALE 1:25

REVISIONS			
NO.	DESCRIPTION	DATE	BY






FULL PLANNING
APPLICATION

DESIGN ENDEAVOURS LTD
M: 07824773079, 07869580774
E: design.endeavour@gmail.com

Project
73 ADDINGTON HOUSE
READIND, RG1 4QA

Title
SECOND FLOOR PLAN
(INTERNAL ELEVATION OF FLAT-08)

Scale As shown@A1	Drawn FA	Approved	Date JAN 25
Job No. DAC-1100/23	Drawing No. PF-73AH-22	Rev. -	

     


-
- 0 1 2m 3 4 5m
- Scale

[illegible]


FULL PLANNING APPLICATION

DESIGN ENDEAVOURS LTD
M: 07824773079, 07869580774
E: design.endeavour@gmail.com


Project			
73 ADDINGTON HOUSE READING, RG1 4QA			
Title			
GROUND FLOOR HALLWAY (INTERNAL ELEVATION OF FLAT-08)			
Scale	Drawn	Approved	Date
As shown@A1	FA		JAN 25
Job No.	Drawing No.	Rev.	
DAC-1100/23	PF-73AH-23	-	

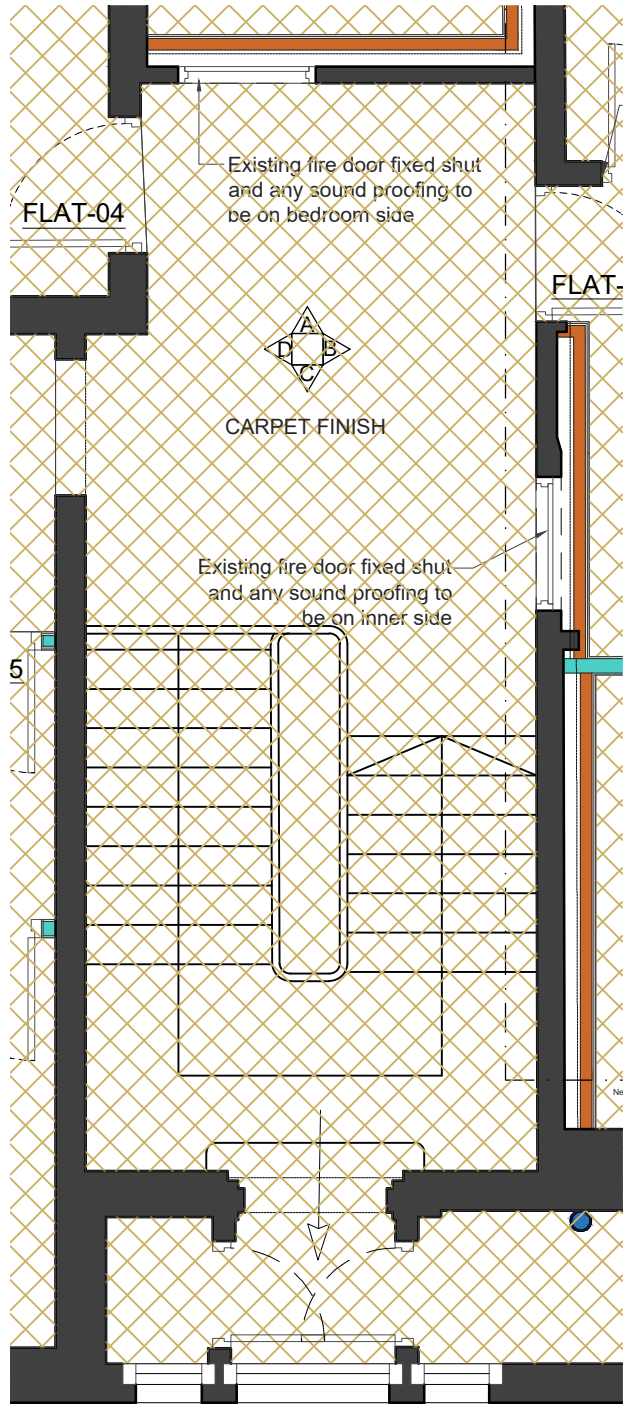


FIRST FLOOR HALLWAY
SCALE 1:50

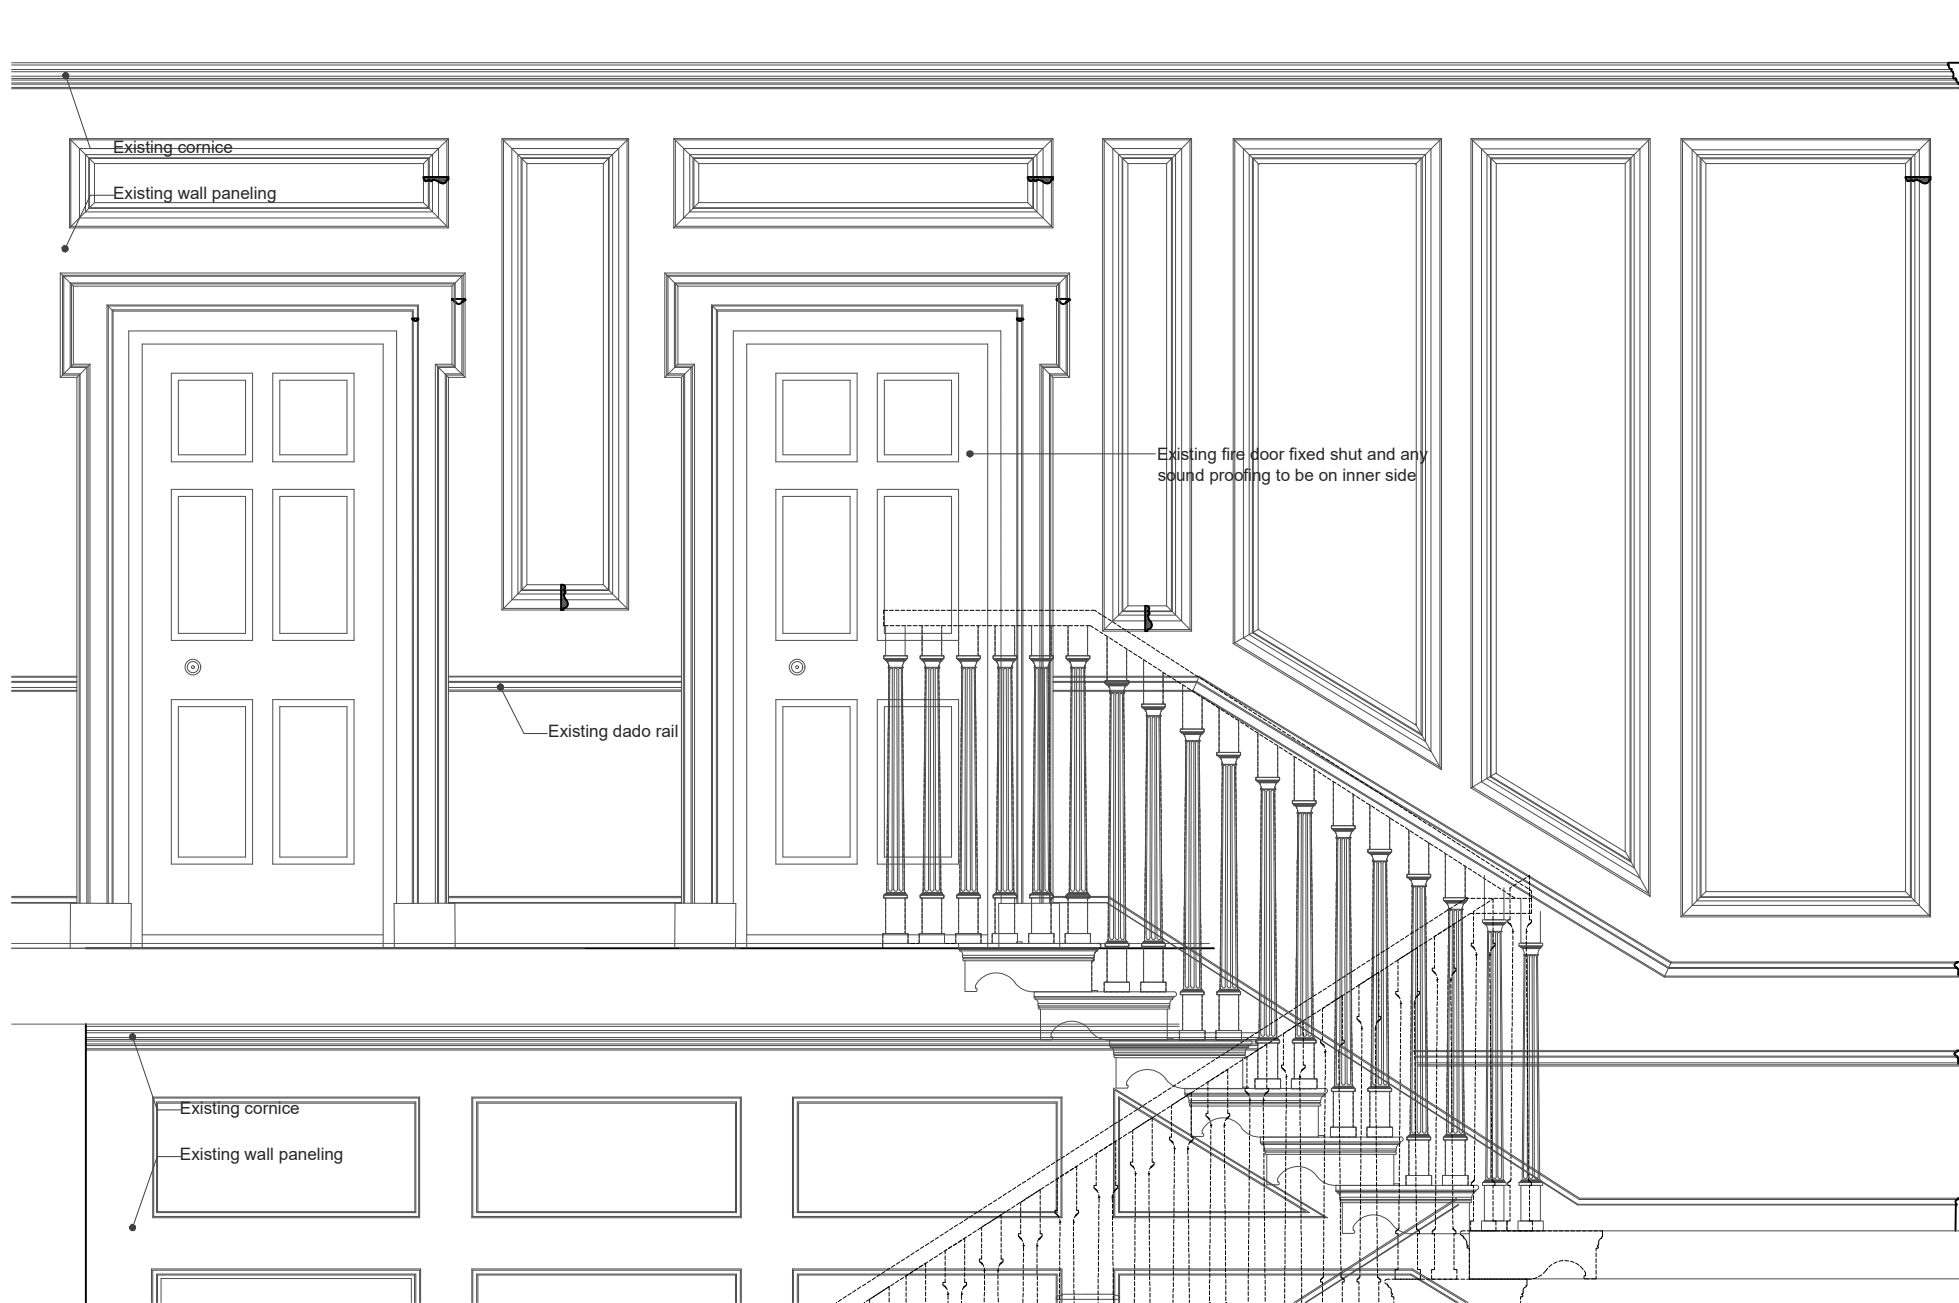


FIRST FLOOR HALLWAY (ELEVATION-B)
SCALE 1:25

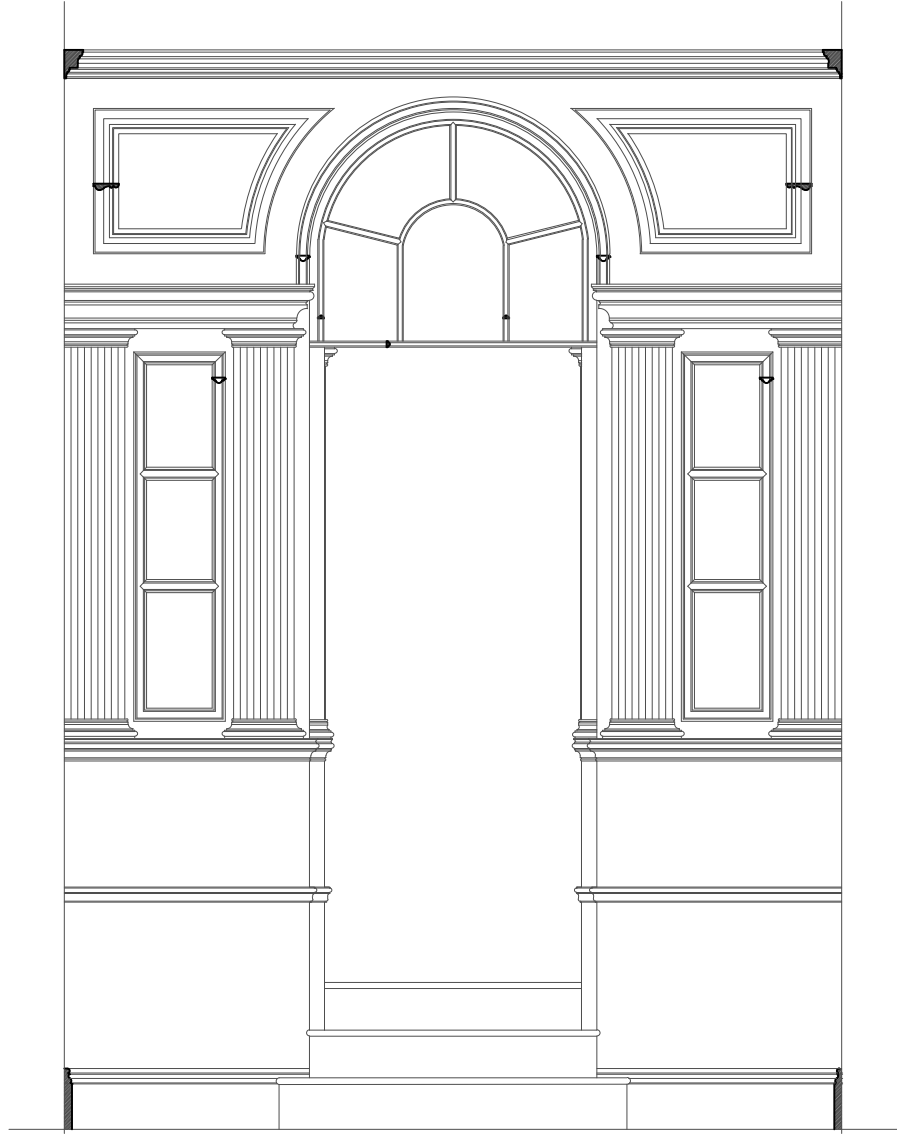


FIRST FLOOR HALLWAY (ELEVATION-C)
SCALE 1:25

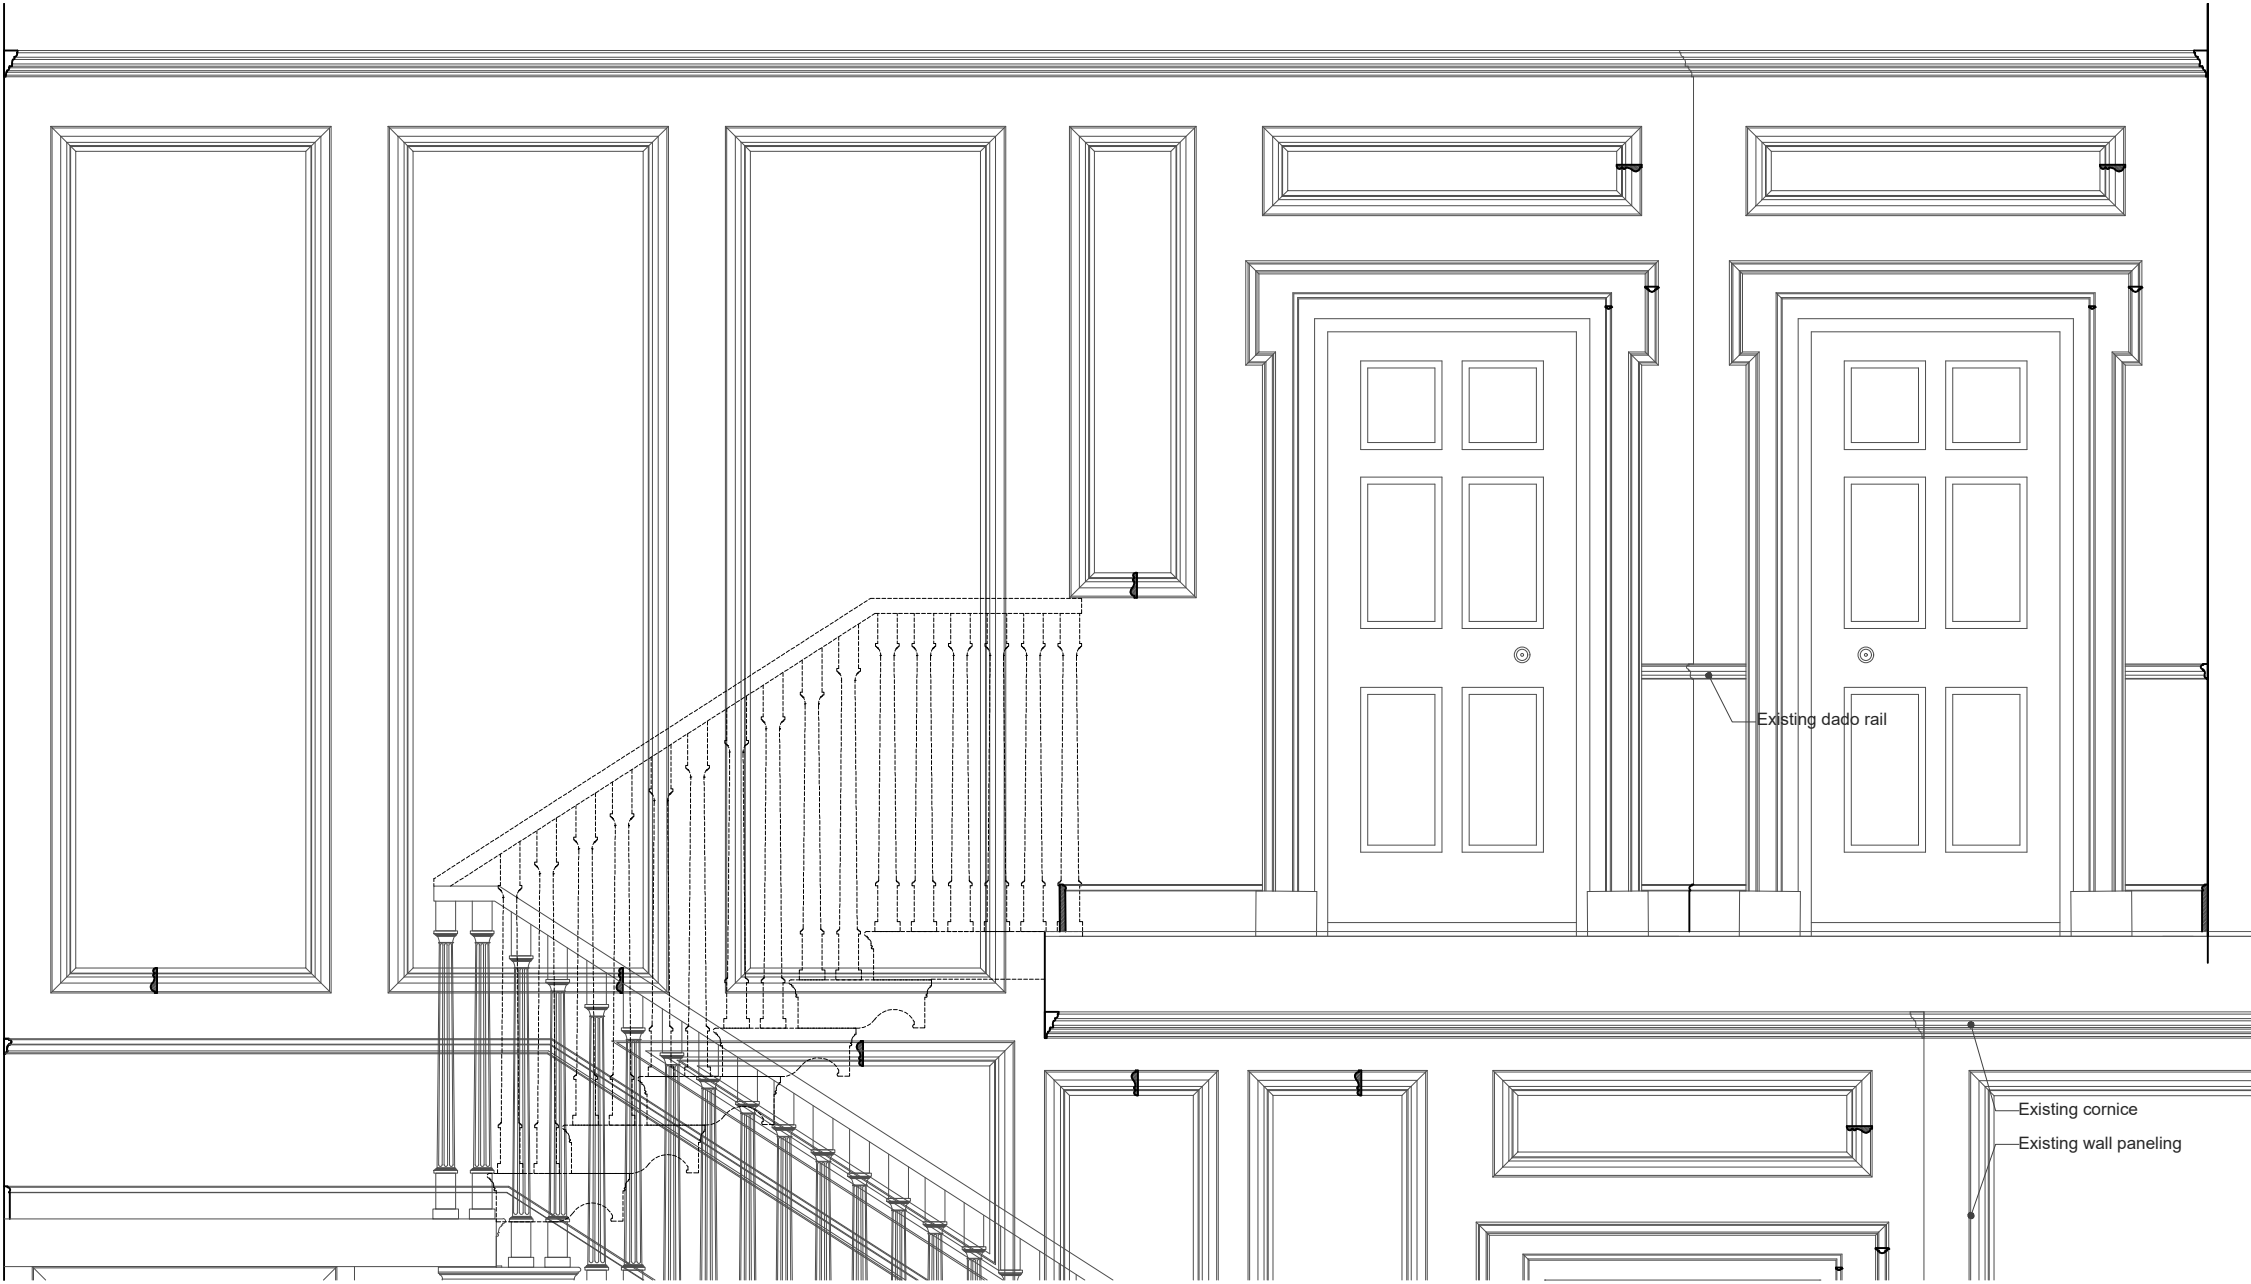

FIRST FLOOR HALLWAY (ELEVATION-D)
SCALE 1:25

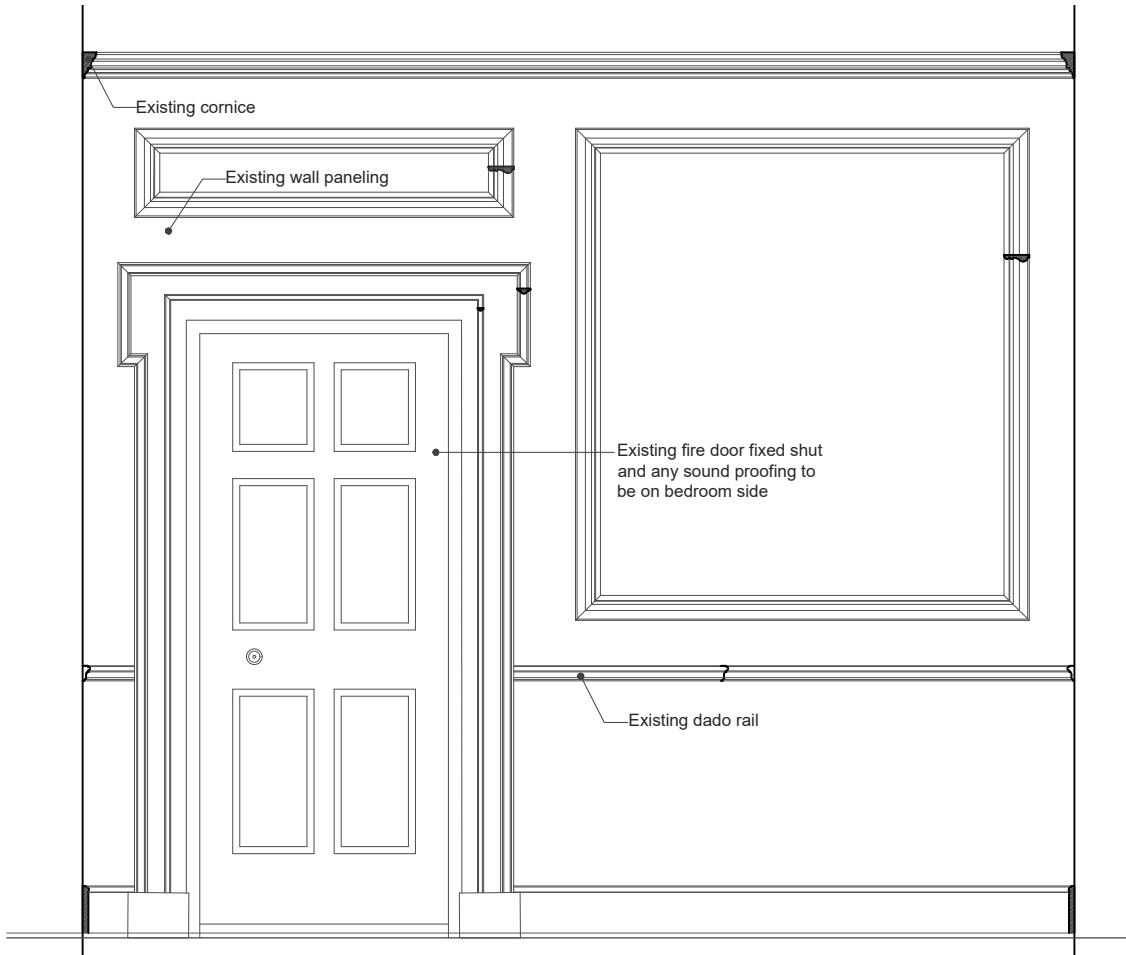

FIRST FLOOR HALLWAY (ELEVATION-A)
SCALE 1:25

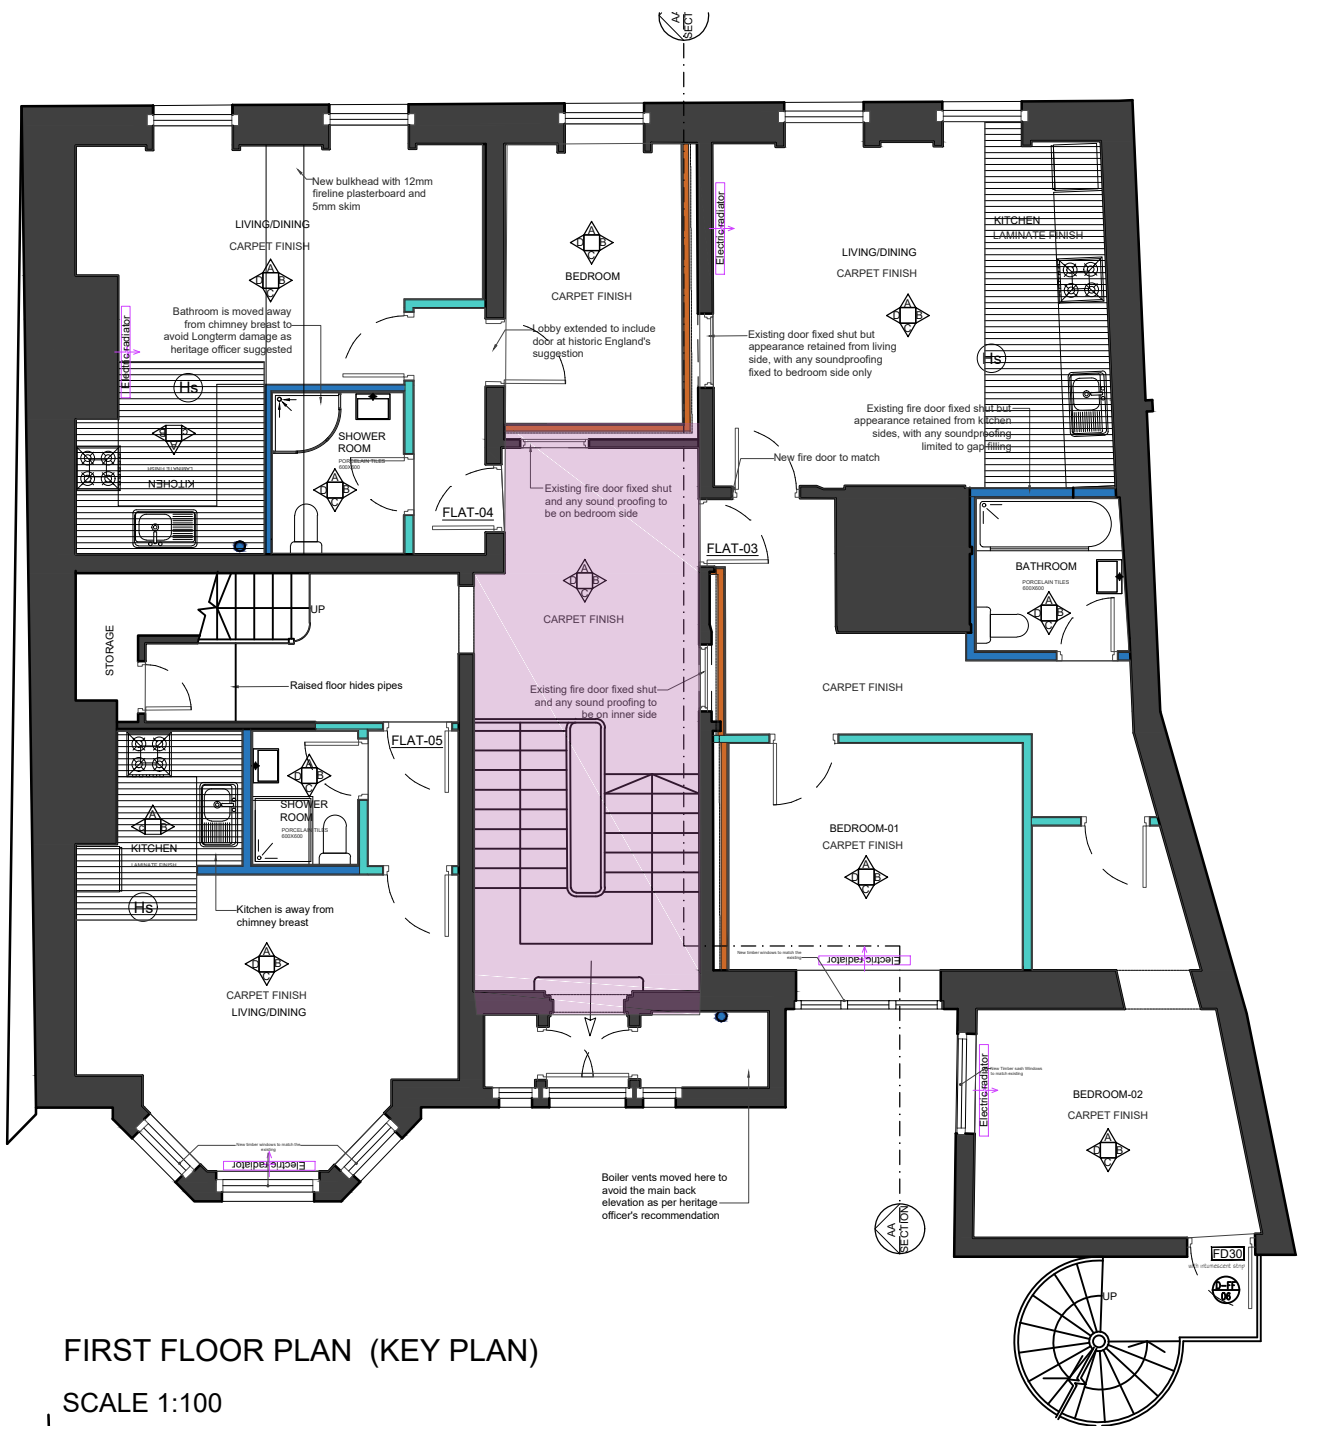

FIRST FLOOR PLAN (KEY PLAN)
SCALE 1:100

NOTES

- Dimensions are not to be scaled from this drawing by contractors. The contractor is requested to check all dimensions before the work started.
- Report any discrepancies to the client or architect before undertaking the work described in the drawings.
- Dimensions are approximate site dimensions and are to be verified by the contractor on site before any fabrication/site works i.e foundations etc occur
- Contractor is responsible for all temporary propping to existing structure

0 1 2m 3 4 5m
Scale

REVISIONS			
NO.	DESCRIPTION	DATE	BY

FULL PLANNING
APPLICATION

DESIGN ENDEAVOURS LTD
M: 07824773079, 07869580774
E: design.endeavour@gmail.com

Project	73 ADDINGTON HOUSE READING, RG1 4QA		
Title	FIRST FLOOR HALLWAY (INTERNAL ELEVATION OF FLAT-08)		

Scale As shown@A1	Drawn FA	Approved	Date JAN 25
Job No. DAC-1100/23	Drawing No. PF-73AH-24	Rev. -	