


REV.	AMENDMENT	BY:	DATE
P1	Planning submission		AC 21.03.2025

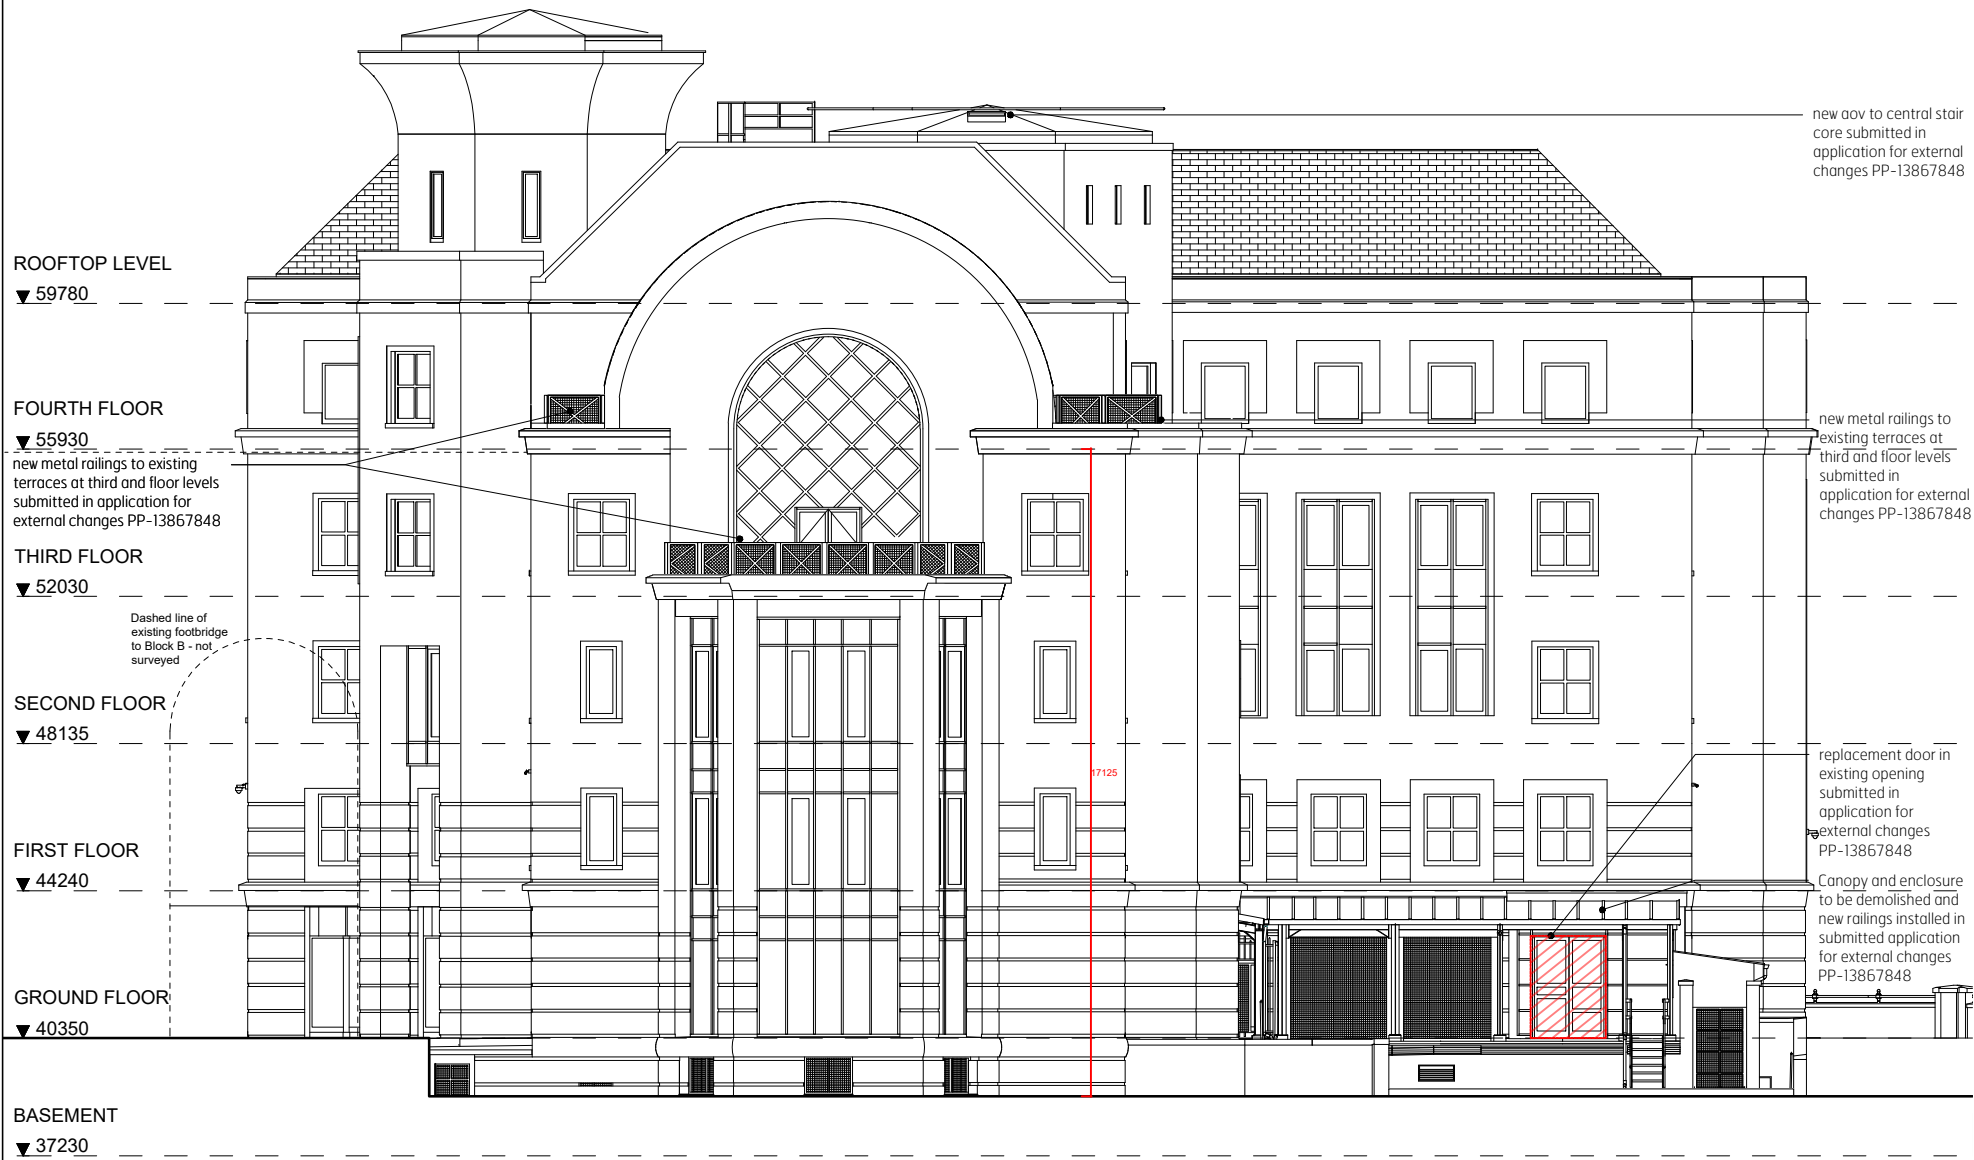

Brooks Murray Architects
41 Tabernacle Street, London, EC2A 4AA
+44 (0)2077399955 architects@brooks-murray.com

**brooks
murray**

CLIENT:
PRIVATE CLIENT
JOB:
THE DELTA BUILDING
READING
RG1 3ES
DRAWING TITLE:
PROPOSED SOUTH ELEVATION

SCALE:
1:200 @ A3
DATE:
MARCH 2025
STATUS:
PLANNING
DRAWING NUMBER: 1378.MA-203
REV: P1
ISSUED BY: AC