



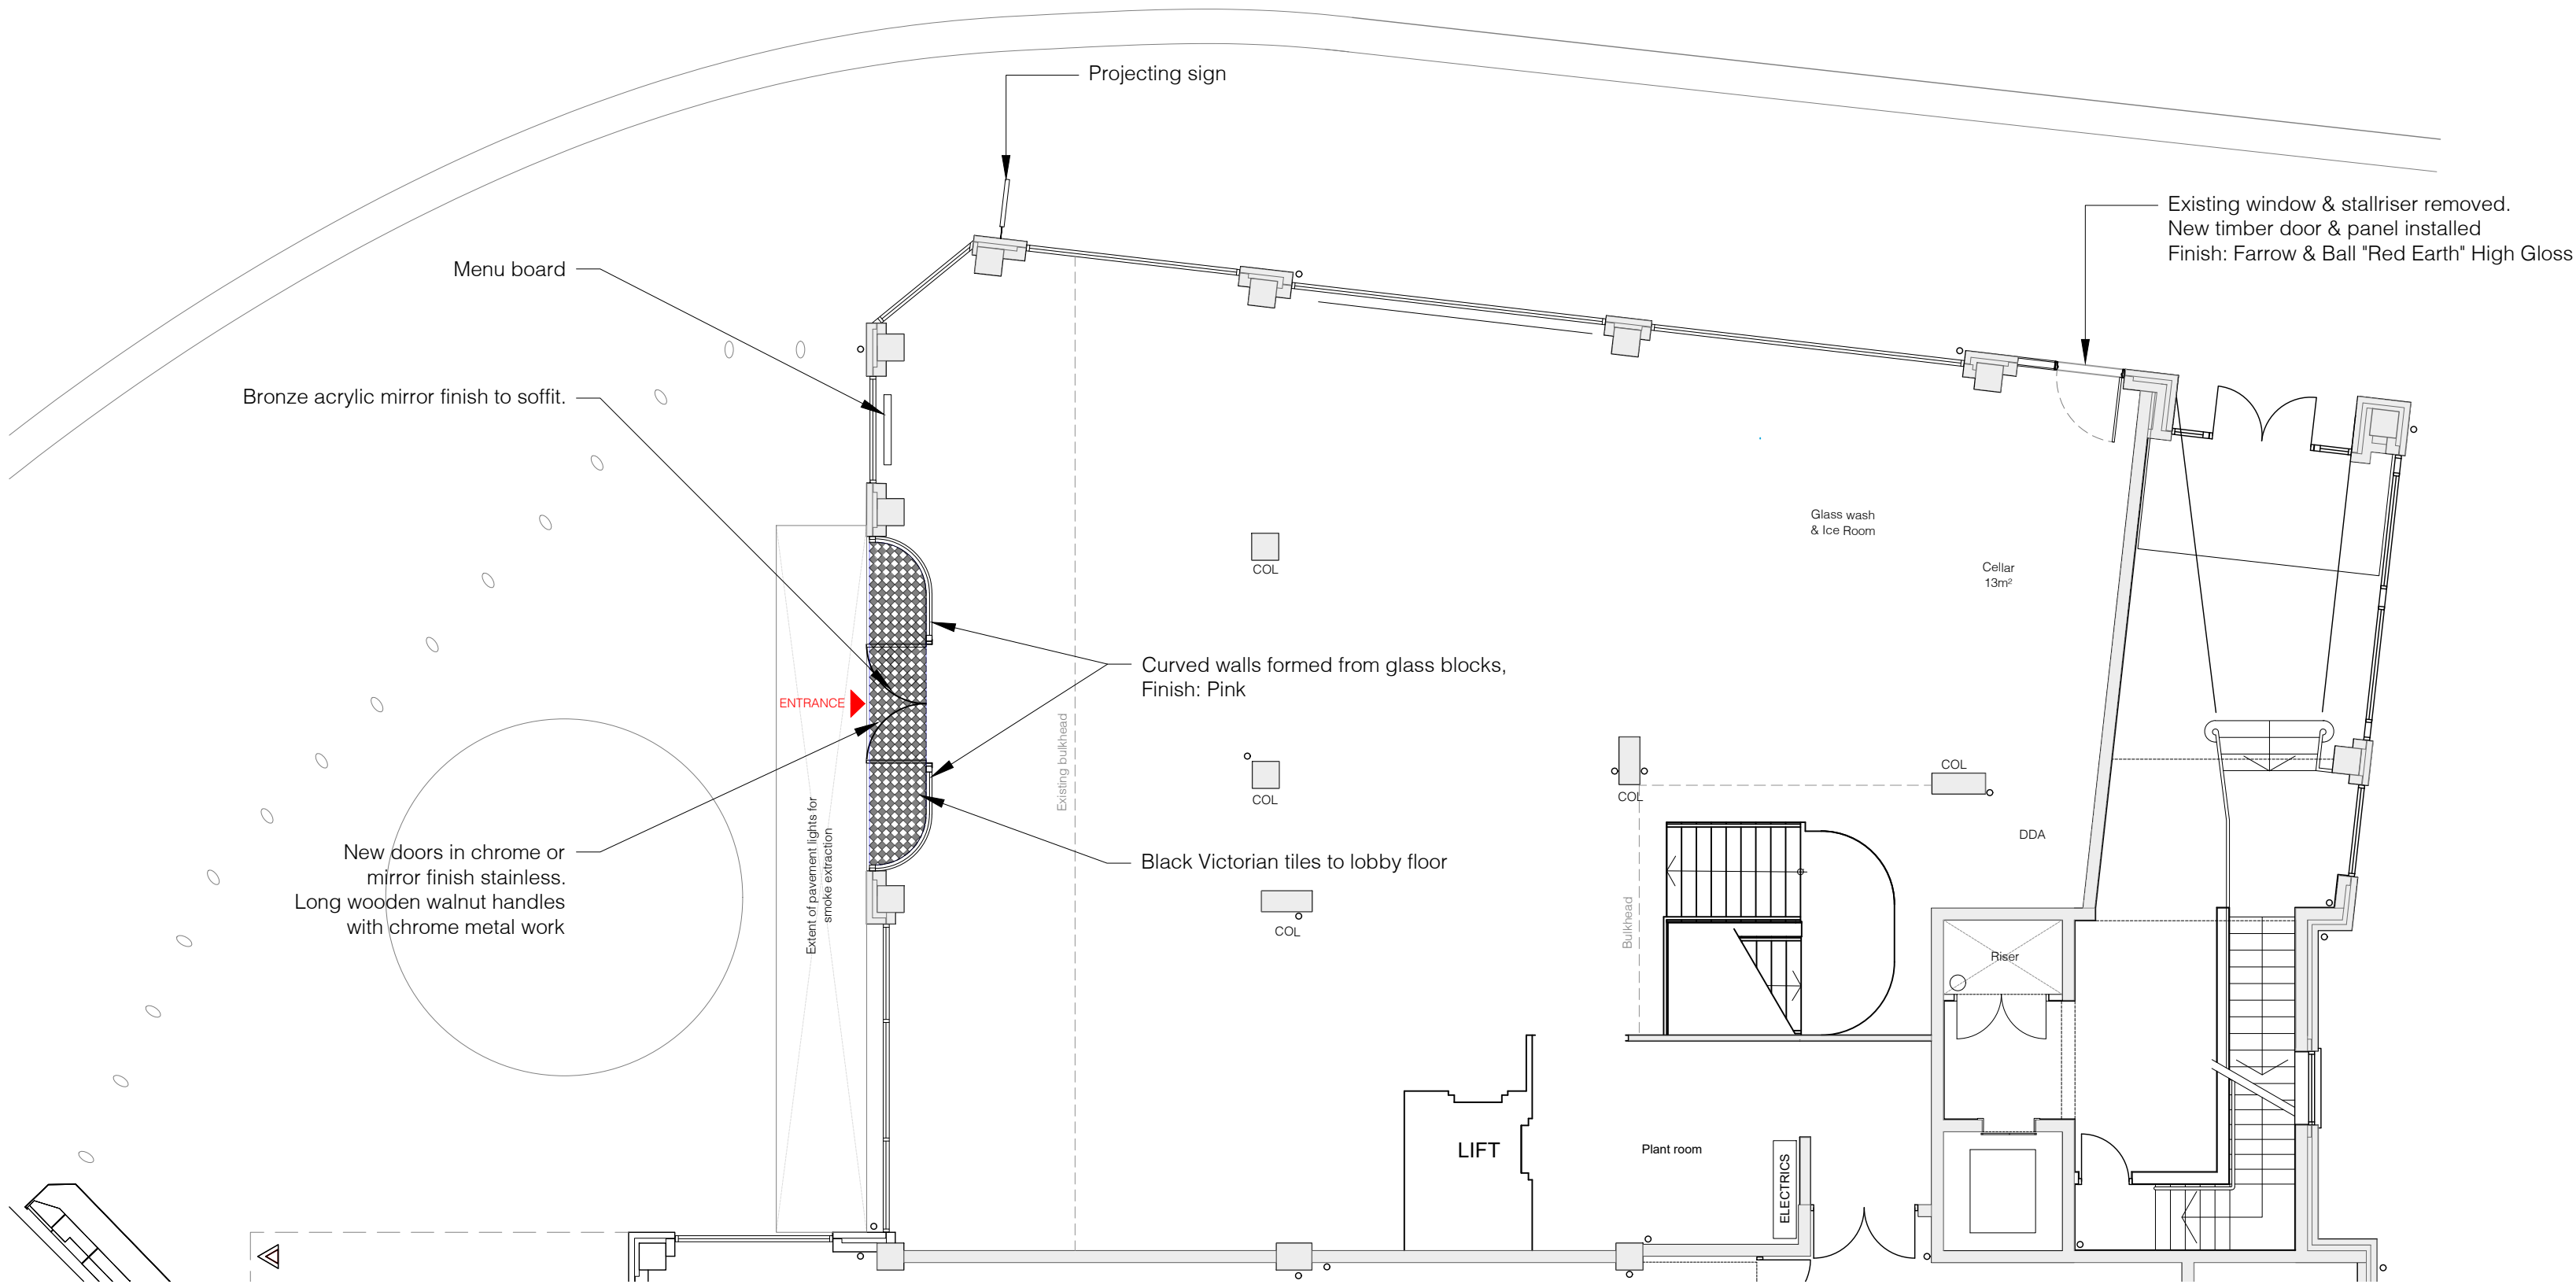


PROPOSED GF PLAN
1:100@A1, 1:200@A3

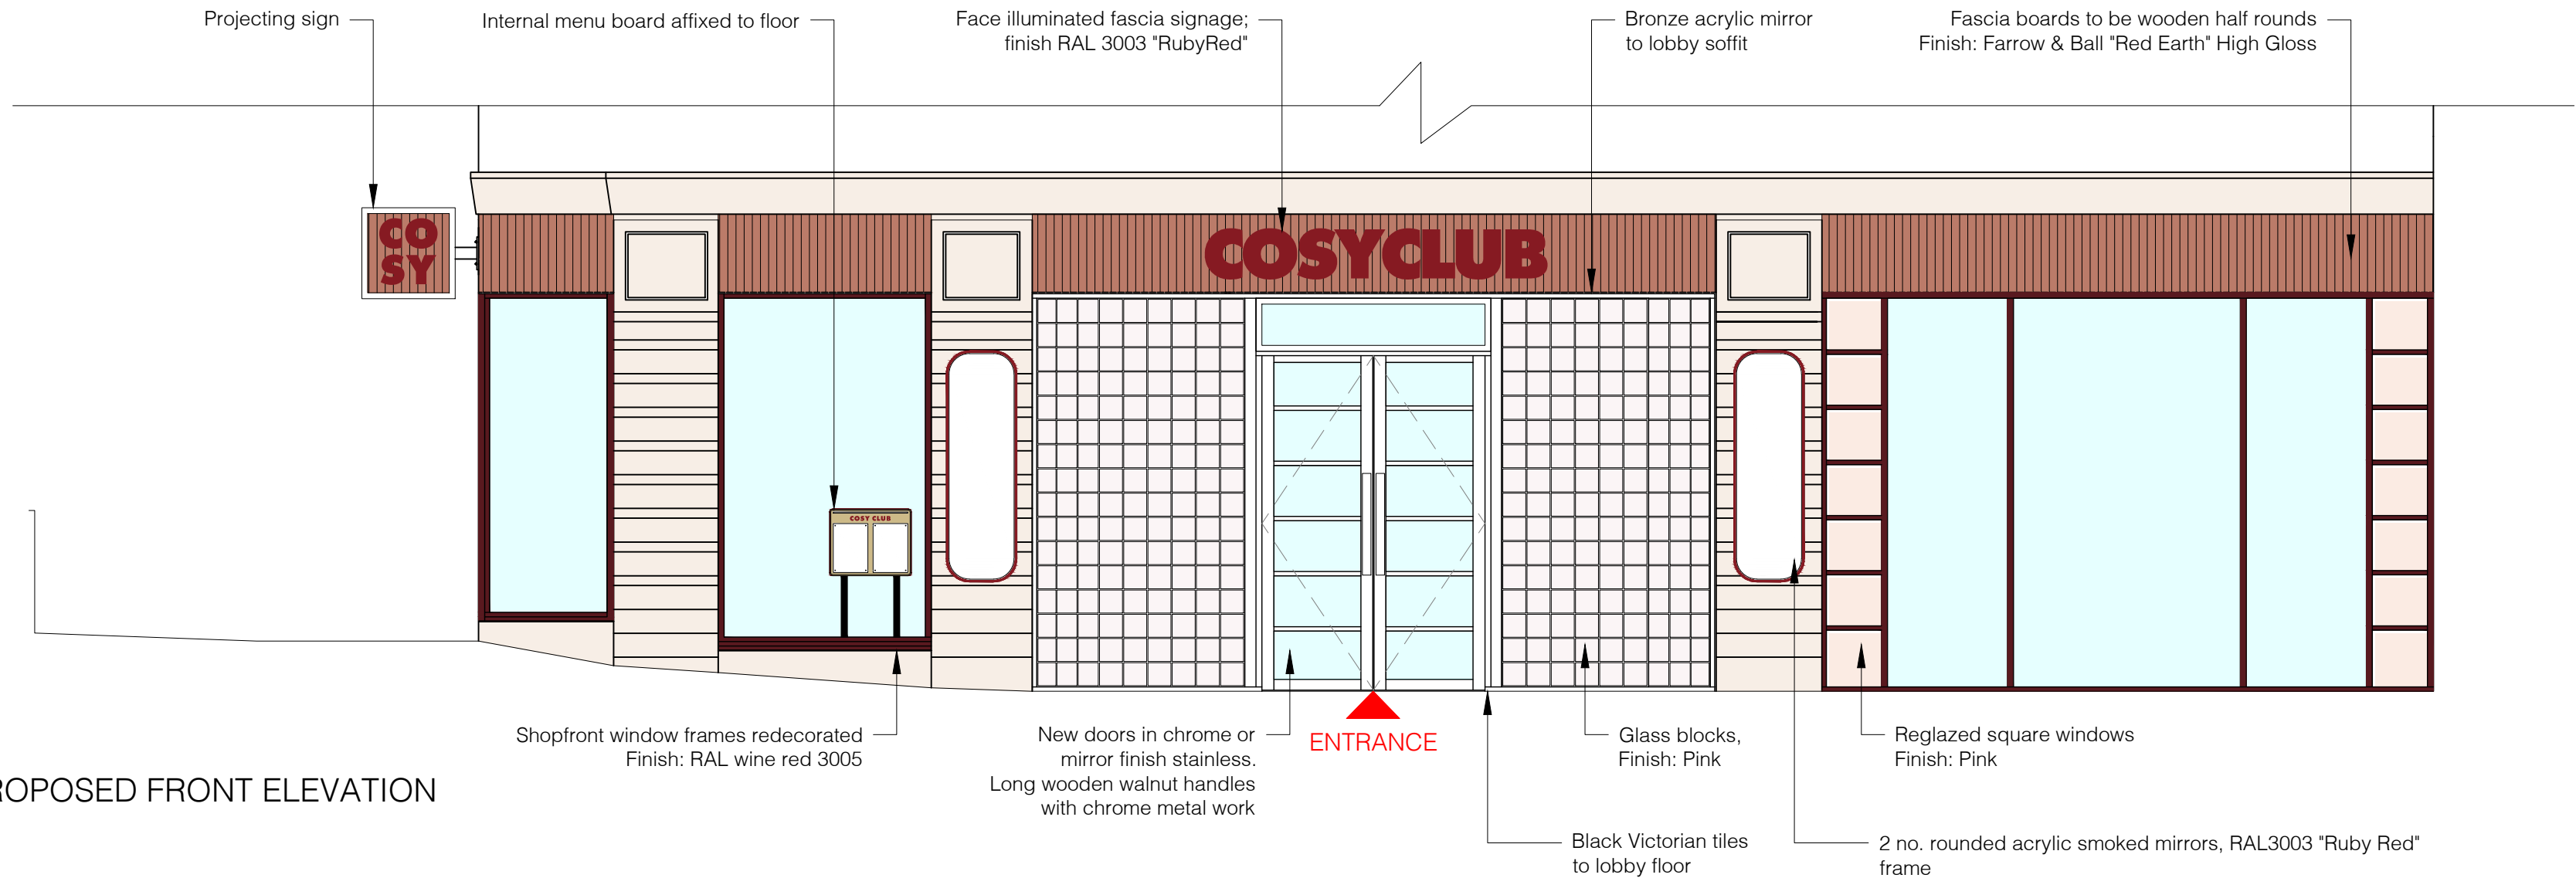


PROPOSED FRONT ELEVATION



GLASS BLOCKS
<https://glassblocksdirect.co.uk/wave-pink-soft-shades>

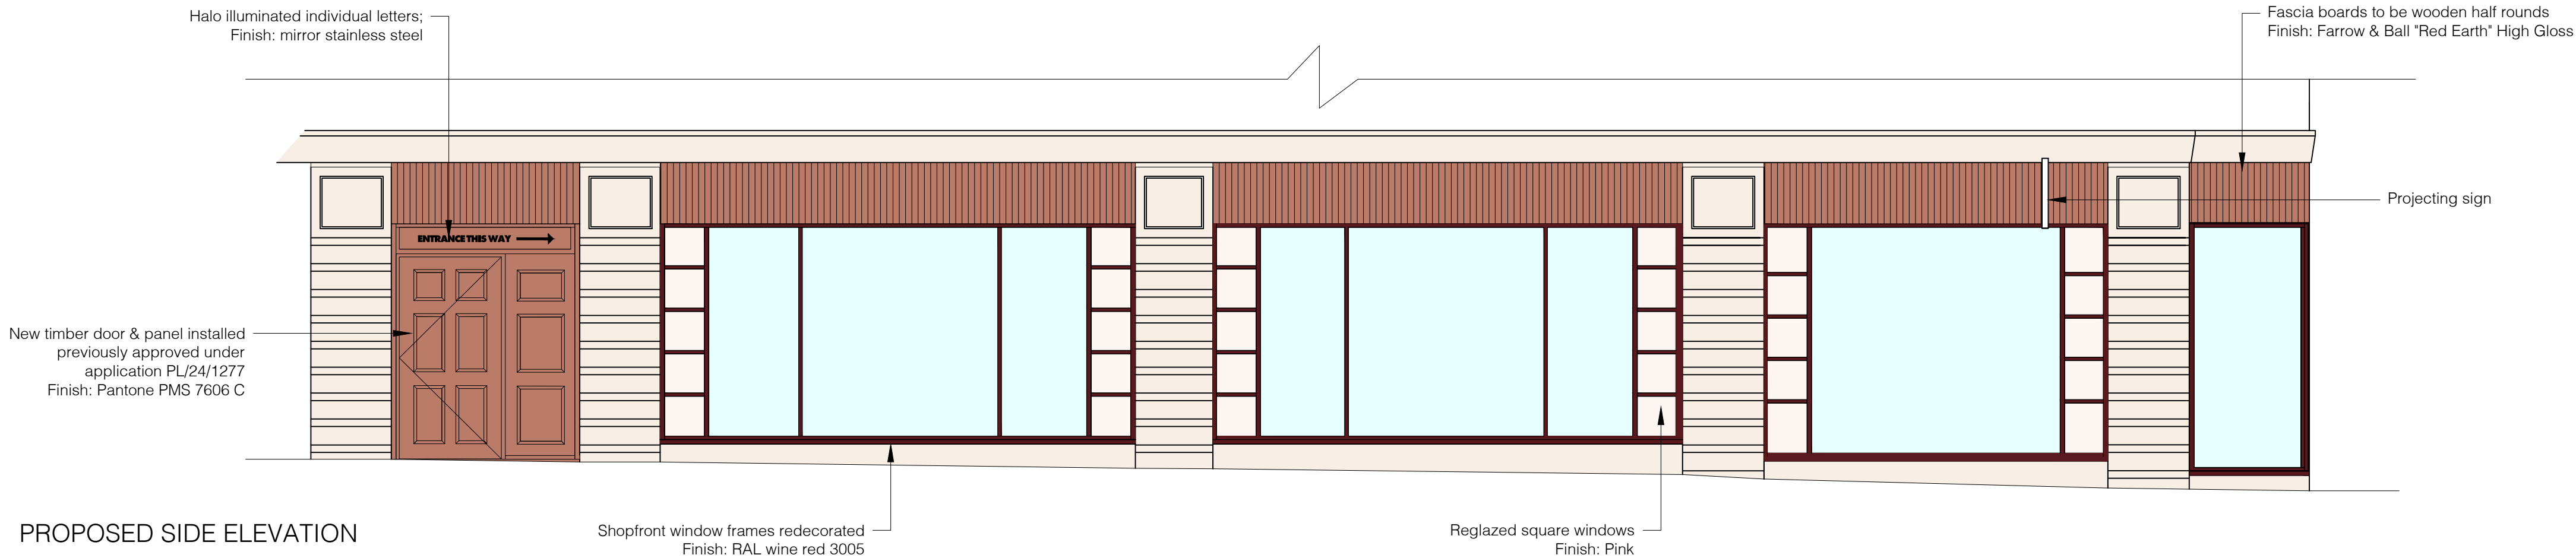

PROPOSED SIDE ELEVATION

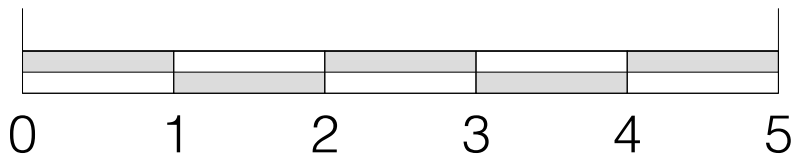

A Signage proposals added to scheme 23.03.25	
External alterations updated 21.01.25	
Rev:	Description: Date:
Reade Associates	
ARCHITECTURAL CONSULTANTS & DESIGNERS	
The Limes, 3b Waterloo Road	
Shepton Mallet	
Somerset BA4 5HG	
www.readeassociates.co.uk	
07840 751750	
Client:	
Loungers PLC	
Site:	
NEW COSY CLUB	
Unit L30	
Oracle Shopping Centre	
Minster Street, Reading	
RG1 2AQ	
Title:	
External elevations	
Status:	
Planning	
Scale:	Date:
1:50@A1	Dec '24
1:100@A3	
Drawing No:	Drawn:
0188.19b	DAR
Drawing compiled from unverified source.All dimensions to be checked on site before work commences and any discrepancies to be reported.	