
 


USE FIGURED DIMENSIONS ONLY. DO NOT SCALE FROM THIS DRAWING EXCEPT FOR PLANNING PURPOSES. ALL DIMENSIONS MUST BE CHECKED ON SITE ANY INCONSISTENCIES MUST BE REPORTED BACK TO THE ARCHITECT. THE DRAWING AND ANY DESIGNS INDICATED THEREON ARE THE COPYRIGHT OF BROOKS MURRAY ARCHITECTS. ALL RIGHTS ARE RESERVED. NO PART OF THIS WORK MAY BE PRODUCED WITHOUT PRIOR PERMISSION IN WRITING FROM BROOKS MURRAY ARCHITECTS. THESE DRAWINGS ARE INTENDED FOR PLANNING PURPOSES ONLY. THEY ARE NOT TO BE USED FOR BUILDING, AND IF THEY ARE, THIS WILL BE IN BREACH OF BROOKS MURRAY'S COPYRIGHT.

REV.	AMENDMENT	BY:	DATE
P1	Planning submission		AC 21.03.2025

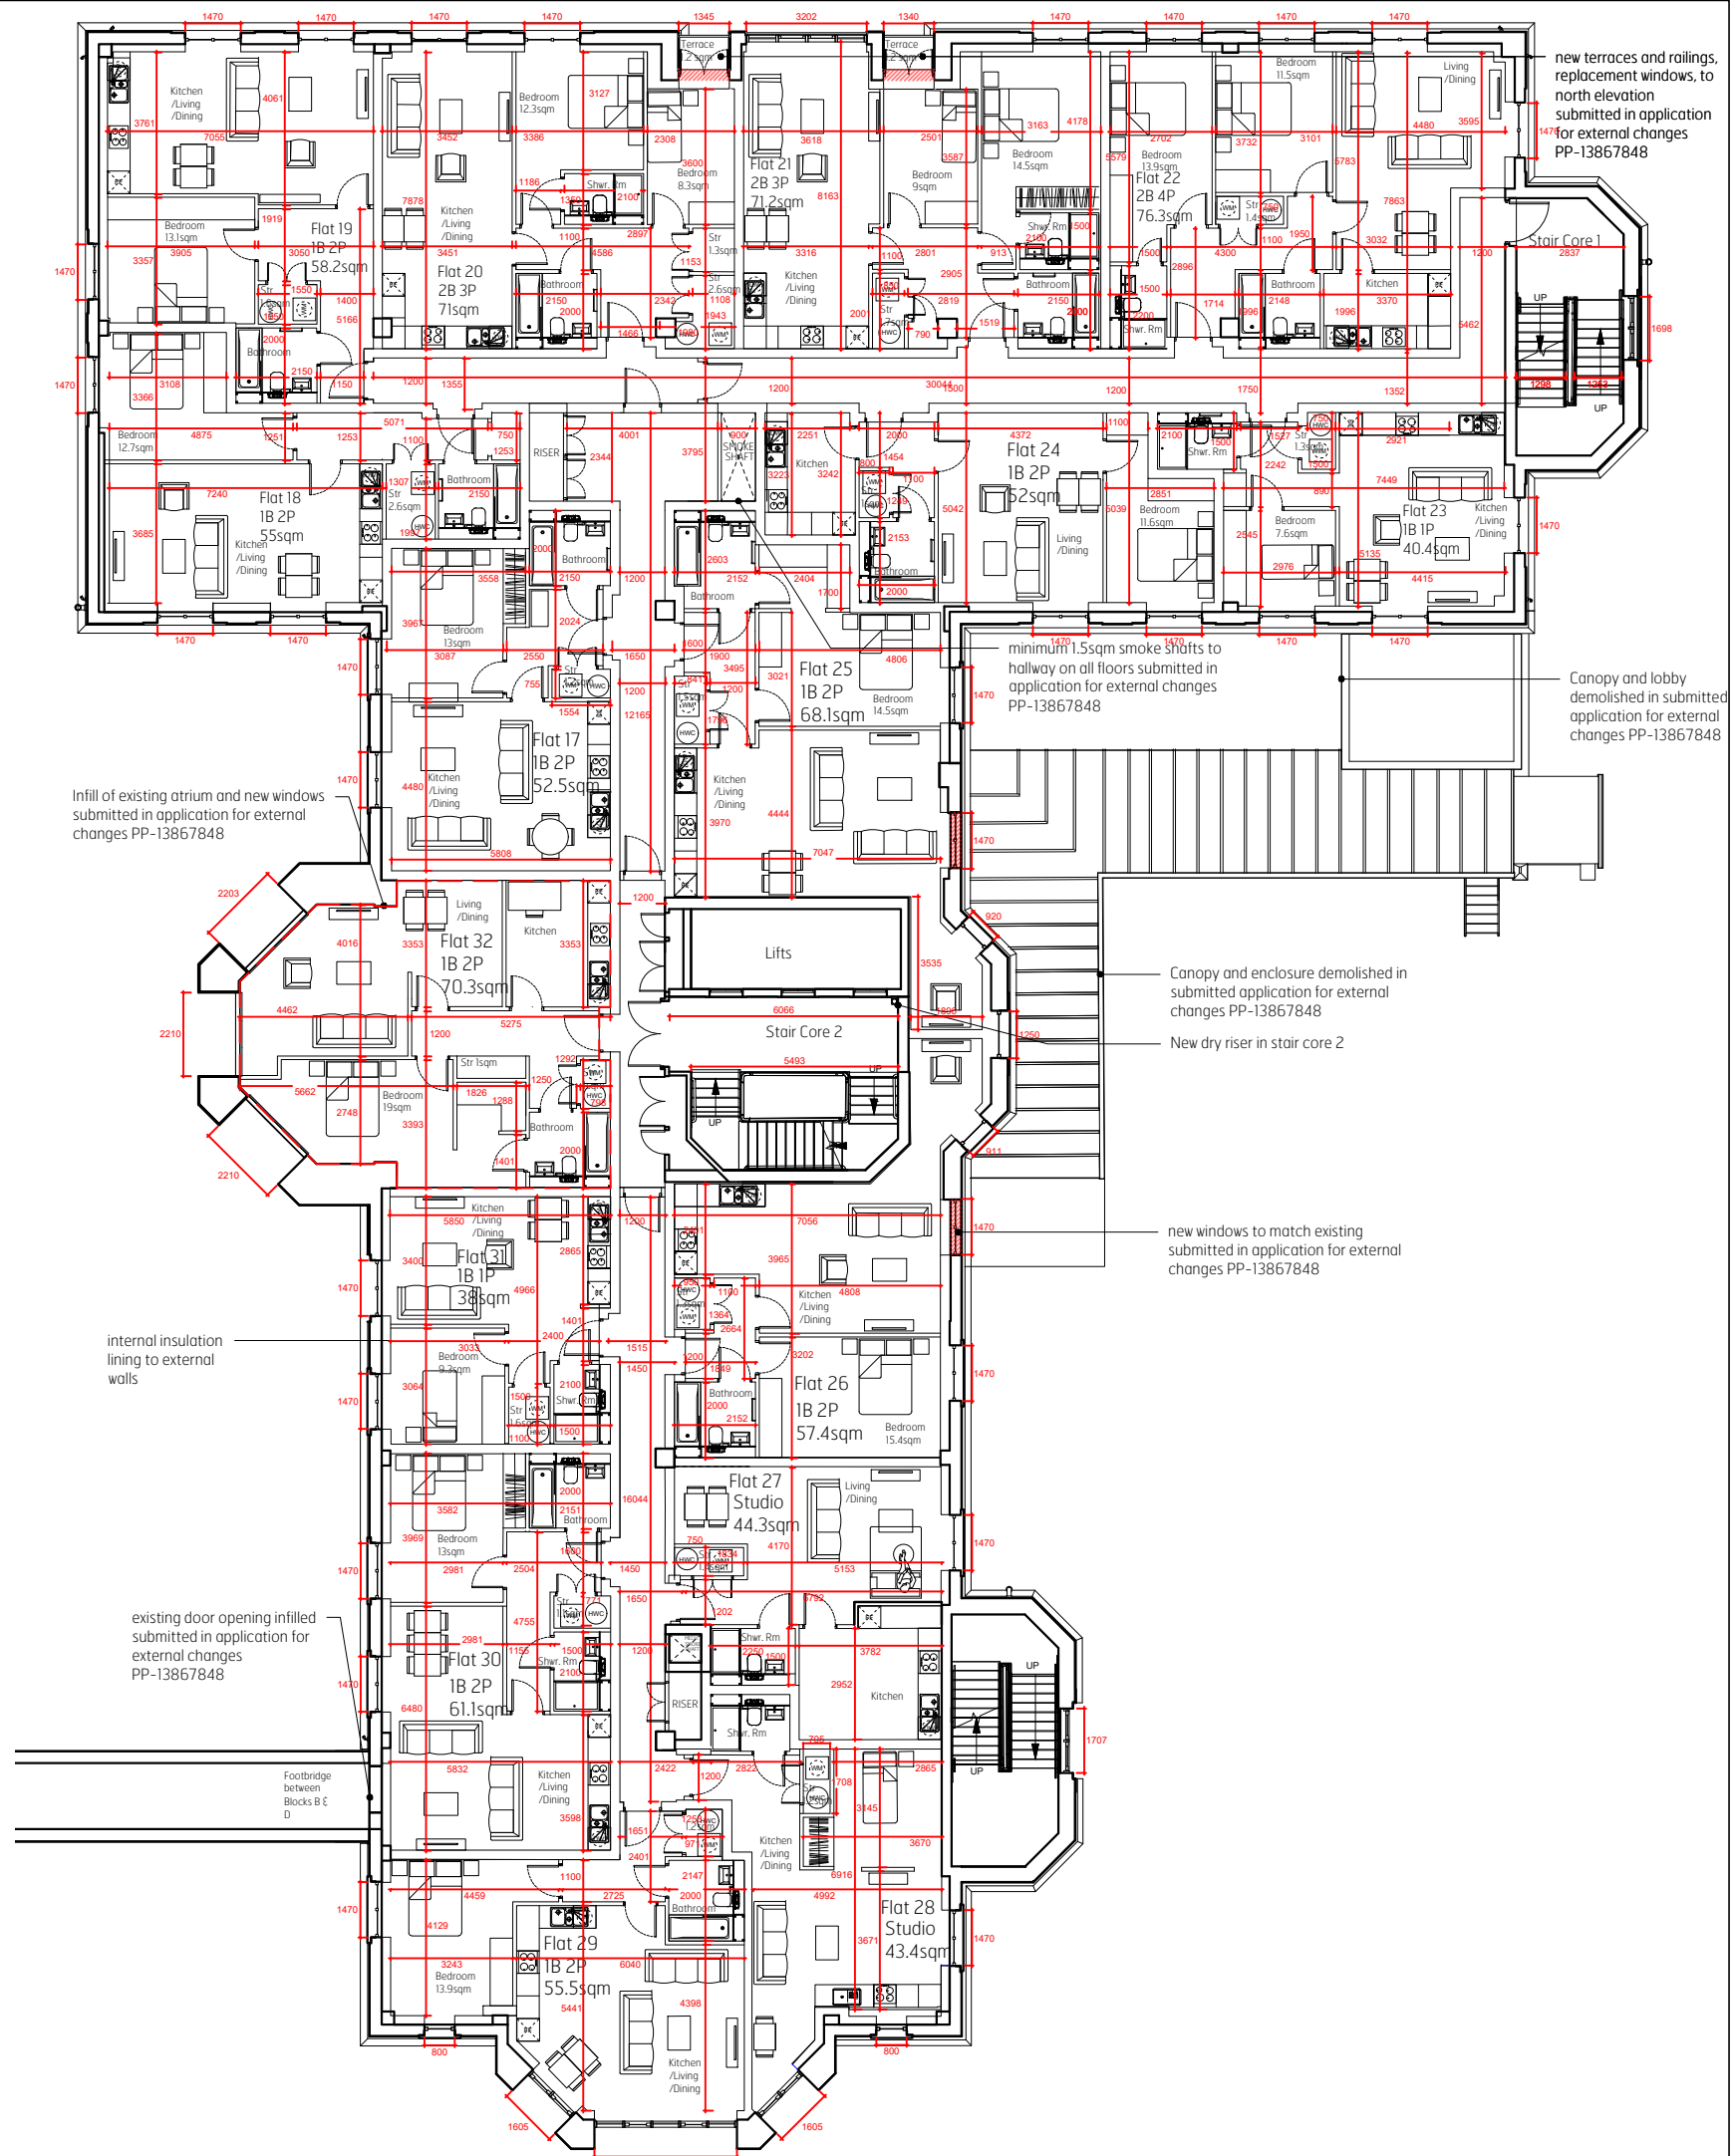

Brooks Murray Architects
41 Tabernacle Street, London, EC2A 4AA
+44 (0)2077399955 architects@brooks-murray.com

brooks murray

CLIENT:
PRIVATE CLIENT
JOB:
THE DELTA BUILDING
READING
RG1 3ES
DRAWING TITLE:
PROPOSED FIRST FLOOR PLAN

SCALE:
1:200 @ A3
DATE:
MARCH 2025
STATUS:
PLANNING
DRAWING NUMBER: 1378.MA-101
REV: P1
ISSUED BY: AC

Proposed First Floor Plan

1:200 @ A3

