


USE FIGURED DIMENSIONS ONLY. DO NOT SCALE FROM THIS DRAWING EXCEPT FOR PLANNING PURPOSES. ALL DIMENSIONS MUST BE CHECKED ON SITE ANY INCONSISTENCIES MUST BE REPORTED BACK TO THE ARCHITECT. THE DRAWING AND ANY DESIGNS INDICATED THEREON ARE THE COPYRIGHT OF BROOKS / MURRAY ARCHITECTS. ALL RIGHTS ARE RESERVED. NO PART OF THIS WORK MAY BE PRODUCED WITHOUT PRIOR PERMISSION IN WRITING FROM BROOKS / MURRAY ARCHITECTS. THESE DRAWINGS ARE INTENDED FOR PLANNING PURPOSES ONLY. THEY ARE NOT TO BE USED FOR BUILDING, AND IF THEY ARE, THIS WILL BE IN BREACH OF BROOKS MURRAY'S COPYRIGHT.

| REV. | AMENDMENT           | BY: | DATE          |
|------|---------------------|-----|---------------|
| P1   | Planning submission |     | AC 21.03.2025 |

 


**Brooks Murray Architects**  
41 Tabernacle Street, London, EC2A 4AA  
+44 (0)2077399955 architects@brooksmurray.com

**brooks  
murray**

CLIENT:  
PRIVATE CLIENT  
JOB:  
THE DELTA BUILDING  
READING  
RG1 3ES  
DRAWING TITLE:  
PROPOSED FOURTH FLOOR PLAN

SCALE:  
1:200 @ A3  
DATE:  
MARCH 2025  
STATUS:  
PLANNING  
DRAWING NUMBER:  
1378.MA-104  
REV:  
P1  
ISSUED BY:  
AC

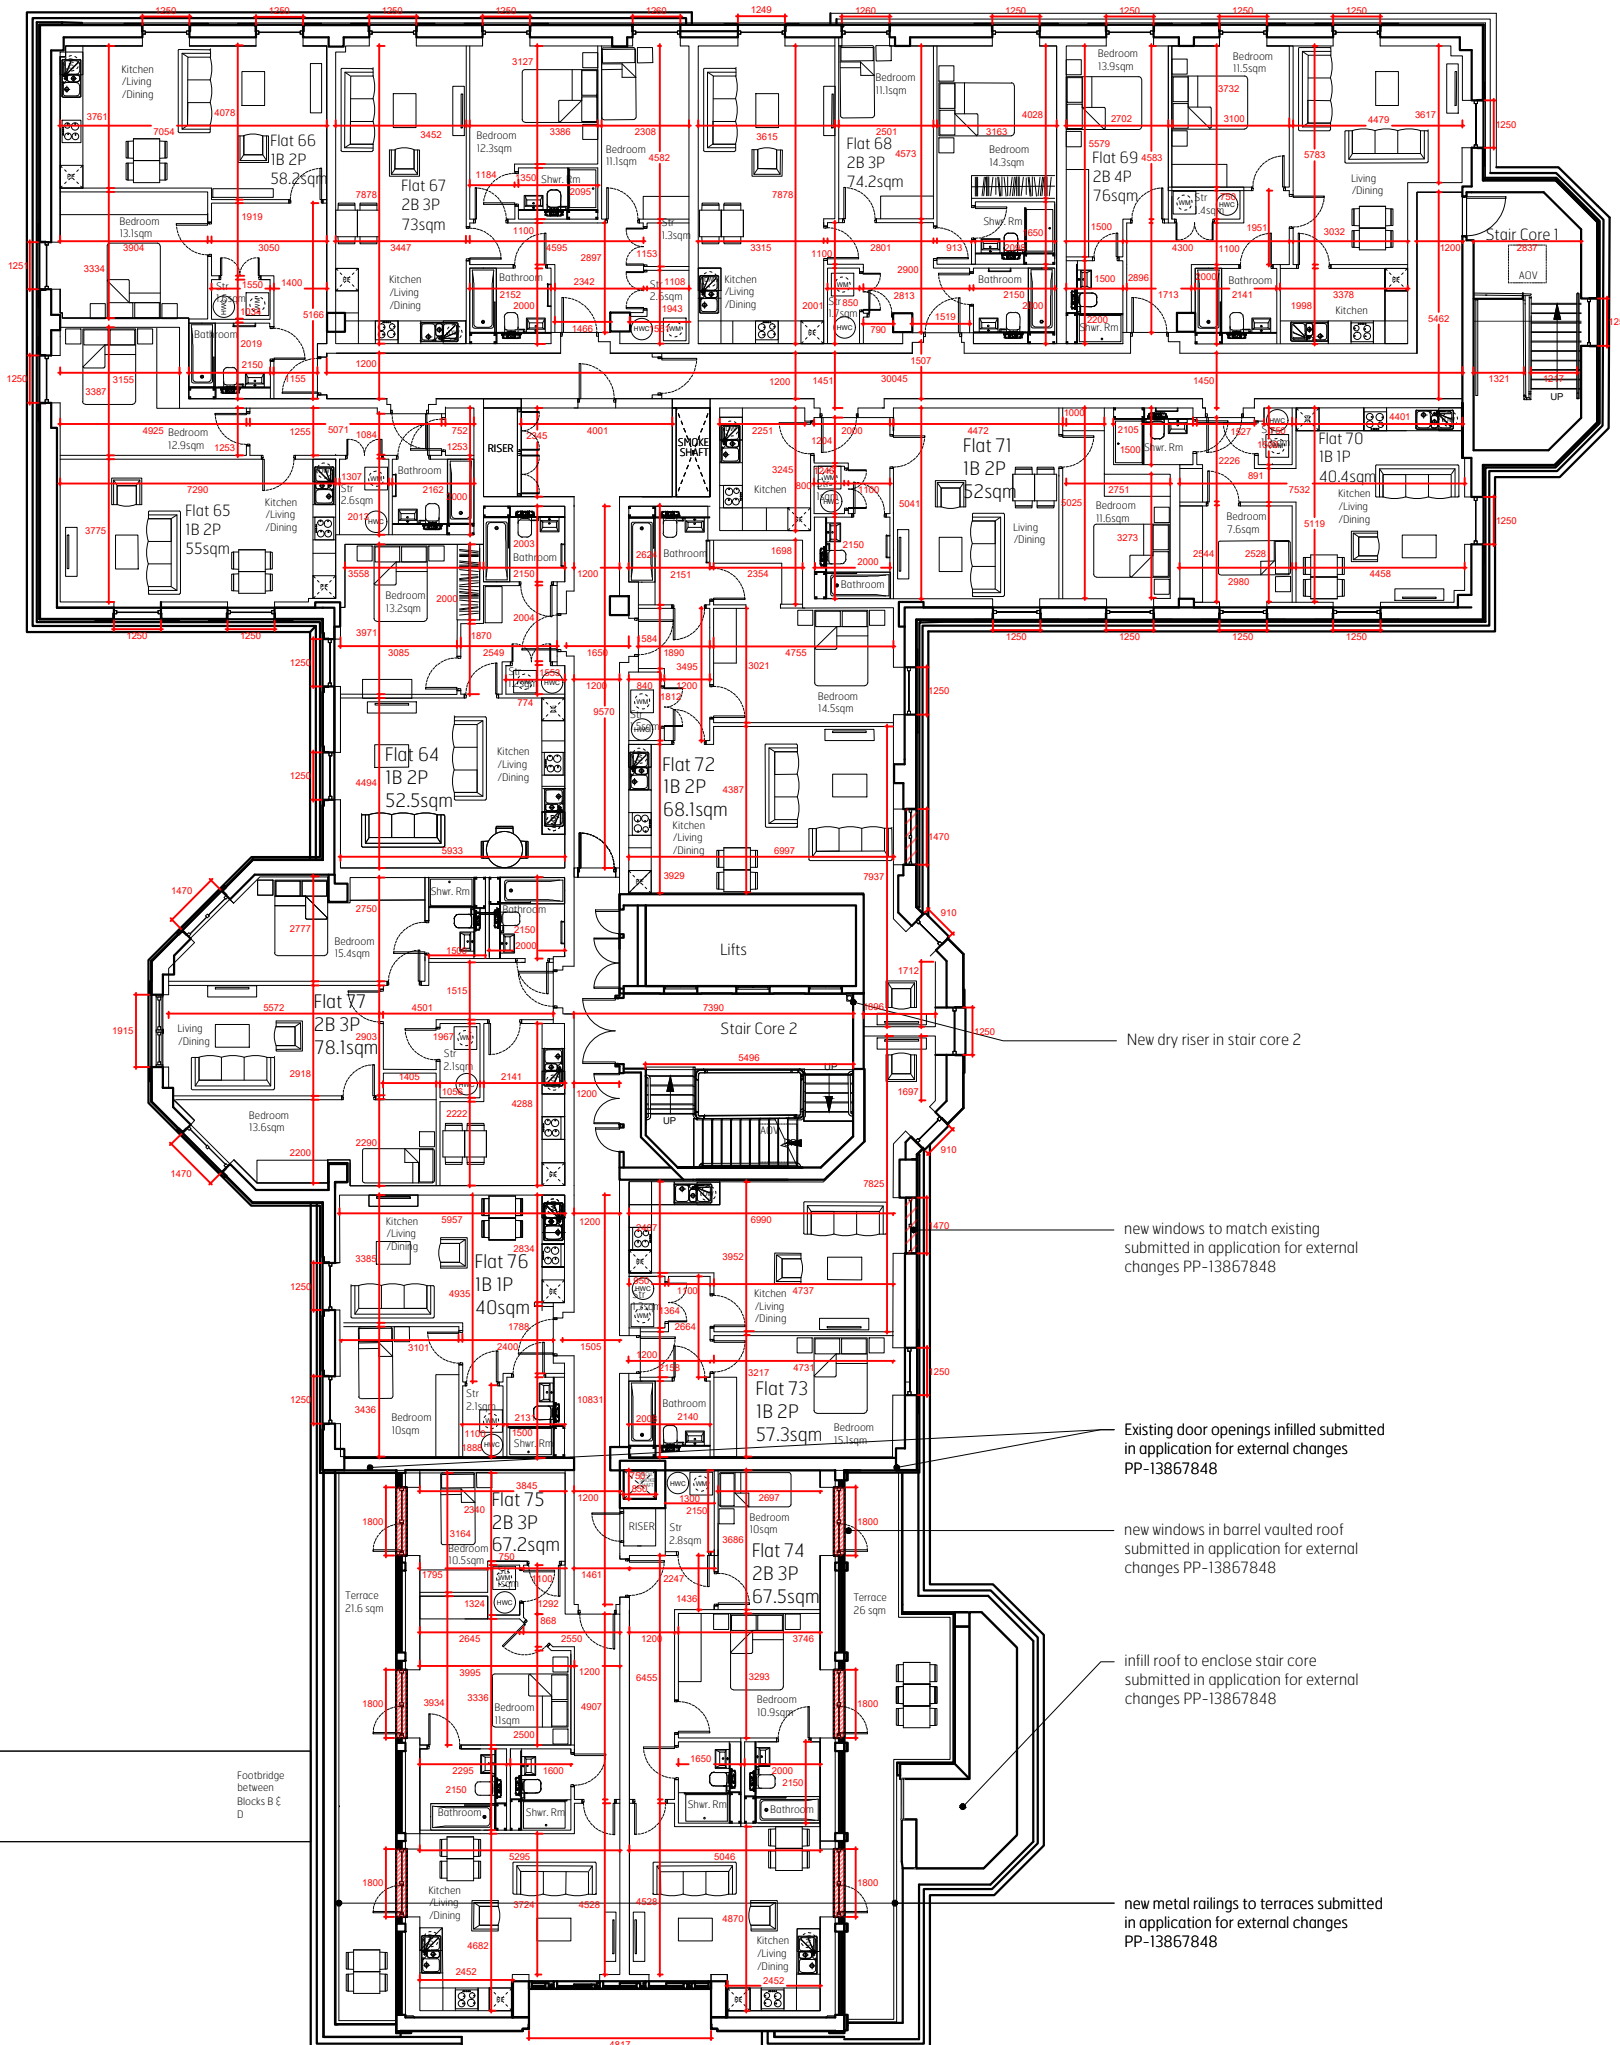

New dry riser in stair core 2

new windows to match existing submitted in application for external changes PP-13867848

Existing door openings infilled submitted in application for external changes PP-13867848

new windows in barrel vaulted roof submitted in application for external changes PP-13867848

infill roof to enclose stair core submitted in application for external changes PP-13867848

new metal railings to terraces submitted in application for external changes PP-13867848

**Proposed Fourth Floor Plan**  
1:200 @ A3

