

CONTAINS ORDINANCE SURVEY DATA © CROWN COPYRIGHT AND DATABASE RIGHTS. THE SURVEY INFORMATION SHOWN ON THIS DRAWING IS BASED ON A MEASURED SITE SURVEY. ANY DEVIATIONS ON THE ACCURACY OR COMPLETENESS OF THE SURVEY FOUND ON SITE ARE TO BE NOTIFIED TO THE ARCHITECT.

THIS DRAWING TO BE READ IN CONJUNCTION WITH ADDITIONAL CONSULTANT INFORMATION.

CONTRACTORS ANND CONSULTANTS ARE NOT TO SCALE DIMENSIONS FROM THIS DRAWING. ALL DIMENSIONS TO BE CHECKED ON SITE PRIOR TO MANUFACTURE & CONSTRUCTION.

- LEGEND**
- Existing walls
 - Demolition / Removal
 - Proposed / New

REVISION	DATE	DESCRIPTION
----------	------	-------------

Collaborating with:
Reading Borough Council (RBC) & Brighter Futures for Children (BfC)

Job: 1032 Drawing: 03-10 Revision:

Project:
**RBC Childrens Homes
B3 - 59 Honey End Lane,
RG30 4EL**

Drawing:
GA Plan - Ground Floor



Date: Jan 25 Status: **PLANNING**

Drawn By: DF Checked By: SH

colony

RIBA Chartered Practice

Colony Architects Ltd.
The Wine Store, Brewery Court, Theale, Reading, RG7 5AJ
+44 (0)118 380 0328
hello@colonyarchitects.com
colonyarchitects.com

 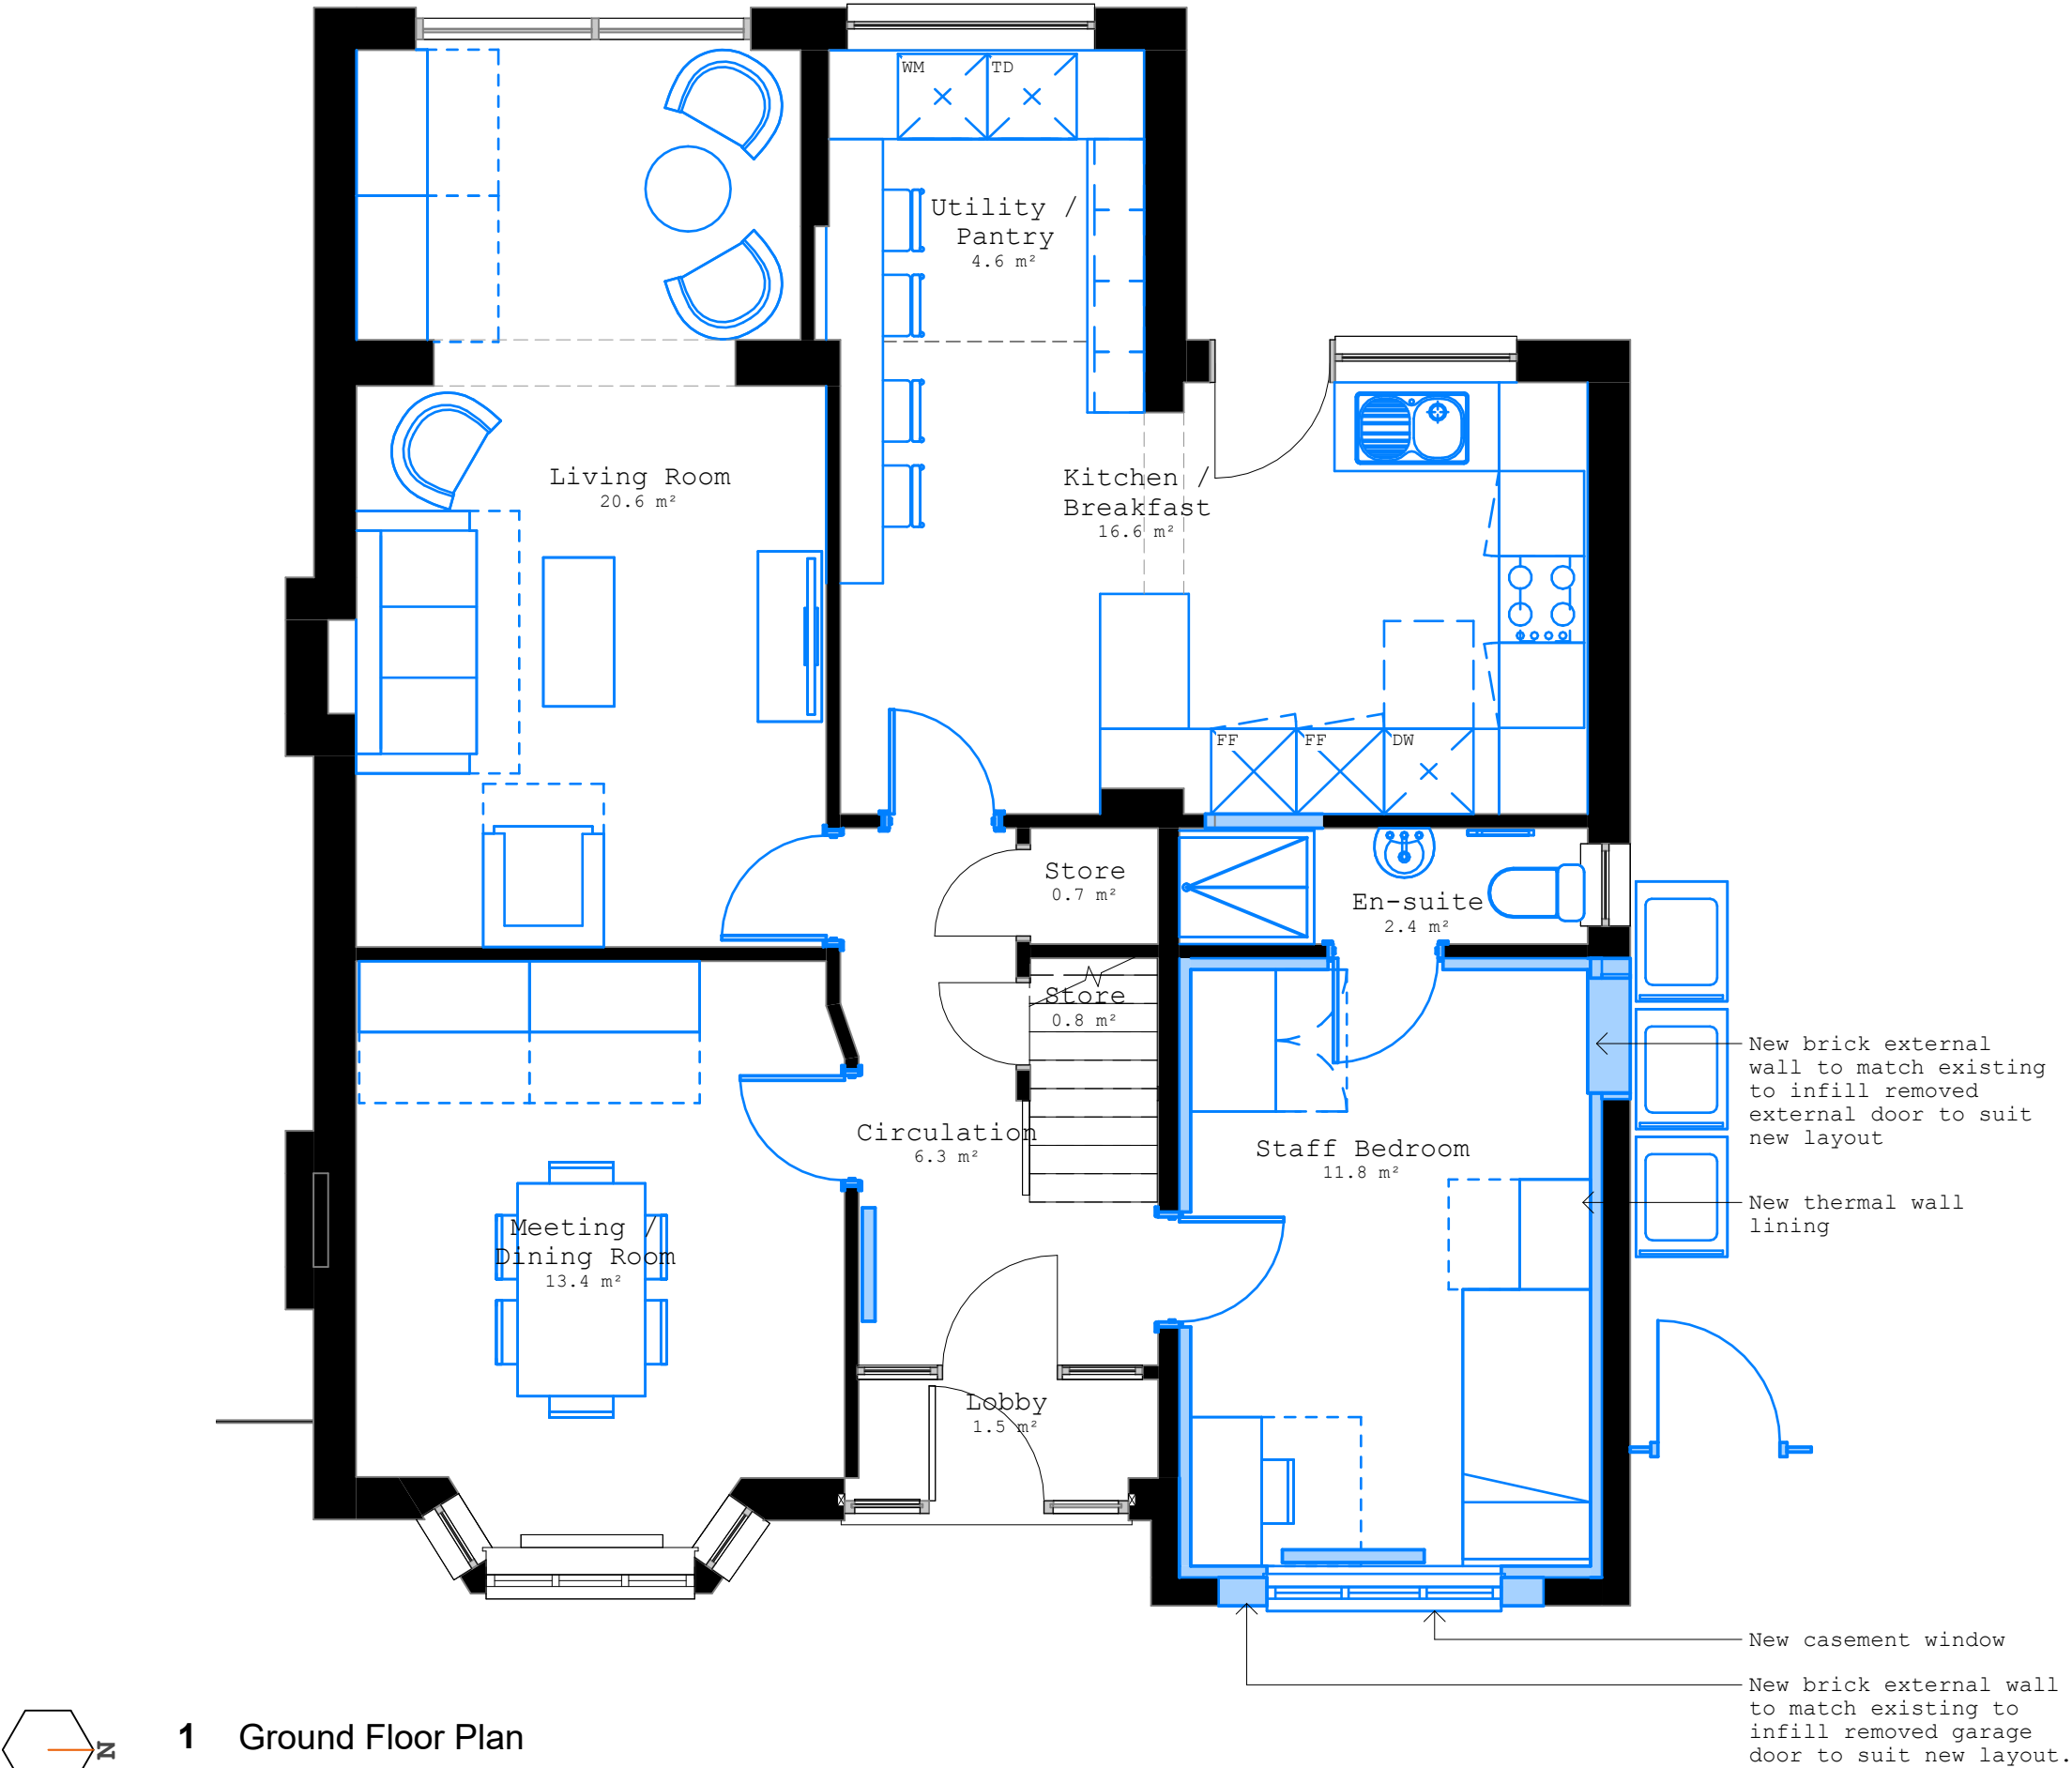

1 Ground Floor Plan
1 : 50

