




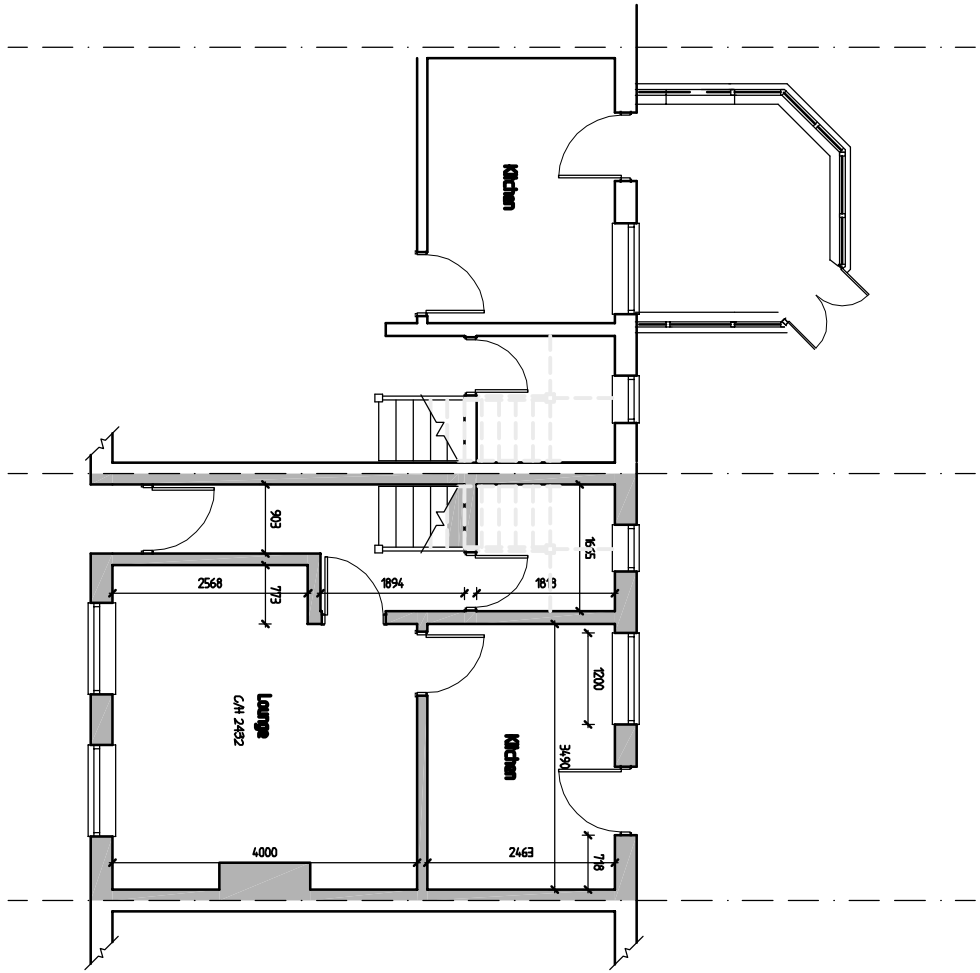


0 1 2 3 Metres
SCALE BAR @ 1-100
Existing Ground Floor Plan

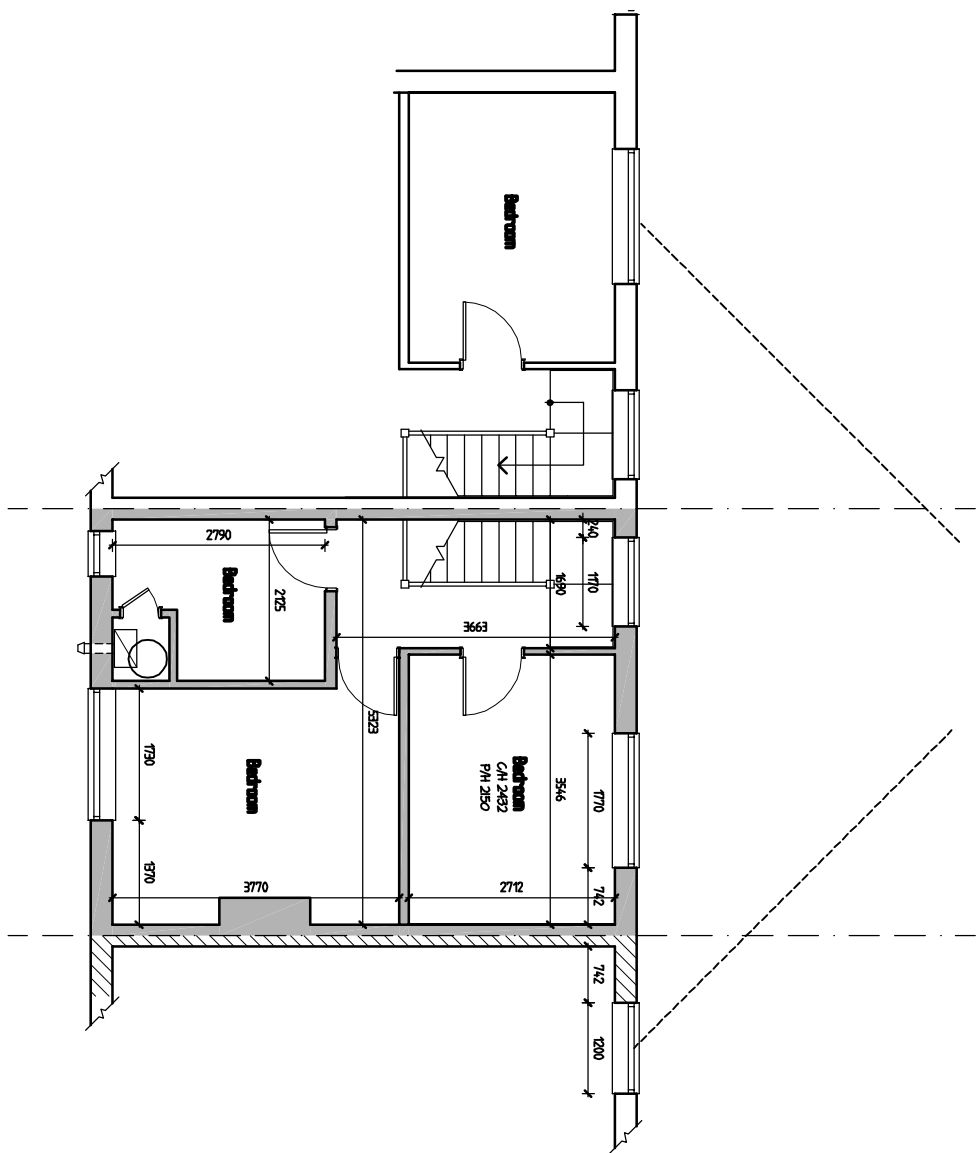


0 1 2 3 Metres
SCALE BAR @ 1-100
Existing First Floor Plan

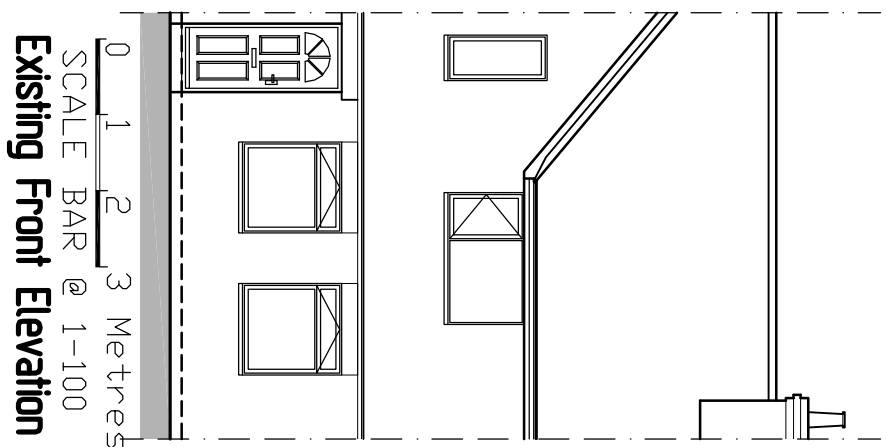


0 1 2 3 Metres
SCALE BAR @ 1-100
Existing Front Elevation

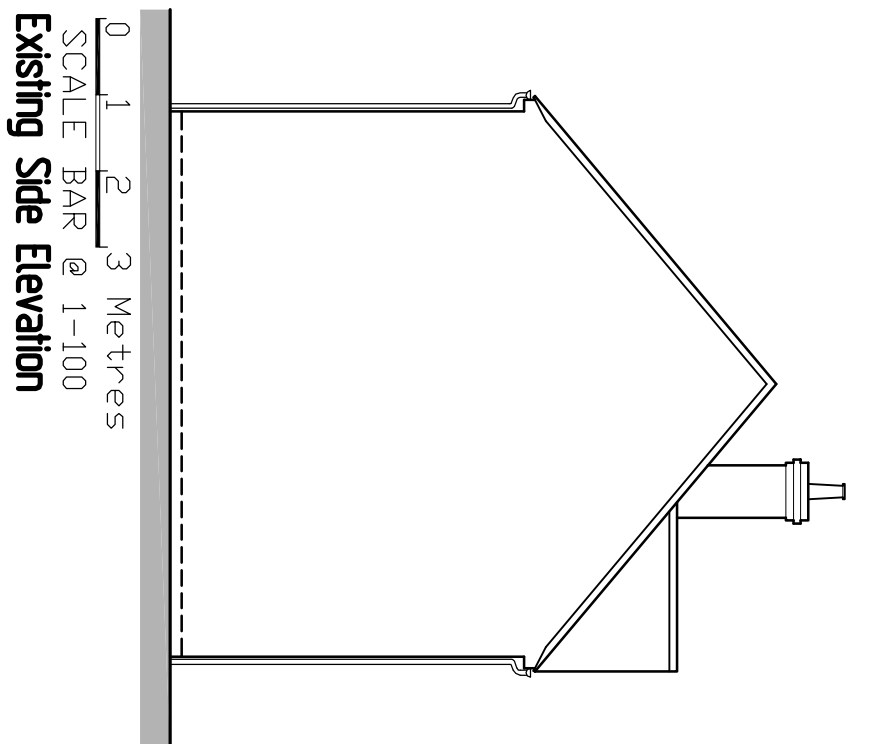


0 1 2 3 Metres
SCALE BAR @ 1-100
Existing Side Elevation

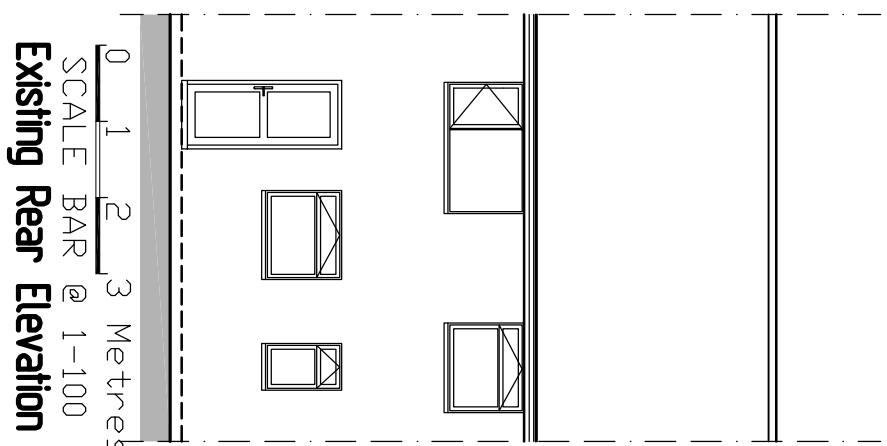


0 1 2 3 Metres
SCALE BAR @ 1-100
Existing Rear Elevation

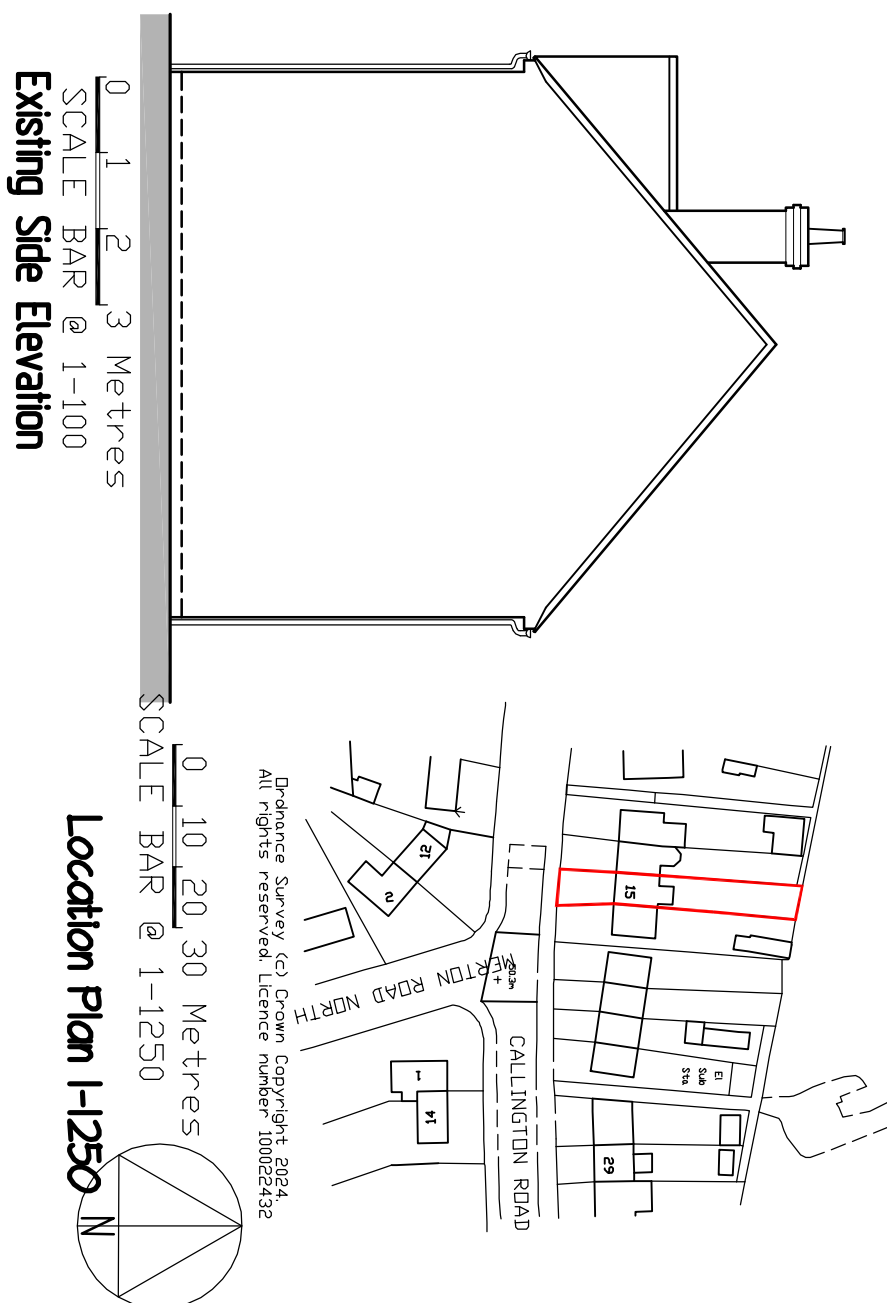


0 1 2 3 Metres
SCALE BAR @ 1-100
Existing Side Elevation

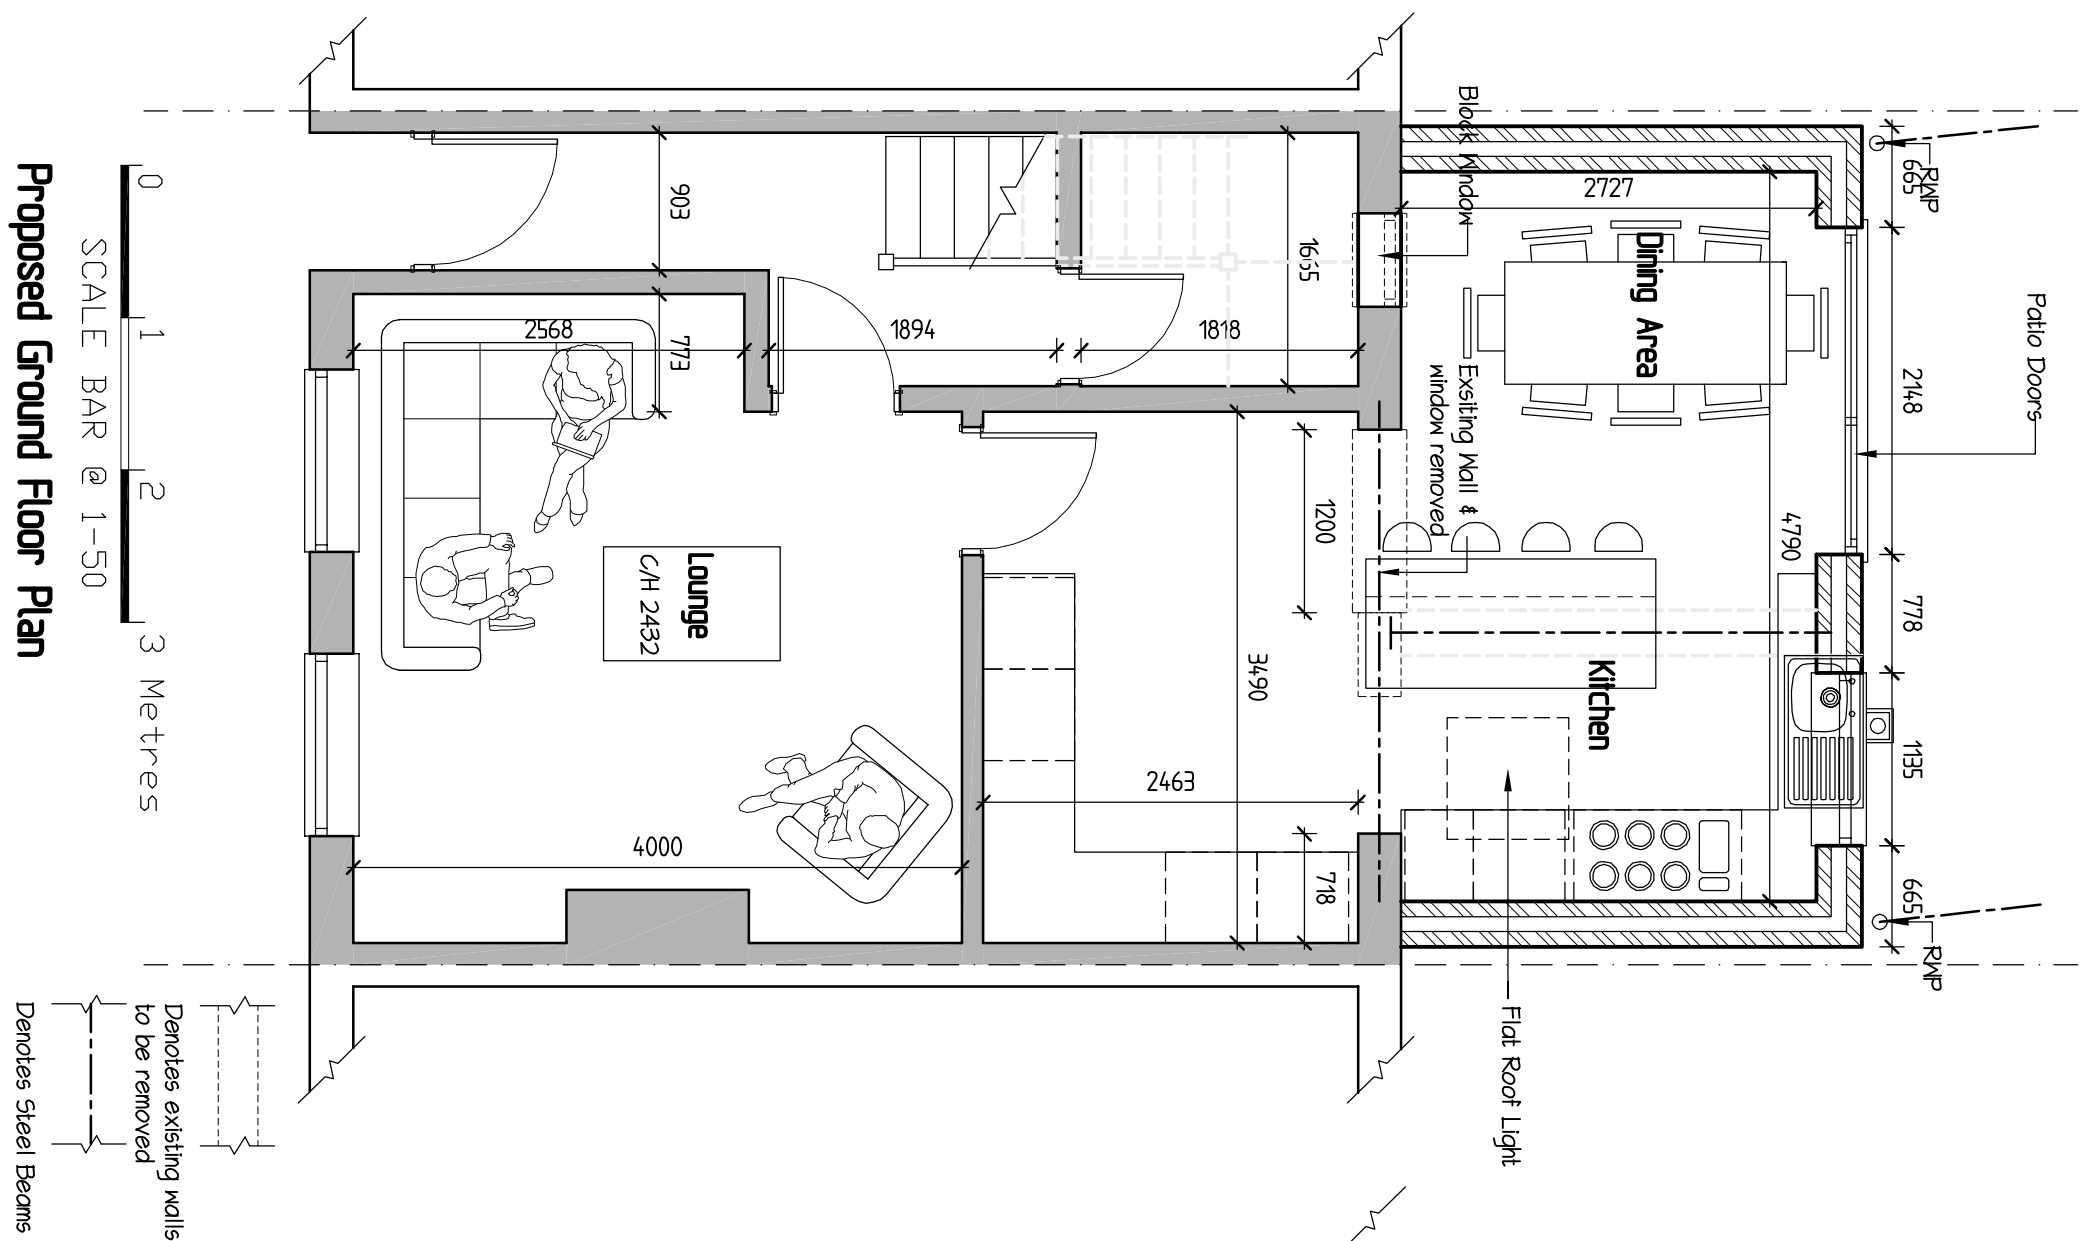


0 1 2 3 Metres
SCALE BAR @ 1-50
Proposed Ground Floor Plan

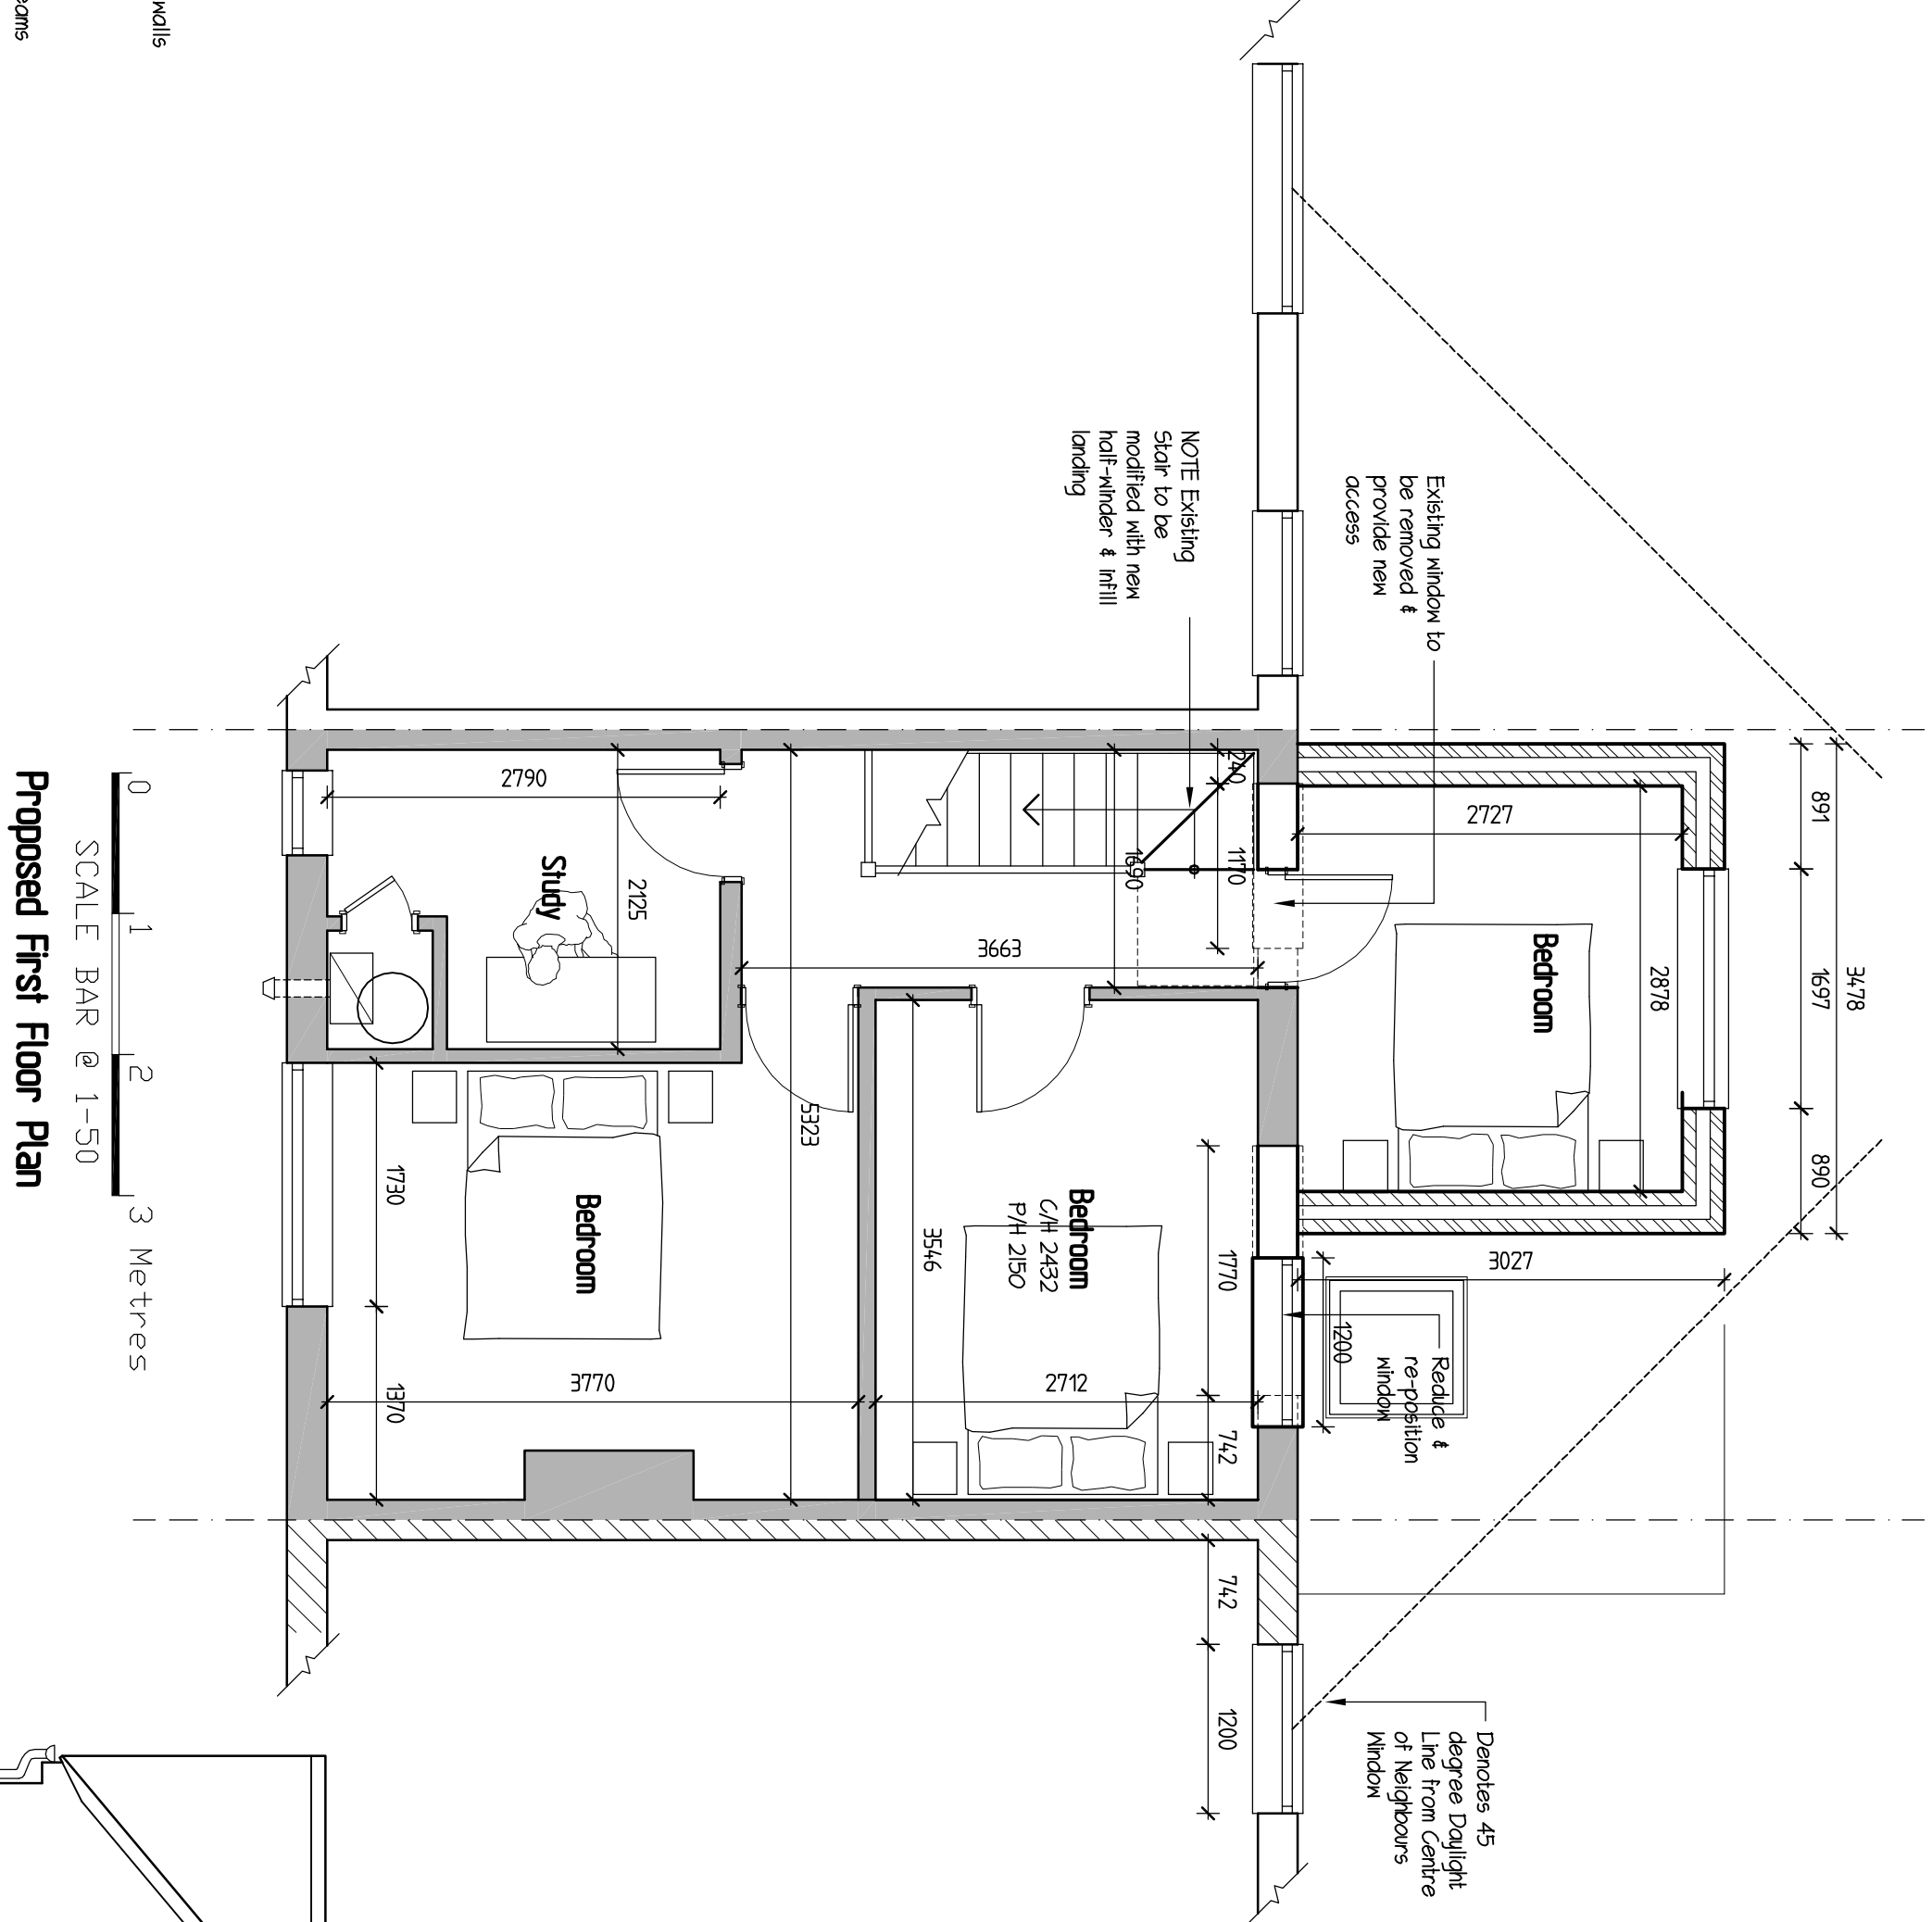


0 1 2 3 Metres
SCALE BAR @ 1-50
Proposed First Floor Plan

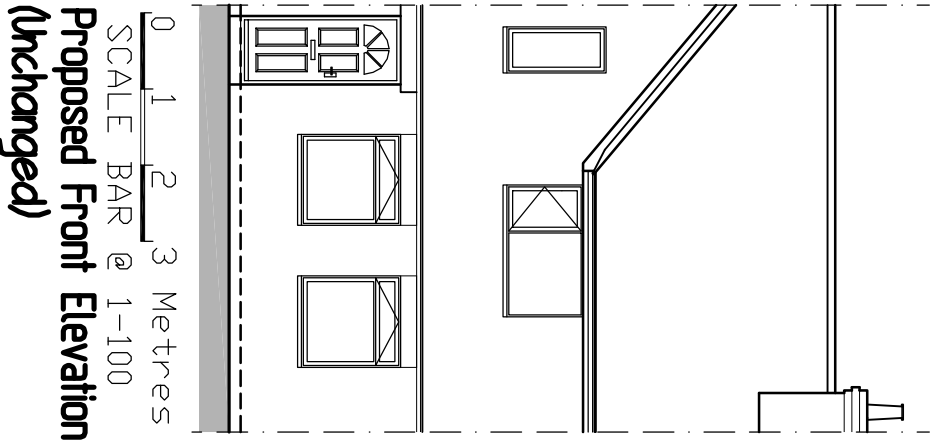


0 1 2 3 Metres
SCALE BAR @ 1-100
Proposed Front Elevation
(Unchanged)

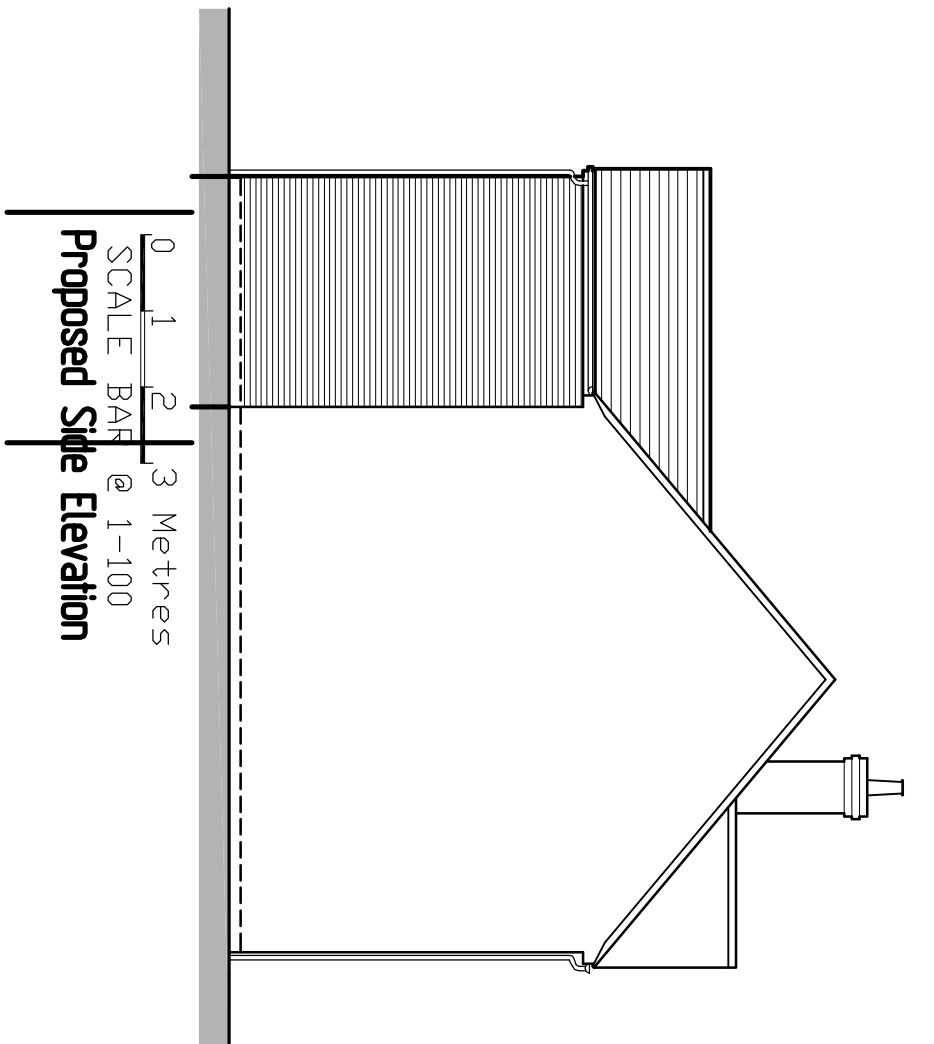

0 1 2 3 Metres
SCALE BAR @ 1-100
Proposed Side Elevation

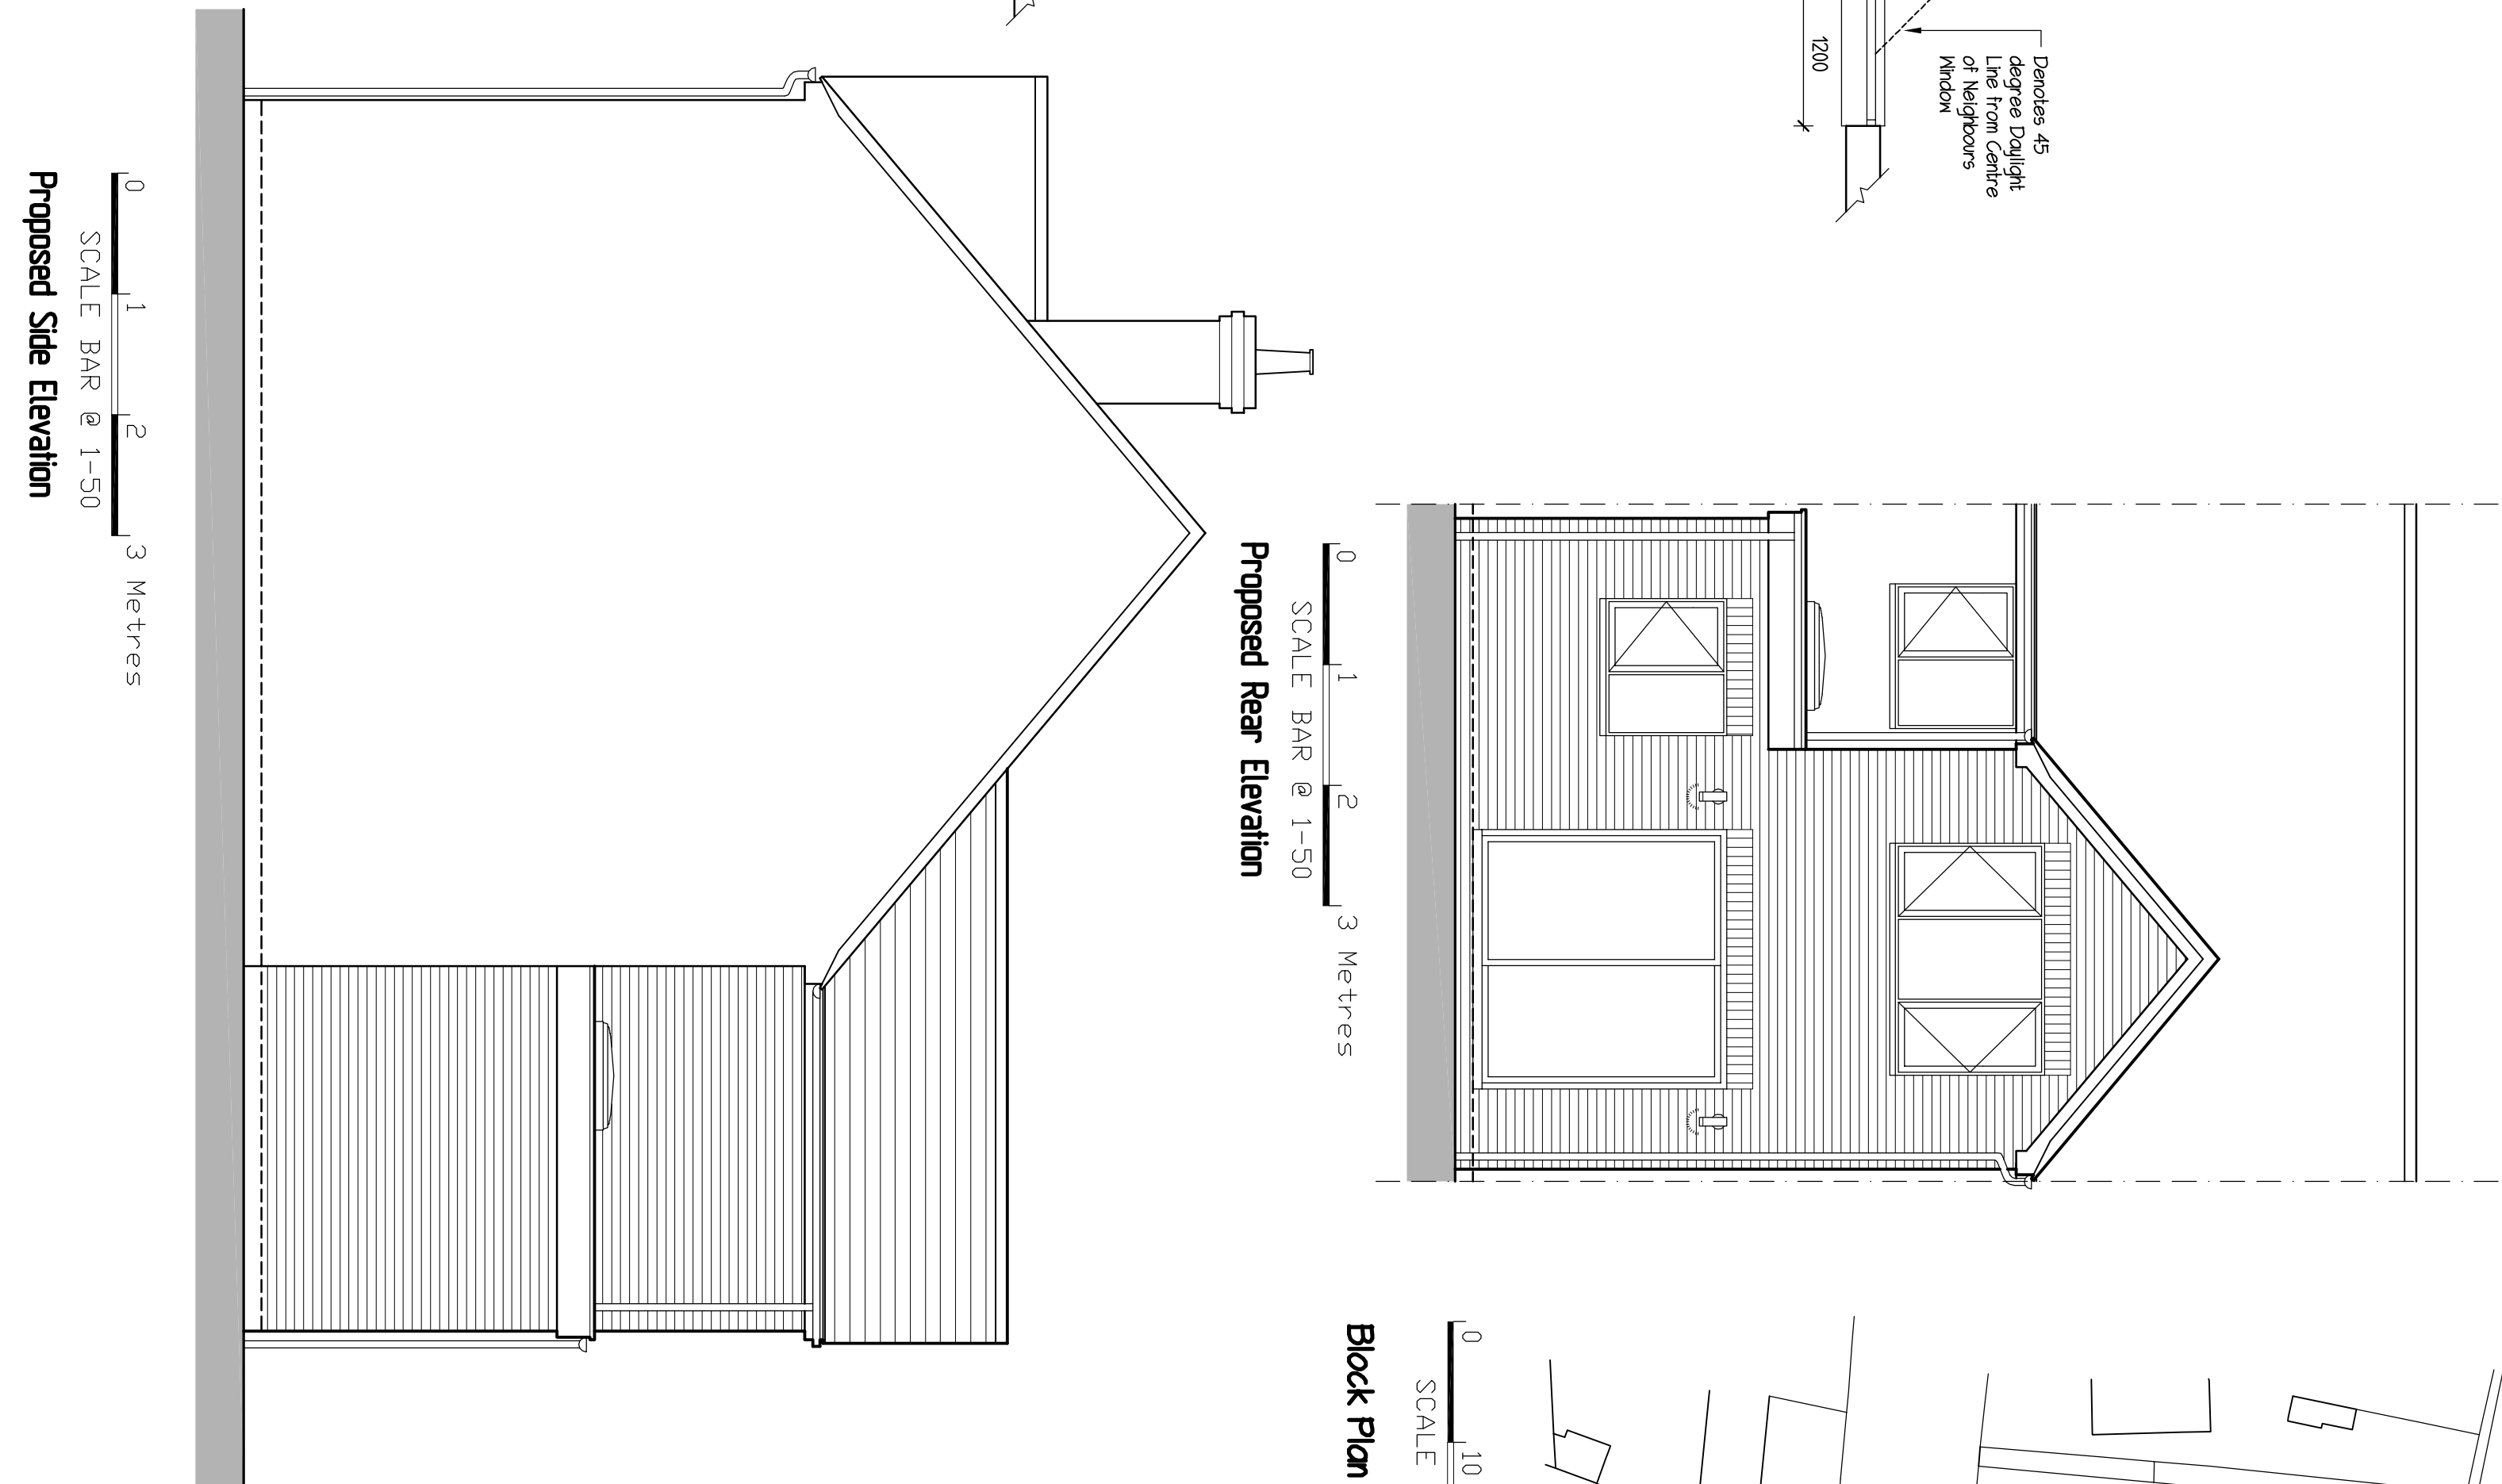

0 1 2 3 Metres
SCALE BAR @ 1-50
Proposed Side Elevation

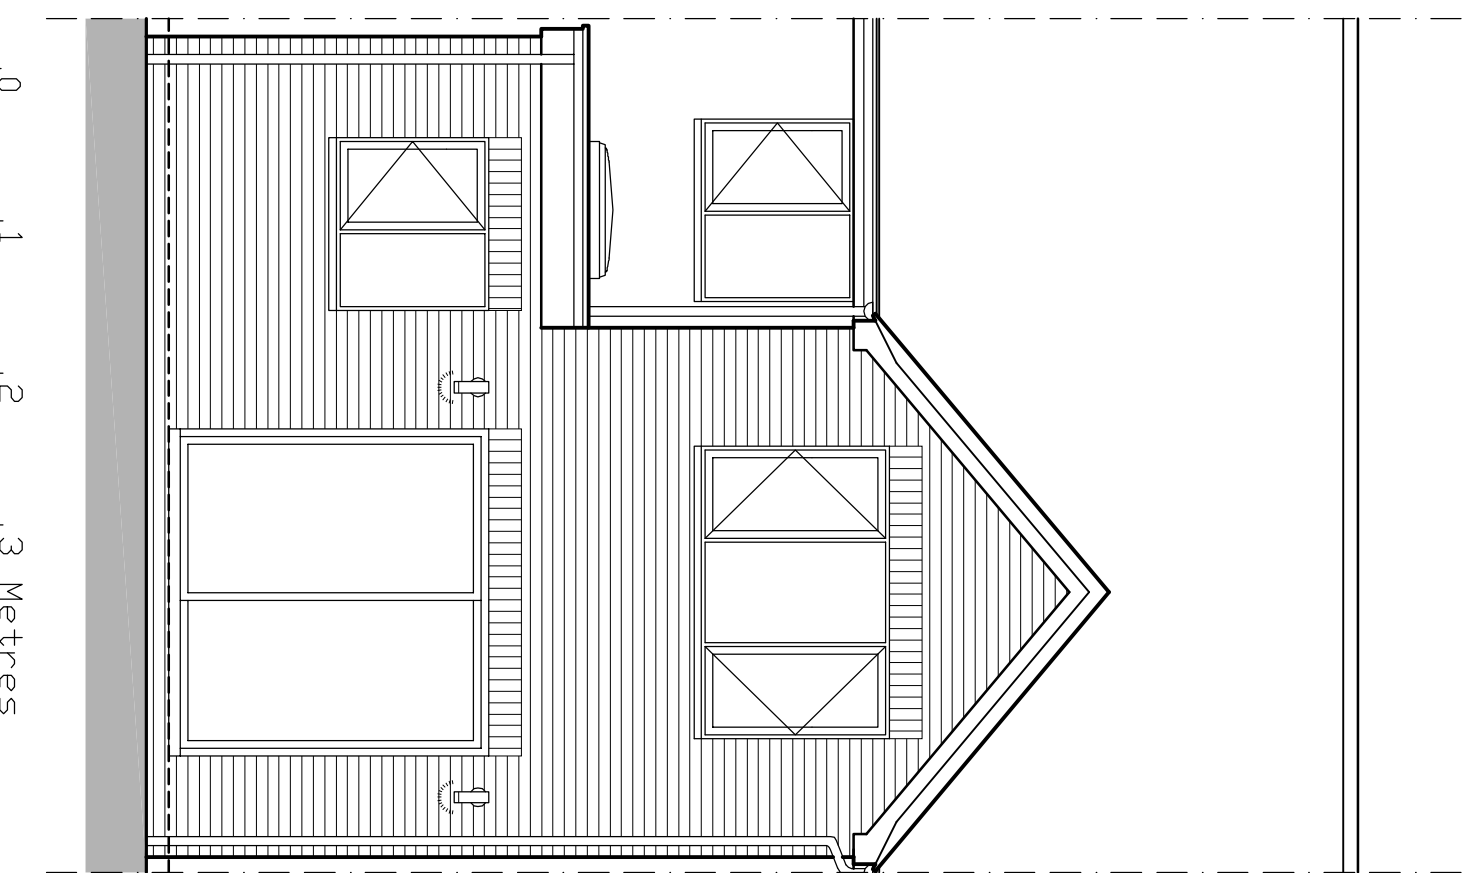

0 1 2 3 Metres
SCALE BAR @ 1-50
Proposed Rear Elevation



0 10 20 30 Metres
SCALE BAR @ 1-500
Block Plan I-500

GREG
Farrell
Planning, Building Regulations & Structural Design
Building & Design Consultant
greg@gregfarrell.co.uk

Rev.	Description	Date
A	Plans updated & Elevations added	20-12-2024
B	45 day lines clarified and reduction in depth	24-3-2025

JOB TITLE
15 Callington Road
Reading

TITLE
Existing & Proposed Plans & Elevations

SCALE
1:50 1:100
DATE
November 2024
DRAWING No.
B