



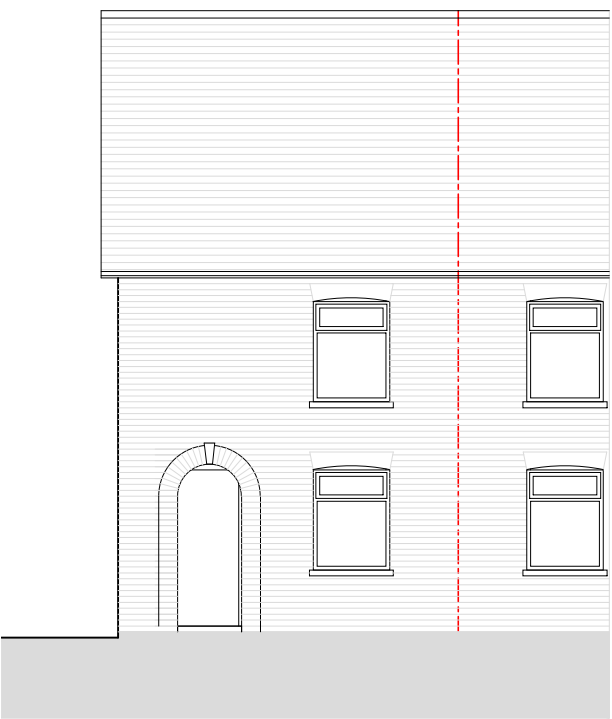


**PROPOSED NORTH ELEVATION**  
SCALE 1 : 100




**EXISTING NORTH ELEVATION**  
SCALE 1 : 100

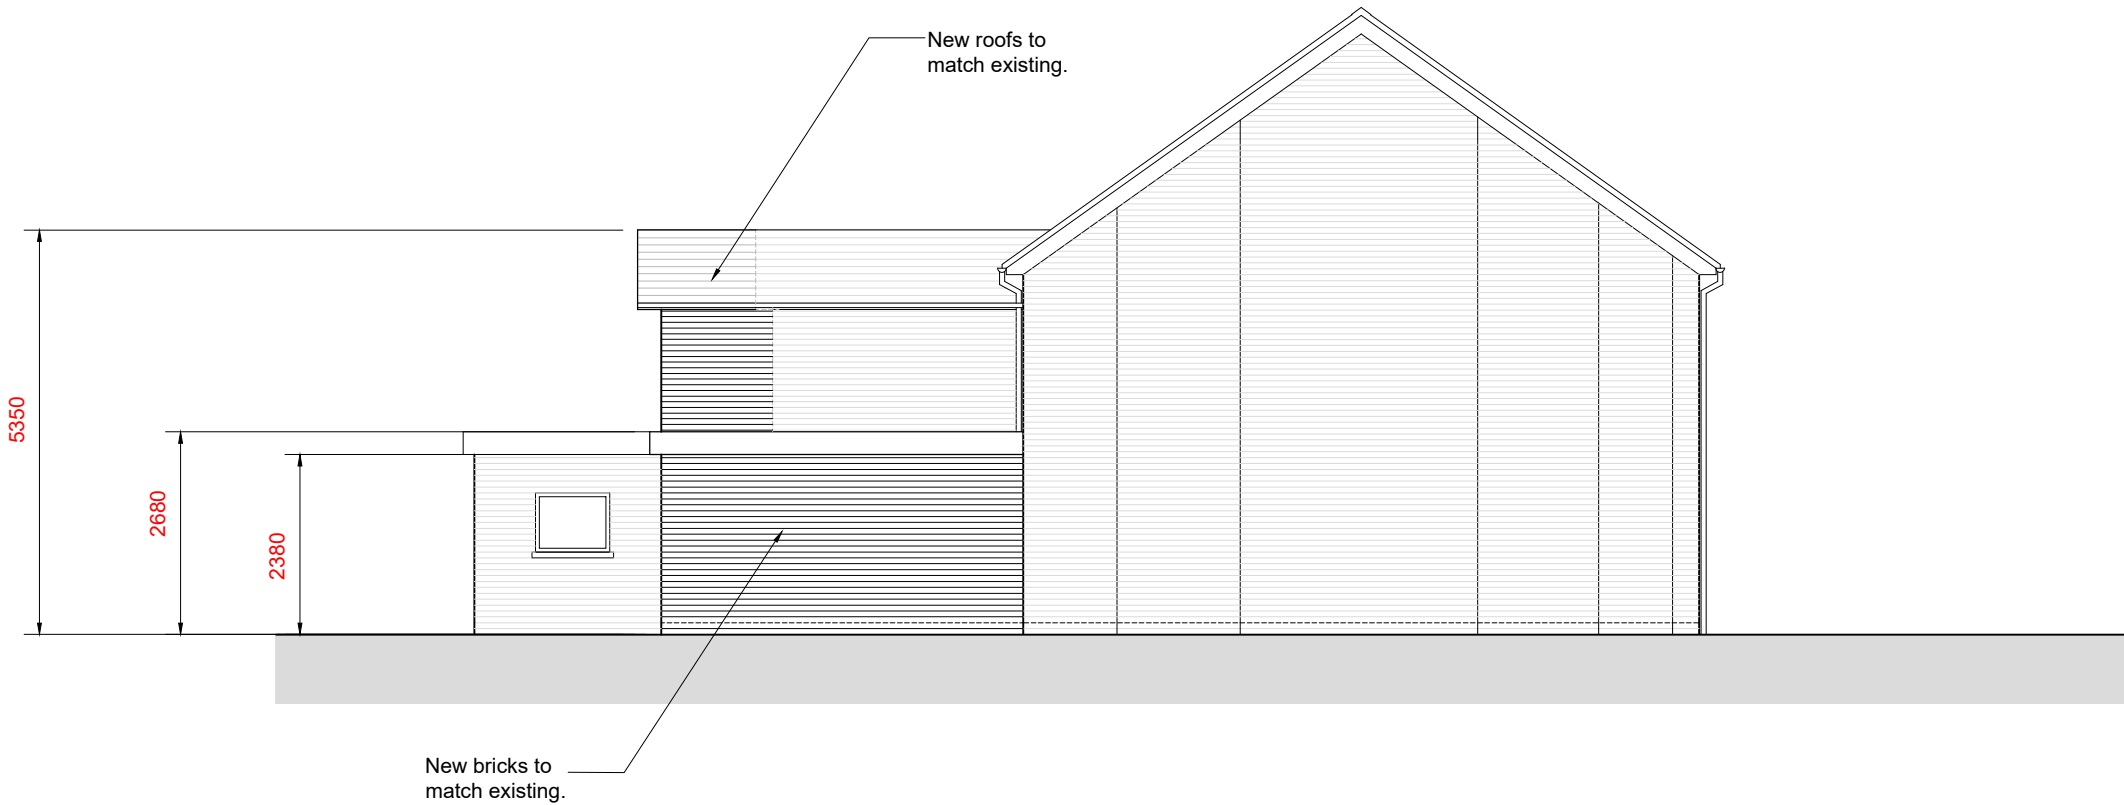


**PROPOSED EAST ELEVATION**  
SCALE 1 : 100

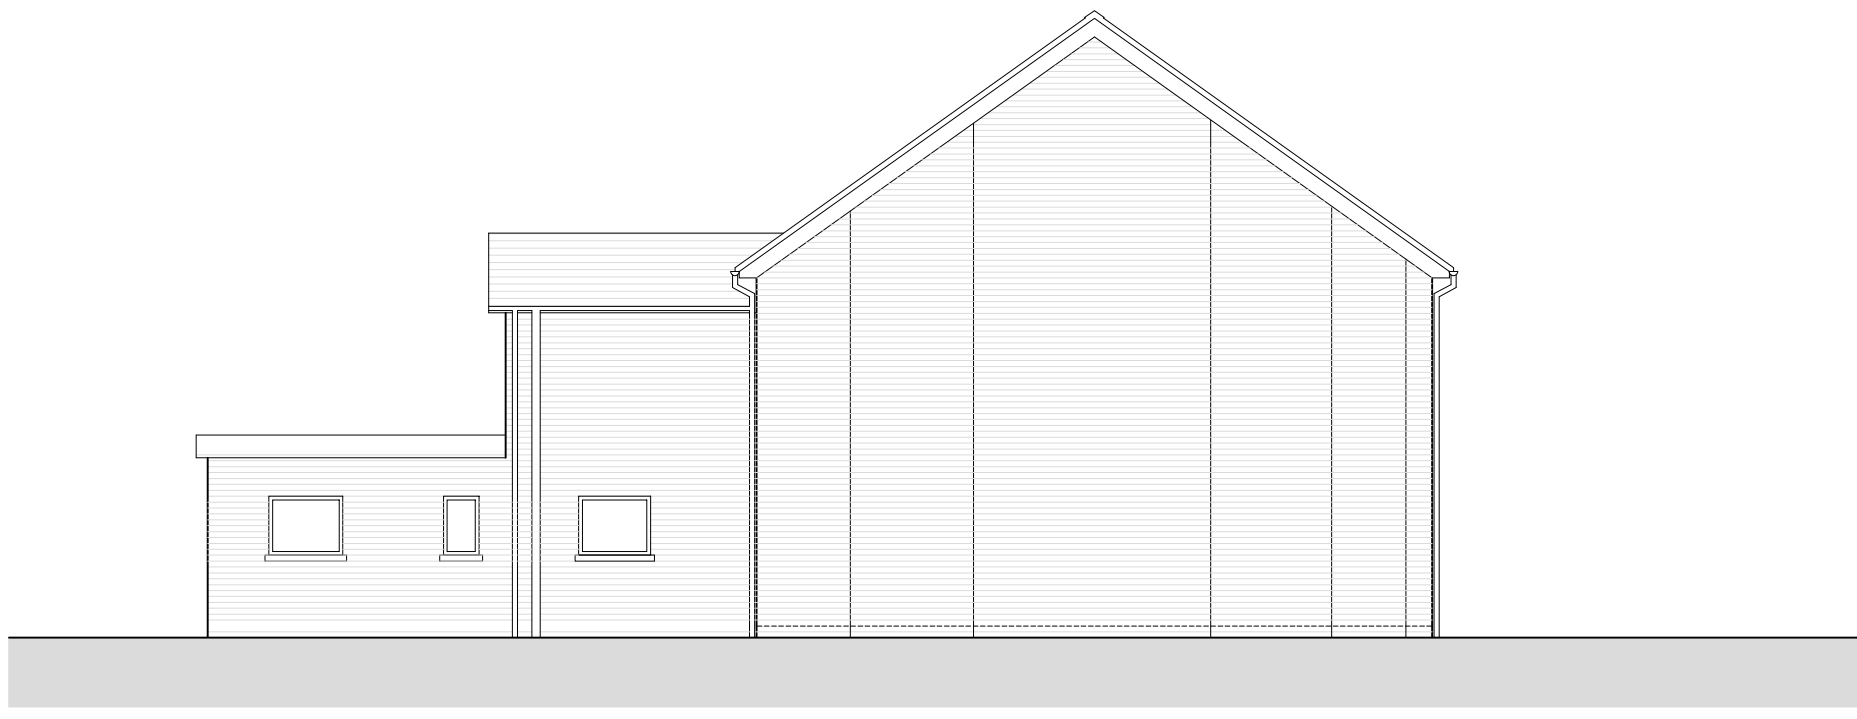

**EXISTING EAST ELEVATION**  
SCALE 1 : 100

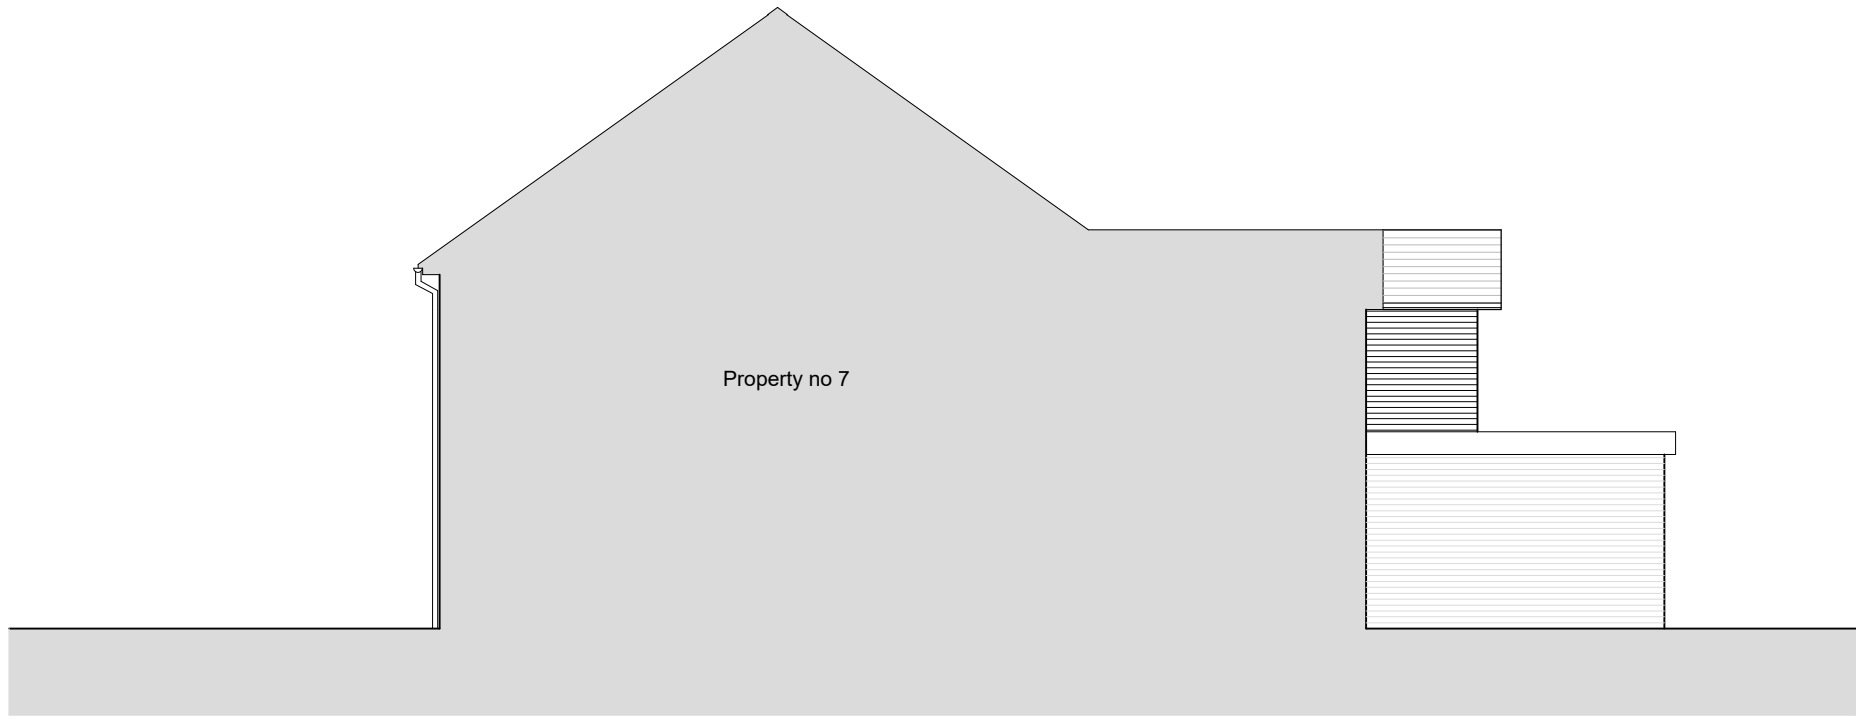


**PROPOSED WEST ELEVATION**  
SCALE 1 : 100

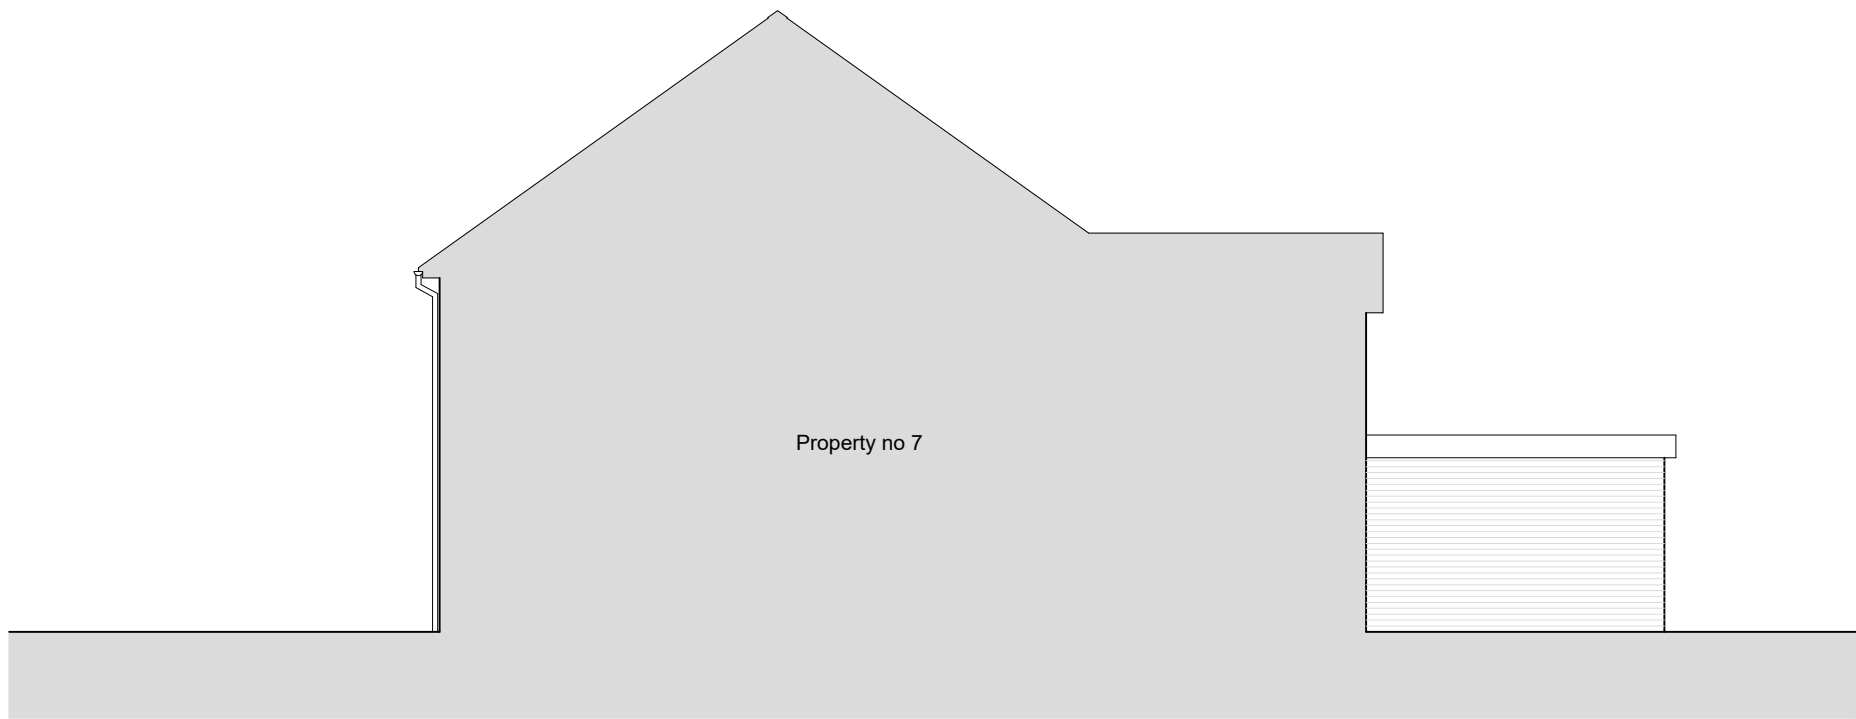


**EXISTING WEST ELEVATION**  
SCALE 1 : 100




**PROPOSED SOUTH ELEVATION**  
SCALE 1 : 100

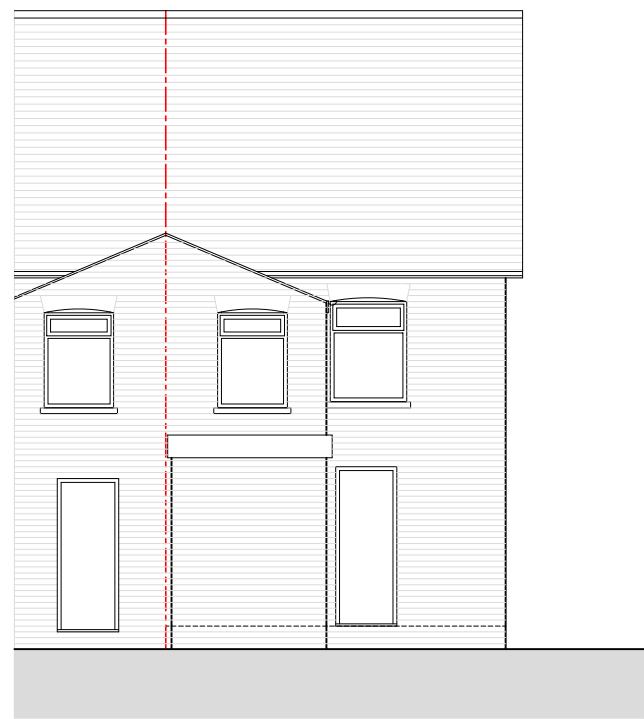


**EXISTING SOUTH ELEVATION**  
SCALE 1 : 100

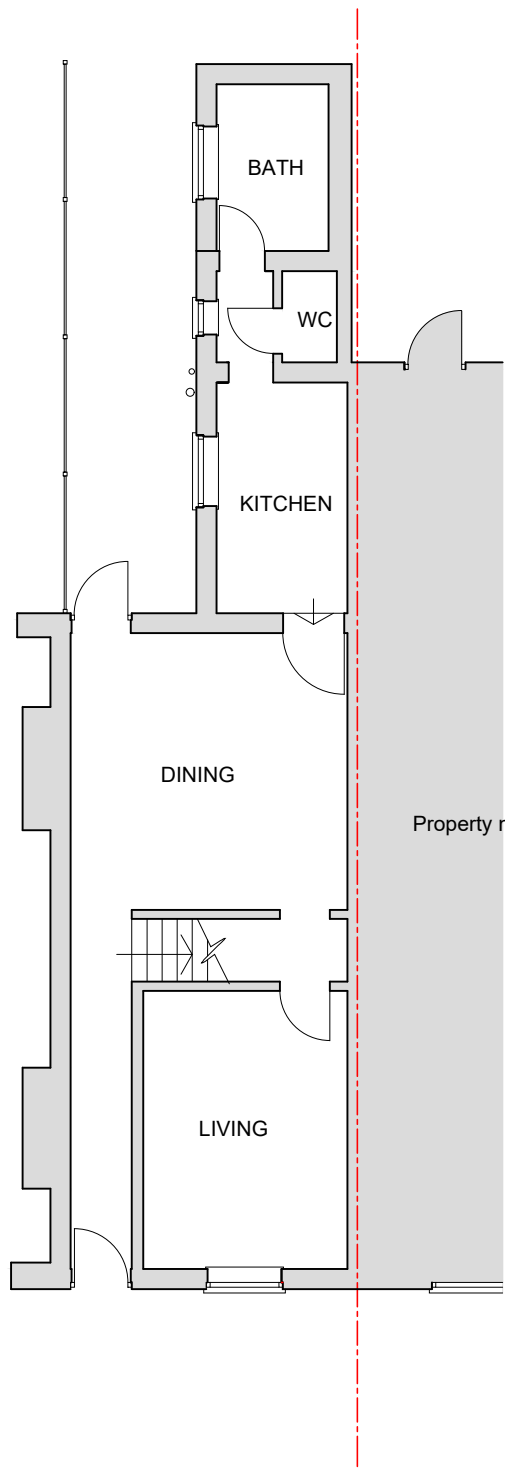


**EXISTING GROUND FLOOR PLAN**  
SCALE 1 : 100

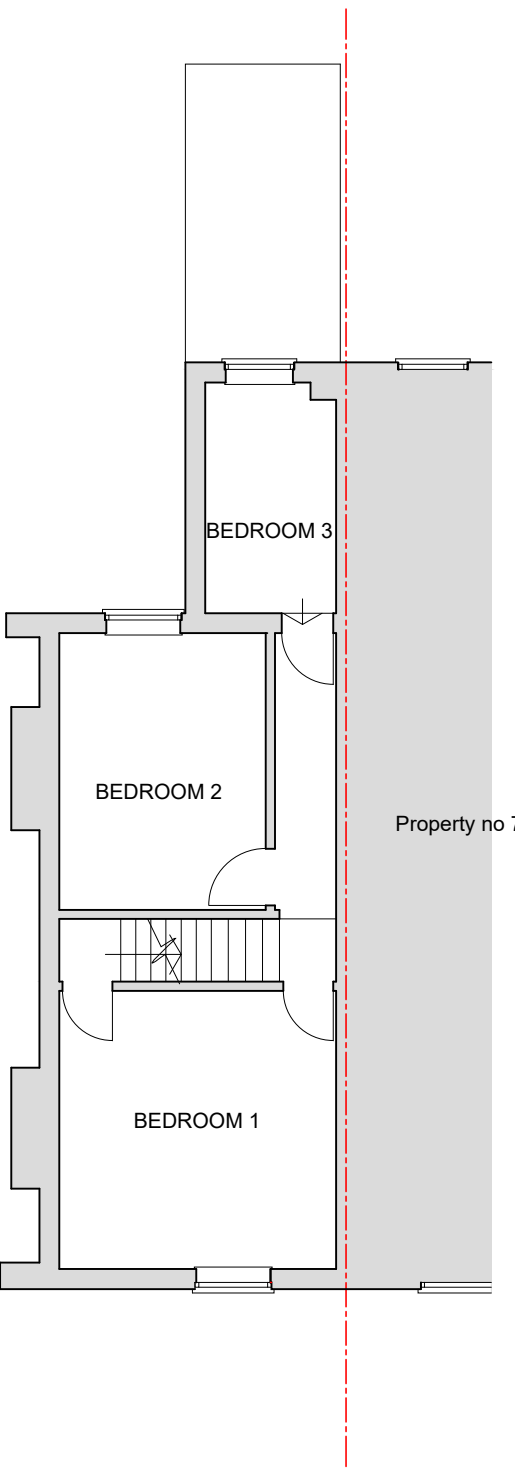

**EXISTING FIRST FLOOR PLAN**  
SCALE 1 : 100

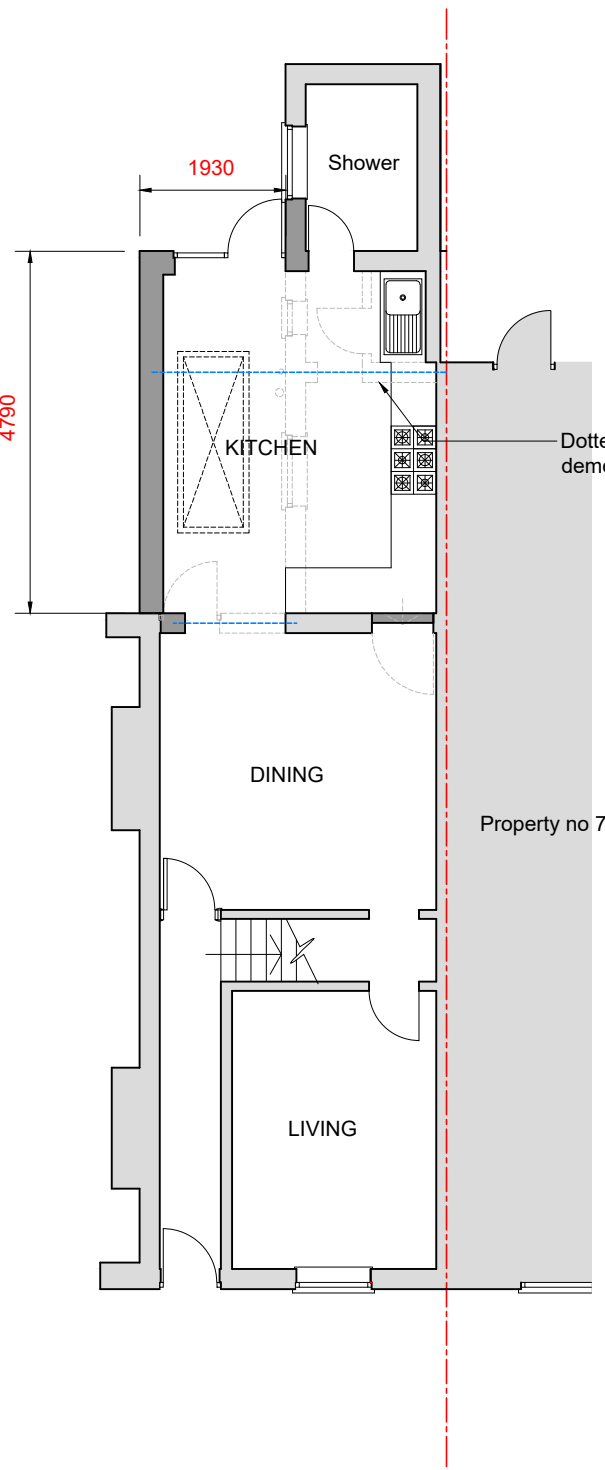

**PROPOSED GROUND FLOOR PLAN**  
SCALE 1 : 100

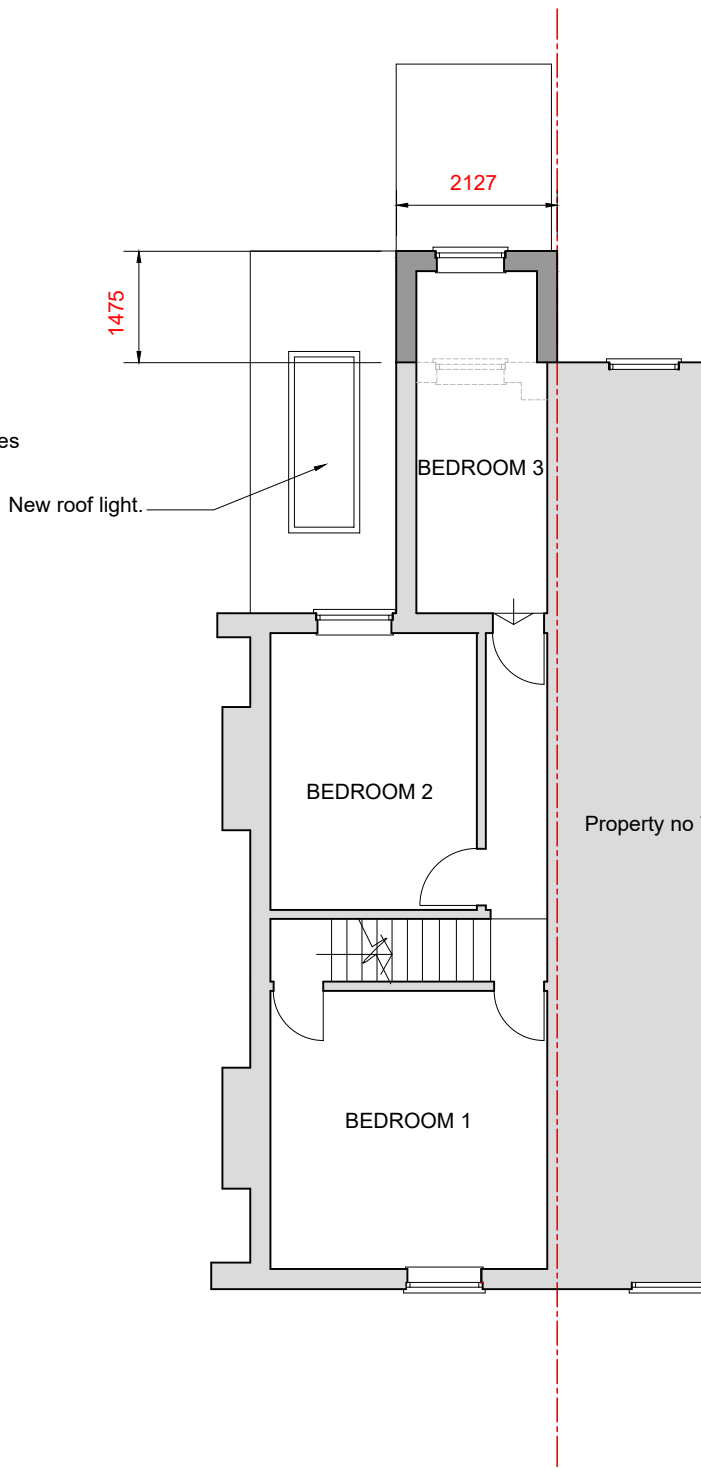

**PROPOSED FIRST FLOOR PLAN**  
SCALE 1 : 100

**NOTES**

© SK Design consultants - THIS DRAWING AND DESIGN REMAINS THE COPYRIGHT AND INTELLECTUAL PROPERTY OF SK CONSULTANTS AND SHALL NOT BE COPIED IN ANY FORMAT WITHOUT APPROVAL.

THIS DRAWING IS TO BE READ IN CONJUNCTION WITH ALL OTHER DRAWINGS AND DOCUMENTS PROVIDED. THE CONTRACTOR MUST CHECK ALL DIMENSIONS ON SITE BEFORE PLACING ORDERS FOR MATERIALS OR SHOP FABRICATIONS OR COMMENCING WORKS ON SITE. ANY DISCREPANCIES SHOULD BE NOTIFIED BEFORE PROCEEDING.

**SK Design Consultants**  
22 Netley close  
Caversham  
Reading RG4 6SR  
Tel : 07821111602

Client:  
Mr AMJAD KHAN

Project:  
Single storey Side and part 2 rear extensions.

Location:  
5 Cumberland Road, READING, Berkshire, RG1 3LB

Drawing Title:  
PLANS AND ELEVATIONS

Date: MAR 2025 Sheet Size: A1 Drawn: SK

Drawing No: P1622-02 Revision: .

