


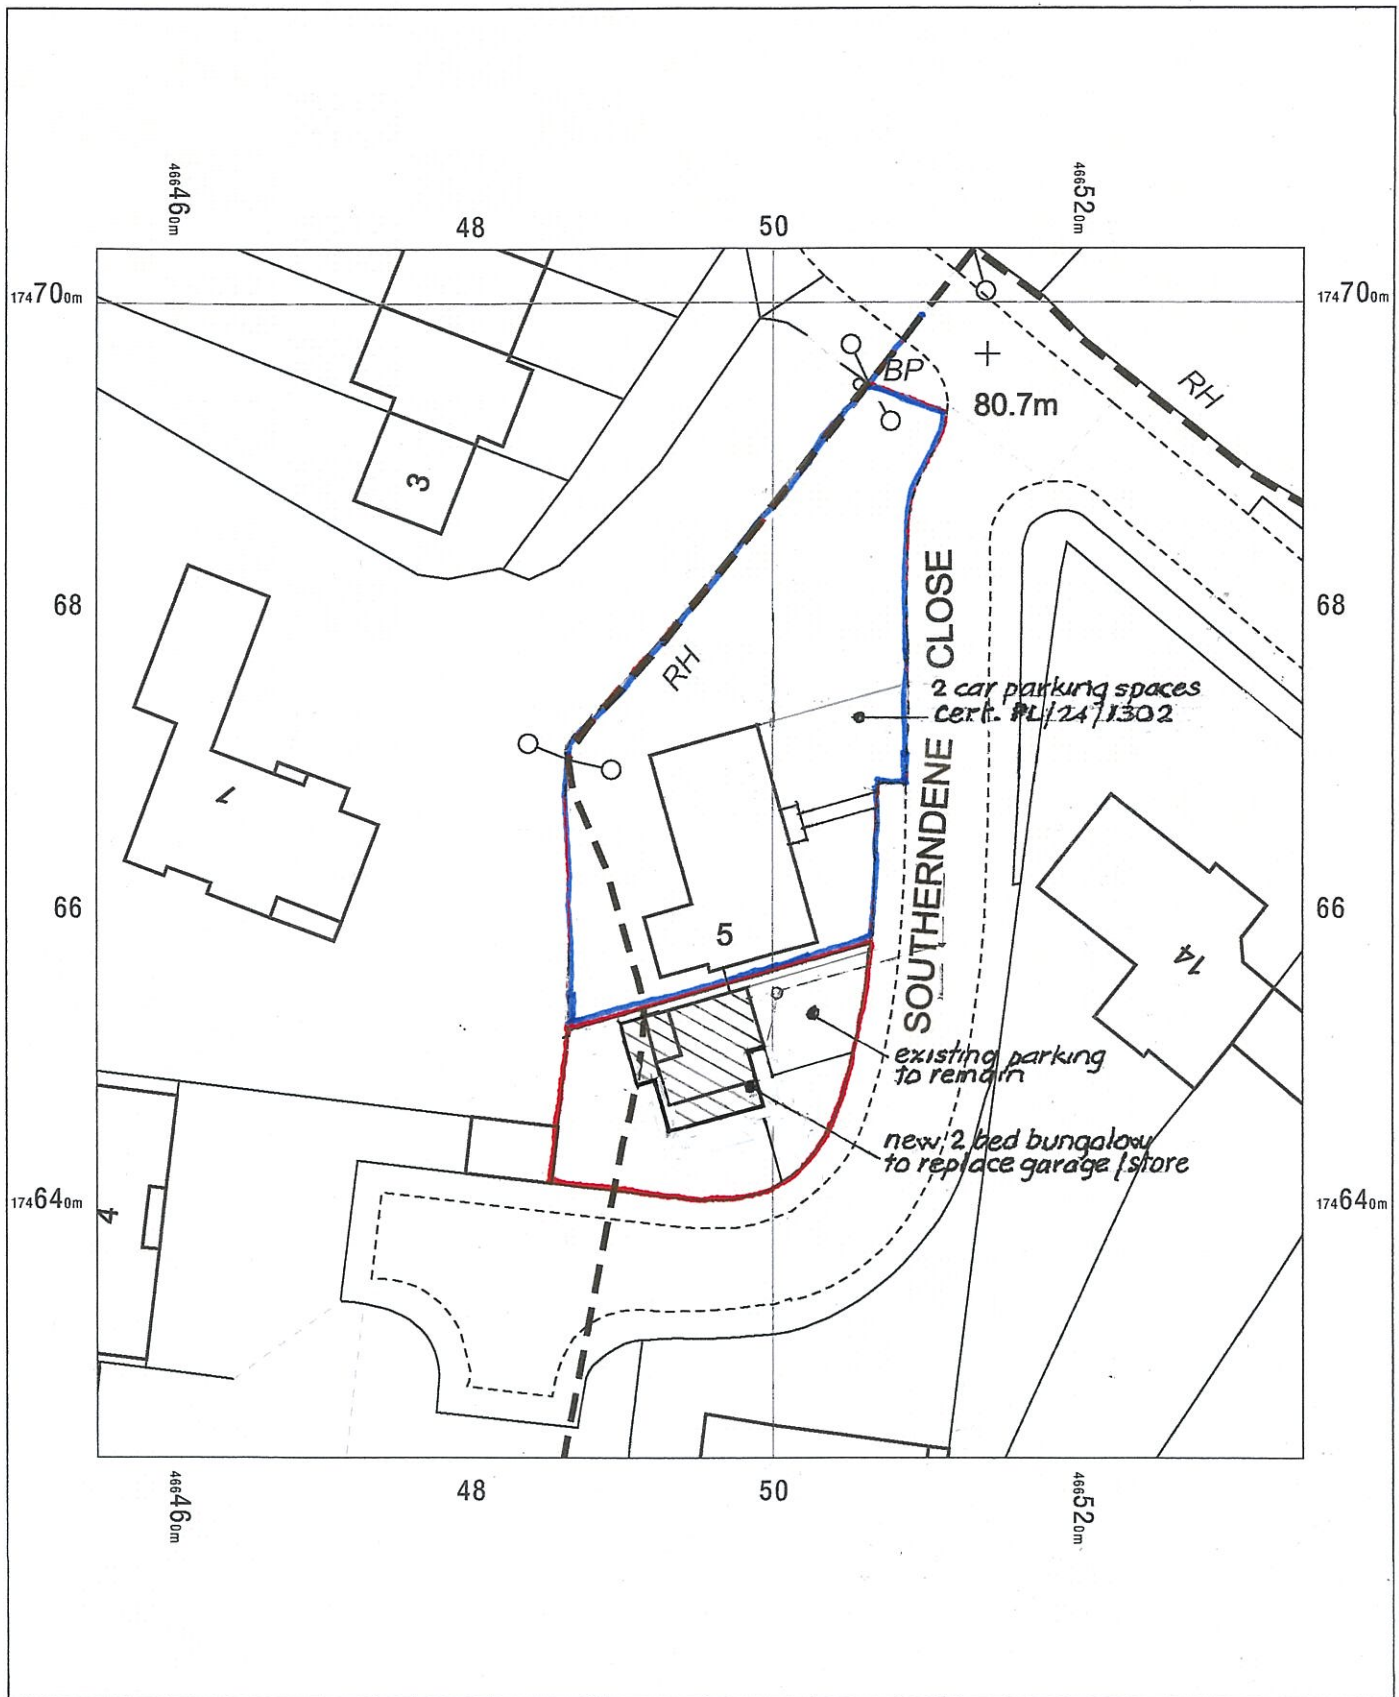

BLOCK PLAN

0 2 4 6 8 10 12 14 16 18 20
m
1:500

375-03^D

5 Southerndene Close,
Tilehurst,
Reading,
RG31 6ND

Nov. 2024

REV.'D' 5-3-2025
BUNGALOW REDUCED IN SIZE.
OS MasterMap 1250/2500/10000 scale
Monday, November 20, 2023, ID: LAT-01136602
www.latitudemaps.co.uk


1:500 scale print at A4, Centre: 466495 E, 174664 N

©Crown Copyright Ordnance Survey. Licence no. AC0000806982



LATITUDE
MAPPING

TO BE READ IN CONJUNCTION WITH DRG'S 375/01 and 02^D.

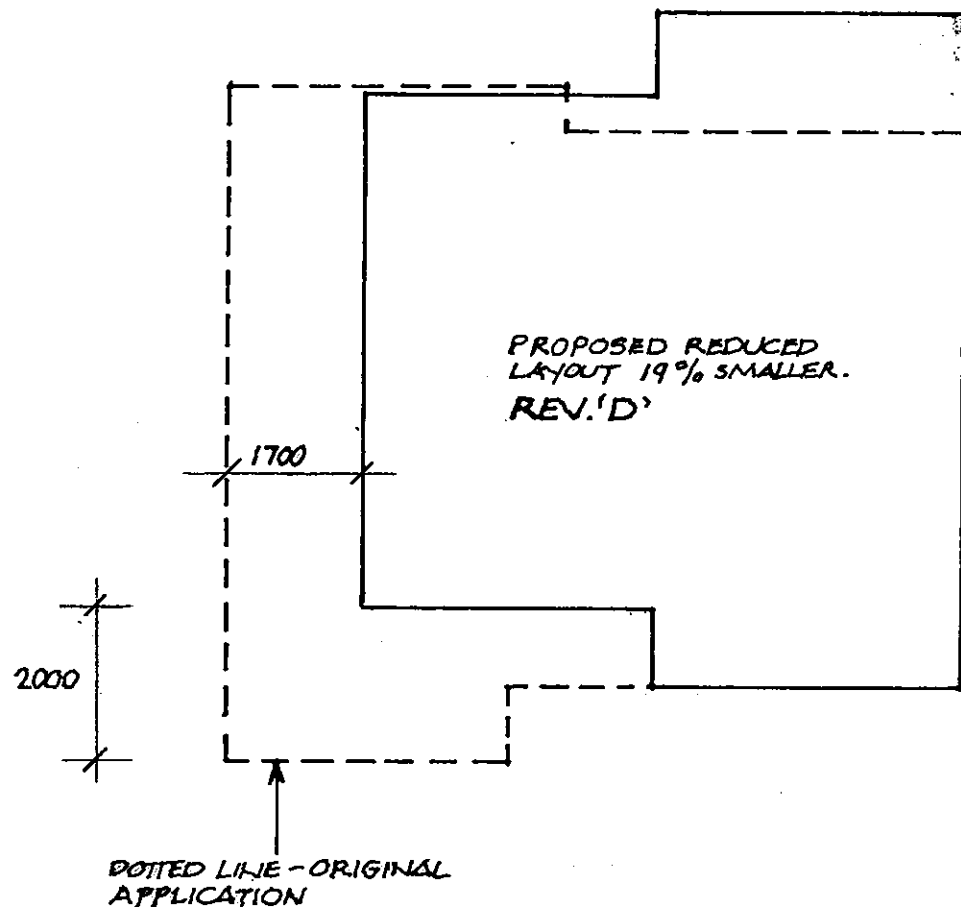

COMPARISON



5 SOUTHERNDENE CLOSE
TILEHURST,
READING
BERKSHIRE RG31 6ND

Scale 1:100
Date NOV. 2024
Revision D

PROPOSED

375-02

**Countryside
Designs**


countryside_designs@outlook.com

White Gables
School Road
Hurst
Berks, RG10 0DR
0118 9340390
07811 252850




front elevation (E)


FACING BRICK TO MATCH EXISTING BUNGALOW,
WITH COMPOSITE BOARDING
BELOW WINDOWS ON FRONT ELEVATION.

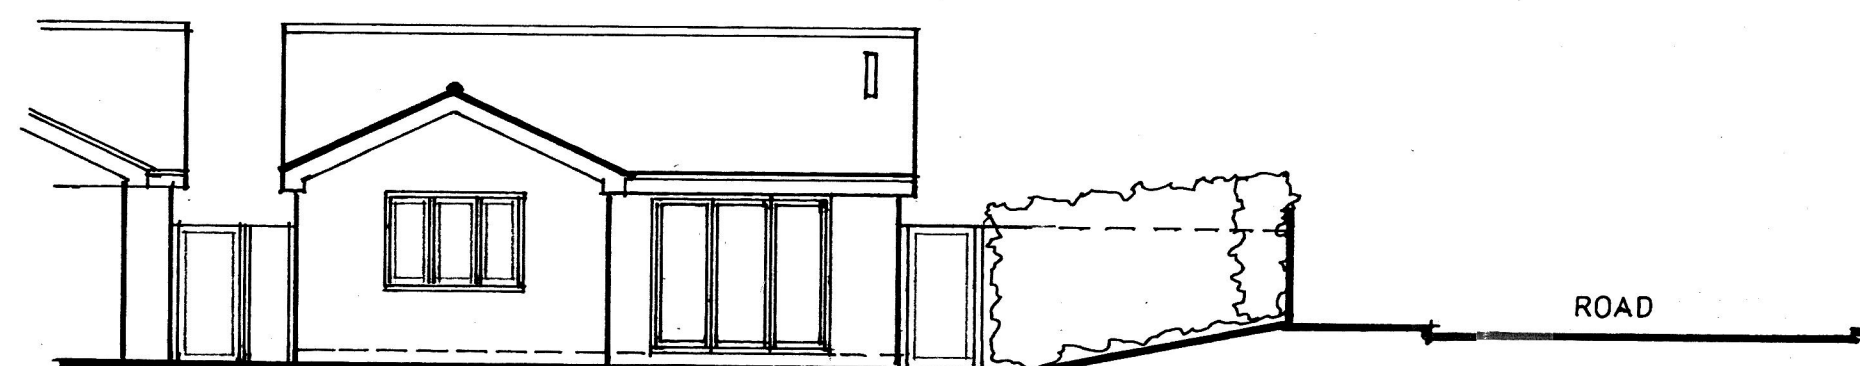


rear elevation (W)

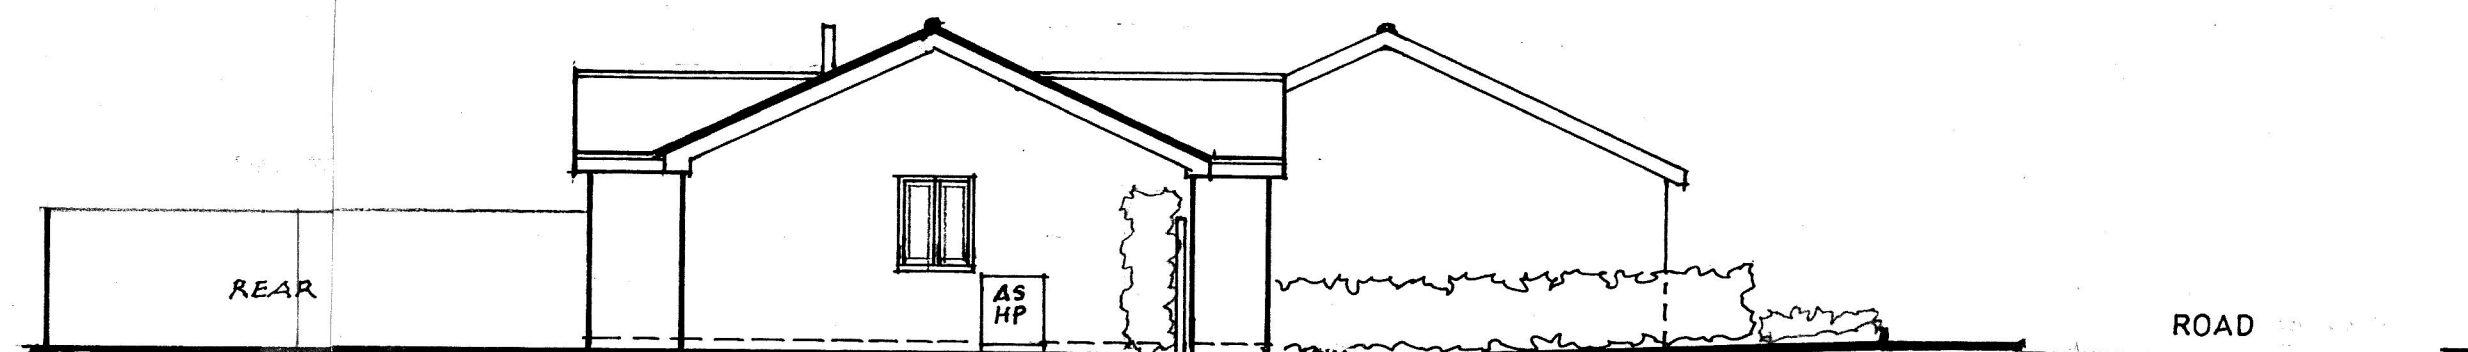

side elevation (S)

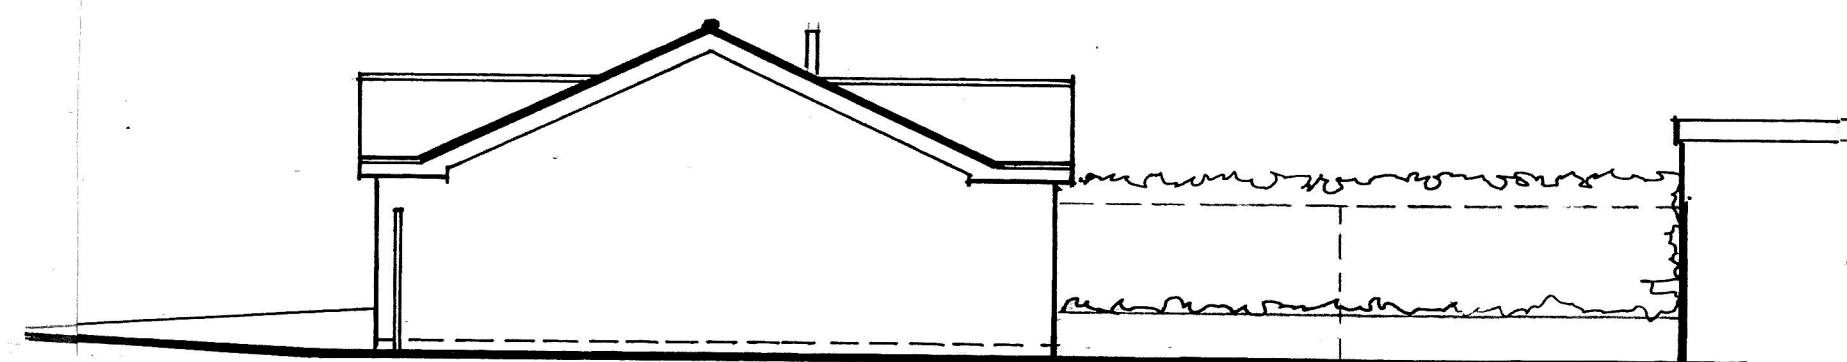

side elevation (N)

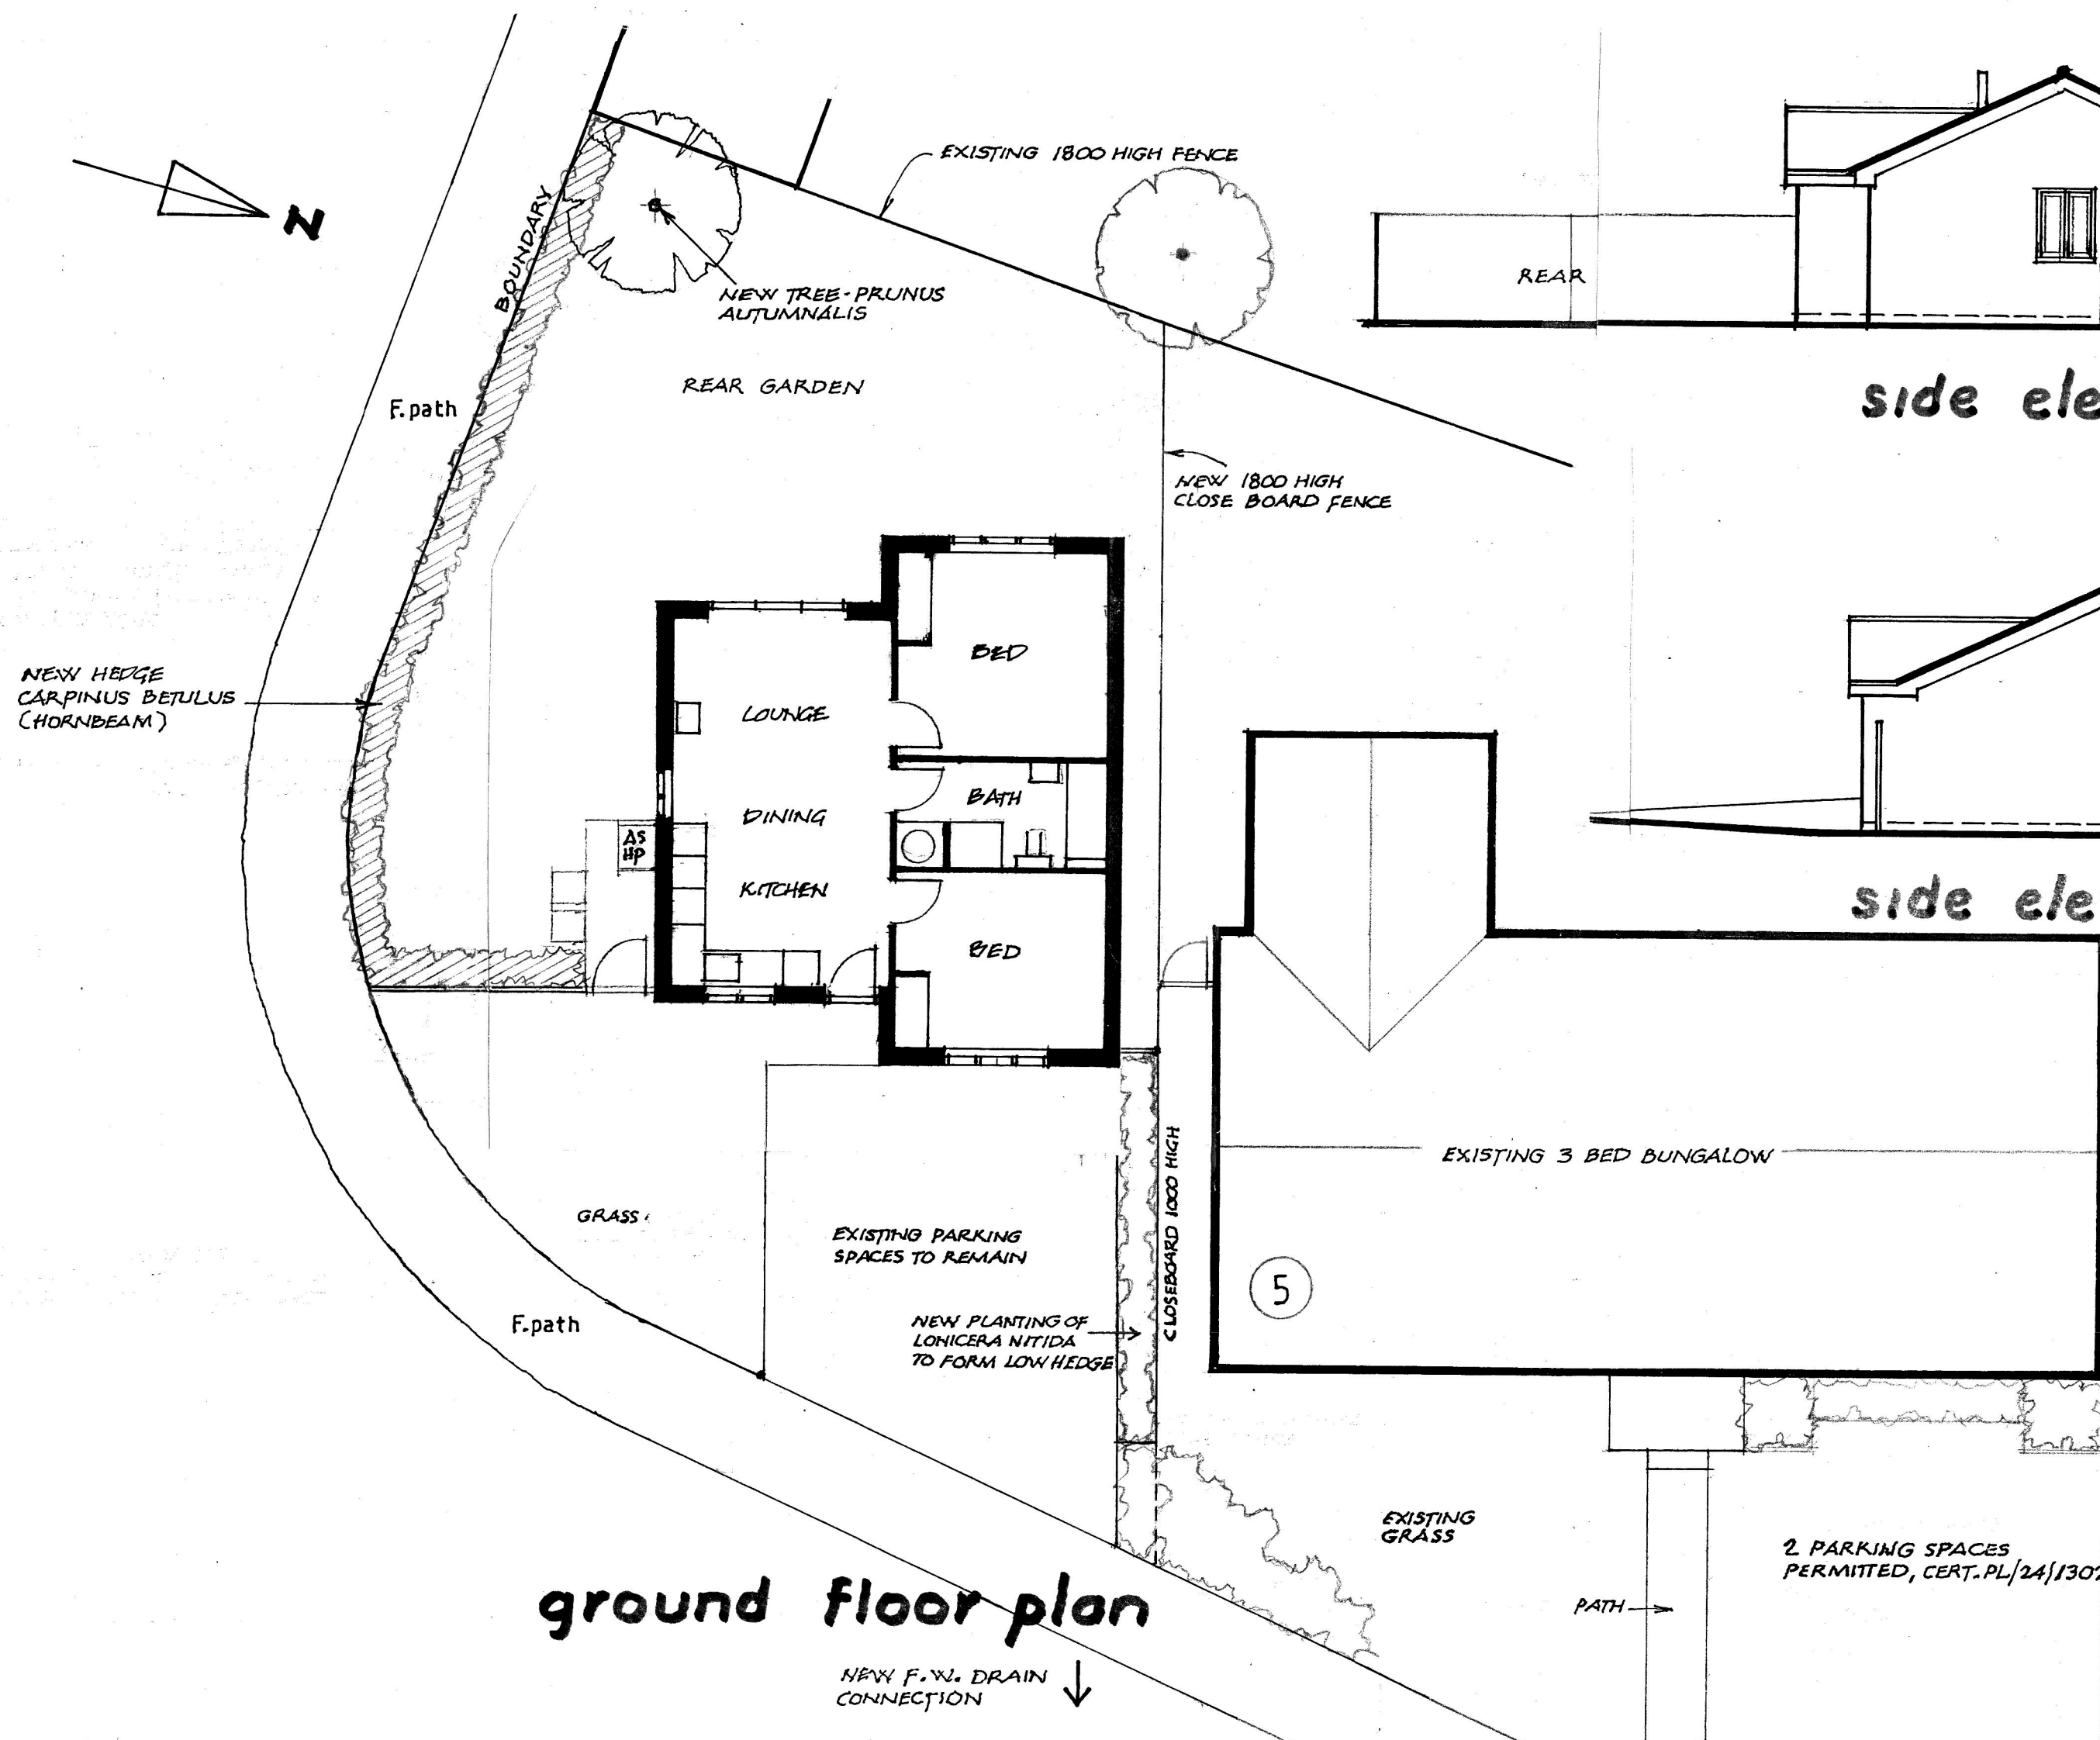

ground floor plan

FOR EXISTING LAYOUT SEE DRAWING NO 375-01

0 1 2 3 4 5 m.

SCALE BAR 1:100

REV. 'D' 5.3.2025

FLOOR LAYOUT CHANGED - REDUCED IN SIZE.

5 SOUTHERNDENE CLOSE
TILEHURST,
READING
BERKSHIRE RG31 6ND

Scale 1:100
Date NOV. 2024
Revision D

PROPOSED

375-02

**Countryside
Designs**

countryside_designs@outlook.com

White Gables
School Road
Hurst
Berks., RG10 0DR
0118 9340390
07811 252850