
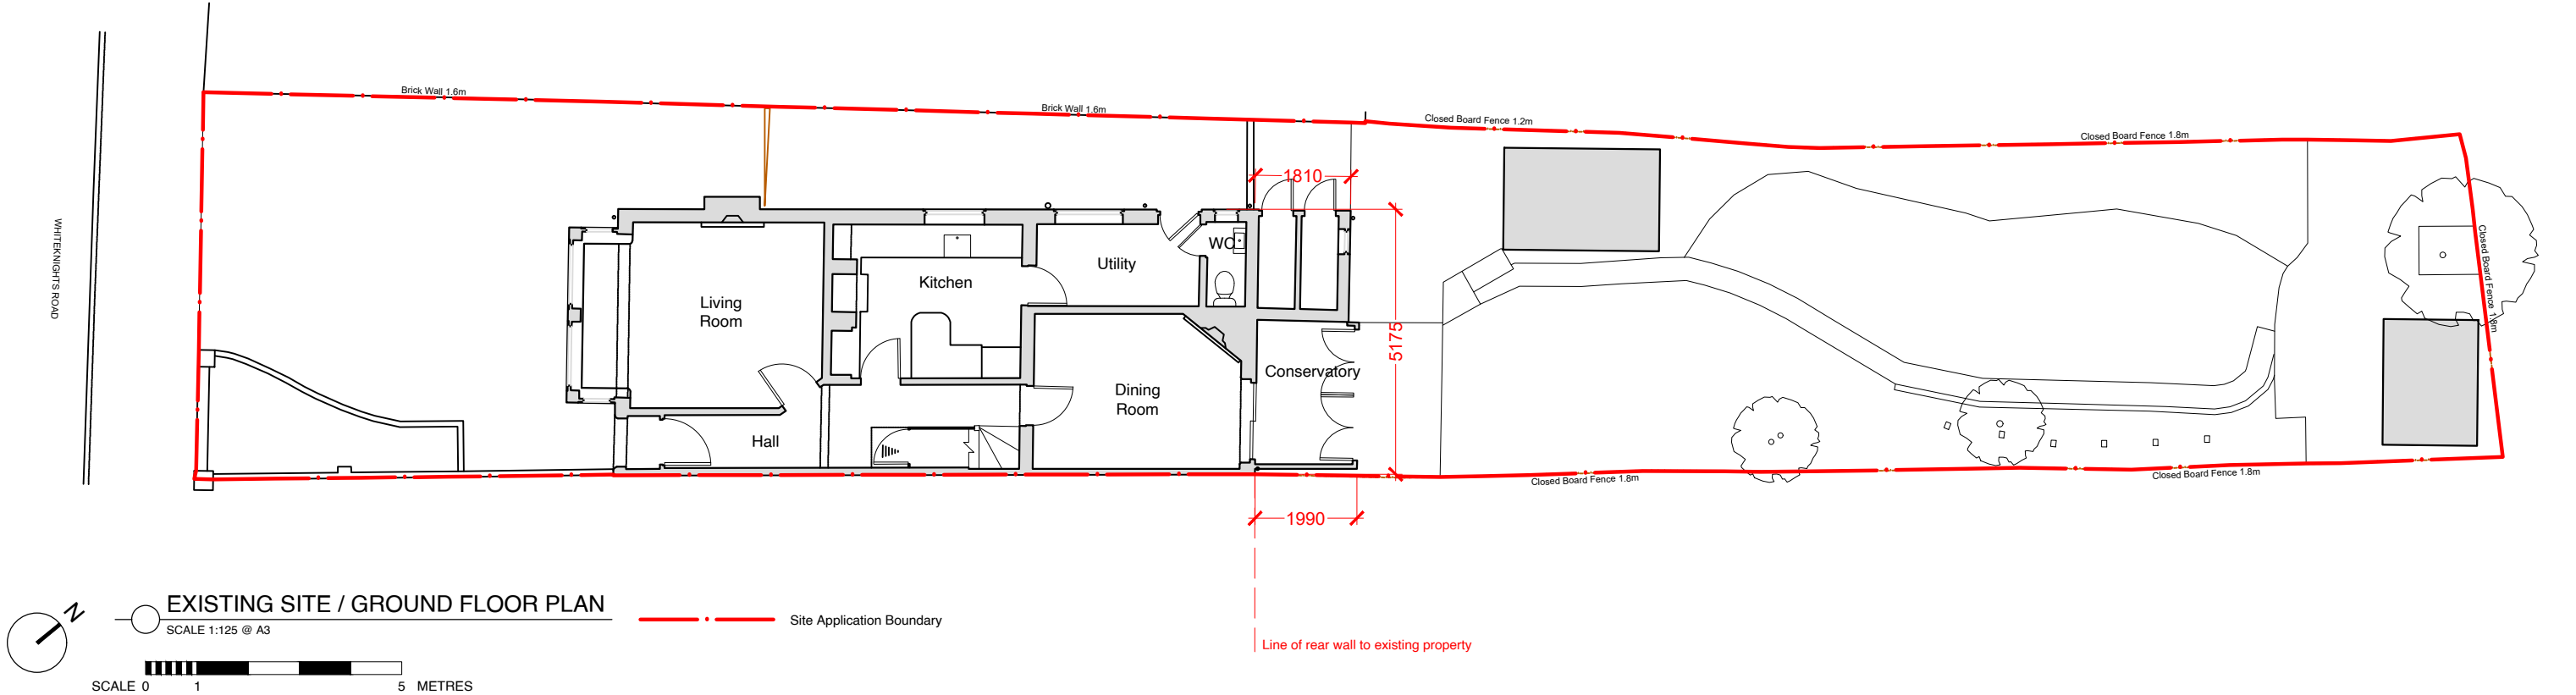


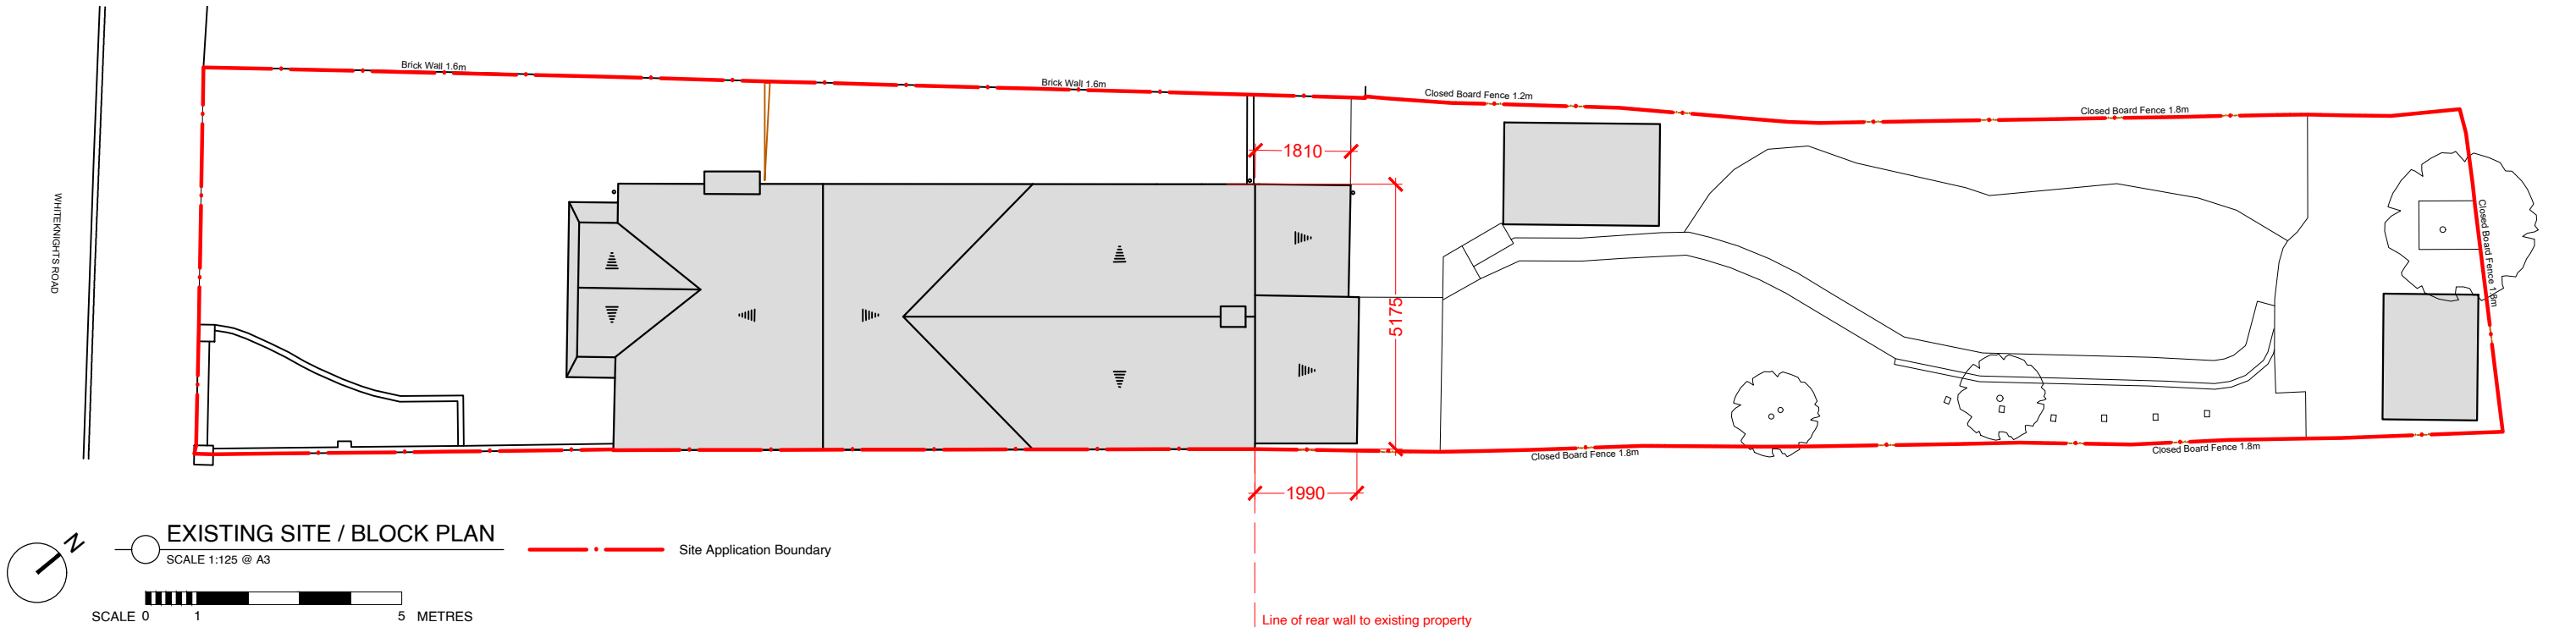

NWGArchitecture

NWG Architecture Ltd
21 Millbank Crescent
RG5 4EP

niall@nwgarchitecture.co.uk
07840917012
nwgarchitecture.co.uk

project north

notes

1.

Drawings are based on survey data and may not accurately represent what is physically present.

2.

Do not scale from this drawing. All dimensions to be site verified by the contractor before proceeding.

3.

All dimensions are in millimetres unless noted otherwise.

4.

NWG Architecture Ltd shall be notified in writing of any discrepancies.

key plan

not to scale

revisions

REV	DATE	DRAWN BY	APPR. BY	NOTES
PL01	25.03.25	NWG	NWG	PRIOR APPROVAL APPLICATION

client:

GEORGINA & GEOFF HOOD

project:

71 WHITEKNIGHTS RD READING

status:

PLANNING

revision:

PL01

title:

EXISTING SITE PLAN
EXISTING GF PLAN

drawn by:

NWG

approved by:

NWG

date:

25.03.25

job no:

2024-120

scale:

1:125 @ A3

drawing no:

002