


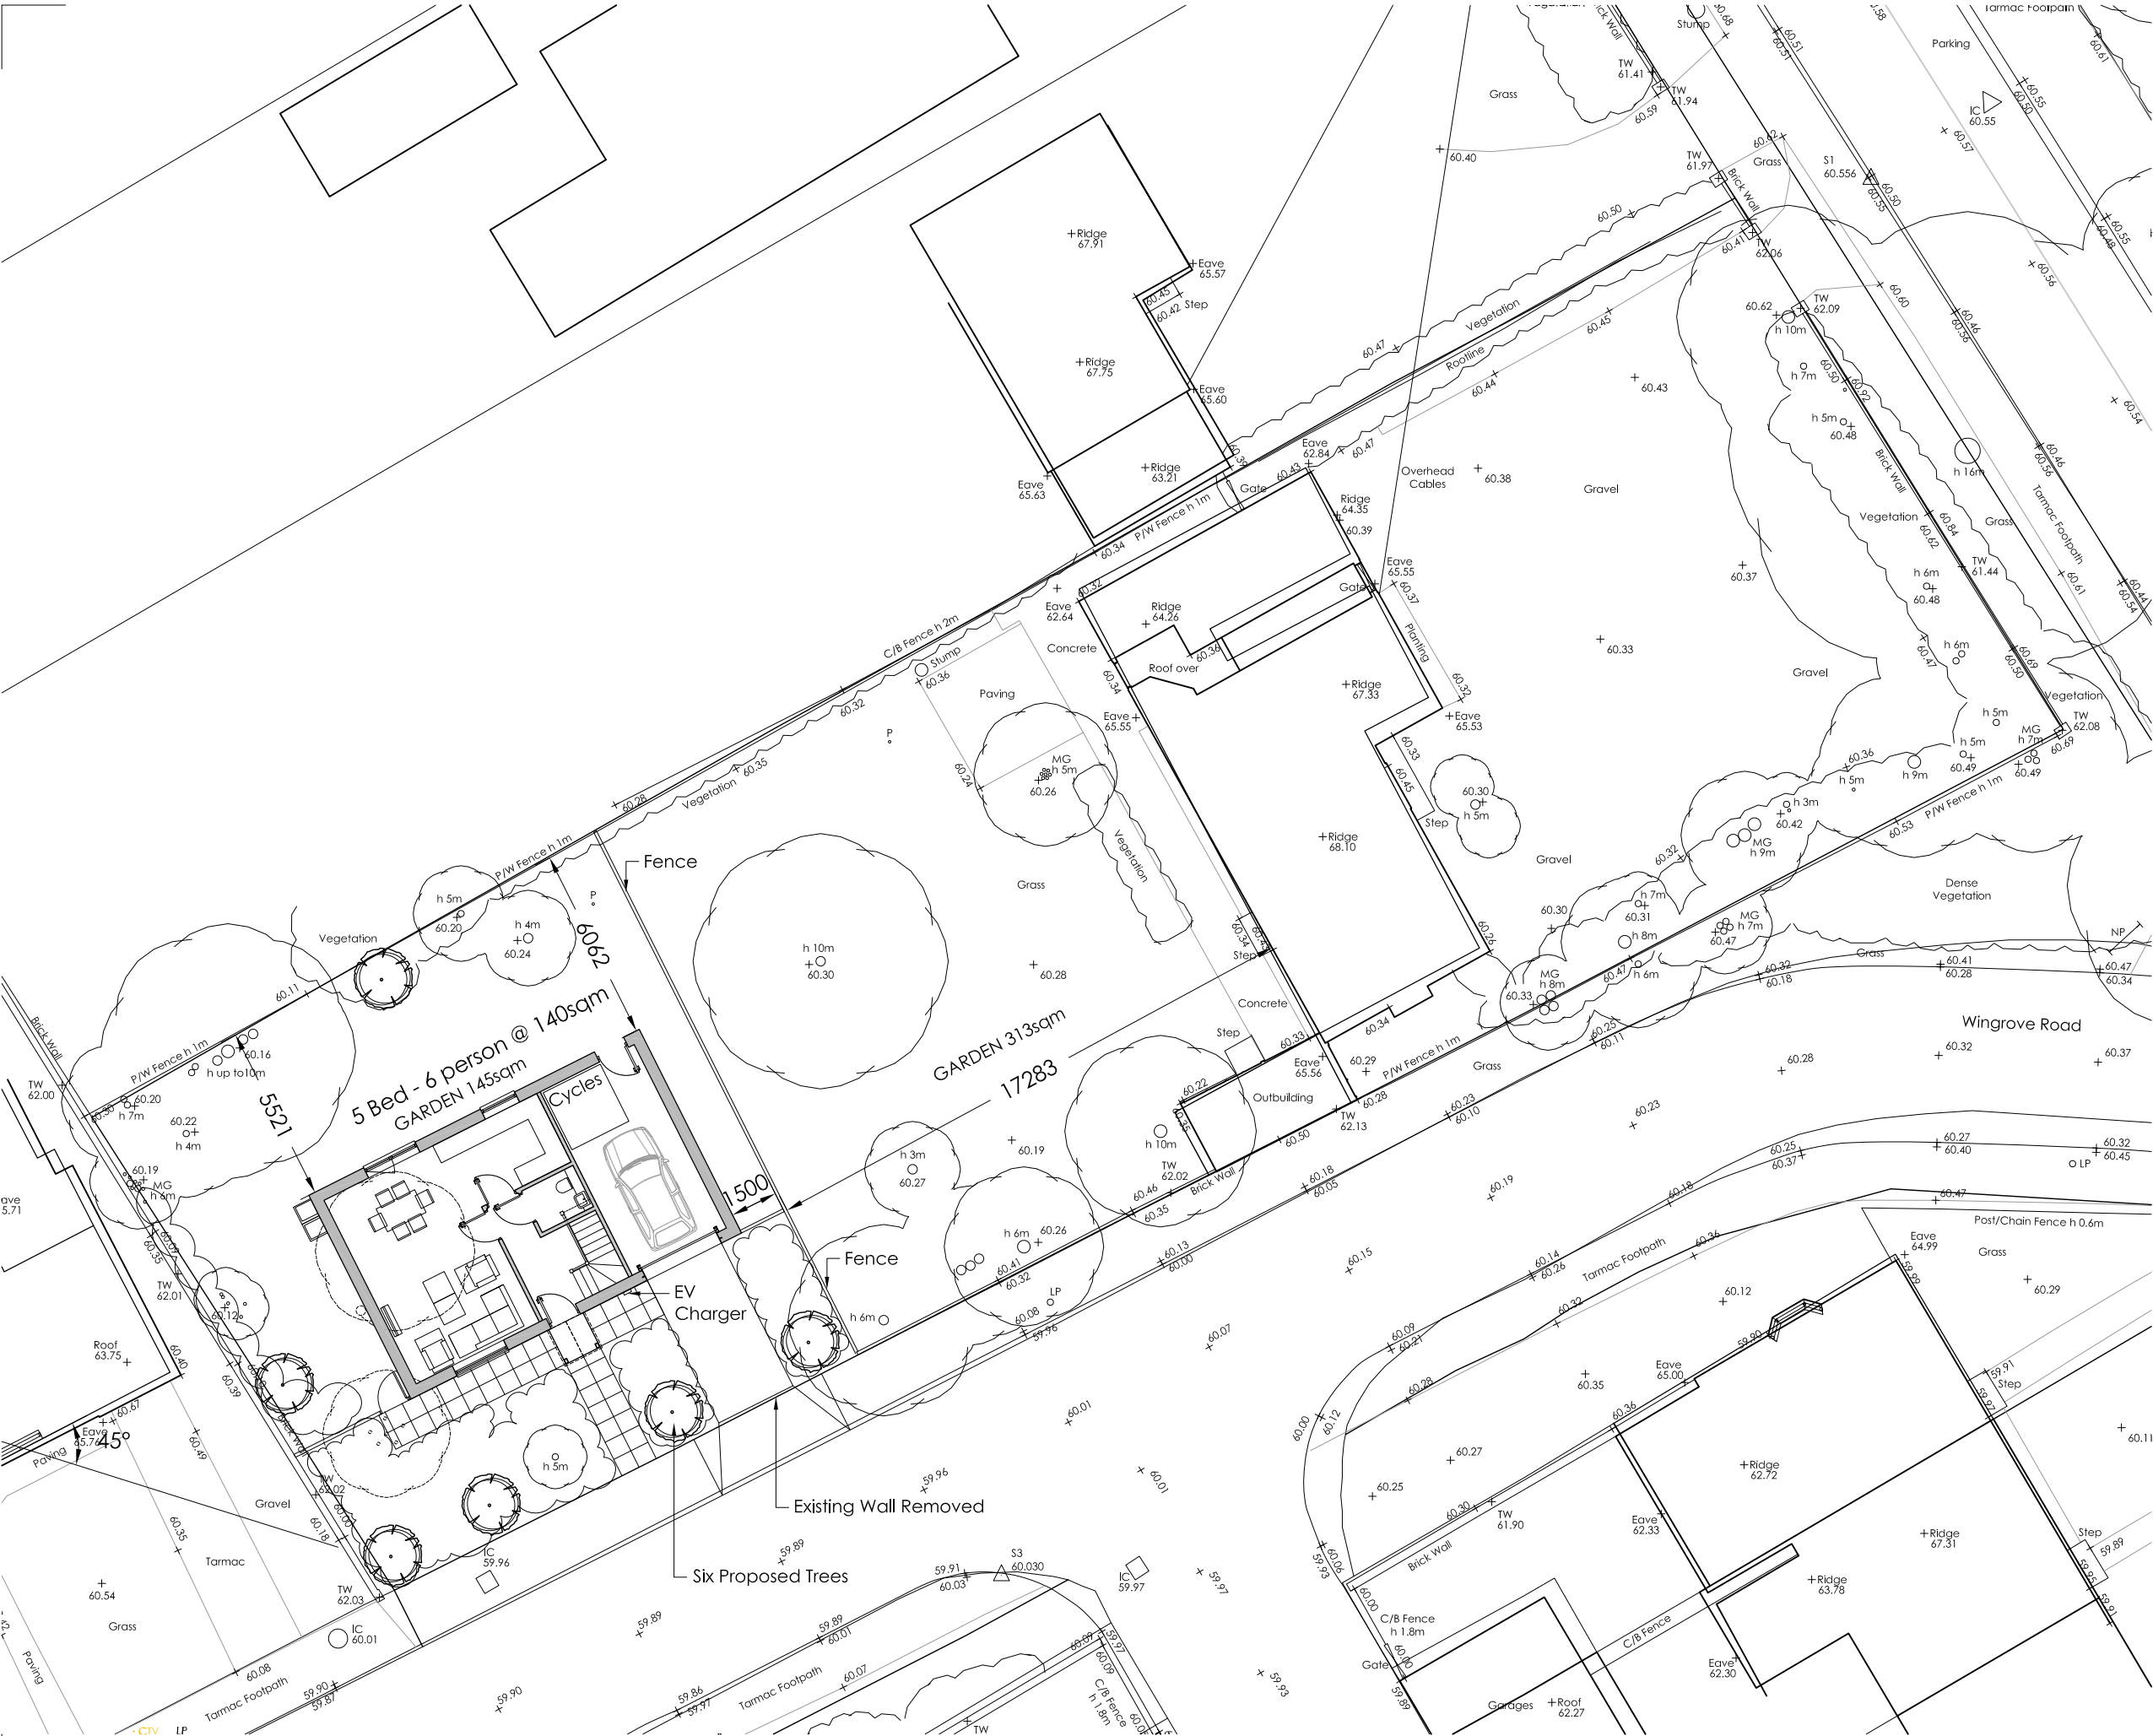

The Harris Group Ltd does not accept liability for any deviation to our drawings or specification. This Drawing is copyright and may not be reproduced in whole or part without written authority.

Rev	Date	Description	Drawn	Chk'd



www.harrispartnership.com

Wakefield Manchester Milton Keynes Reading London Harrogate

Client

Gables Homes Limited

Project Title

Proposed Development

47 Parkside Road
Reading
RG30 2BT

Drawing Title

Proposed Site Plan

Drawn	Checked	Scale @A3	BLM Status	Date
KB	TML	1:200	NA	02/25

Drawing Status	Rev.	THP Project No
Planning	-	18034

Project No.	Originator	Volume	Level	Type	Role	Number
-------------	------------	--------	-------	------	------	--------

18034 THPR XX XX DR A 1022

