




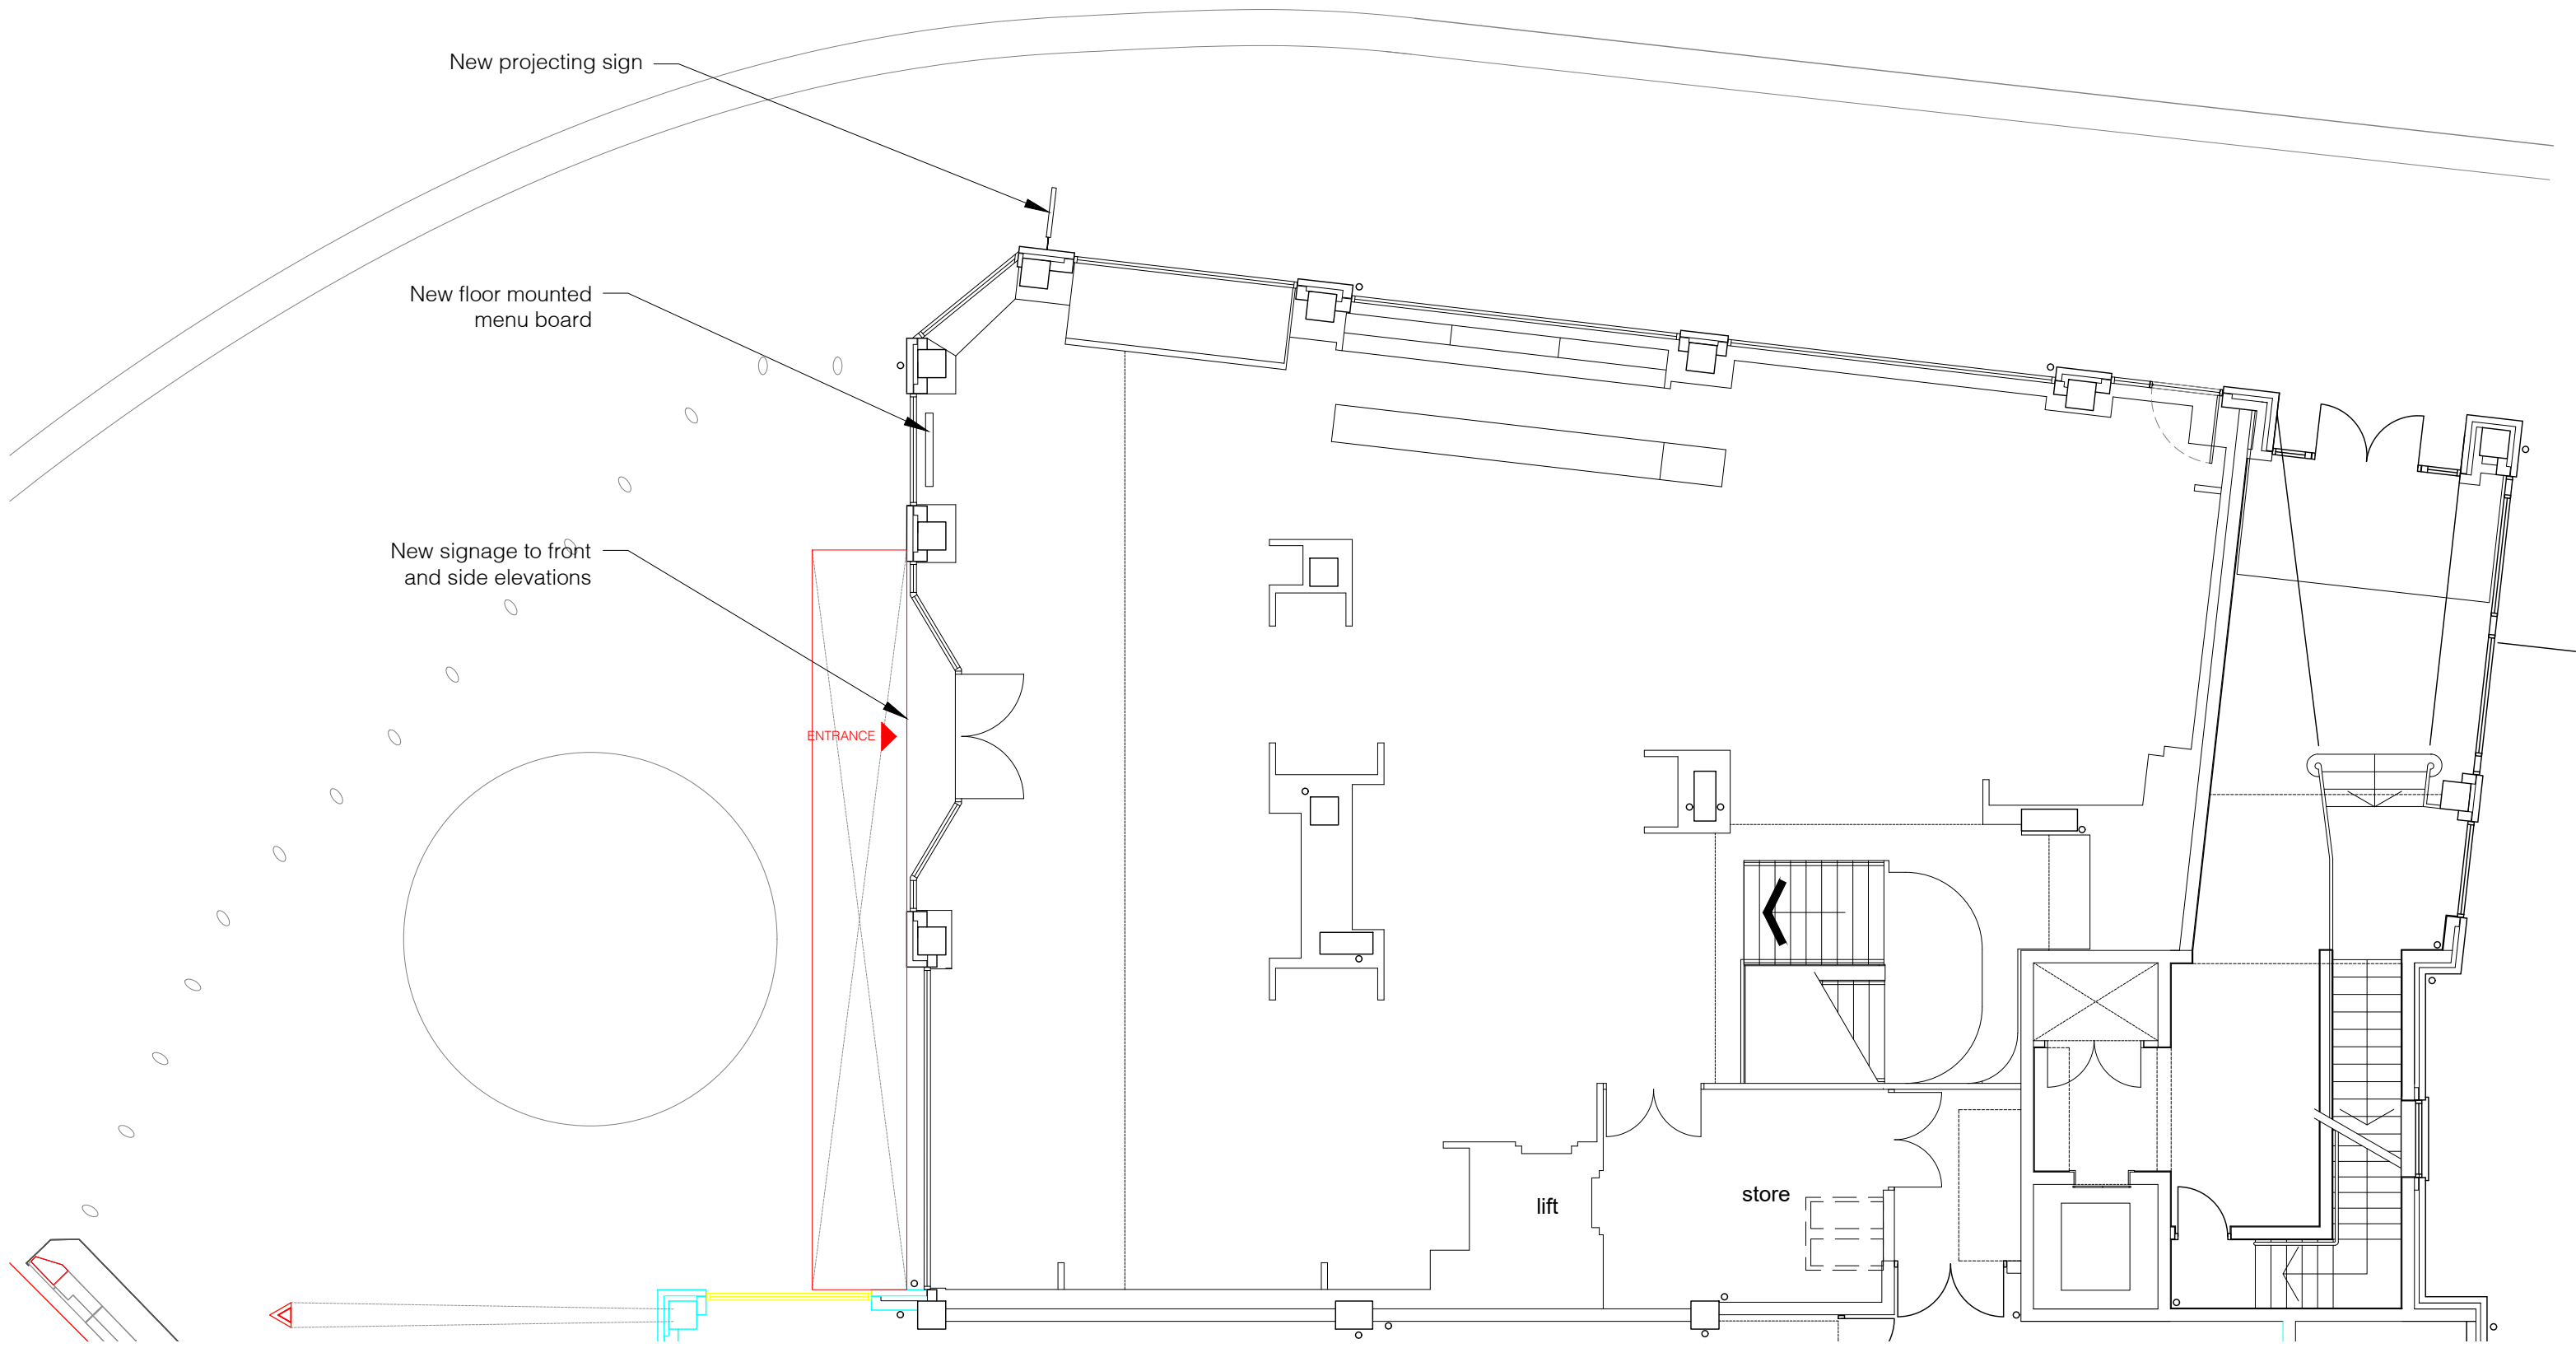


PROPOSED GF PLAN
1:100@A1, 1:200@A3

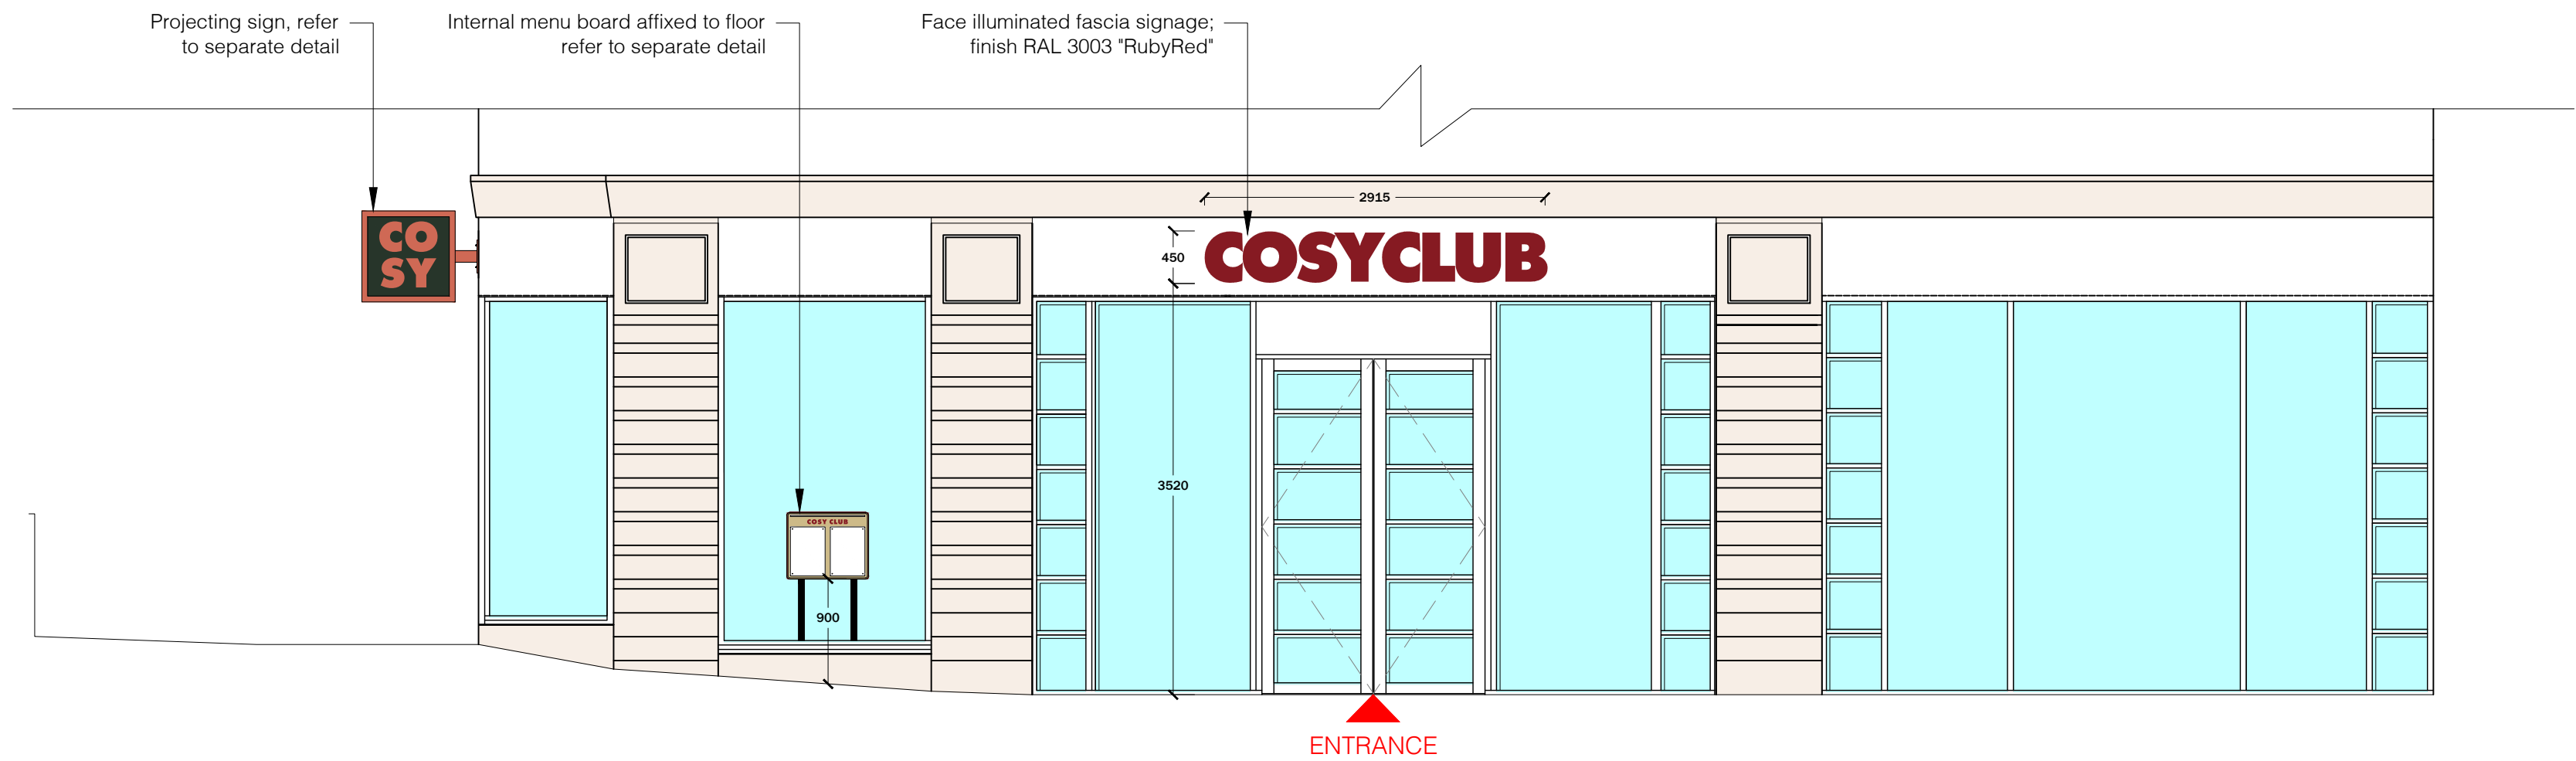



PROPOSED FRONT ELEVATION

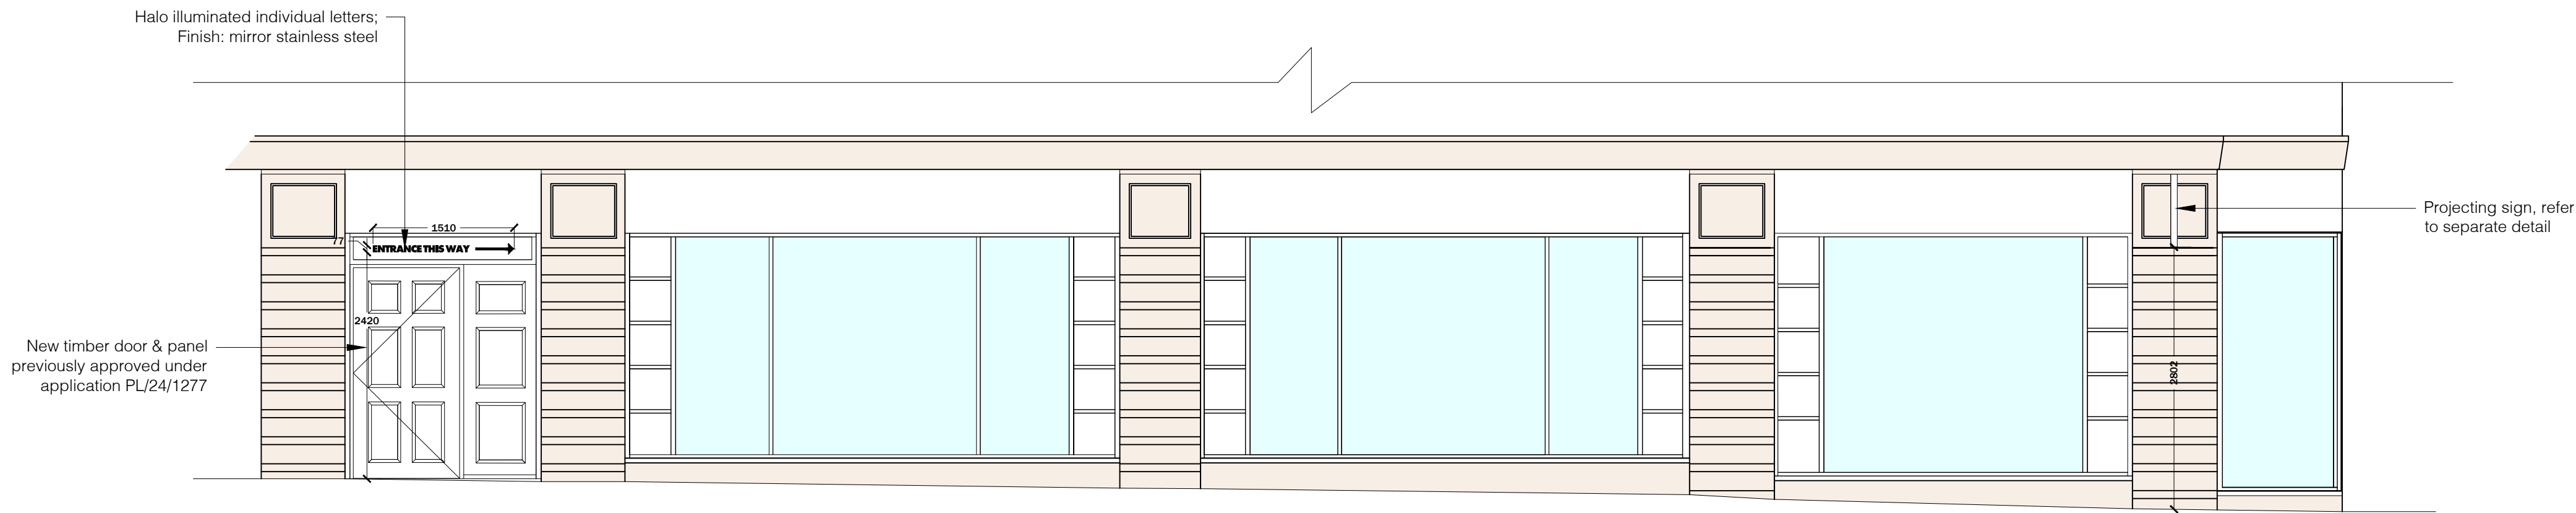


PROPOSED SIDE ELEVATION

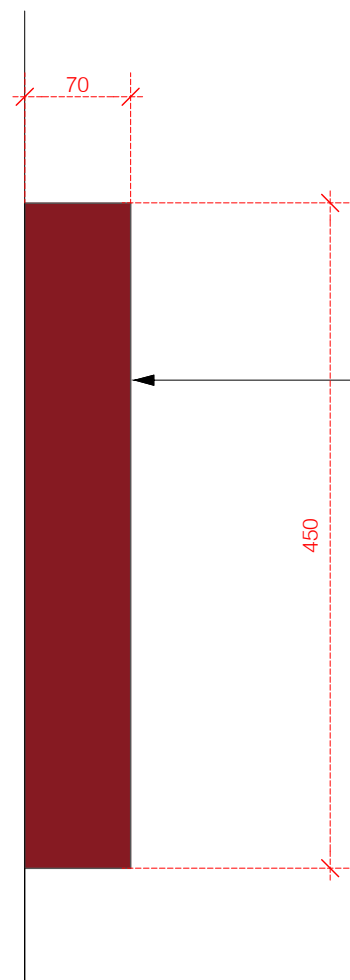



PROPOSED PRIMARY LETTERING SECTION
Scale 1:5@A1, 1:10@A3

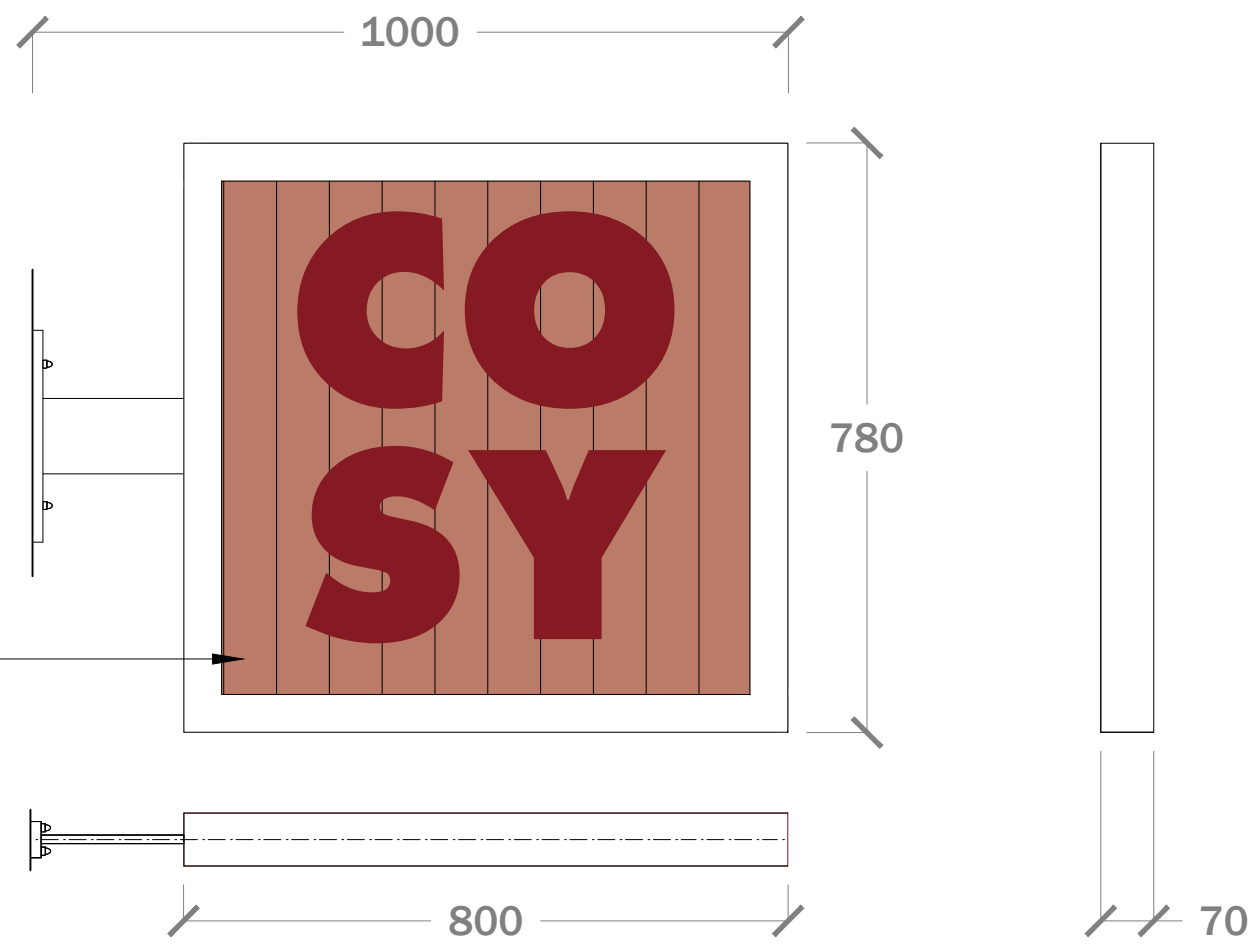 


PROJECTING SIGN
1:10@A1, 1:20@A3

 

SECONDARY SIGNAGE
1:10@A1, 1:20@A3

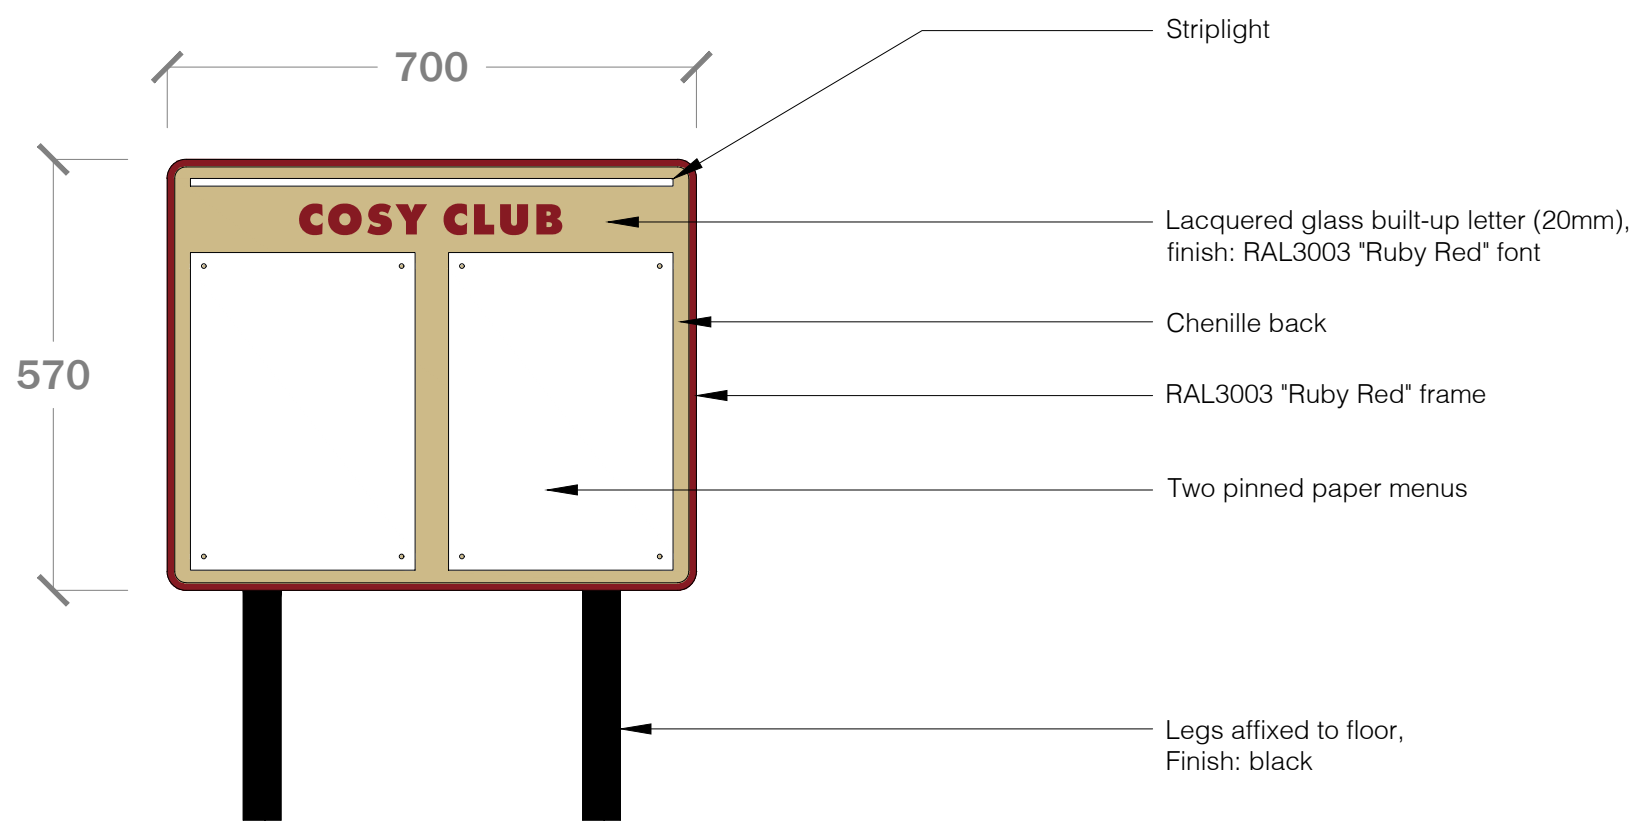 

PROPOSED MENU BOARD
1:10@A1, 1:20@A3

 

A		Fascia signage updated		13.01.25	
Rev:		Description:		Date:	
Reade Associates ARCHITECTURAL CONSULTANTS & DESIGNERS The Limes, 3b Waterloo Road Shepton Mallet Somerset BA4 5HG www.readeassociates.co.uk07840 751750					
Client: Loungers PLC					
Site: NEW COSY CLUB Unit L30 Oracle Shopping Centre Minster Street, Reading RG1 2AQ					
Title: External elevations					
Status: Planning					
Scale: 1:50@A1 1:100@A3			Date: Dec '24		
Drawing No: 0188.20a			Drawn: DAR		
Drawing compiled from unverified source All dimensions to be checked on site before work commences and any discrepancies to be reported.					

