






Proposed Front Elevation
1:100

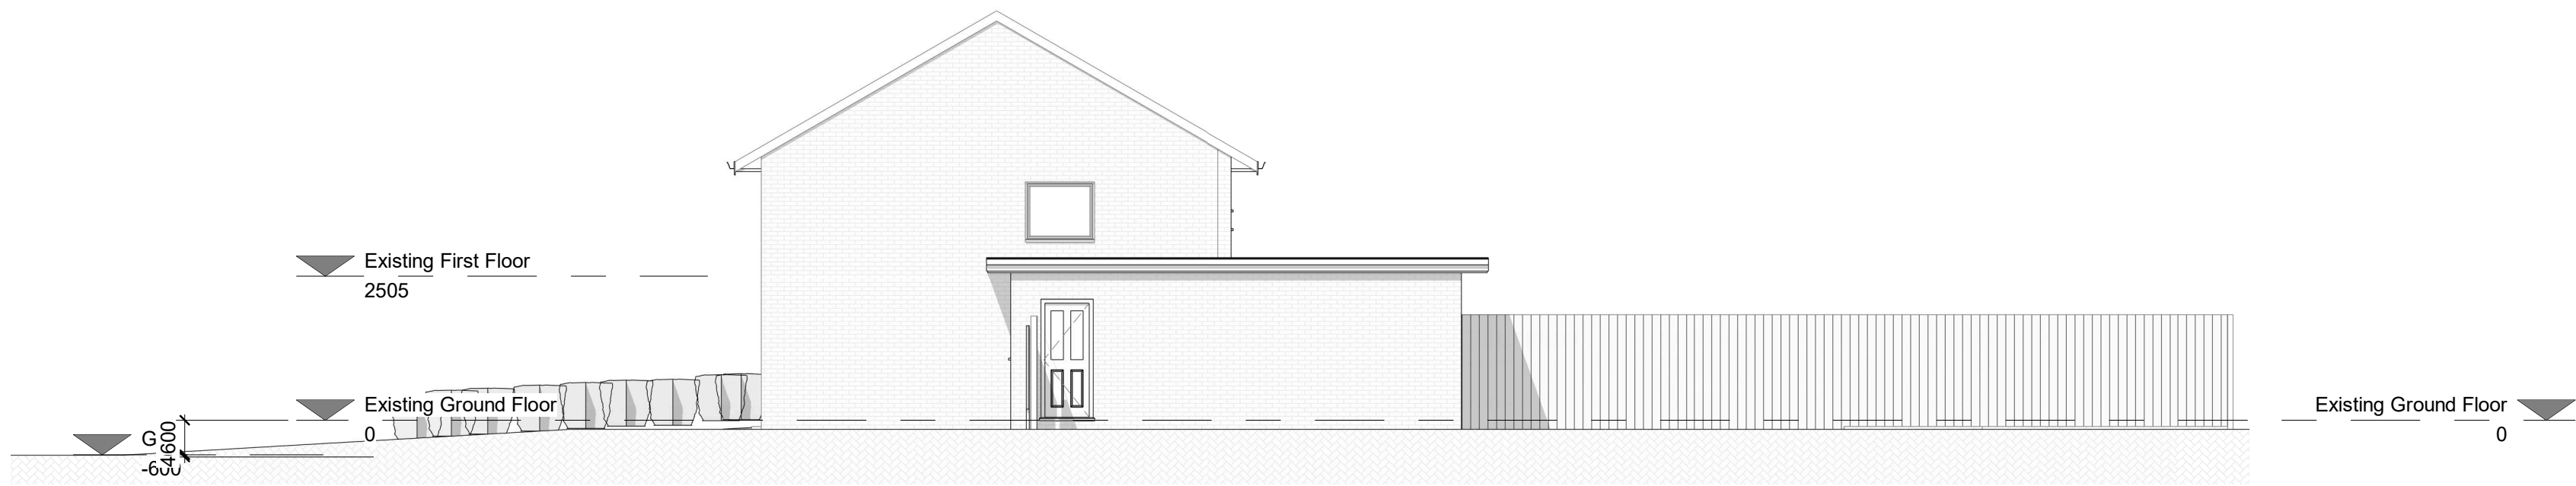


Proposed Side Elevation 1
1:100

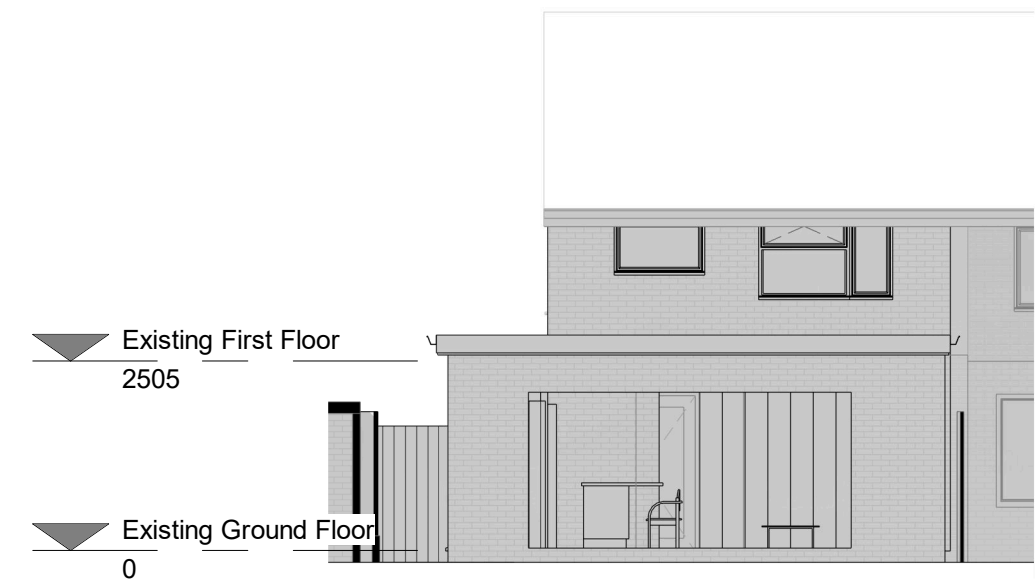

Proposed Rear Elevation
1:100

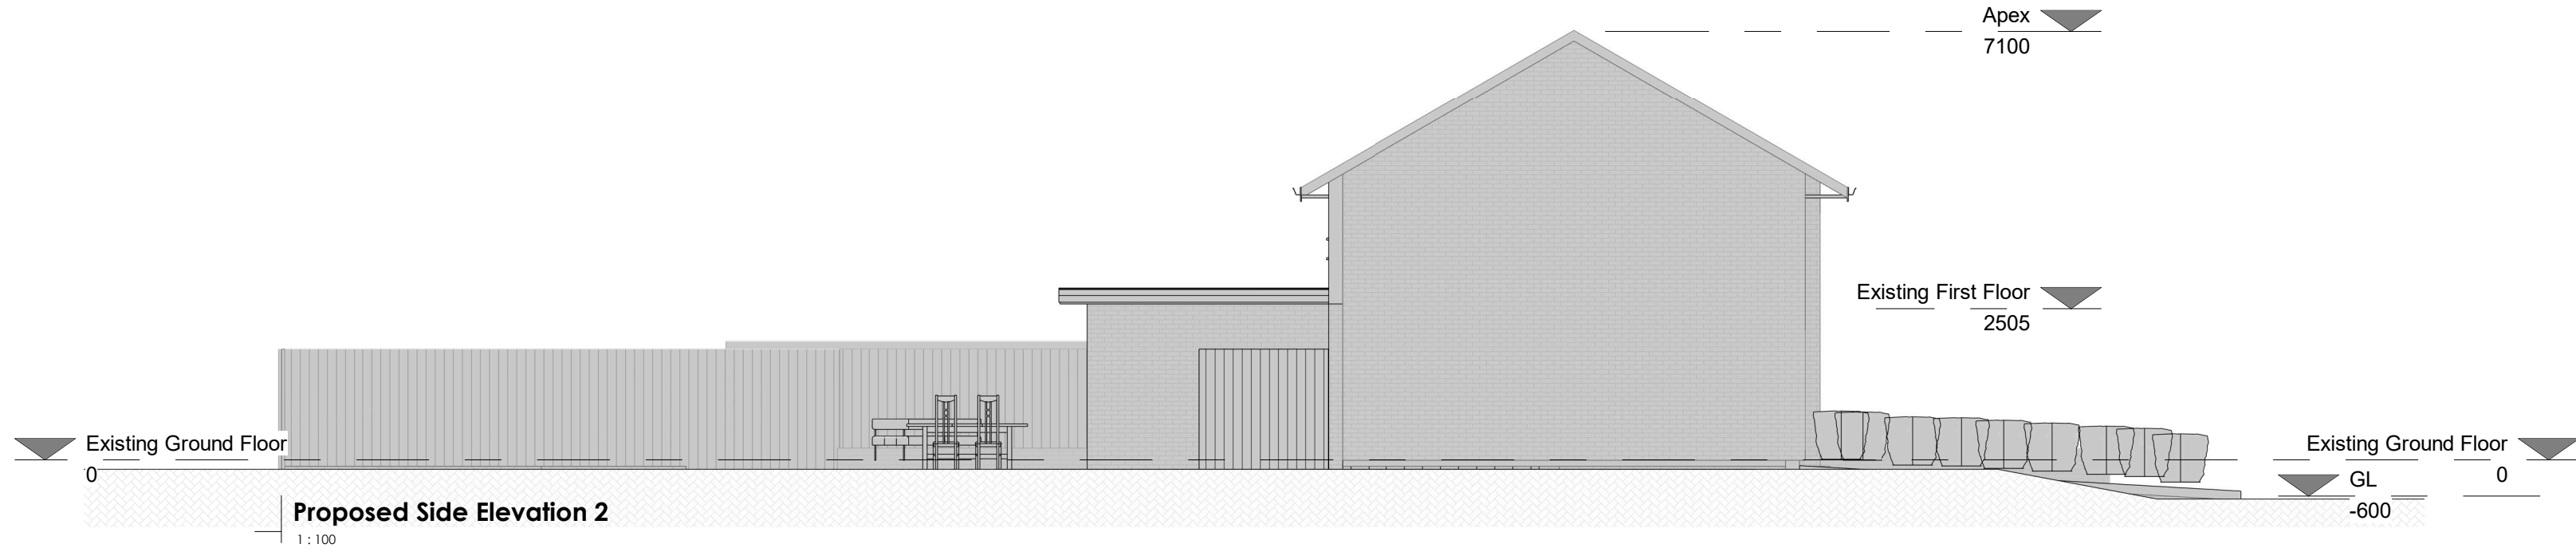


Proposed Side Elevation 2
1:100

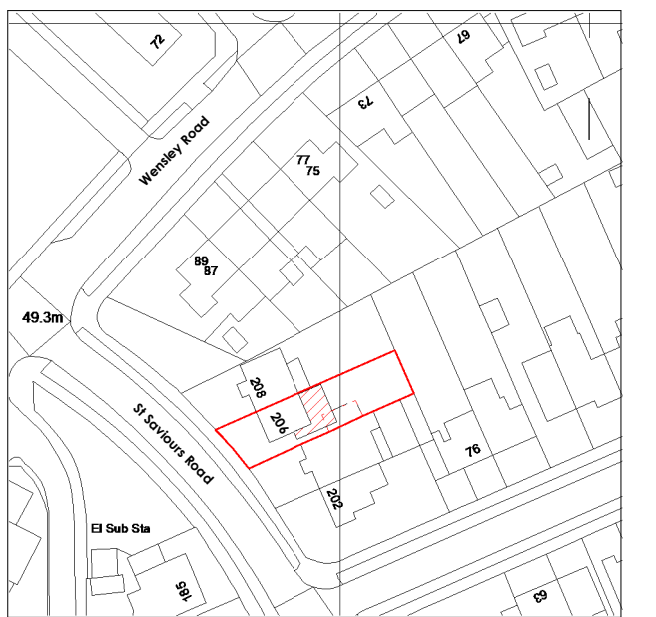


Proposed Location Plan
1:1250




Proposed Block Plan
1:500

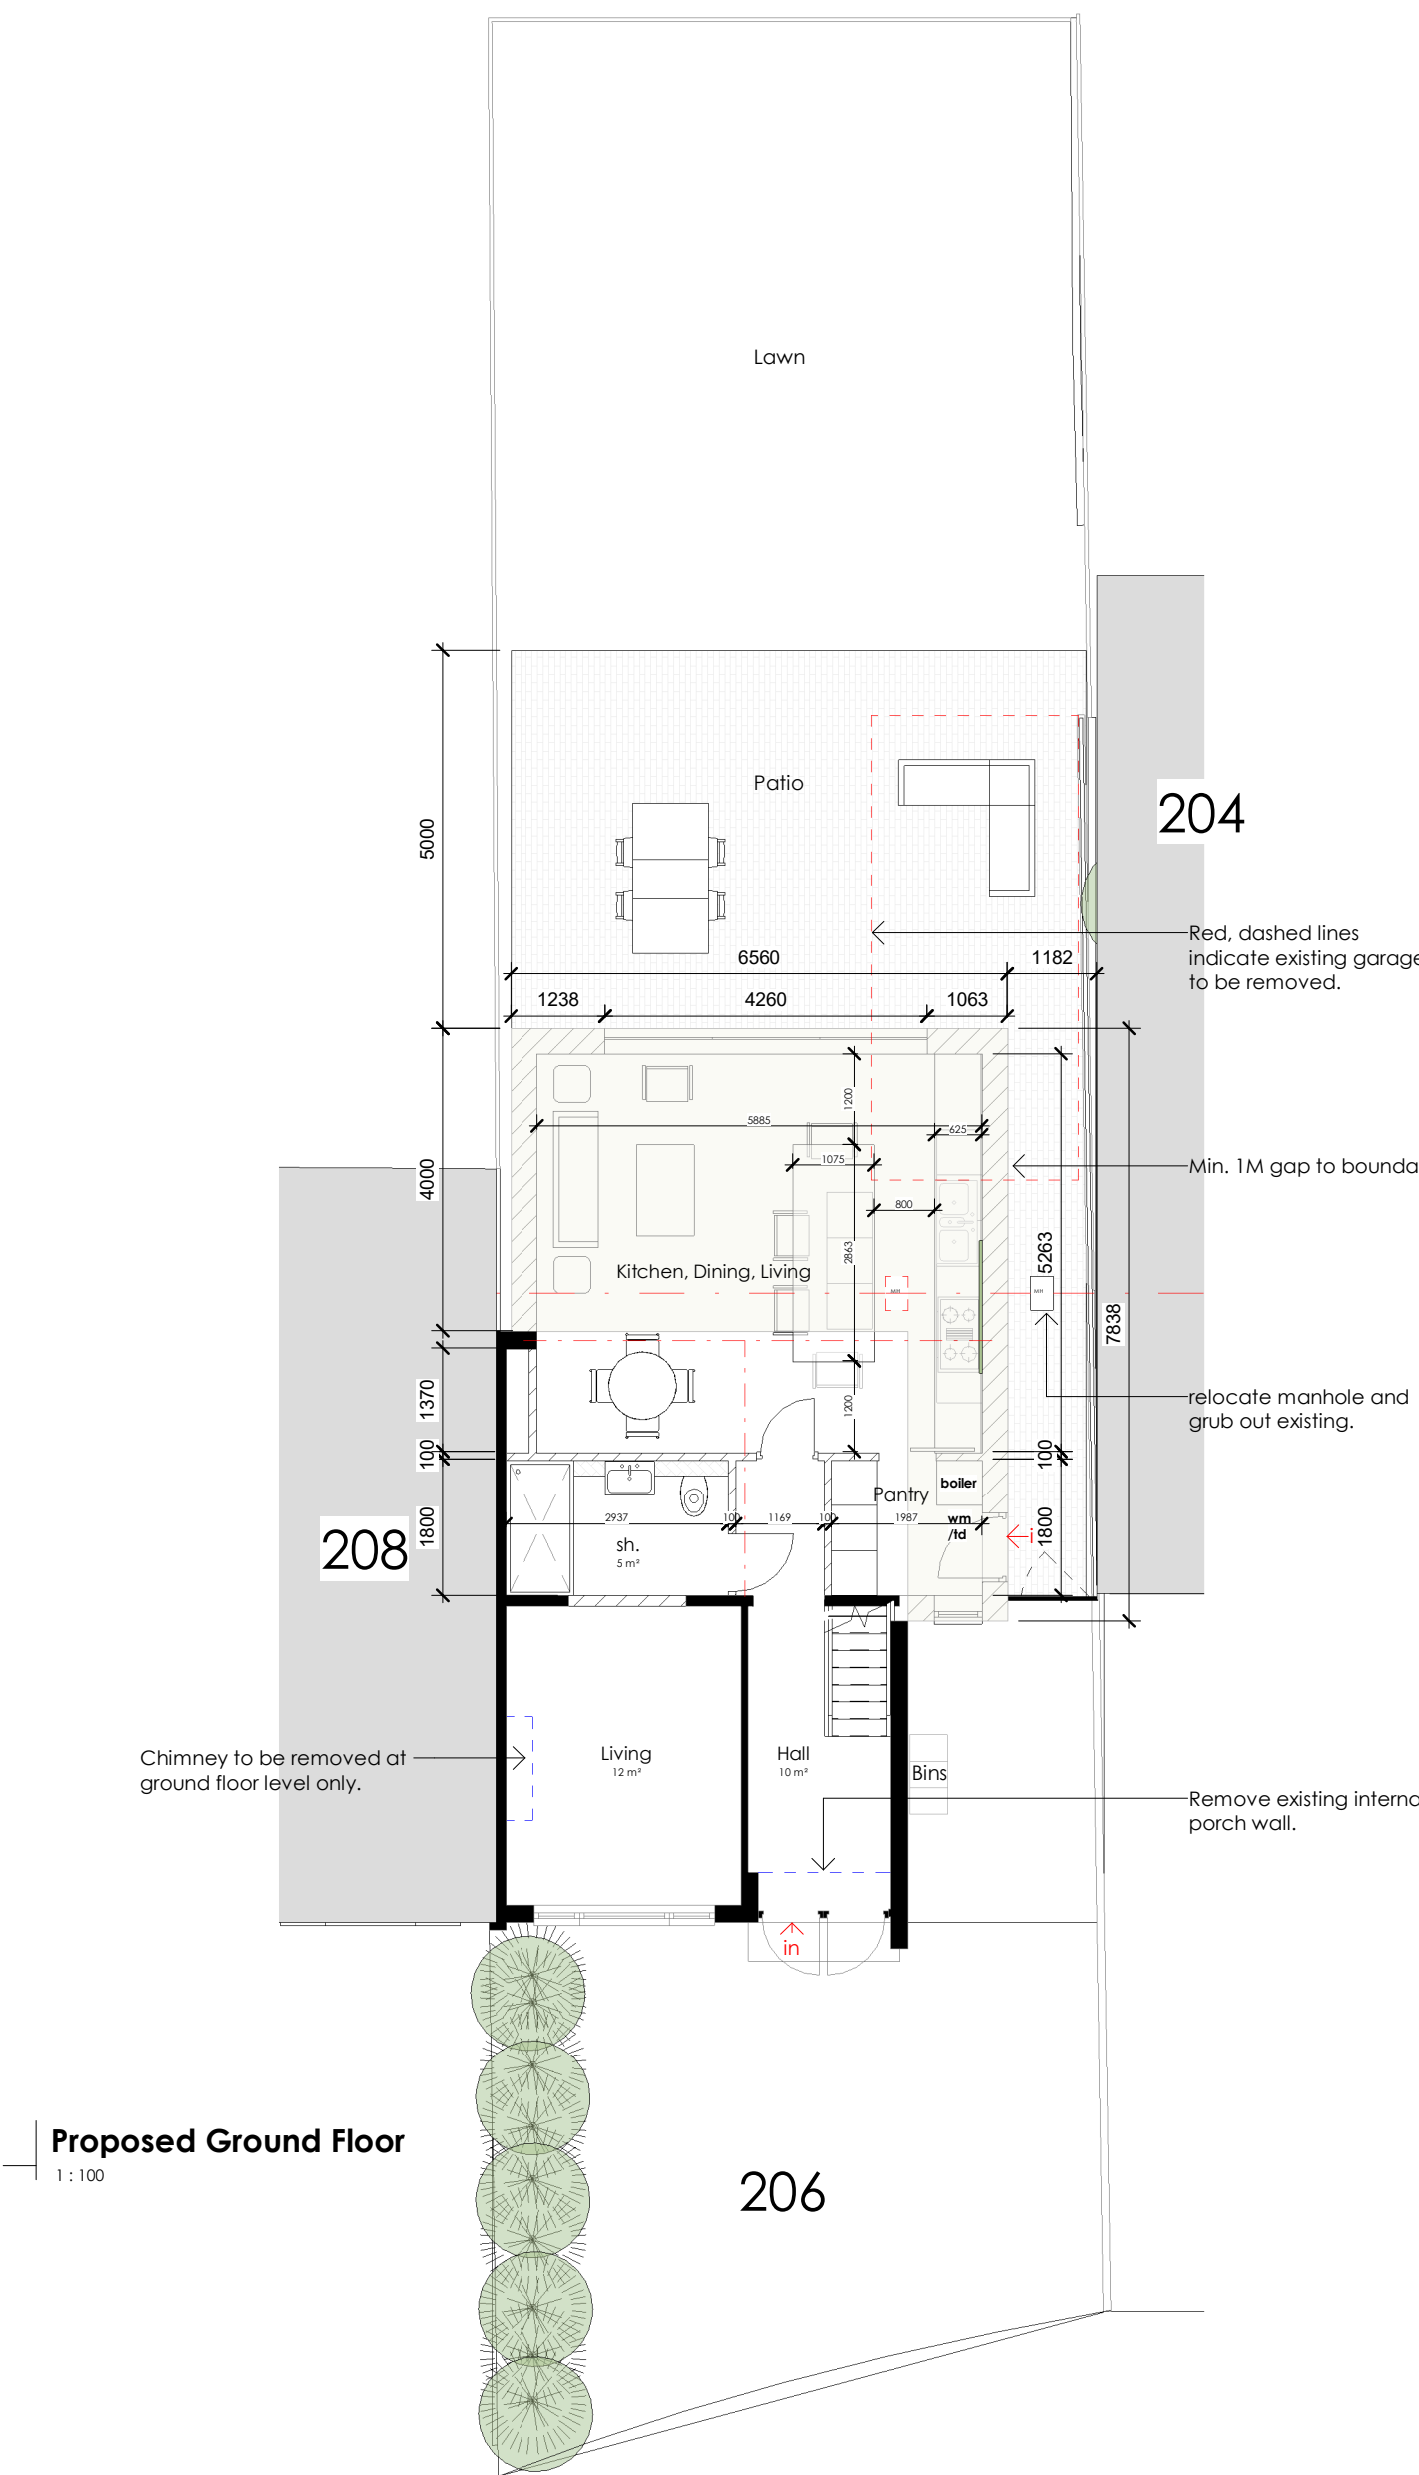


Proposed Ground Floor
1:100

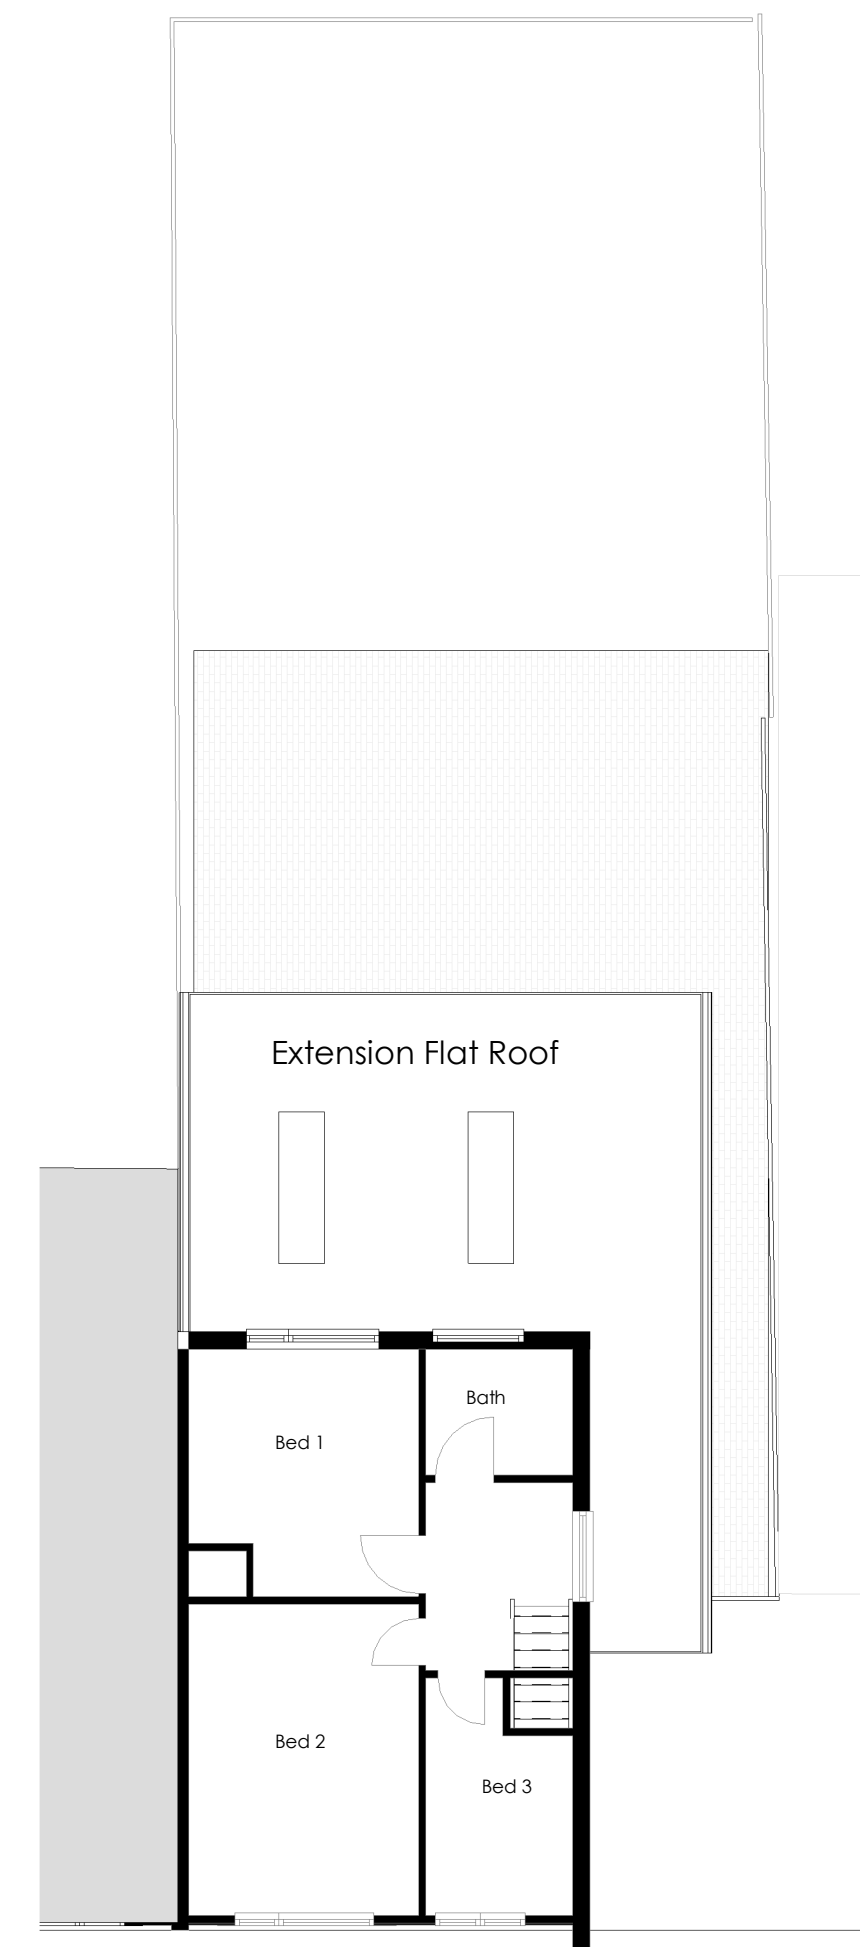


Proposed First Floor
1:100

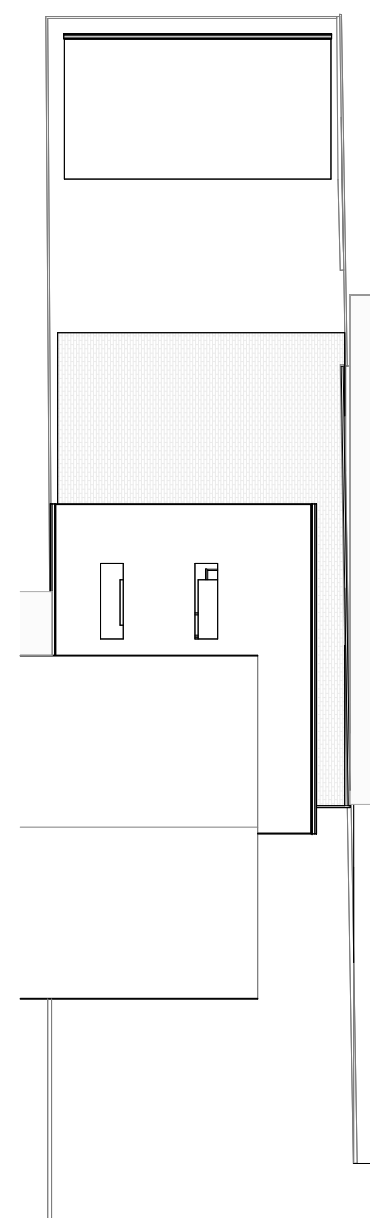

Proposed Site
1:200

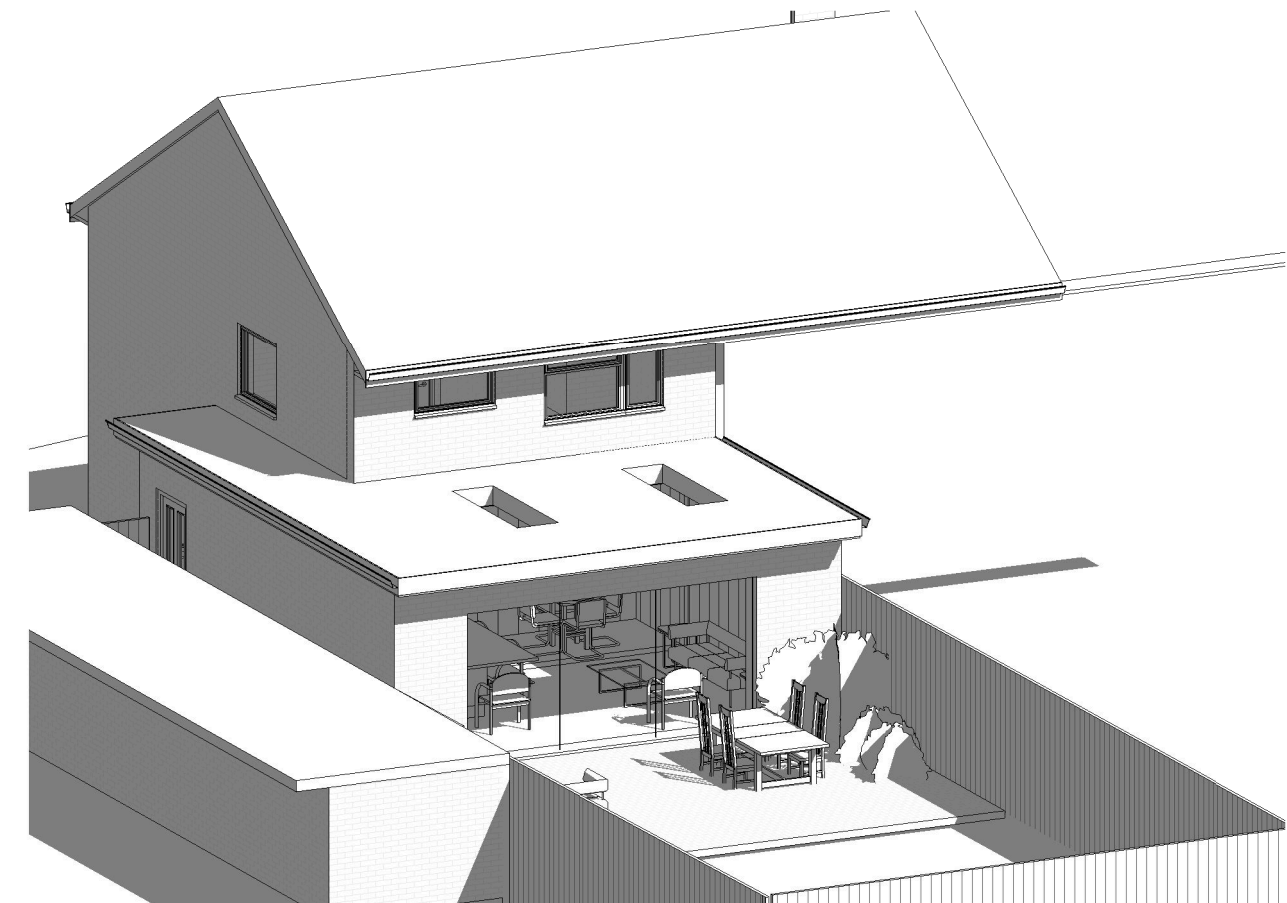

3D 02

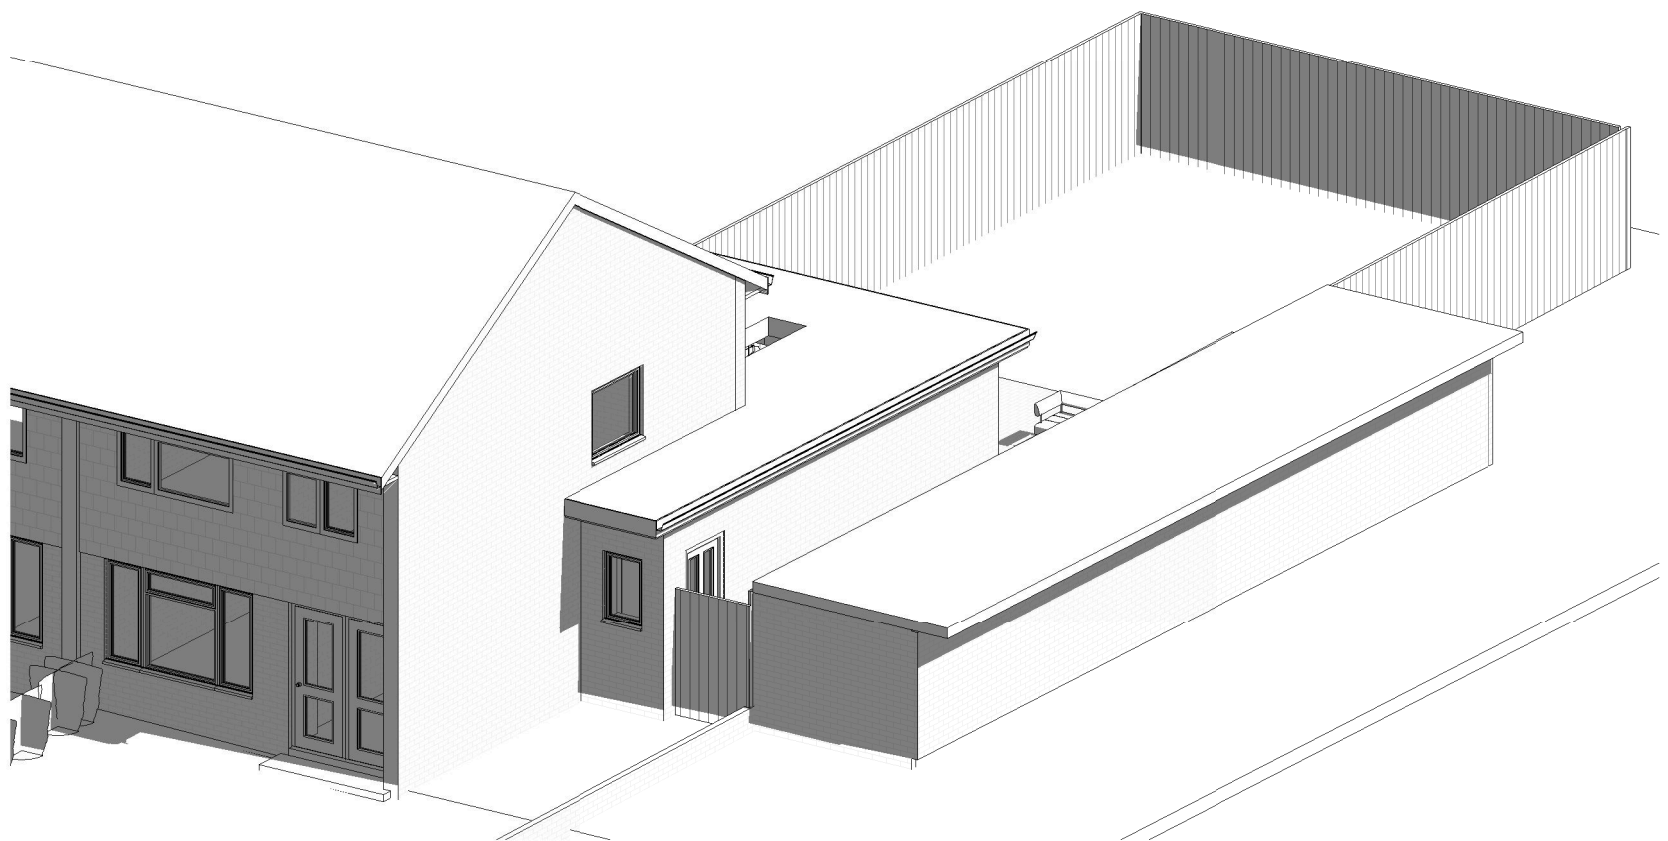

3D 01

0 1 2 3 4 5 10m E: 1/100

Zoe Lewis Architects Ltd 15 Maidas Way, Aldermaston, RG7 4HZ www.zlal.co.uk / 01183 272350 info@zlal.co.uk	
PROJECT	
337 206-St Saviours Road, Reading	
TITLE	
Proposal 7B Planning Application	
CLIENT	
Ms A Rebello	
DRAWN BY	CHECKED BY
ZEL	ZEL
SCALE	ISSUE DATE
As indicated	31/03/25
DRAWING NUMBER	REV
337-A1-12A	
© Zoe Lewis Architects LTD 2024	