

✦ Revisions:		
✦ drawing created		20.08.24
A hard landscaping reduced		16.03.25
B parking reconfigured, hard landscaping reduced		20.03.25

HARD LANDSCAPING = 338 SQM
SOFT LANDSCAPING = 873 SQM

CH VEHICLE CHARGING POINT



✦ Site Address:
Residential Development
Atterbury Gardens, Caversham,
Reading, RG4 7HW

✦ Client:
Mr. Steve Hicks

✦ Project Title:
New Residential Development

✦ Drawing Title:
Proposed Site Plan


✦ Drawing Scale: 1:100@A1
✦ Issue Date: 20.03.25

✦ Drawn by: BRC
✦ Revision: B

✦ Drawing Number:
TPO758-01-03B

✦ Drawing Issue Status:
P L A N N I N G

Hicks Developments Ltd.
Telephone: +44 (0) 118 969 0595
Email: sales@hicks-homes.com
15 Headley Road, Woodley,
Berkshire, RG5 4JB

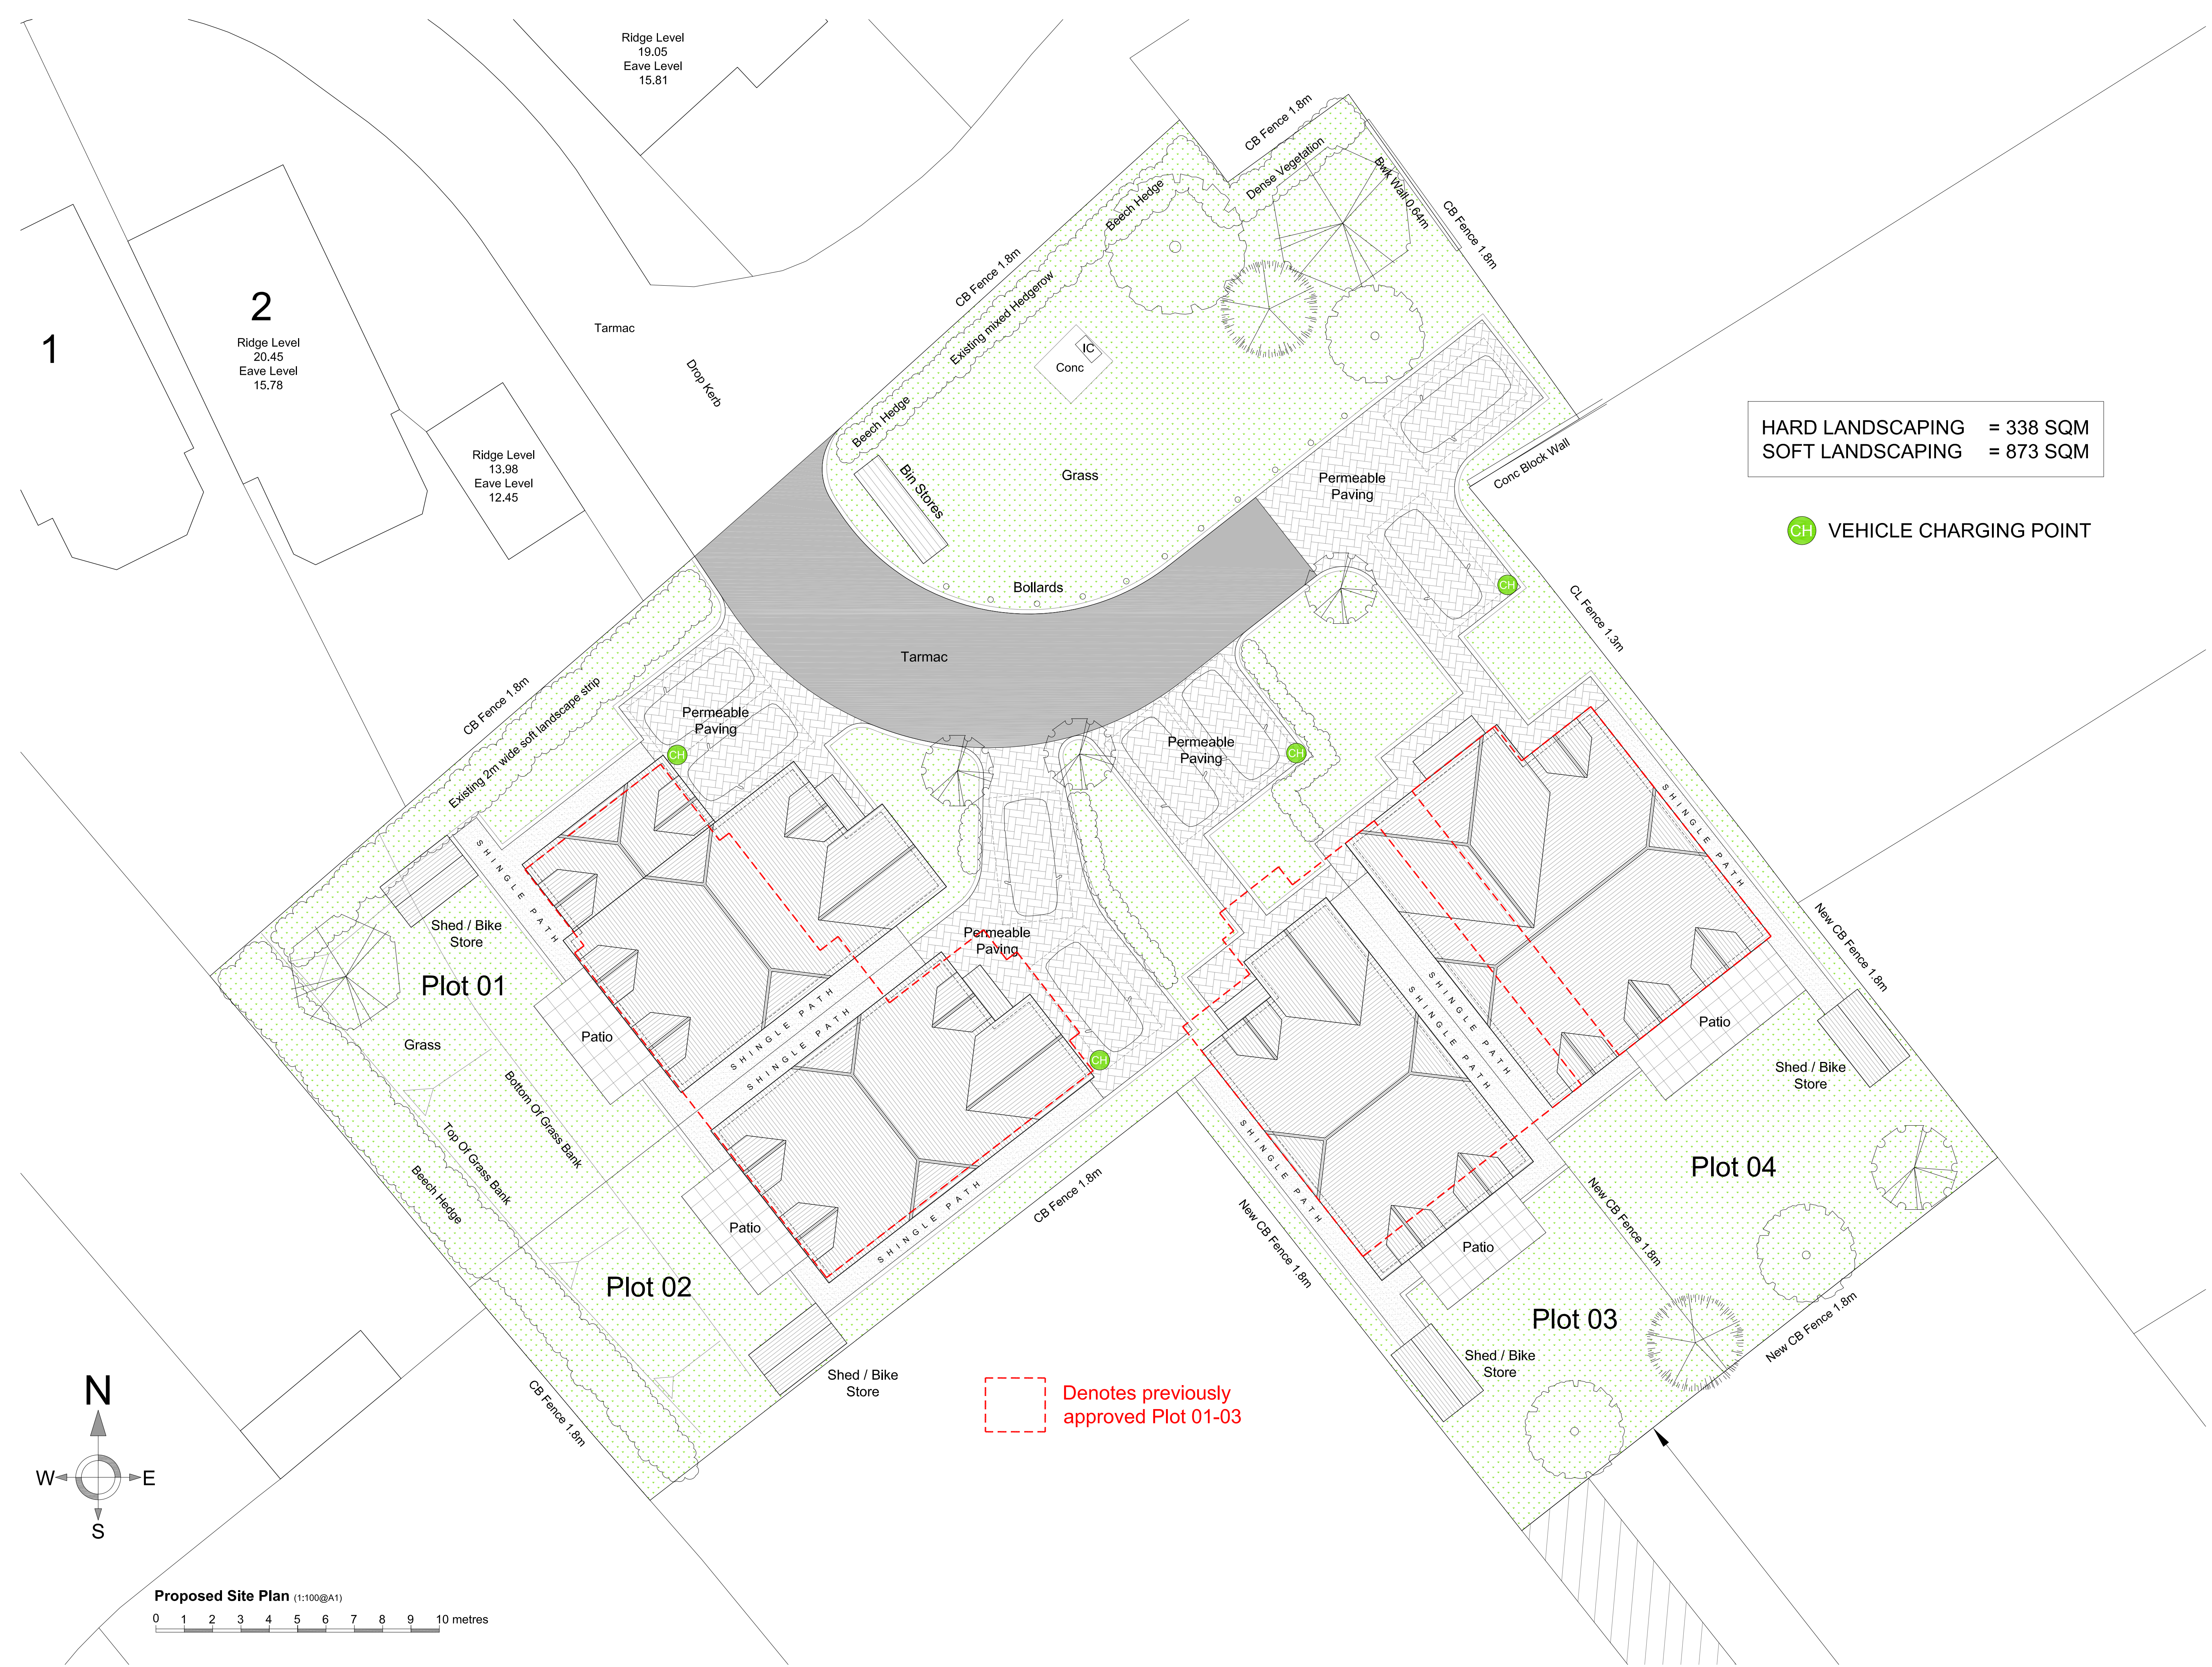

1

2

Ridge Level
20.45
Eave Level
15.78

Ridge Level
19.05
Eave Level
15.81

Ridge Level
13.98
Eave Level
12.45

Proposed Site Plan (1:100@A1)
0 1 2 3 4 5 6 7 8 9 10 metres