


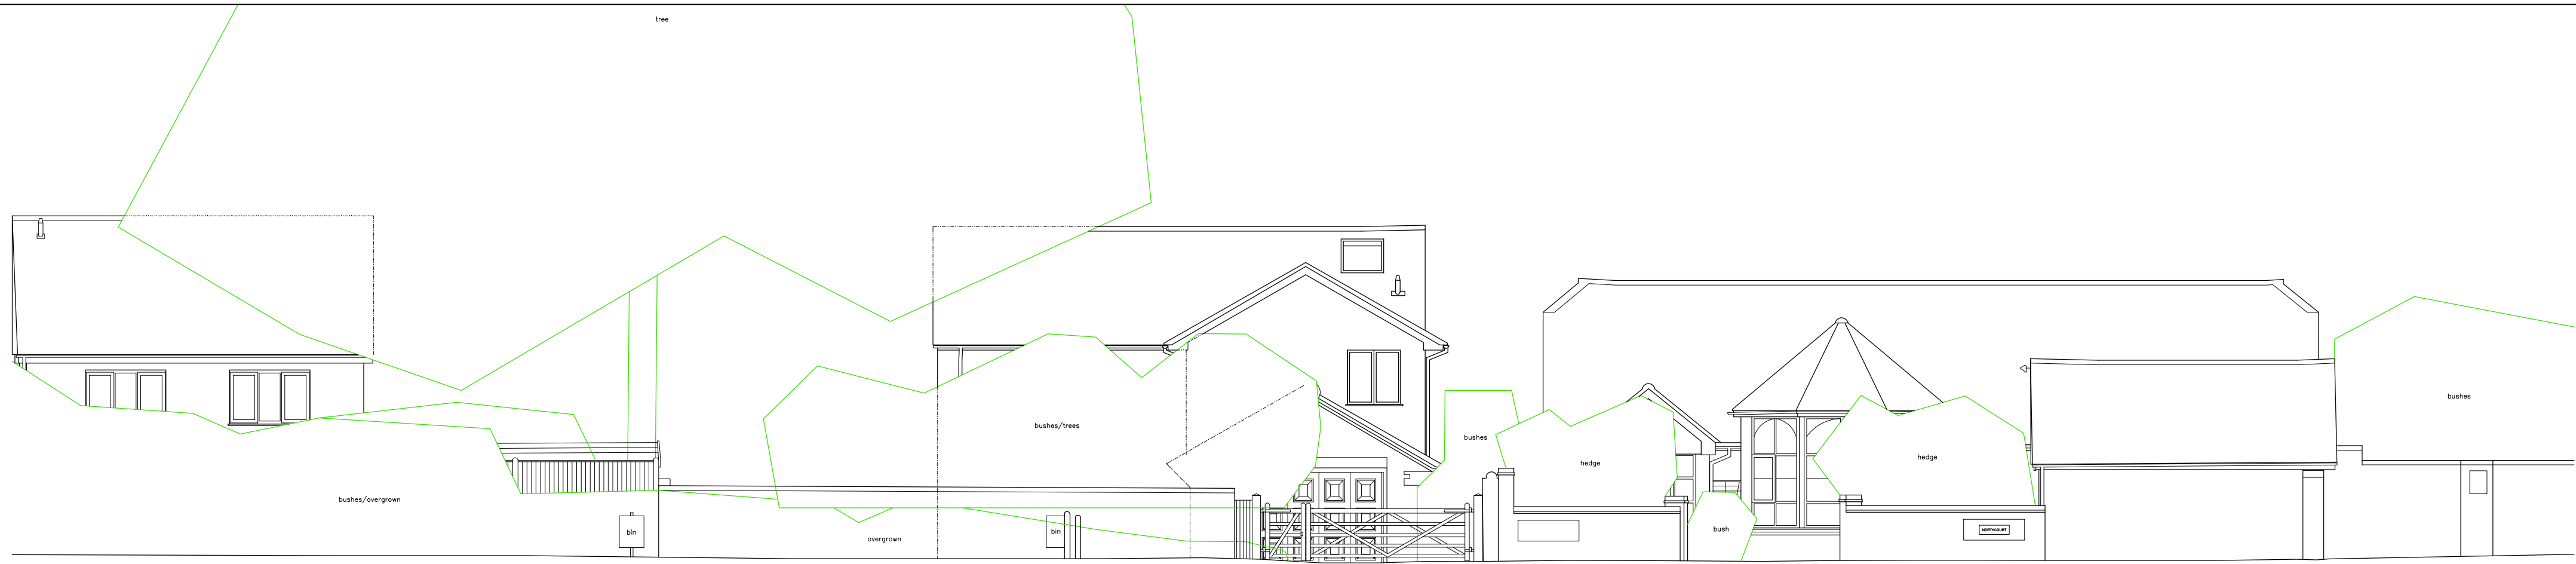


South Elevation Proposed Street Scene



South Elevation



East Elevation

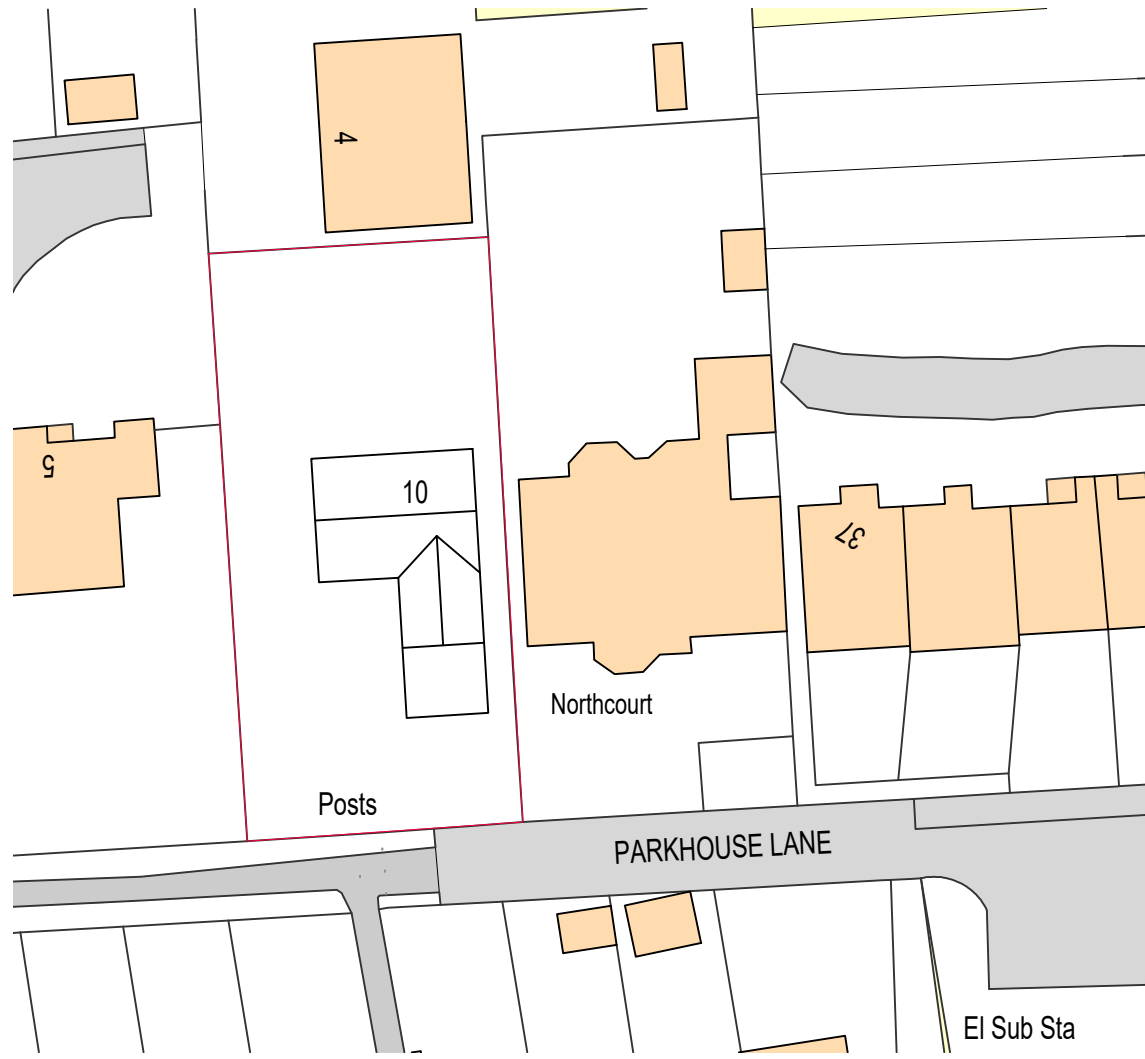


Block Plan 1:500


0m 10m 20m
Scale 1:500



North Elevation

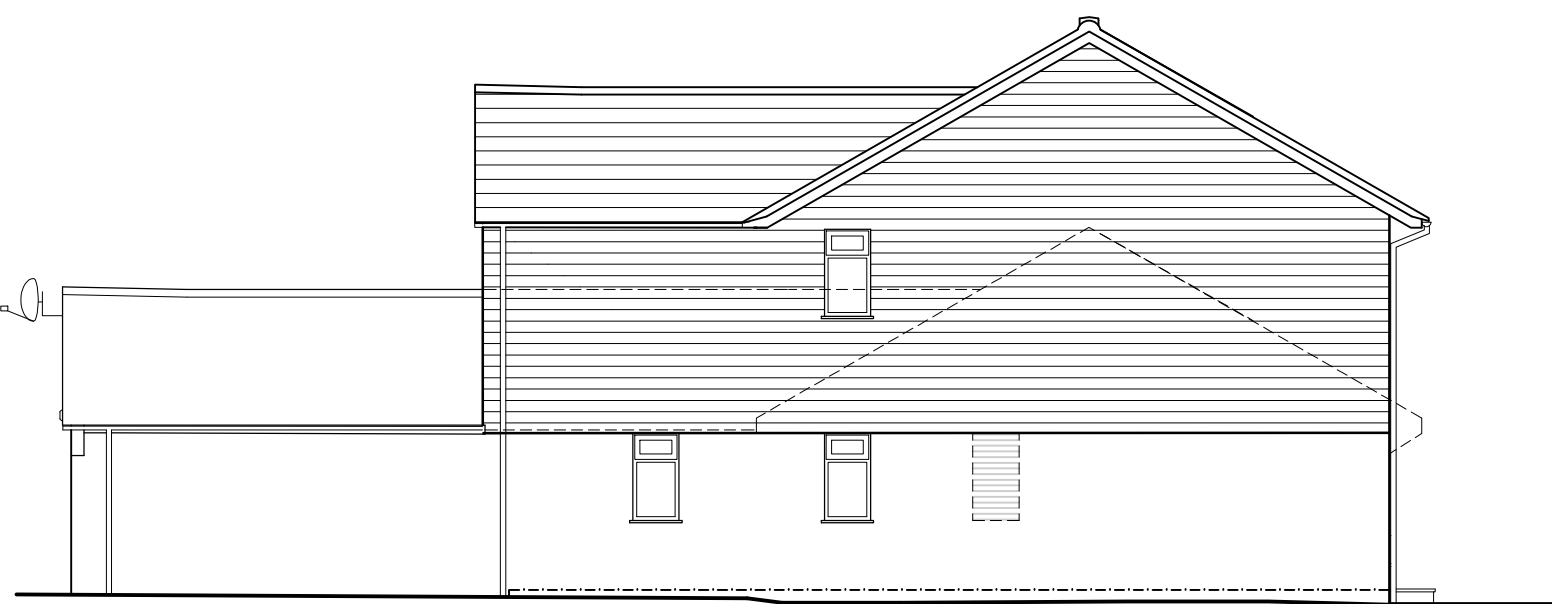


West Elevation

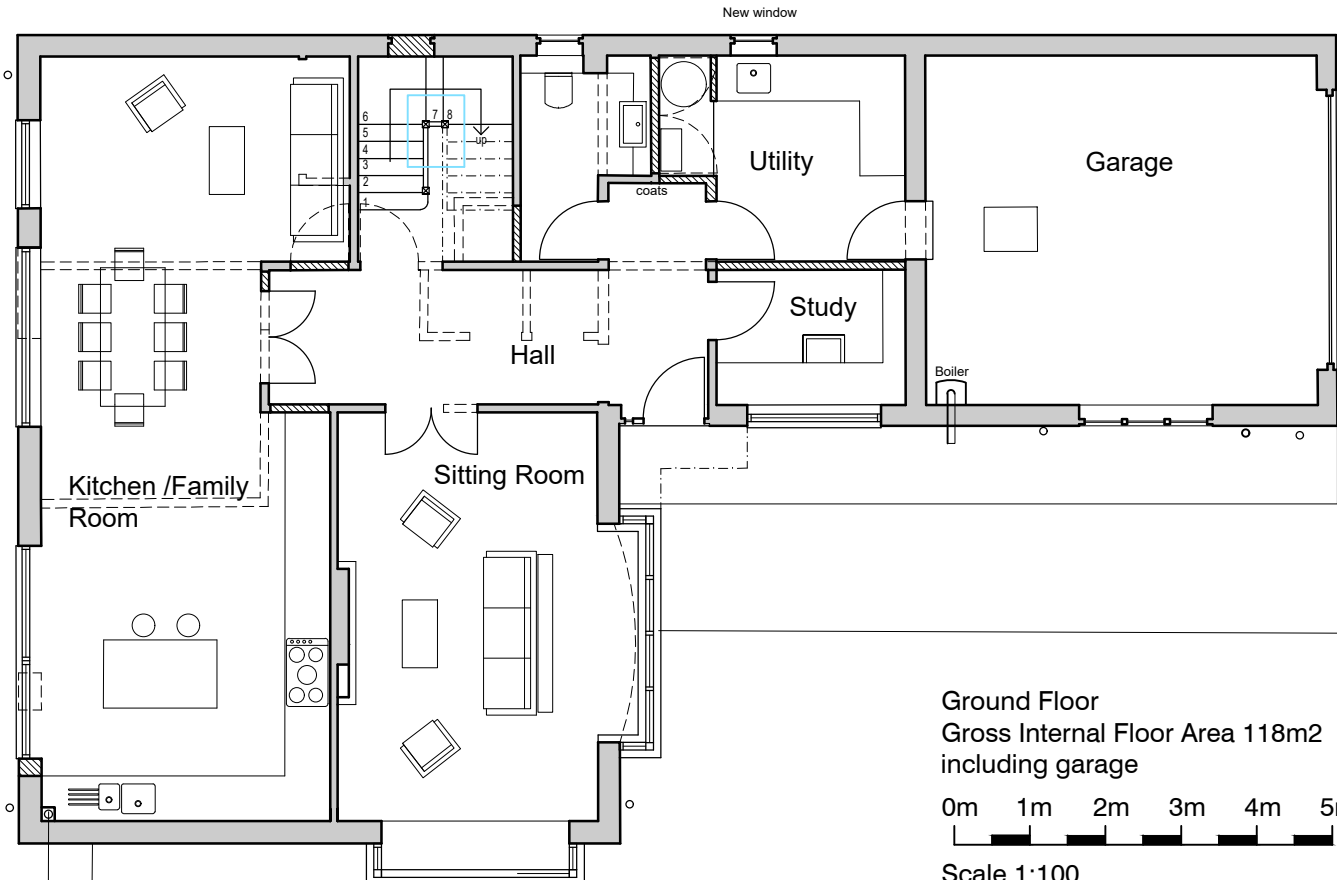


Ground Floor Plan

Ground Floor
Gross Internal Floor Area 118m2
including garage
0m 1m 2m 3m 4m 5m
Scale 1:100

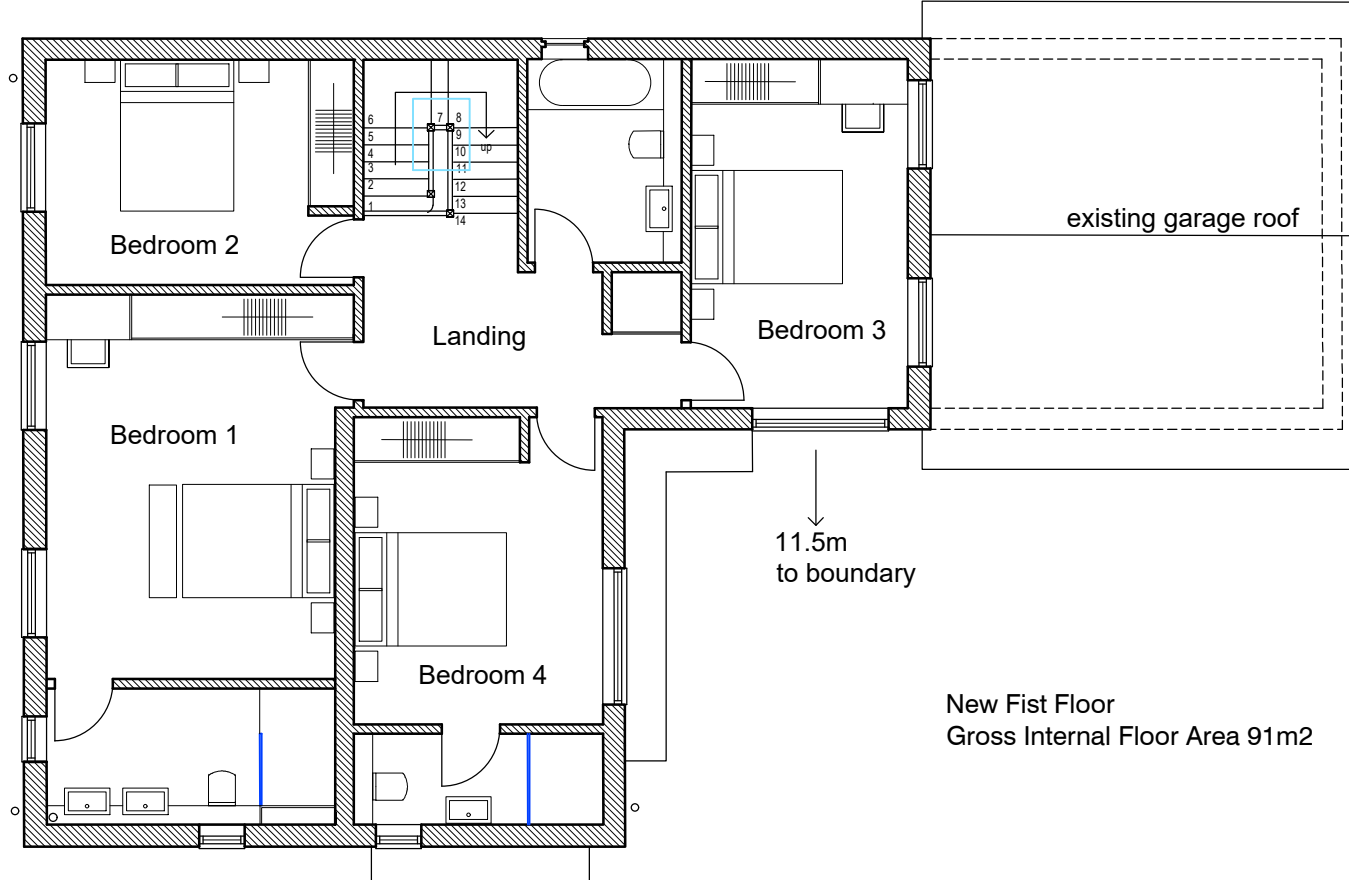

First Floor Plan

New First Floor
Gross Internal Floor Area 91m2

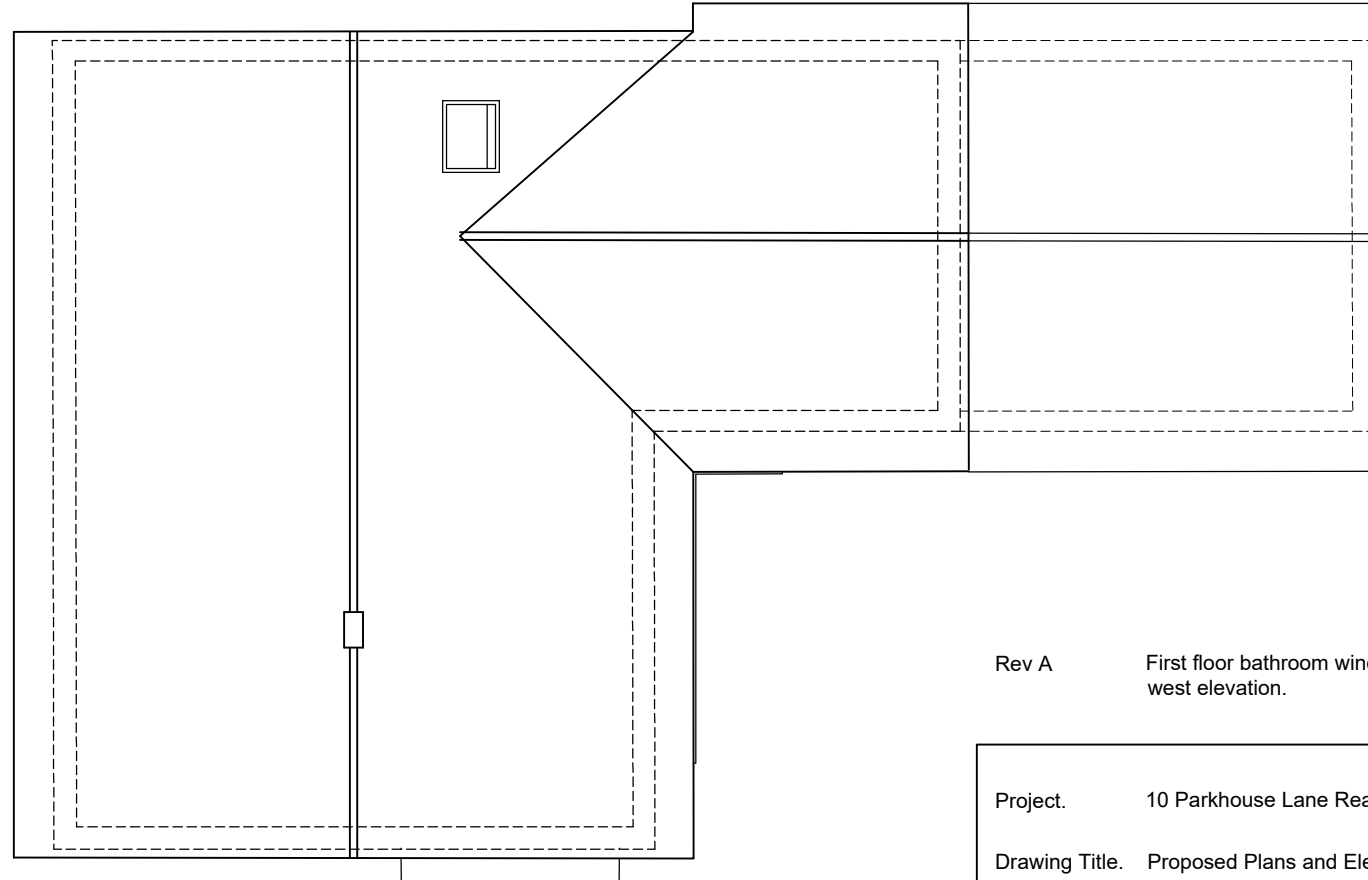

Roof Plan

Legend:
New walls
Existing walls
Existing removed

0m 1m 2m 3m 4m 5m
Scale 1:100

Rev A First floor bathroom window corrected to also show on west elevation.

Project: 10 Parkhouse Lane Reading RG30 2AH
Drawing Title: Proposed Plans and Elevations
Issue: Planning Application
Scale: 1:100@A1
Date: November 2024
Job No. 240 Drwg No. 2 Rev. A

Jason Holt Design
jason@jasonholtdesign.co.uk

This drawing has been prepared for planning application purposes only.
Not to be used for any on site construction.
All dimensions to be checked and confirmed on site