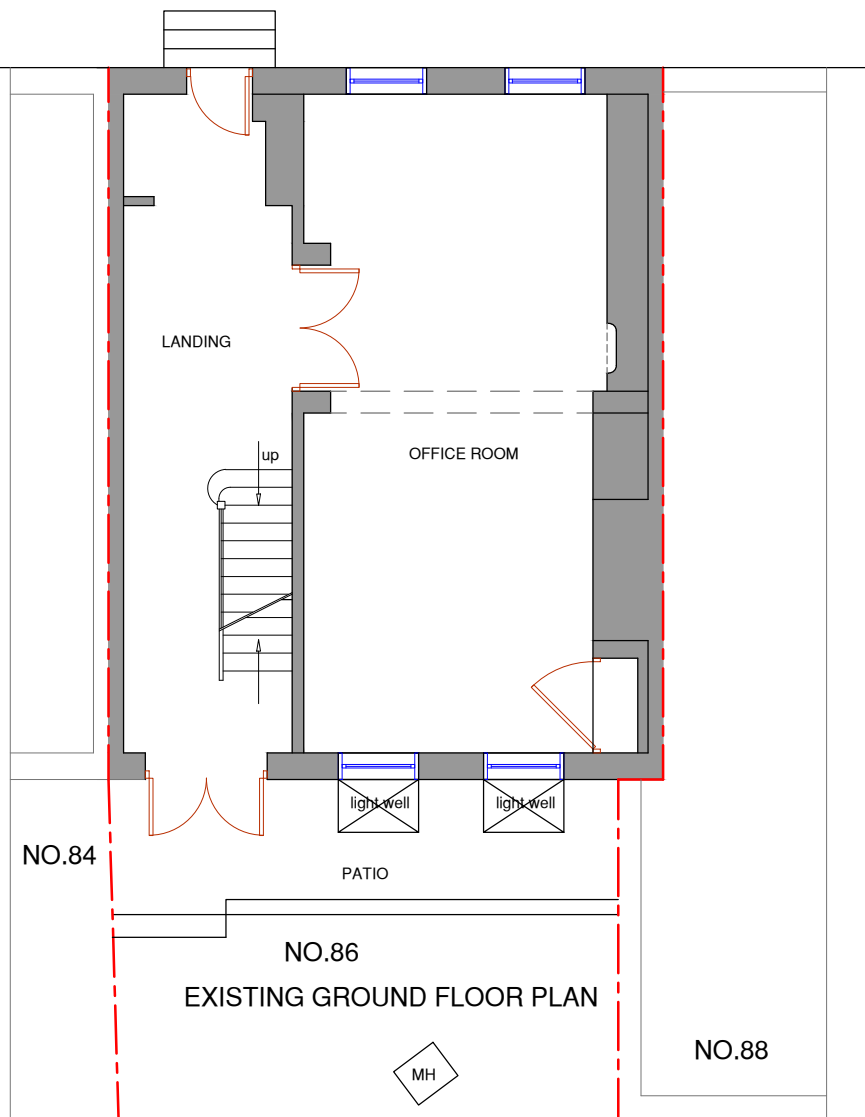
 
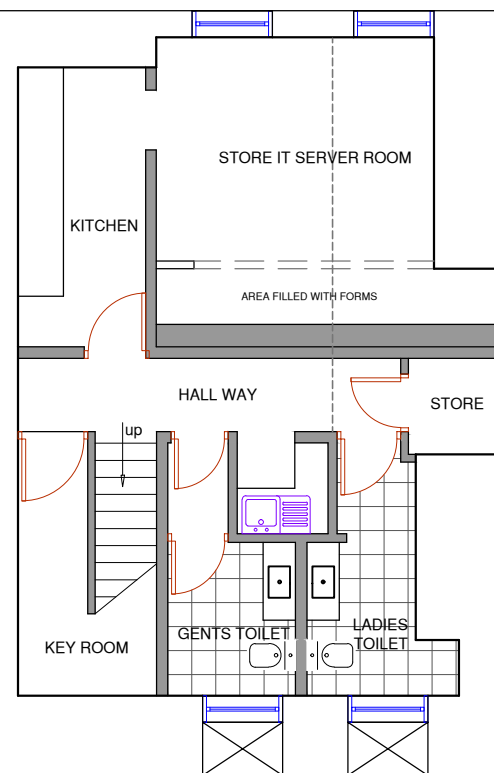
 
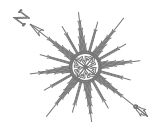


NOTES :

[illegible]

SJR DESIGN LTD.
(ARCHITECTURAL DESIGN & CONSULTANT)

Client:	MR. PHILIP LEE
---------	----------------

Job Title

86 LONDON STREET
READING
RG1 4SJ

Drawing Title

EXISTING SITE AND
BASEMENT AND GROUND
FLOOR PLANS

Scale: 1 : 100 / 200 (A3)

Date: MARCH 2025

Date: 11/11/2020	
Checked by:	Drawn by: RS H

Drg No.
TP/697/02

Rev.