



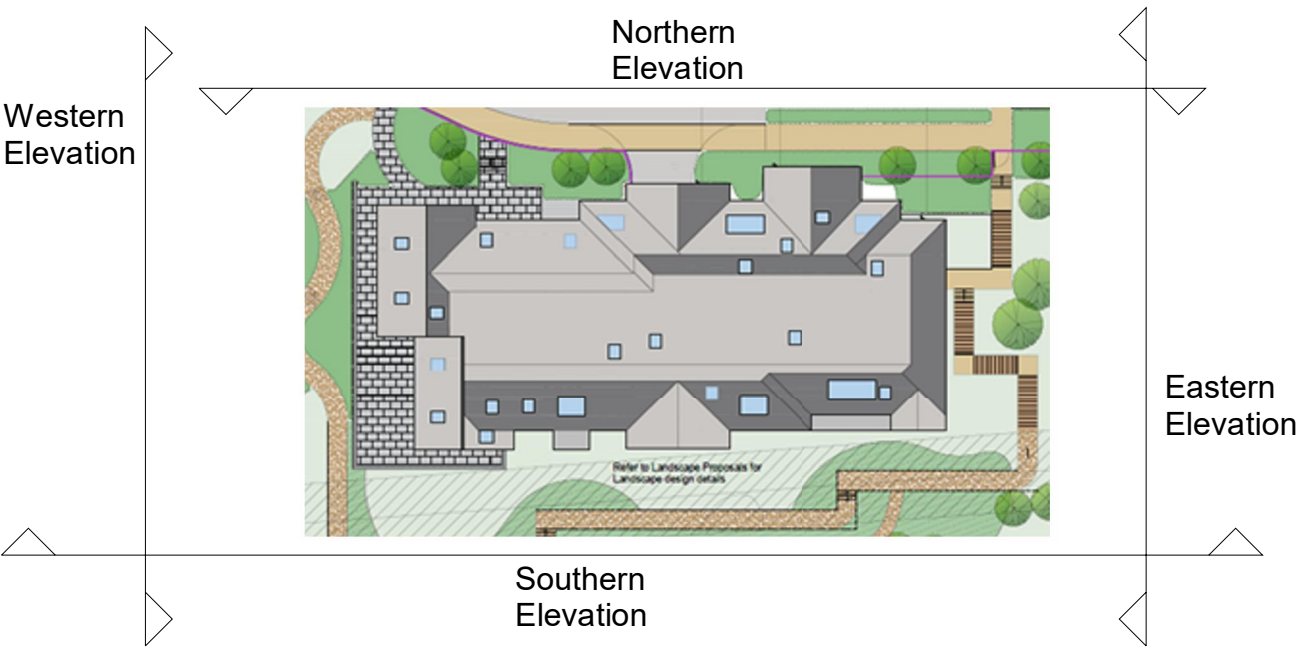


1 - Block B North Elevation
1 : 200



2 - Block B Western Elevation
1 : 200

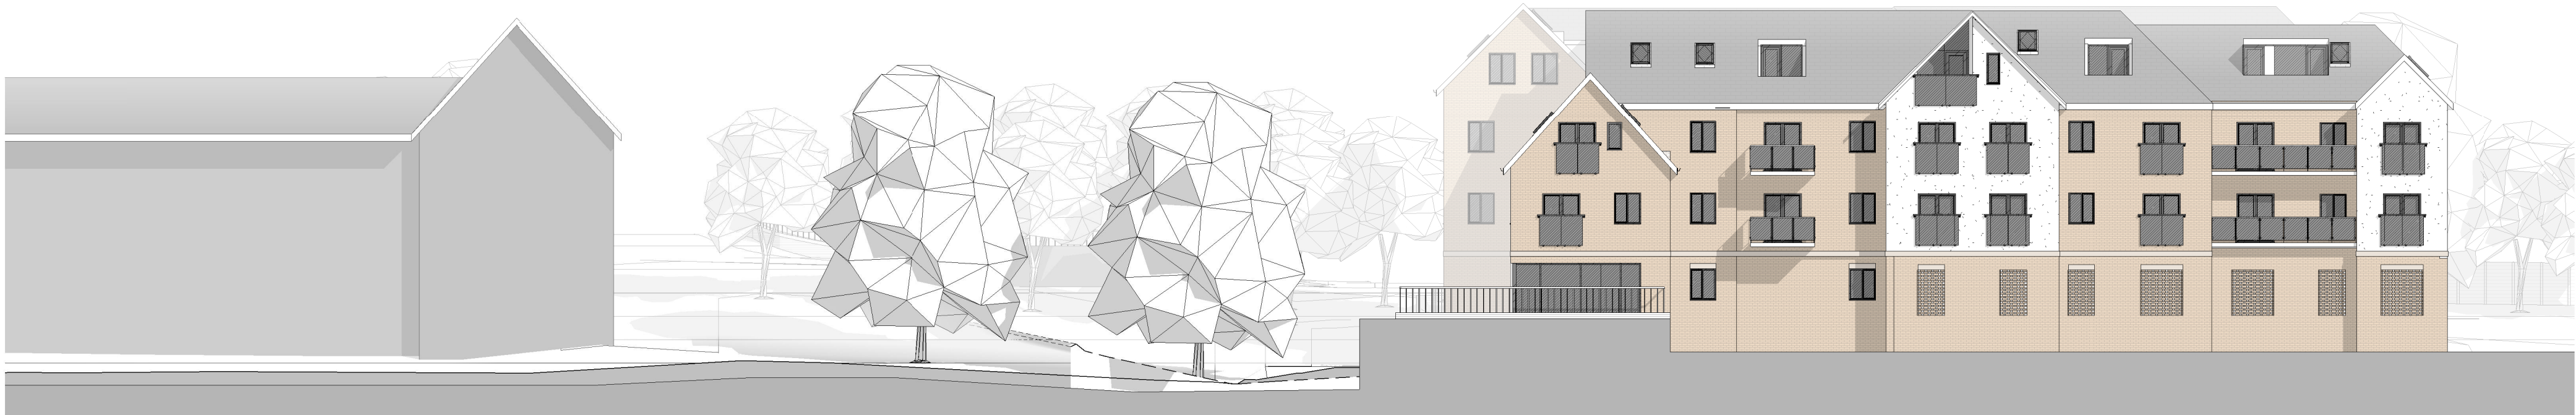

4 - Block B - Southern Elevation
1 : 200

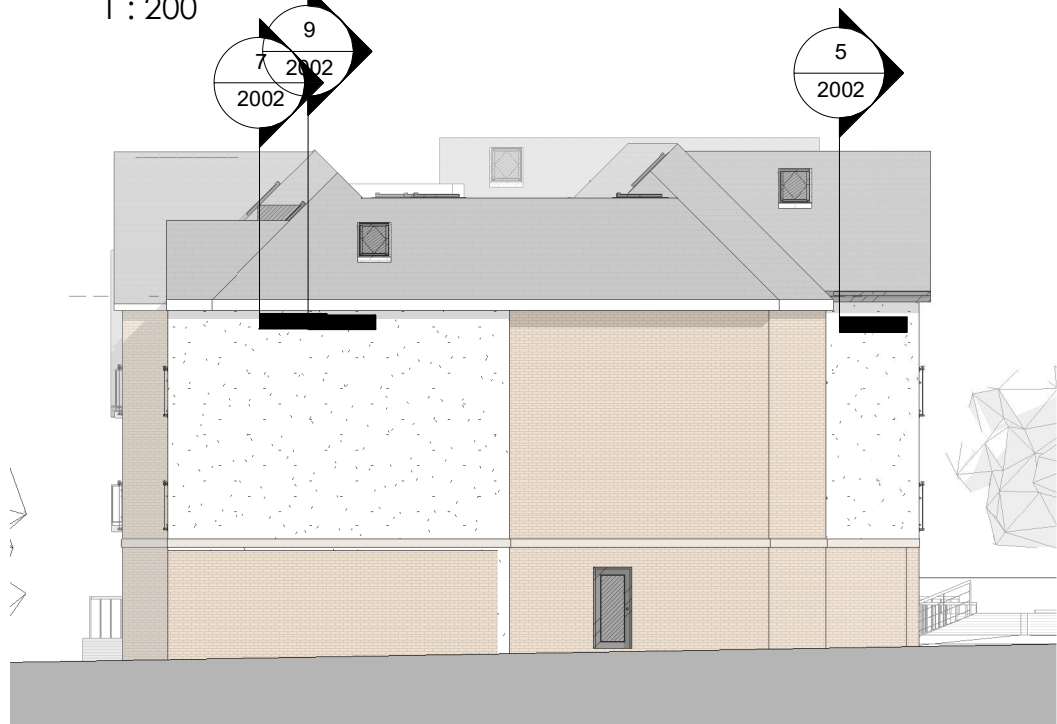

3 - Block B Eastern Elevation
1 : 200

- Materials**
- Red Multi-Stock Brick
 - External Render (White)
 - Art Stone Lintel and Feature Cours
 - Brick Hit and Miss Panels to Parking Area
 - Slate Roof
 - S.S Handrail with Glass Infill Panel
 - Dark Grey Aluminium Rainwater Goods
 - Dark Grey Facscia Panels

P7	Parking Levels Increased	12.02.25	AM	AM
P6	Trees Removed	17.02.23	AM	
P5	Revised in accordance with planners comments	13.01.23	AM	AM
P4	Revised in Accordance with planners comments	22.09.22	AM	
P3	Updated in accordance with plans	13.03.22	AM	
P2	Planning Issue Update	22.06.21	RPB	AM
P1	Planning Issue	20.05.21	RPB	AM
	Revision	Date	By	Chk

All dimensions to be verified on site, and the Architect informed of any discrepancy. All drawings and specifications should be read in conjunction with the Health and Safety Plan, all conflicts should be reported to the appointed Principal Designer.

Knowles Retirement Living
Retirement Living Scheme
Henley Road, Caversham

Sheet Name: Block B Proposed Elevations

Purpose of issue: Planning Status:

Date: 11/20/20 Checked by: AM

Drawn by: RPB Scale @ A1: As indicated

Project No: 8466 Revision: P7

Drawing No : 8466-BOW-A2-XX-DR-A-3001

