


Block B - First Floor Plan
1 : 200

Block B First Floor Apartments		
Number	Name	Area
01	2 Bed	72 m²
02	1 Bed	62 m²
03	1 Bed	51 m²
04	2 Bed	69 m²
05	2 Bed	72 m²
06	2 Bed	73 m²
07	2 Bed	72 m²
08	2 Bed	73 m²

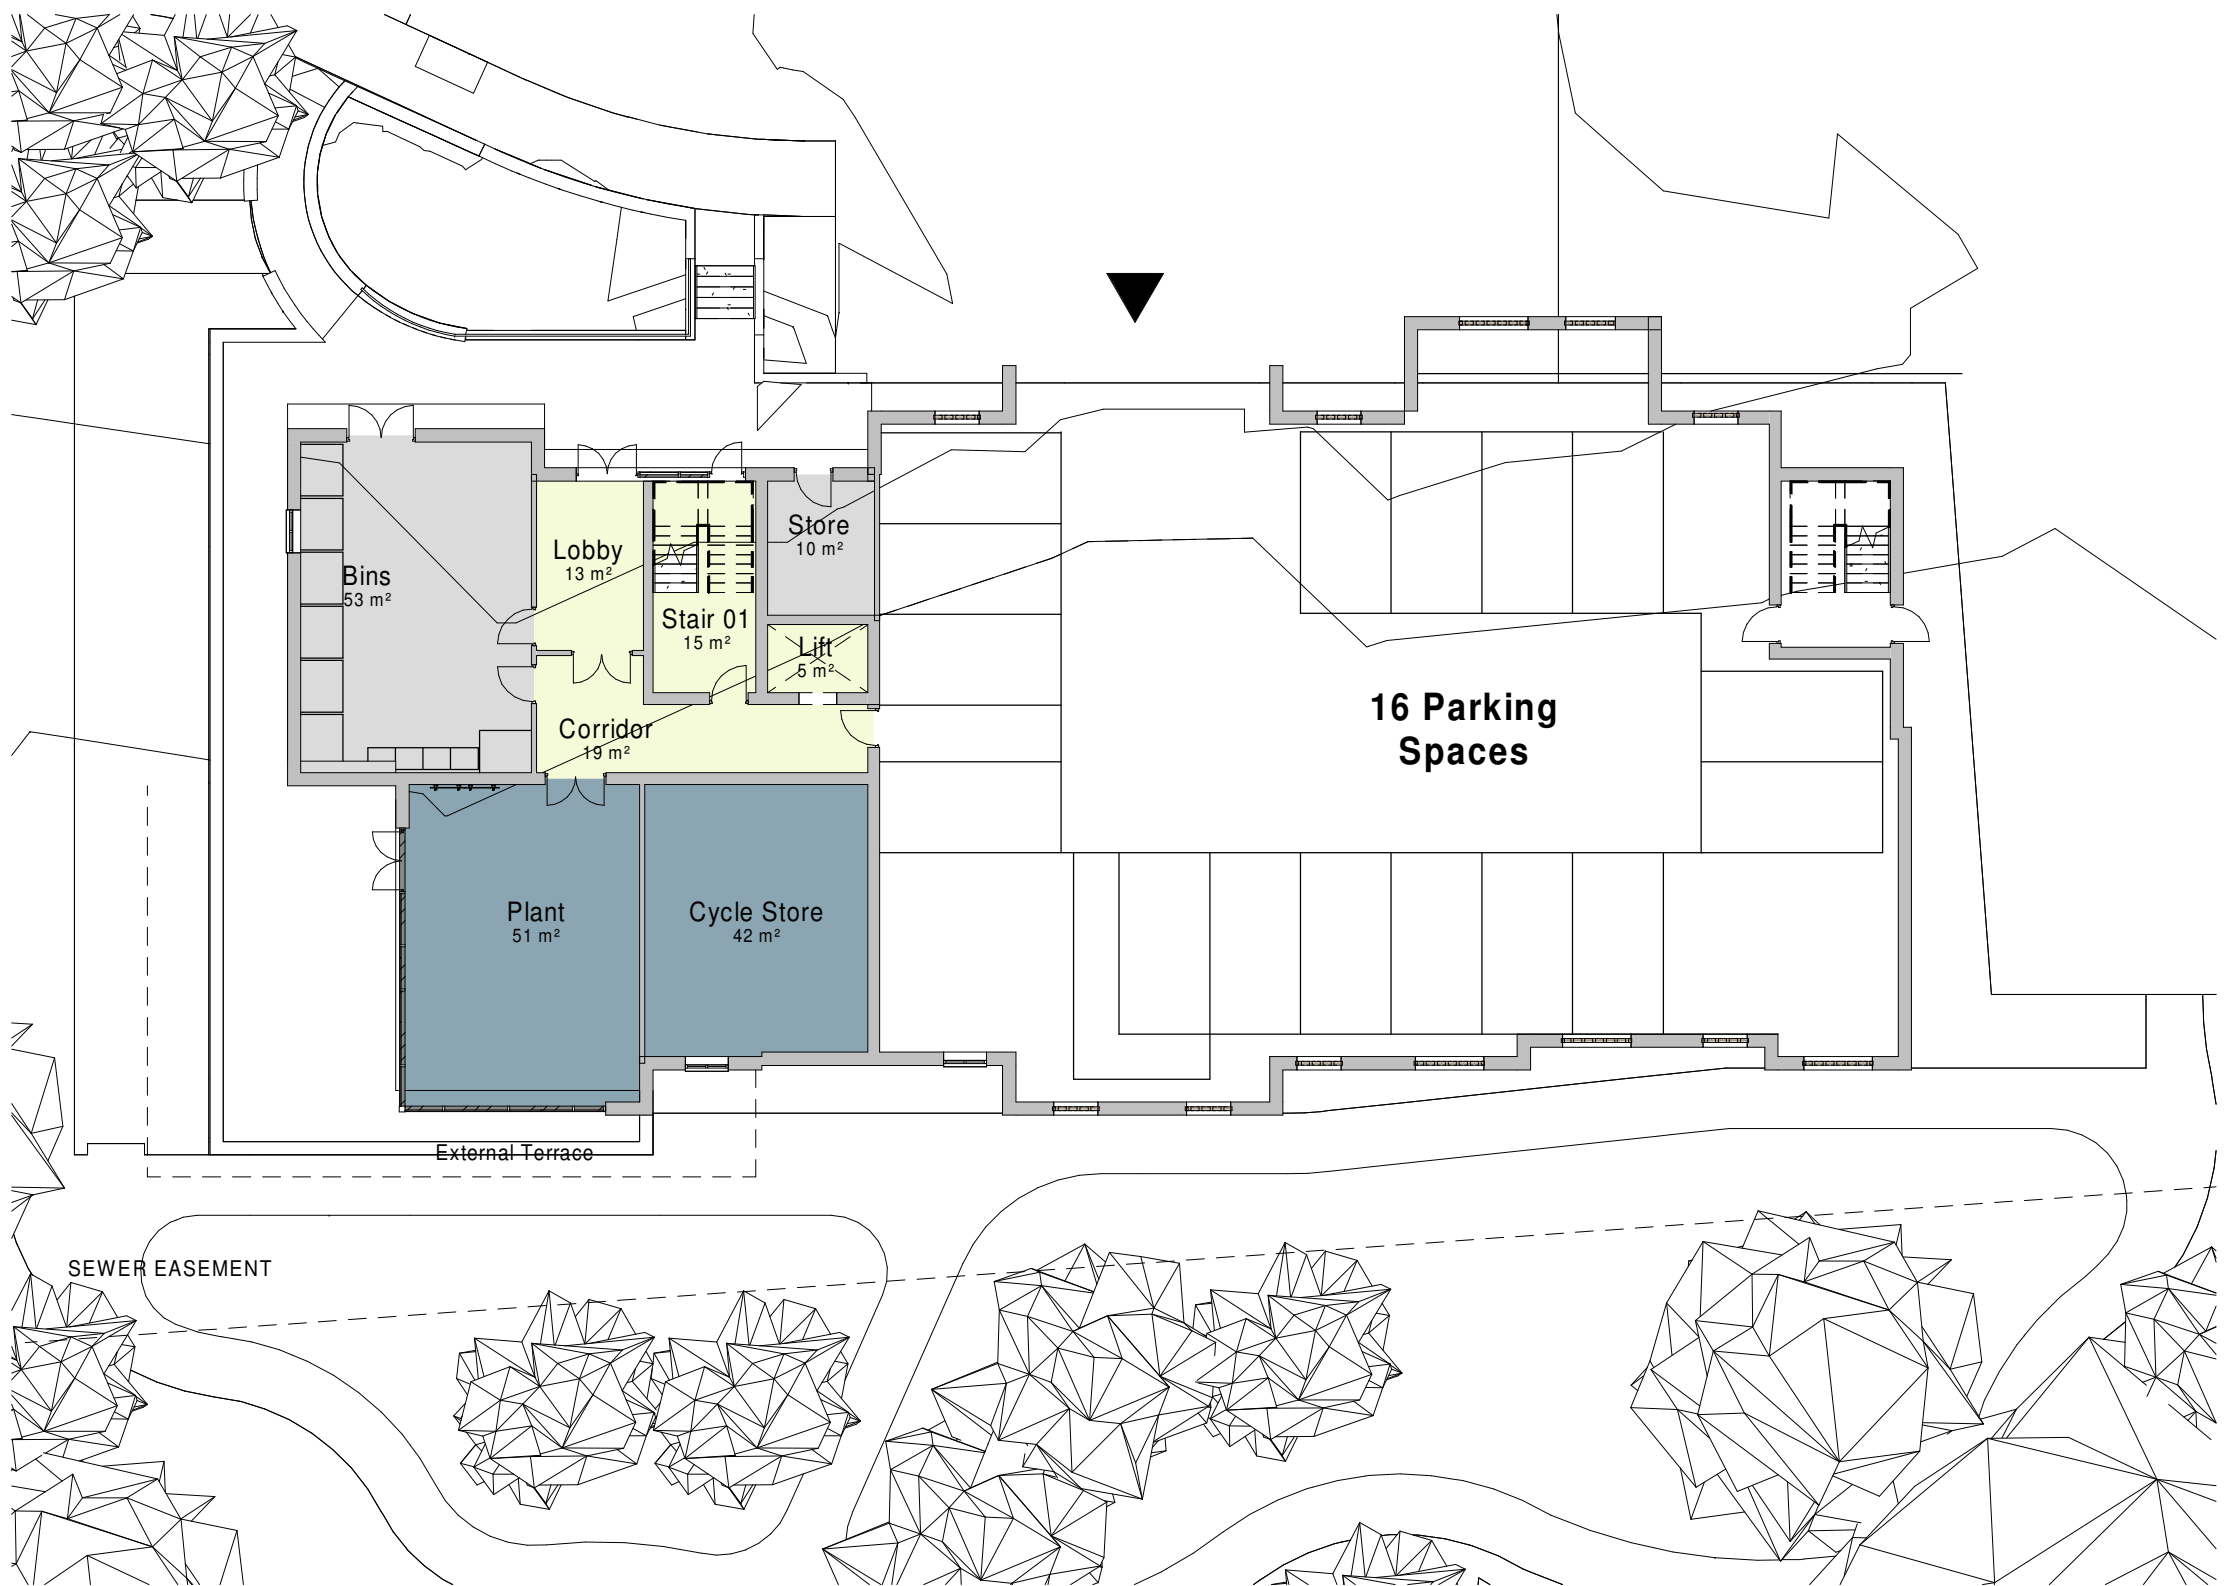

Block B Ground Floor Plan
1 : 200

P8	Parking Levels Increased	12.02.25	AM	AM
P7	Revised in accordance with planners comments	13.01.23	AM	AM
P6	Revised in Accordance with planners comments	22.09.22	AM	
P5	Room labels added	13.03.22	AM	
P4	Planning Issue Update	22.06.21	RPB	AM
P3	Planning Issue	20.05.21	RPB	AM
P2	Revised Areas	25.02.21	RPB	AM
P1	Draft issue planning drawings for comment	09.02.21	RPB	AM
	Revision	Date	By	Chk

All dimensions to be verified on site, and the Architect informed of any discrepancy. All drawings and specifications should be read in conjunction with the Health and Safety Plan; all conflicts should be reported to the appointed Principal Designer.

Knowles Retirement Living
Retirement Living Scheme
Henley Road, Caversham

Sheet Name: Block B Ground and First Floor
Plans

Purpose of issue: Planning Status:

Date: 11/11/20 Checked by: AM

Drawn by: RPB Scale @ A1: 1 : 200

Project No: 8466 Revision: P8

Drawing No : 8466-BOW-A2-ZZ-DR-A-2001

