



NOTES

DO NOT SCALE - USE FIGURED DIMENSIONS ONLY.


ALL DIMENSIONS TO BE CHECKED ON SITE PRIOR TO CONSTRUCTION AND ANY DISCREPANCIES TO BE HIGHLIGHTED BY CONTRACTOR.

THIS DRAWING IS TO BE READ IN CONJUNCTION WITH ALL RELEVANT SPECIFICATIONS AND DRAWINGS.

ALL LEVELS ARE TO FINISHED LEVELS UNLESS OTHERWISE INDICATED.

 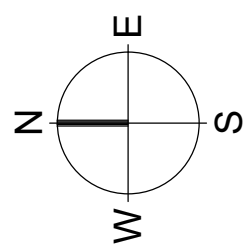


- | | |
|------|-----------------------------------|
| 1B1P | CIRCULATION |
| 1B2P | CYCLE STORE |
| 2B3P | SERVICING / BACK OF HOUSE |
| 2B4P | OUTSIDE SCOPE OF THIS APPLICATION |

 

PARKING ASSOCIATED WITH THE APPLICATION

PROPOSED LOWER GROUND FLOOR PLAN
SCALE 1:200

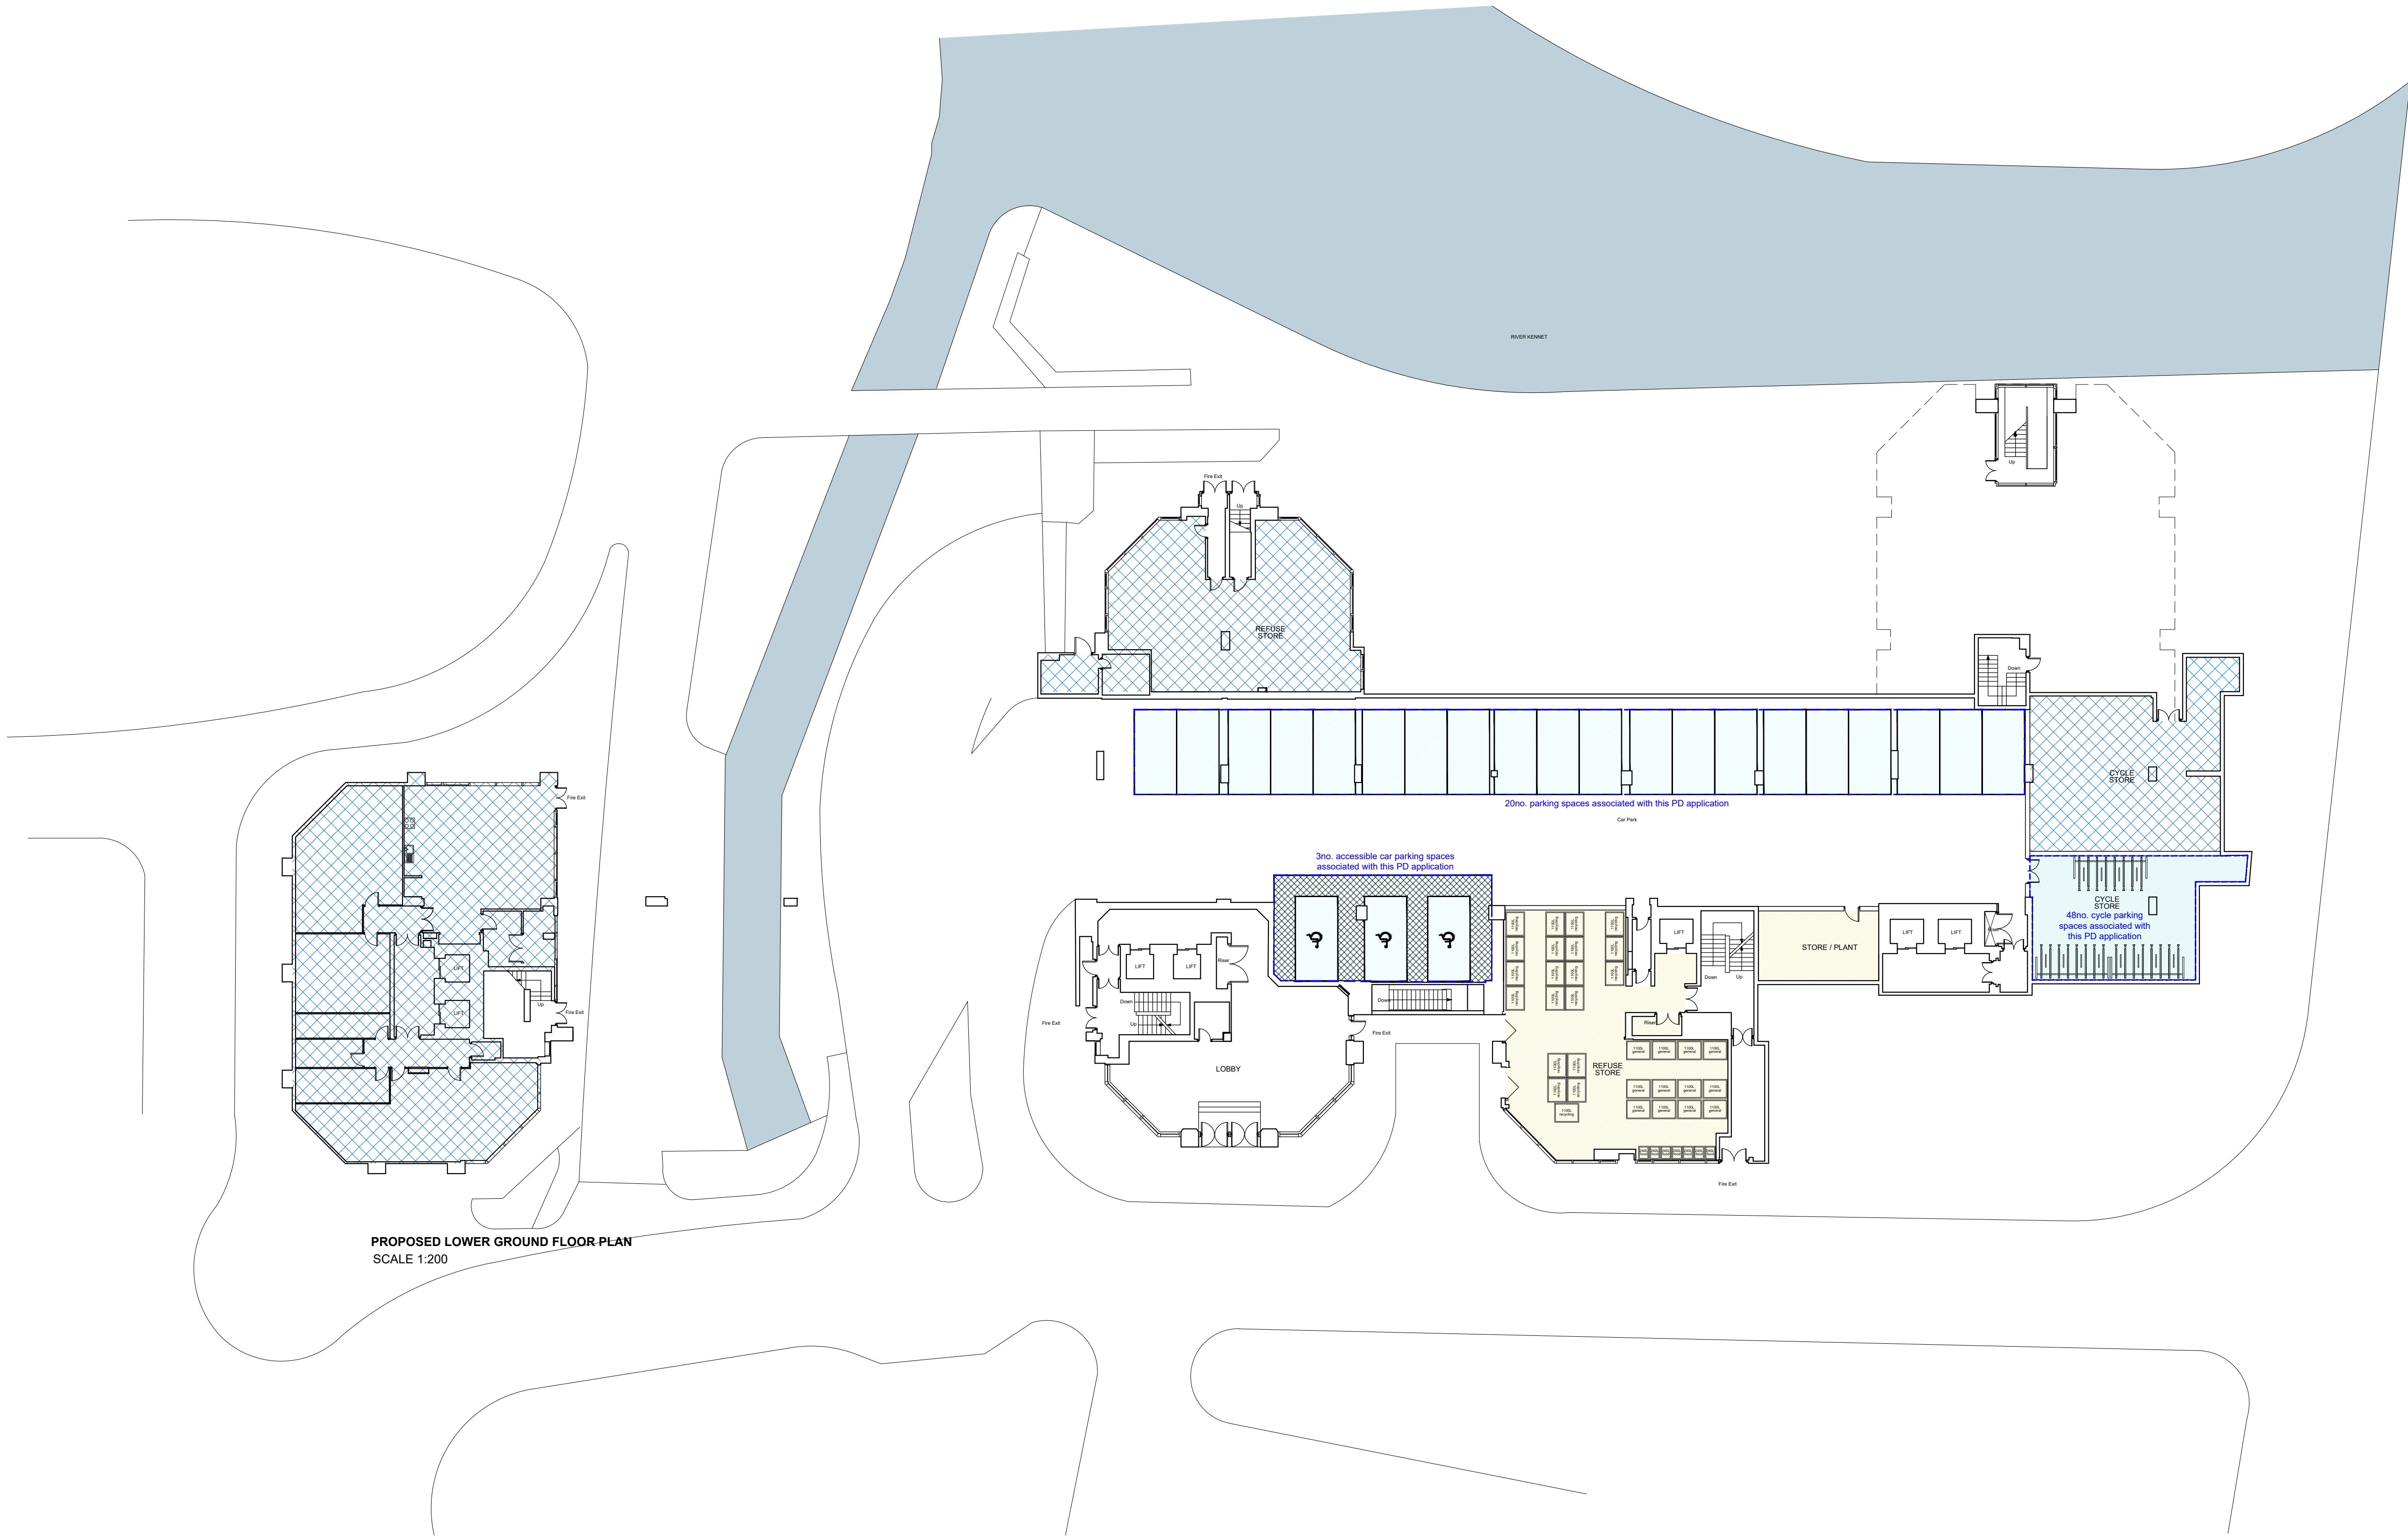

Drawing Status:	P L A N N I N G	
Revision:	Description:	Date:
P.01	Issued for Information	30.01.25
P.02	Issued for Information	28.02.25
P.03	Waste Bins added	20.03.25
P L A N N I N G		

SADAarchitecture

P : 26C George Street, St Albans, AL3 4ES

E : letterbox@sada-architecture.com

W : www.sada-architecture.com

T : 01 727 860810

Project: 24-013 Abbey Gardens

Drawing: Proposed Lower Ground Floor Plan

Date: 24.10.2024 drawn by: YY check: CC

Scale: 1:200@A1 drwg no.: 309 rev. no.: P.03

© Copyright: This drawing or design may not be reproduced without permission.