

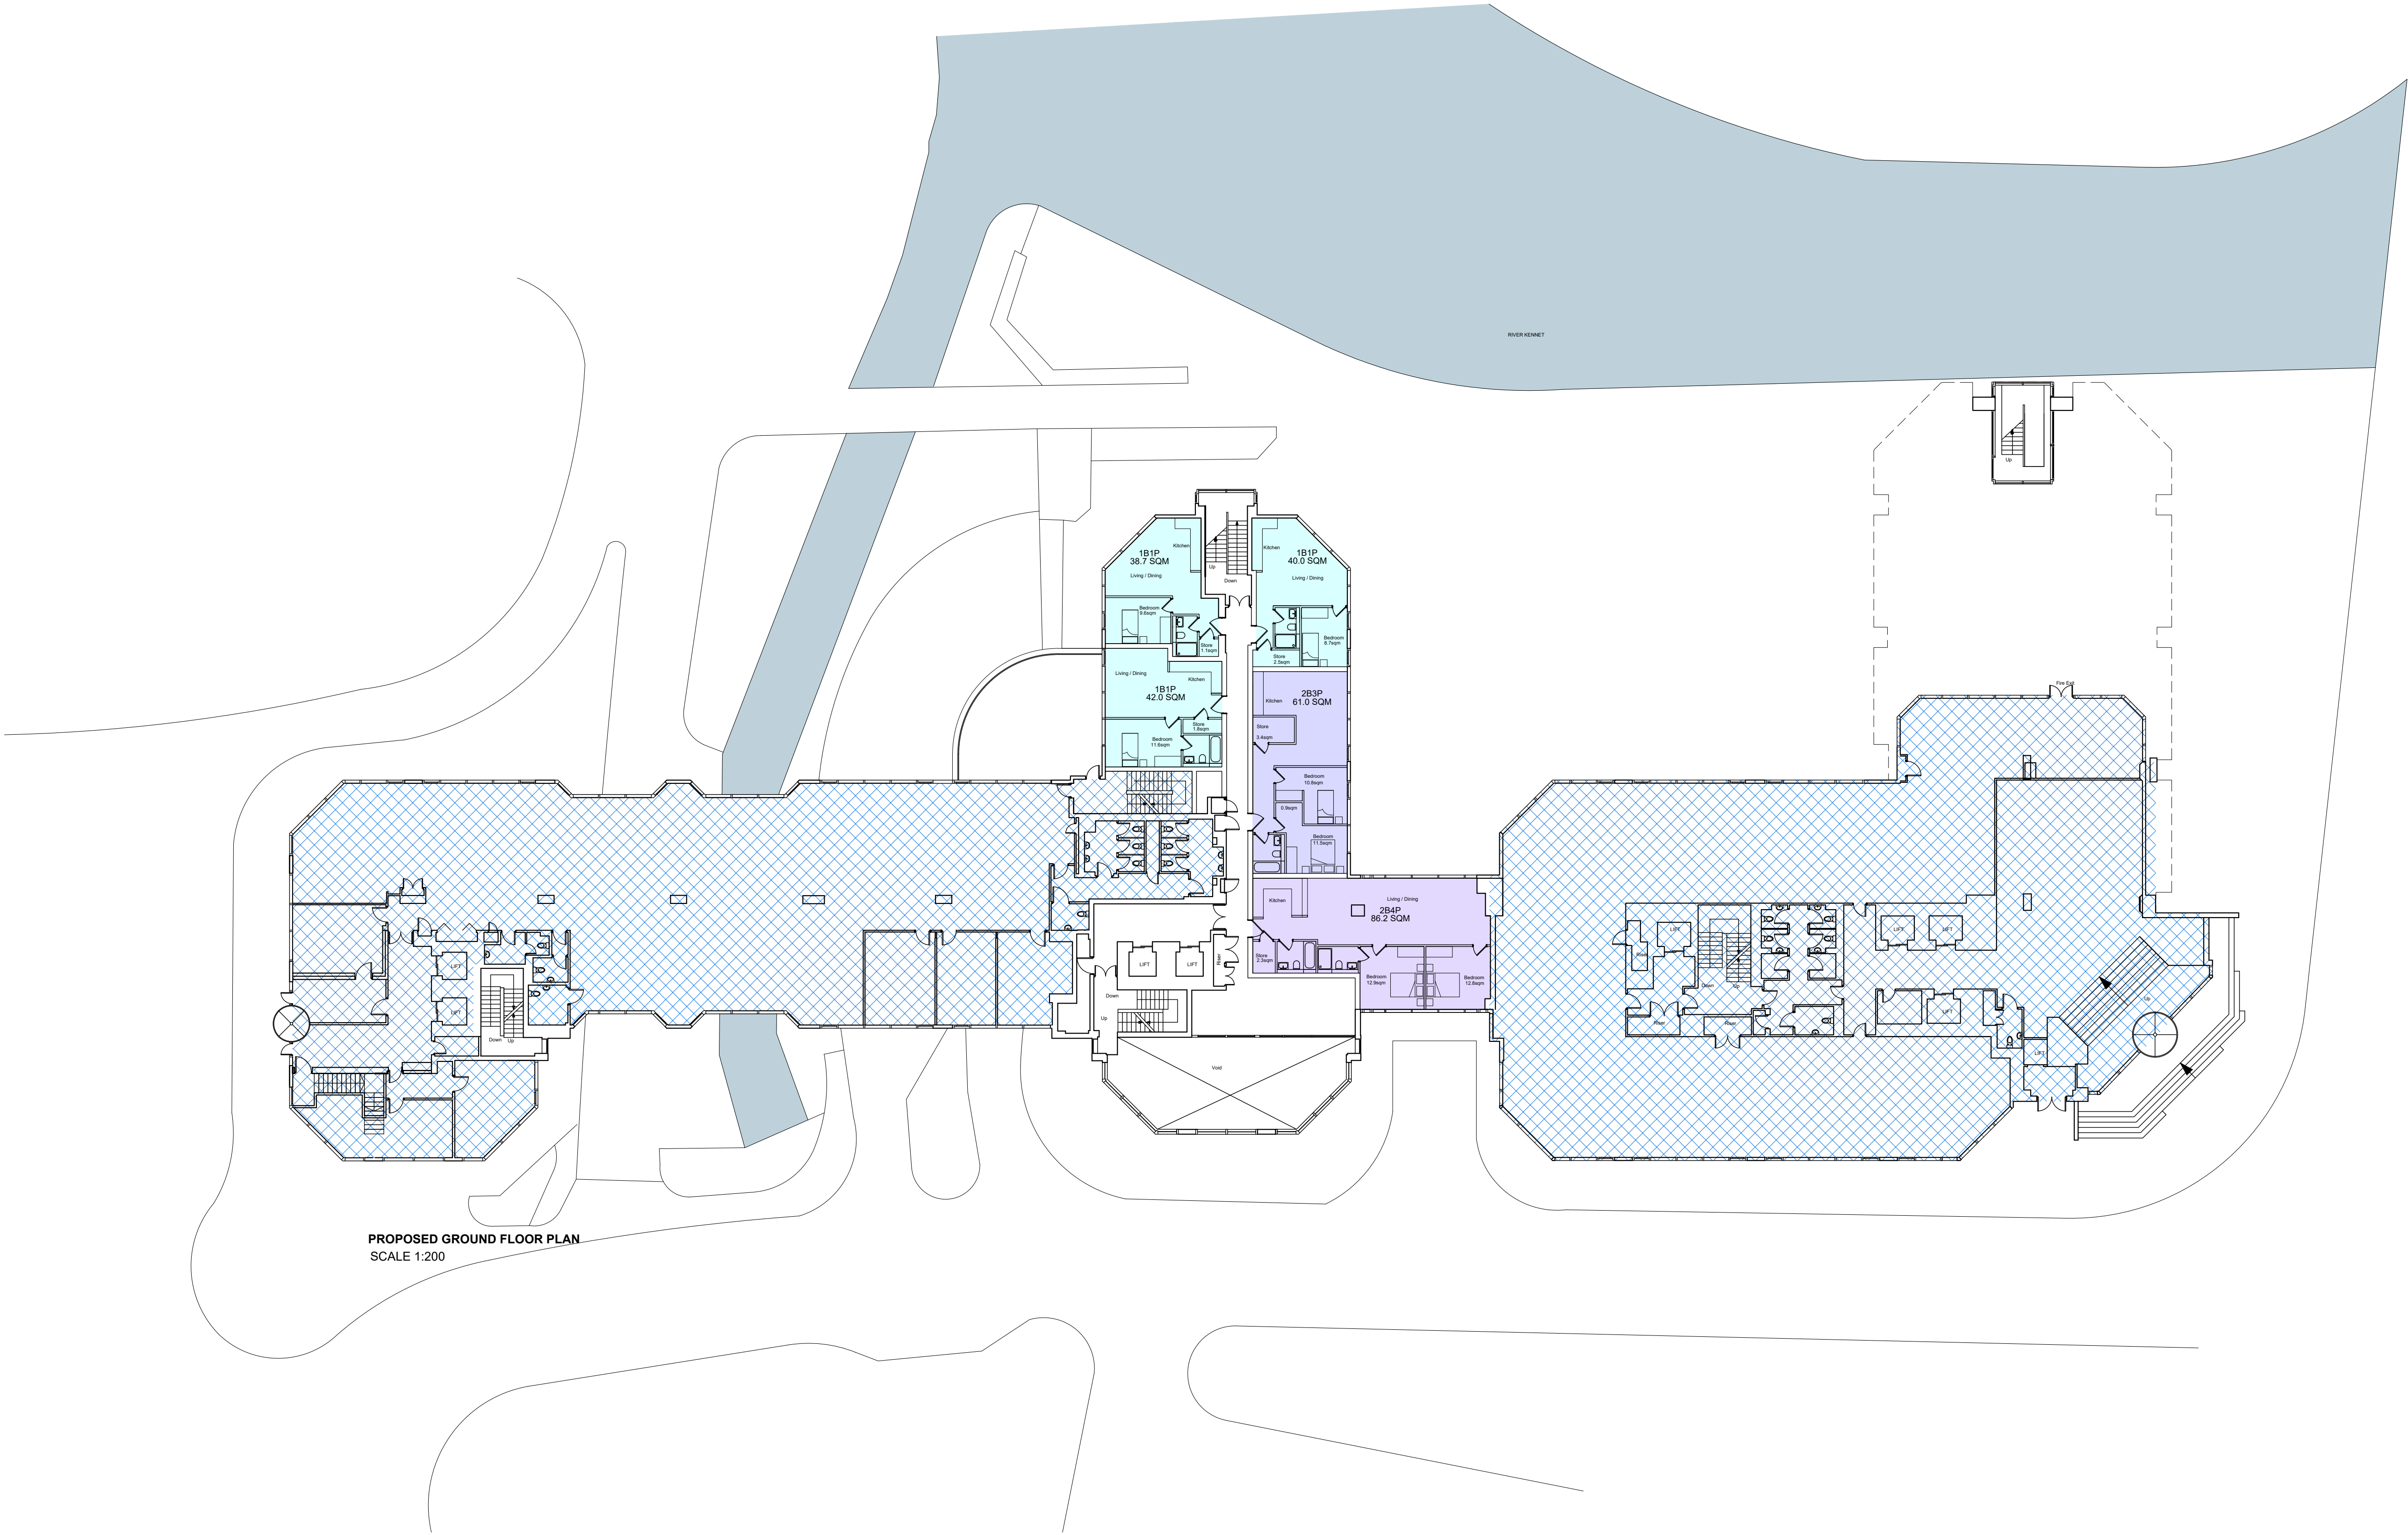


 

PROPOSED GROUND FLOOR PLAN
SCALE 1:200

NOTES

DO NOT SCALE - USE FIGURED DIMENSIONS ONLY.
ALL DIMENSIONS TO BE CHECKED ON SITE PRIOR TO CONSTRUCTION AND ANY DISCREPANCIES TO BE HIGHLIGHTED BY CONTRACTOR.
THIS DRAWING IS TO BE READ IN CONJUNCTION WITH ALL RELEVANT SPECIFICATIONS AND DRAWINGS.
ALL LEVELS ARE TO FINISHED LEVELS UNLESS OTHERWISE INDICATED.

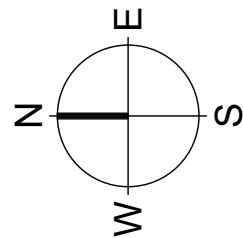

- | | |
|------|-----------------------------------|
| 181P | CIRCULATION |
| 182P | CYCLE STORE |
| 2B3P | SERVICING / BACK OF HOUSE |
| 2B4P | OUTSIDE SCOPE OF THIS APPLICATION |

PARKING ASSOCIATED WITH THE APPLICATION

Drawing Status:	P L A N N I N G	
Revision:	Description:	Date:
P.01	Issued for Information	05.02.25
P.02	Issued for Information	24.03.25
P L A N N I N G		

SADAarchitecture

P : 26C George Street, St Albans, AL3 4ES
E : letterbox@sada-architecture.com
W : www.sada-architecture.com
T : 01 727 860810

Project: 24-013 Abbey Gardens
Drawing: Proposed Ground Floor Plan
Date: 24.10.2024 drawn by: YY check: CC
Scale: 1:200@A1 drwg no.: 310 rev. no.: P.02
© Copyright: This drawing or design may not be reproduced without permission.