



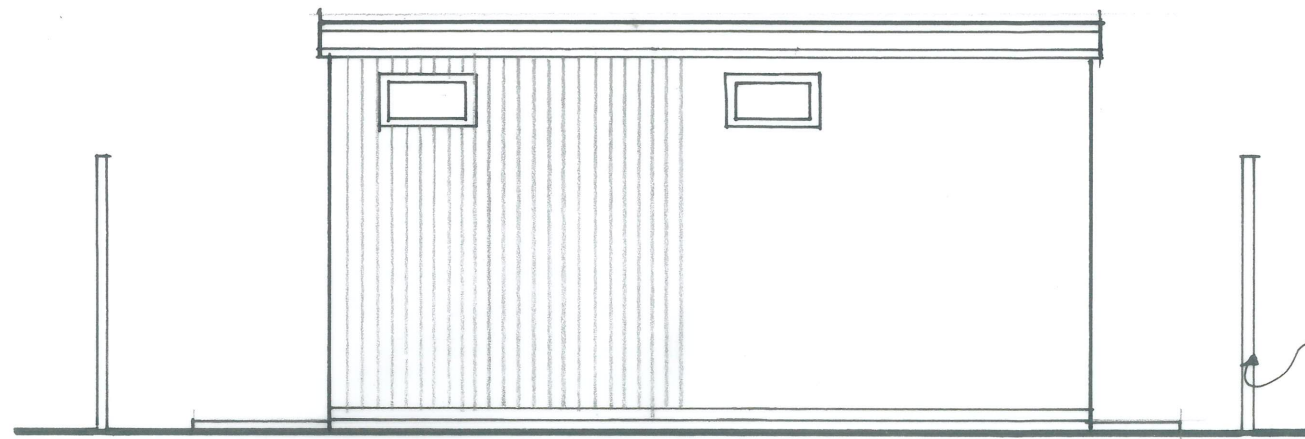


WEST ELEVATION.

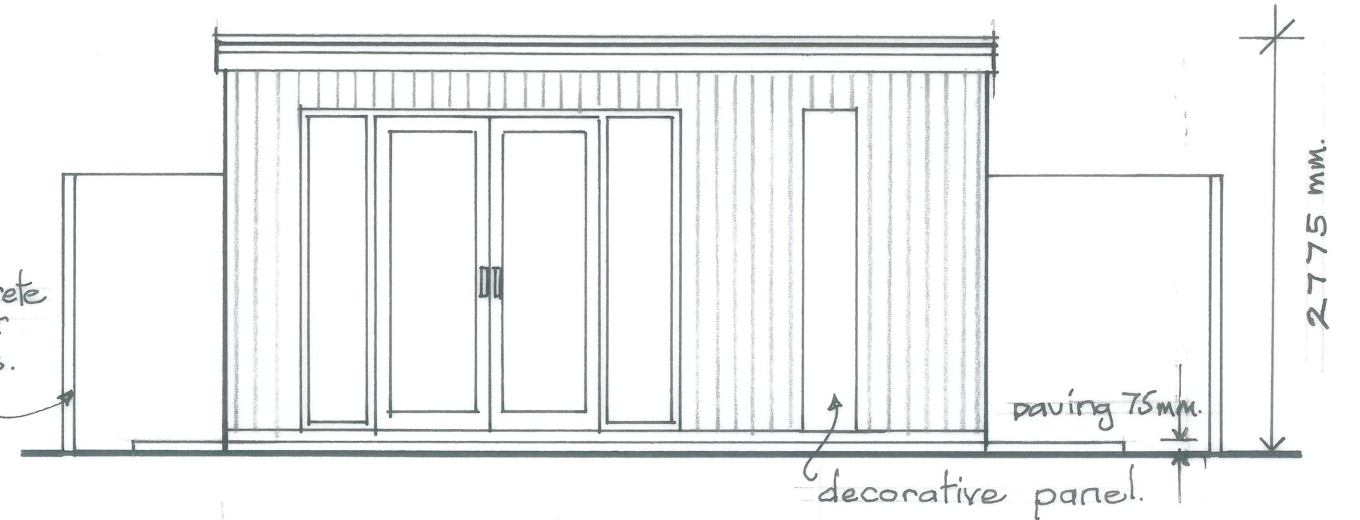


EAST ELEVATION.


N.B. THE EXISTING GROUND LEVEL WILL REMAIN UNDISTURBED (EXCEPT AT THE PROPOSED PILE CAPS). THE EXISTING PAVING LEVEL TO THE SHED & LARGE PLANTER IS 75 MM. IN LEVEL ABOVE THE EXISTING GROUND LEVEL. THE PROPOSED NEW PAVING SURROUND TO THE GARDEN ROOM WILL BE INSTALLED AT THE SAME LEVEL.

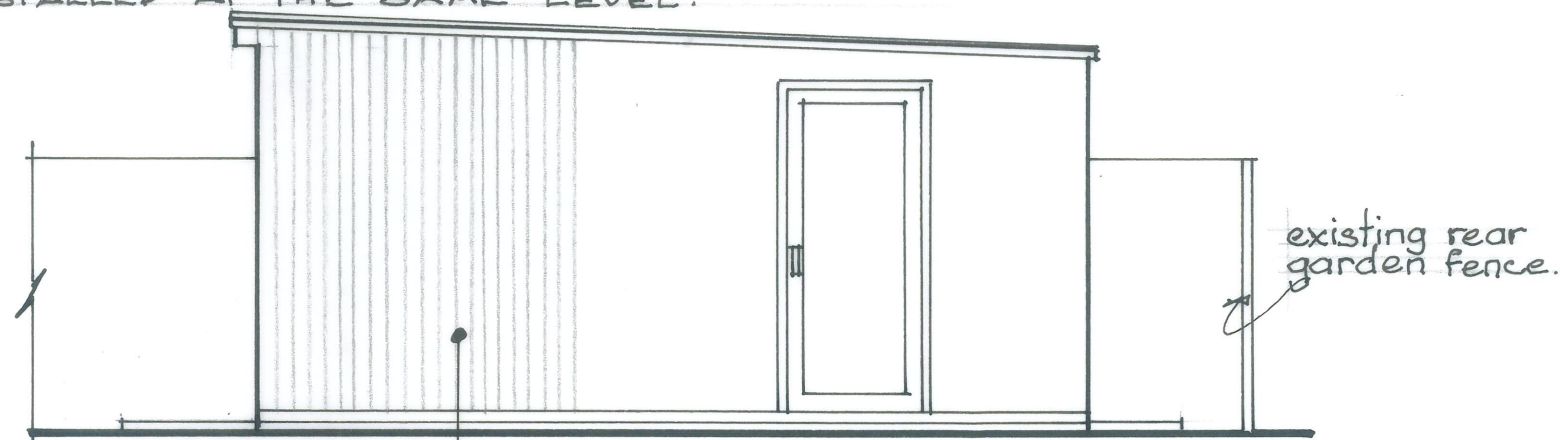

NORTH ELEVATION.

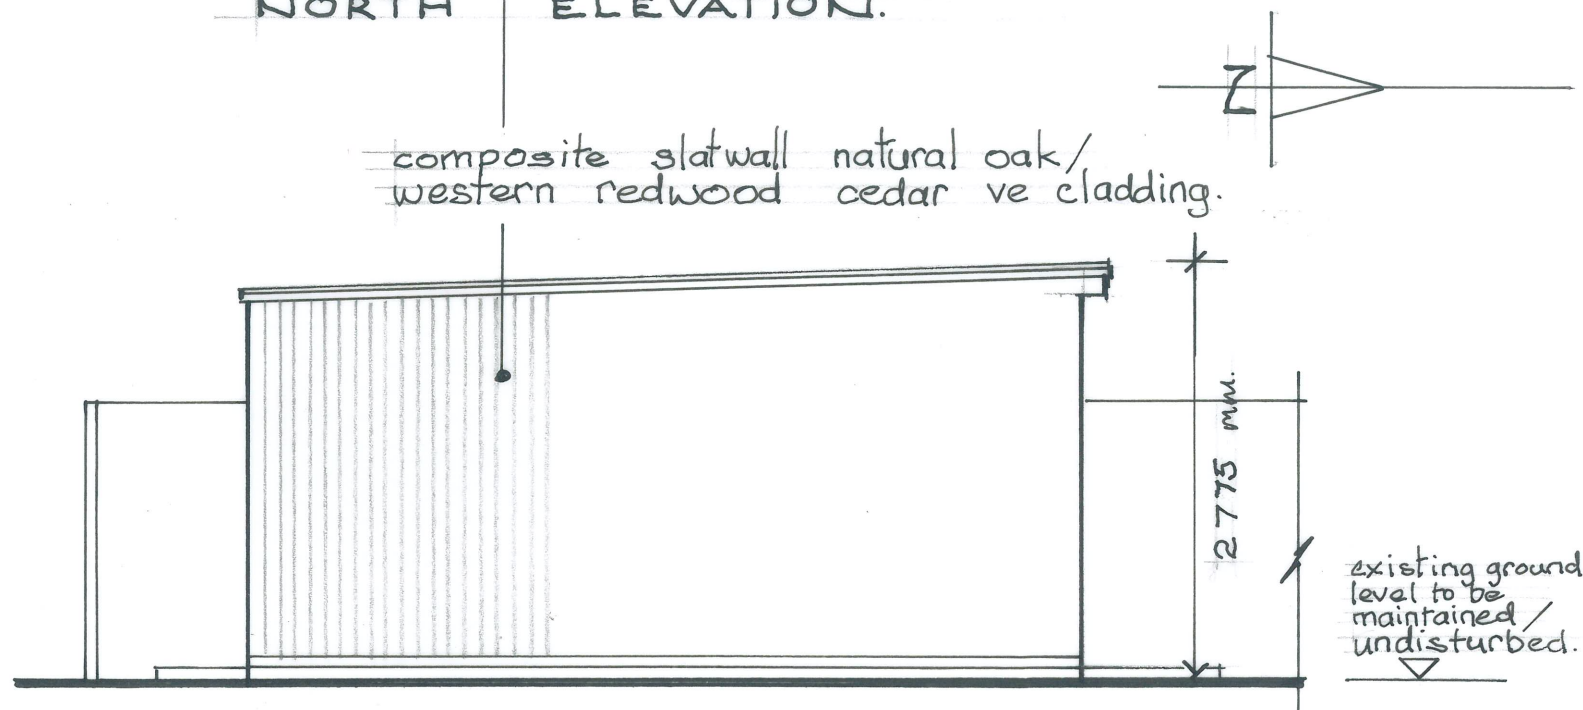

SOUTH ELEVATION.

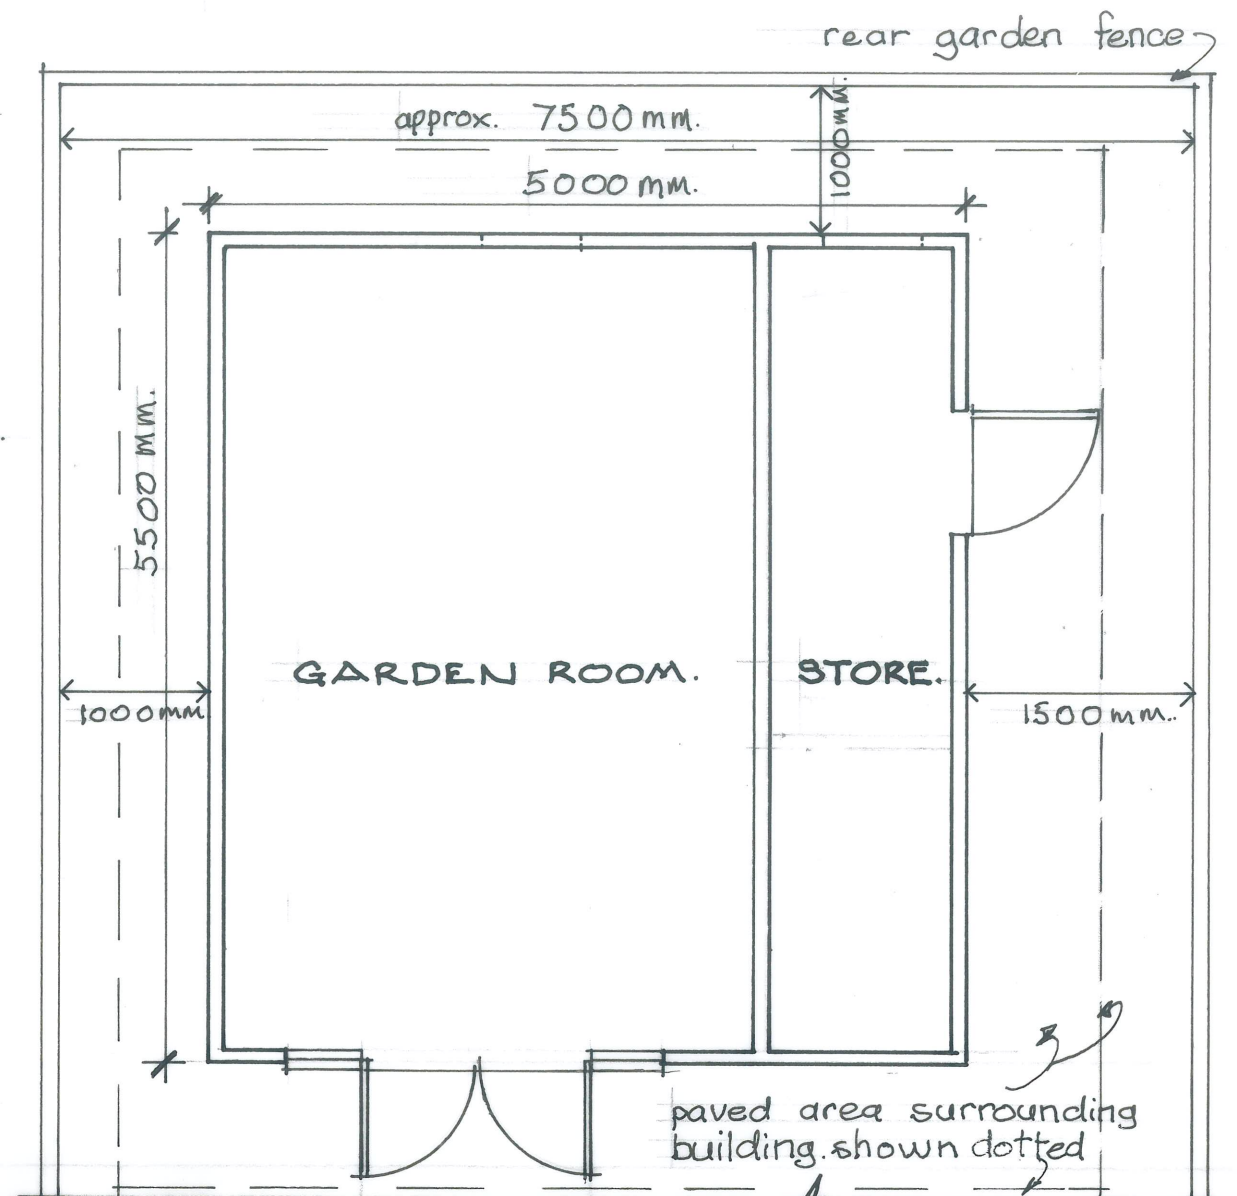

PLAN.

12, GLEBE ROAD, READING RG2 7AG.
 PROPOSED REAR GARDEN ROOM & STORE.
 DRAWING No. AL(0) 2.revA SCALE 1:50
 DATE: 30.01.2025.

REVISIONS: 'A' EXISTING GROUND LEVEL TO REMAIN (04/04/2025) UNDISTURBED & BUILDING HEIGHT AMENDED.

0 5 METRES.