

LED Billboard - 6x3 (48 sheet)

o/a Size: 5760mm (w) x 2880mm (h) x 110mm (d)

LED Screen:

5760mm (w) x 2880mm (h)

P6.67 (6.67mm LED pitch)

Resolution: 864 (w) x 432 (h) pixels

LED Cabinets:

each 960mm (w) x 960mm (h) x 140mm

6 cabinets (w) x 3 cabinets (h)

Total weight - approx 610 Kg

Content:

The screen will show static adverts and information and will not change more often than once every 10 seconds.

The screen has a light sensor which constantly reads ambient light levels and smoothly adjusts accordingly.

The maximum brightness is 600cd/m² and can be reduced to 150cd/m² during darkness.

2880mm
(432 pixels)

5760mm (864 pixels)



SPECIFICATIONS for LED Cabinet - 6.67mm LED Pitch :

LED Type:	SMD2727
Pixel Pitch:	6.67mm
Pixel Configuration:	1R 1G 1B
LEDs:	High Bright LEDs on matt background
LED Lamp:	Full Colour
Density - pixels/m ² :	22,477
Module Size (9 per cabinet):	320 x 320mm x 14mm
Module Resolution:	48 x 48 pixels - 2304 dots
Module Power:	≤60W
Drive Voltage:	5v DC
Standard Cabinet Size:	960 x 960 x 125mm
Cabinet Weight:	Typically 34Kg
Cabinet Resolution:	144 x 144 pixels
Light Intensity (Brightness):	≥6500cd/m ²
Viewing Angle:	140° (Horiz)/120° (Vert)
Min. Viewing Distance:	10m
Grey Scale:	Within 65536 Step
Frame Frequency:	≥ 60Hz
Refreshing Rate:	≈3840 Hz
Scanning Mode:	1/6
Display Colours:	281 trillion
Continuous Working Time:	>24 Hrs
LED Life (to50%):	>100,000 Hrs continuous
MTBF:	>5000 Hrs
Max Max Consumption:	750W/m ²
Average Power Consumption:	300W/m ²
Operational Temp Range:	-10° to +60° Celsius
Operating Humidity Range:	10% to 98% RH
Storage Temp Range:	-40° to +65° Celsius
Protocol:	Standard
Interface Type:	Variable as per customer requirement
Software:	Various Software Options
Maintenance:	Front Access
Certificates:	EMC, BIS, PSE, FCC, CE, UL, CB
LED Shield:	Louvre above each pixel
Cabinet Construction:	Aluminium finished in matt black coating RAL9005
Protection Level:	IP65


All cabinet external fittings: to have security secure fixings
Cabinet shall be capable of withstanding normal exposure to dry heat; cold; damp heat; cyclic; limited vibration and occasional impact.

Power and Data Cables: to be internal to cabinet and mounting posts



LED Cabinet - 960x960mm

ELEVATION AS EXISTING

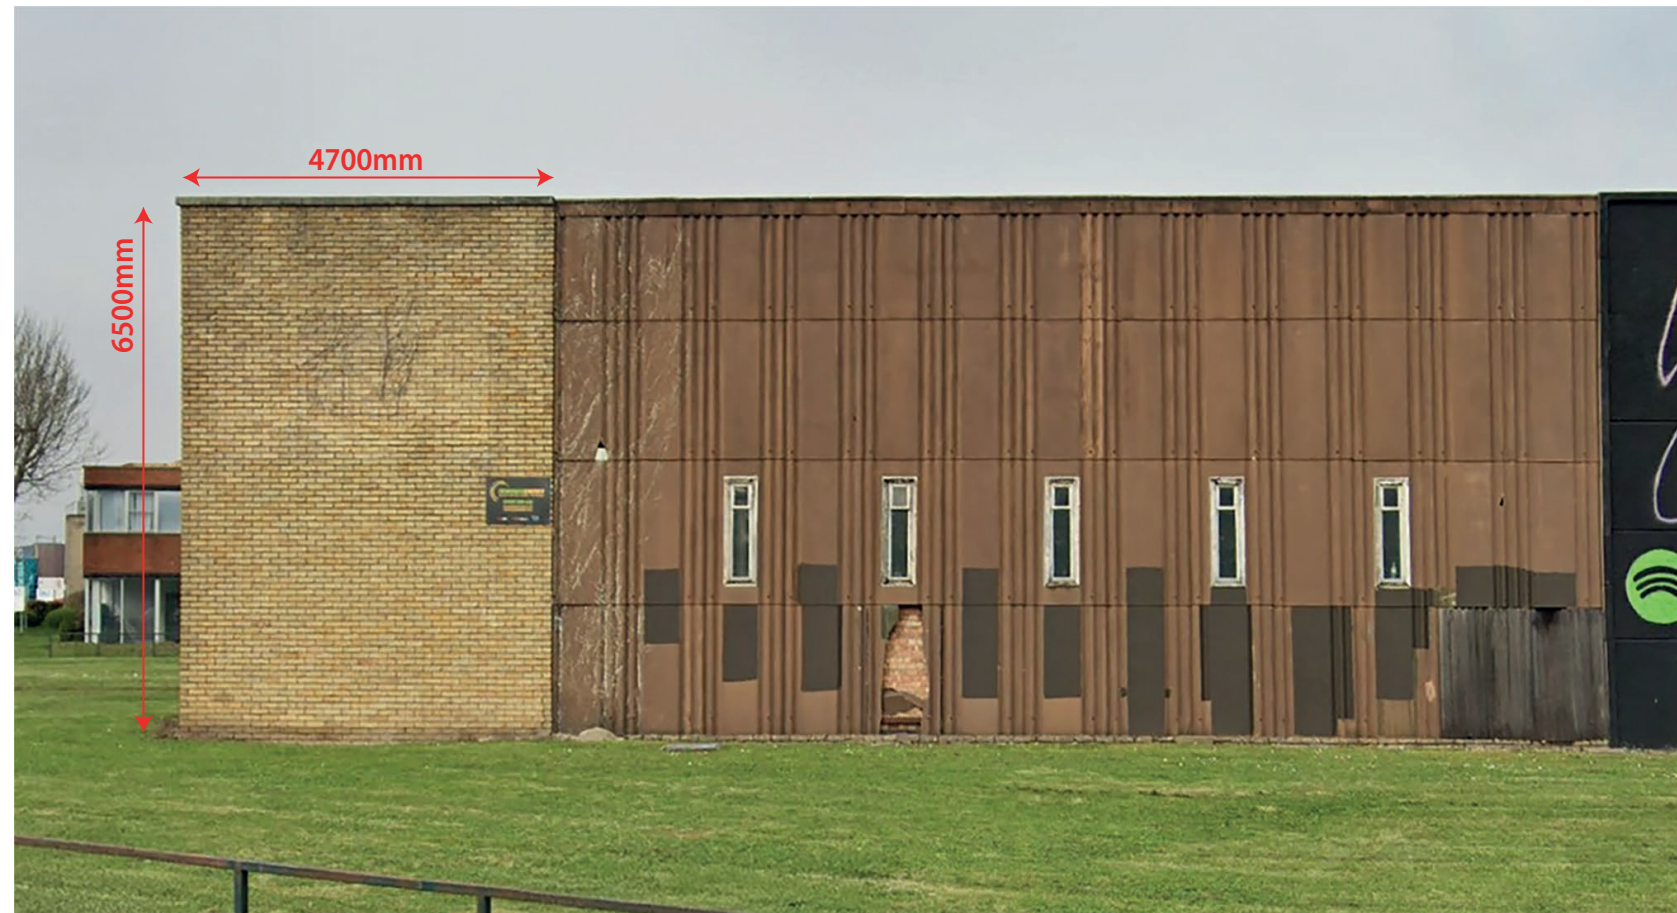

ELEVATION AS EXISTING


Showing existing adjacent
96 sheet billboard



ELEVATION AS PROPOSED


LED Billboard (48 sheet)

5760 x 2880mm

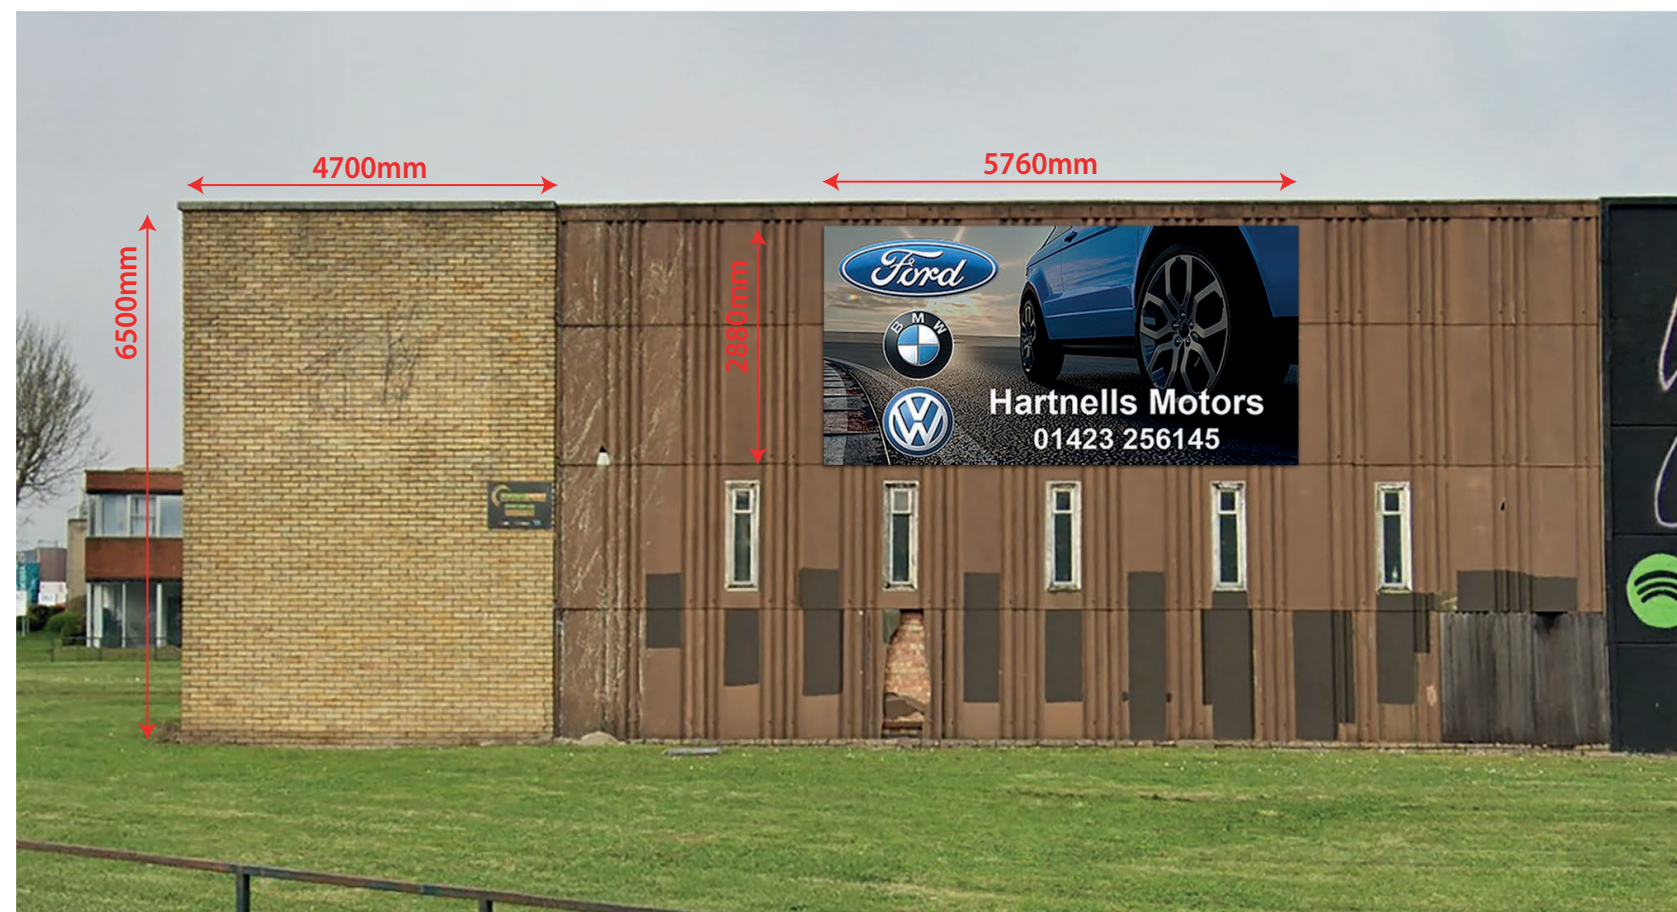

ELEVATION AS PROPOSED

Showing existing adjacent
96 sheet billboard

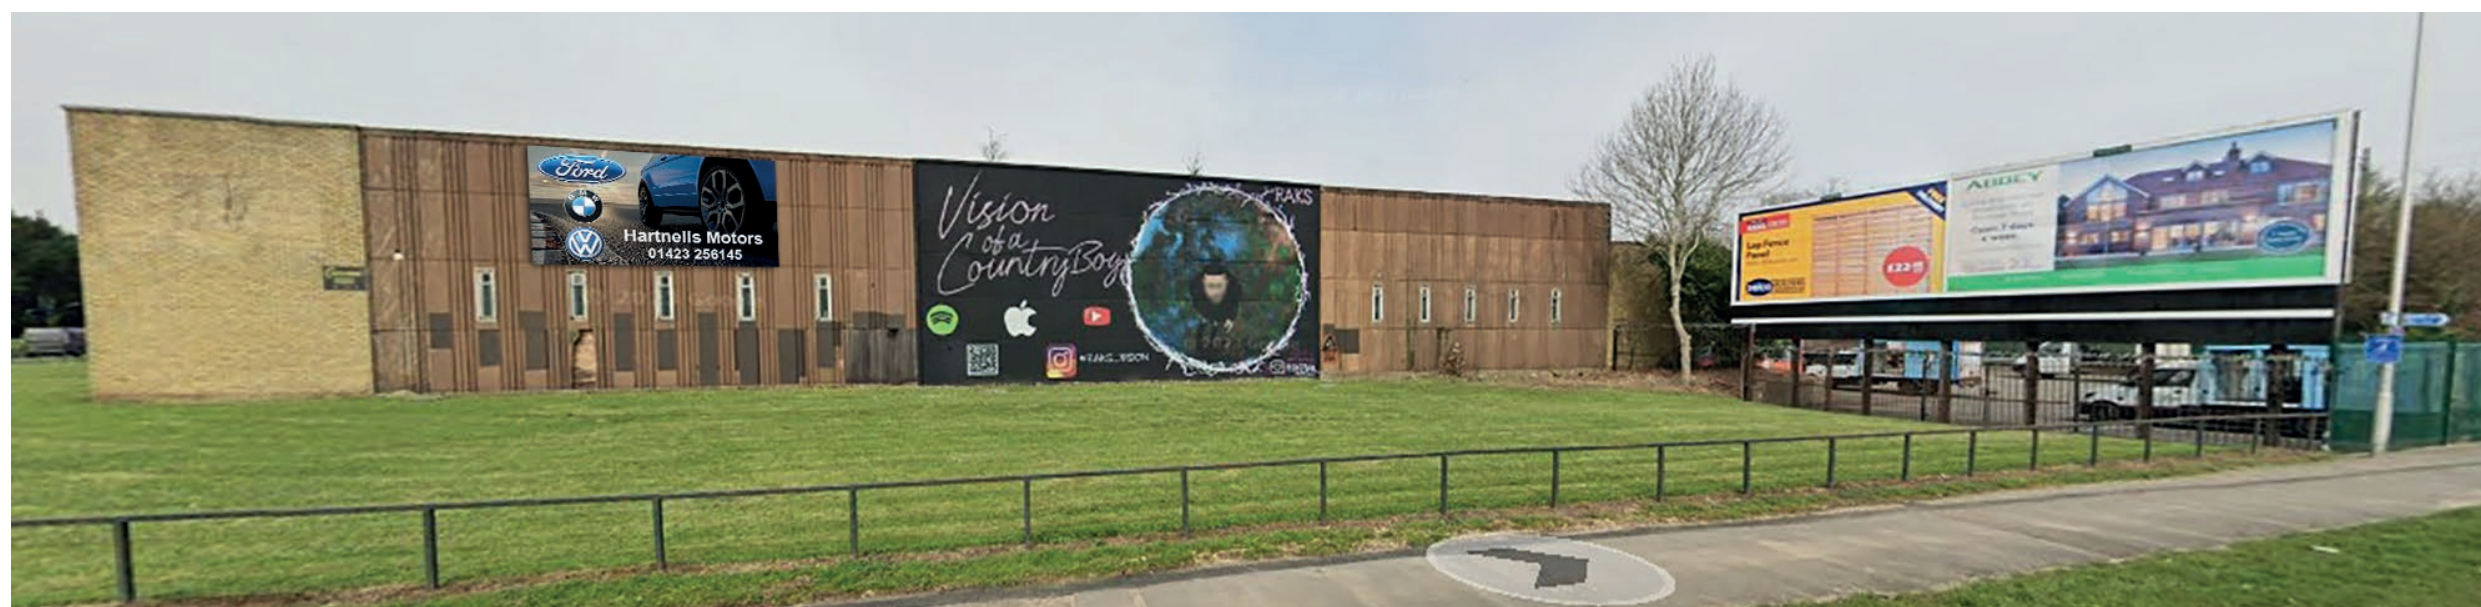


LOCATION PLAN - 1:1250



PORTMAN ROAD
Supplied by: www.ukmapcentre.com
Product Info: www.ukmapcentre.com/location-plans-1250-scale
Serial No: 307385
Centre Coordinates: 470190, 173841
Production Date: 03/04/2025

0 12.5 25 37.5 50 m
Scale 1:1250 - 1cm = 12.5m - A4 Size


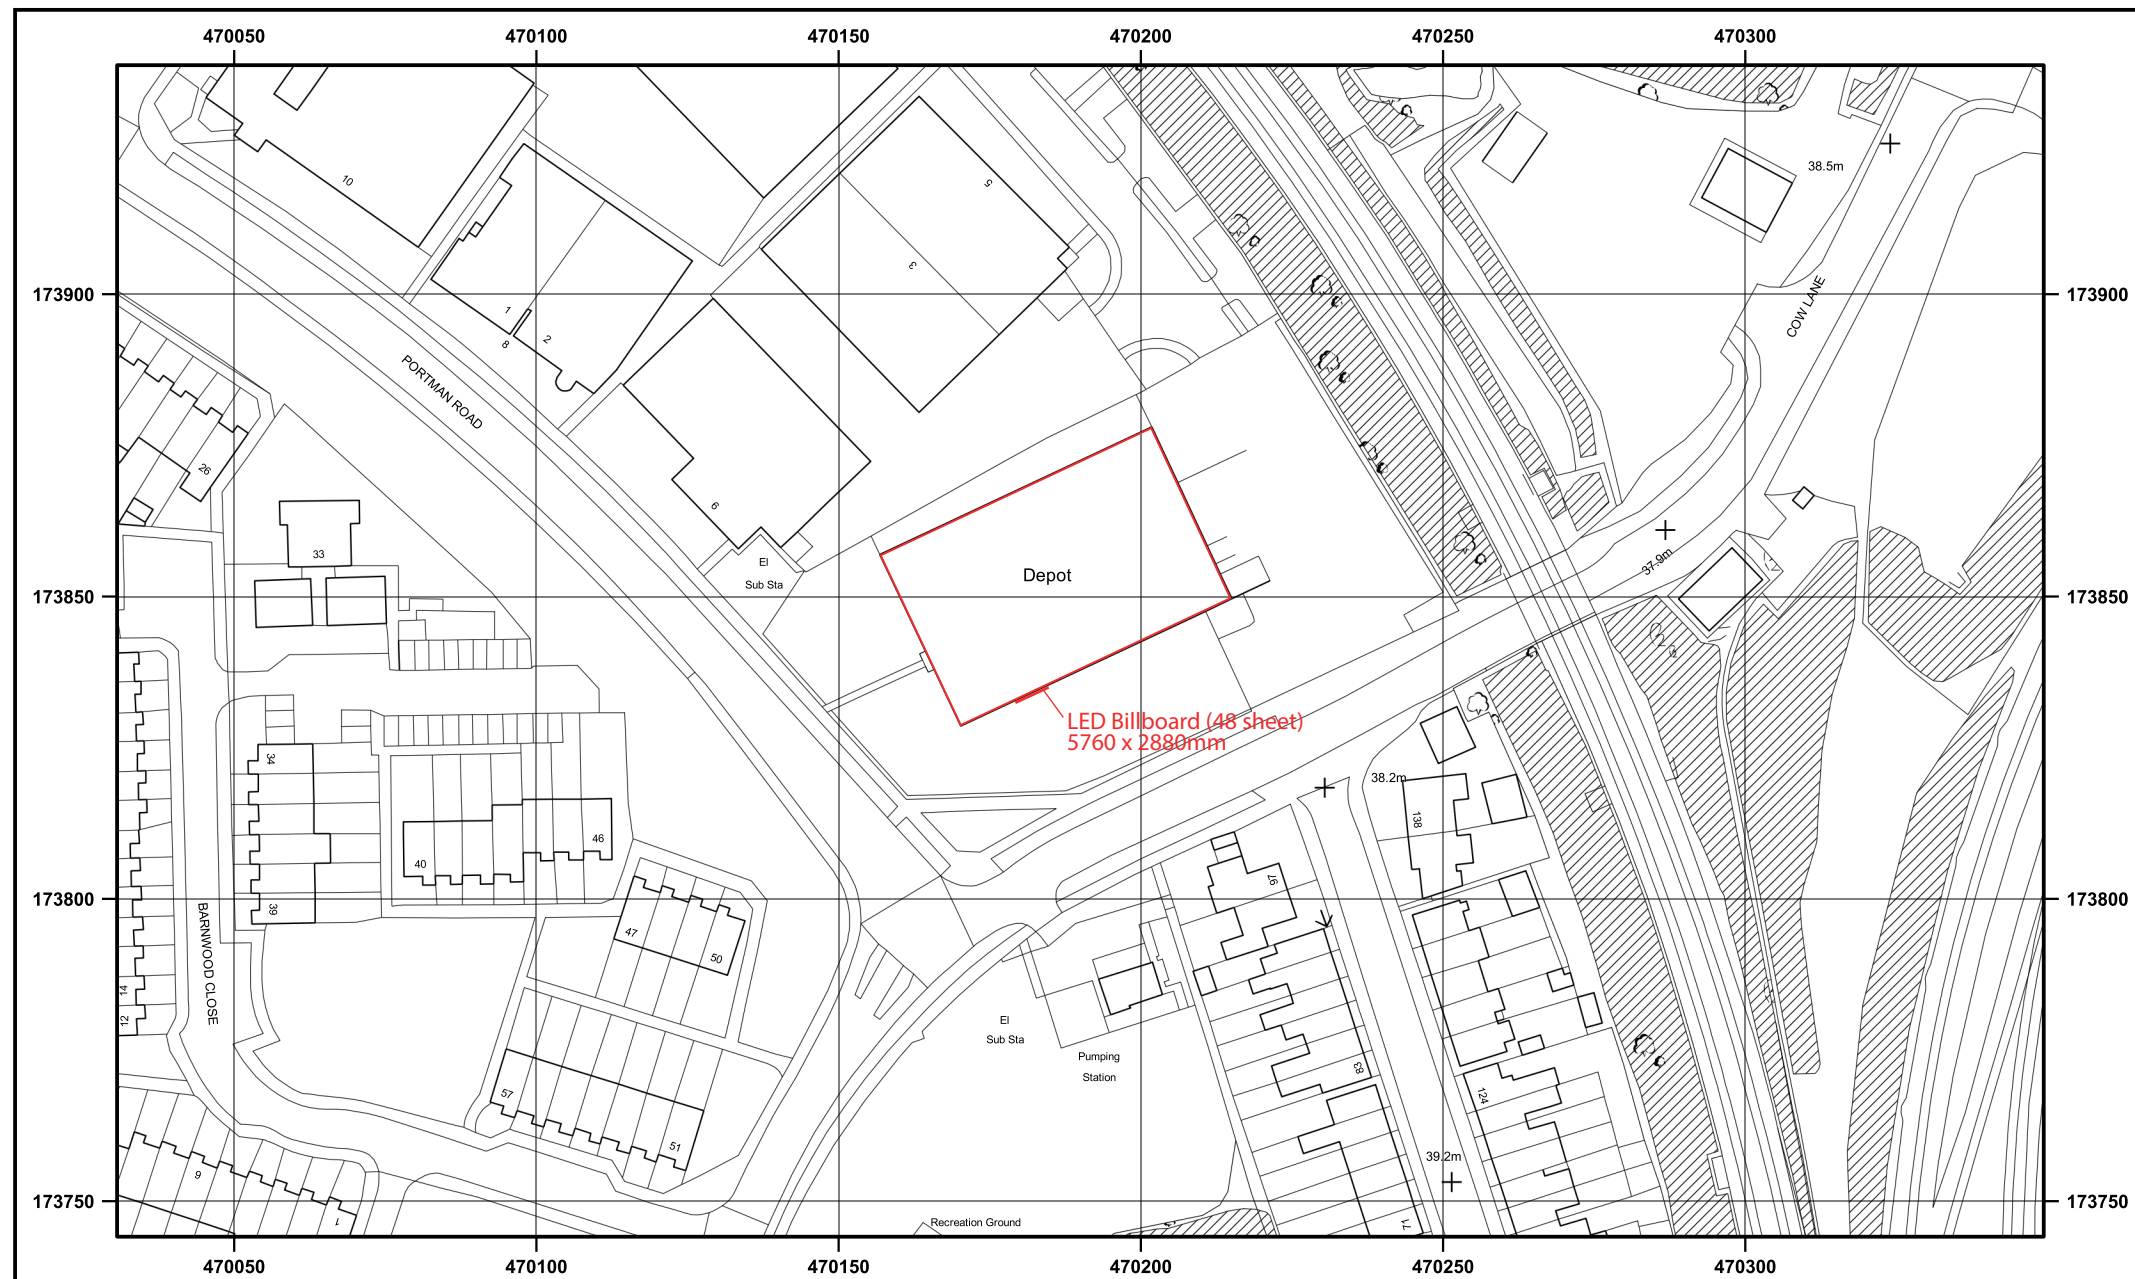


© Crown copyright and database rights 2025 OS AC0000848283. Public rights of way shown on this map have been taken from Local Authority definitive maps. The representation on this map of any other road, track or path is no evidence of the existence of a right of way.

SITE PLAN - 1:200



PORTMAN ROAD
Supplied by: www.ukmapcentre.com
Product Info: www.ukmapcentre.com/block-plans-200-scale/
Serial No: 307384
Centre Coordinates: 470190, 173841
Production Date: 03/04/2025

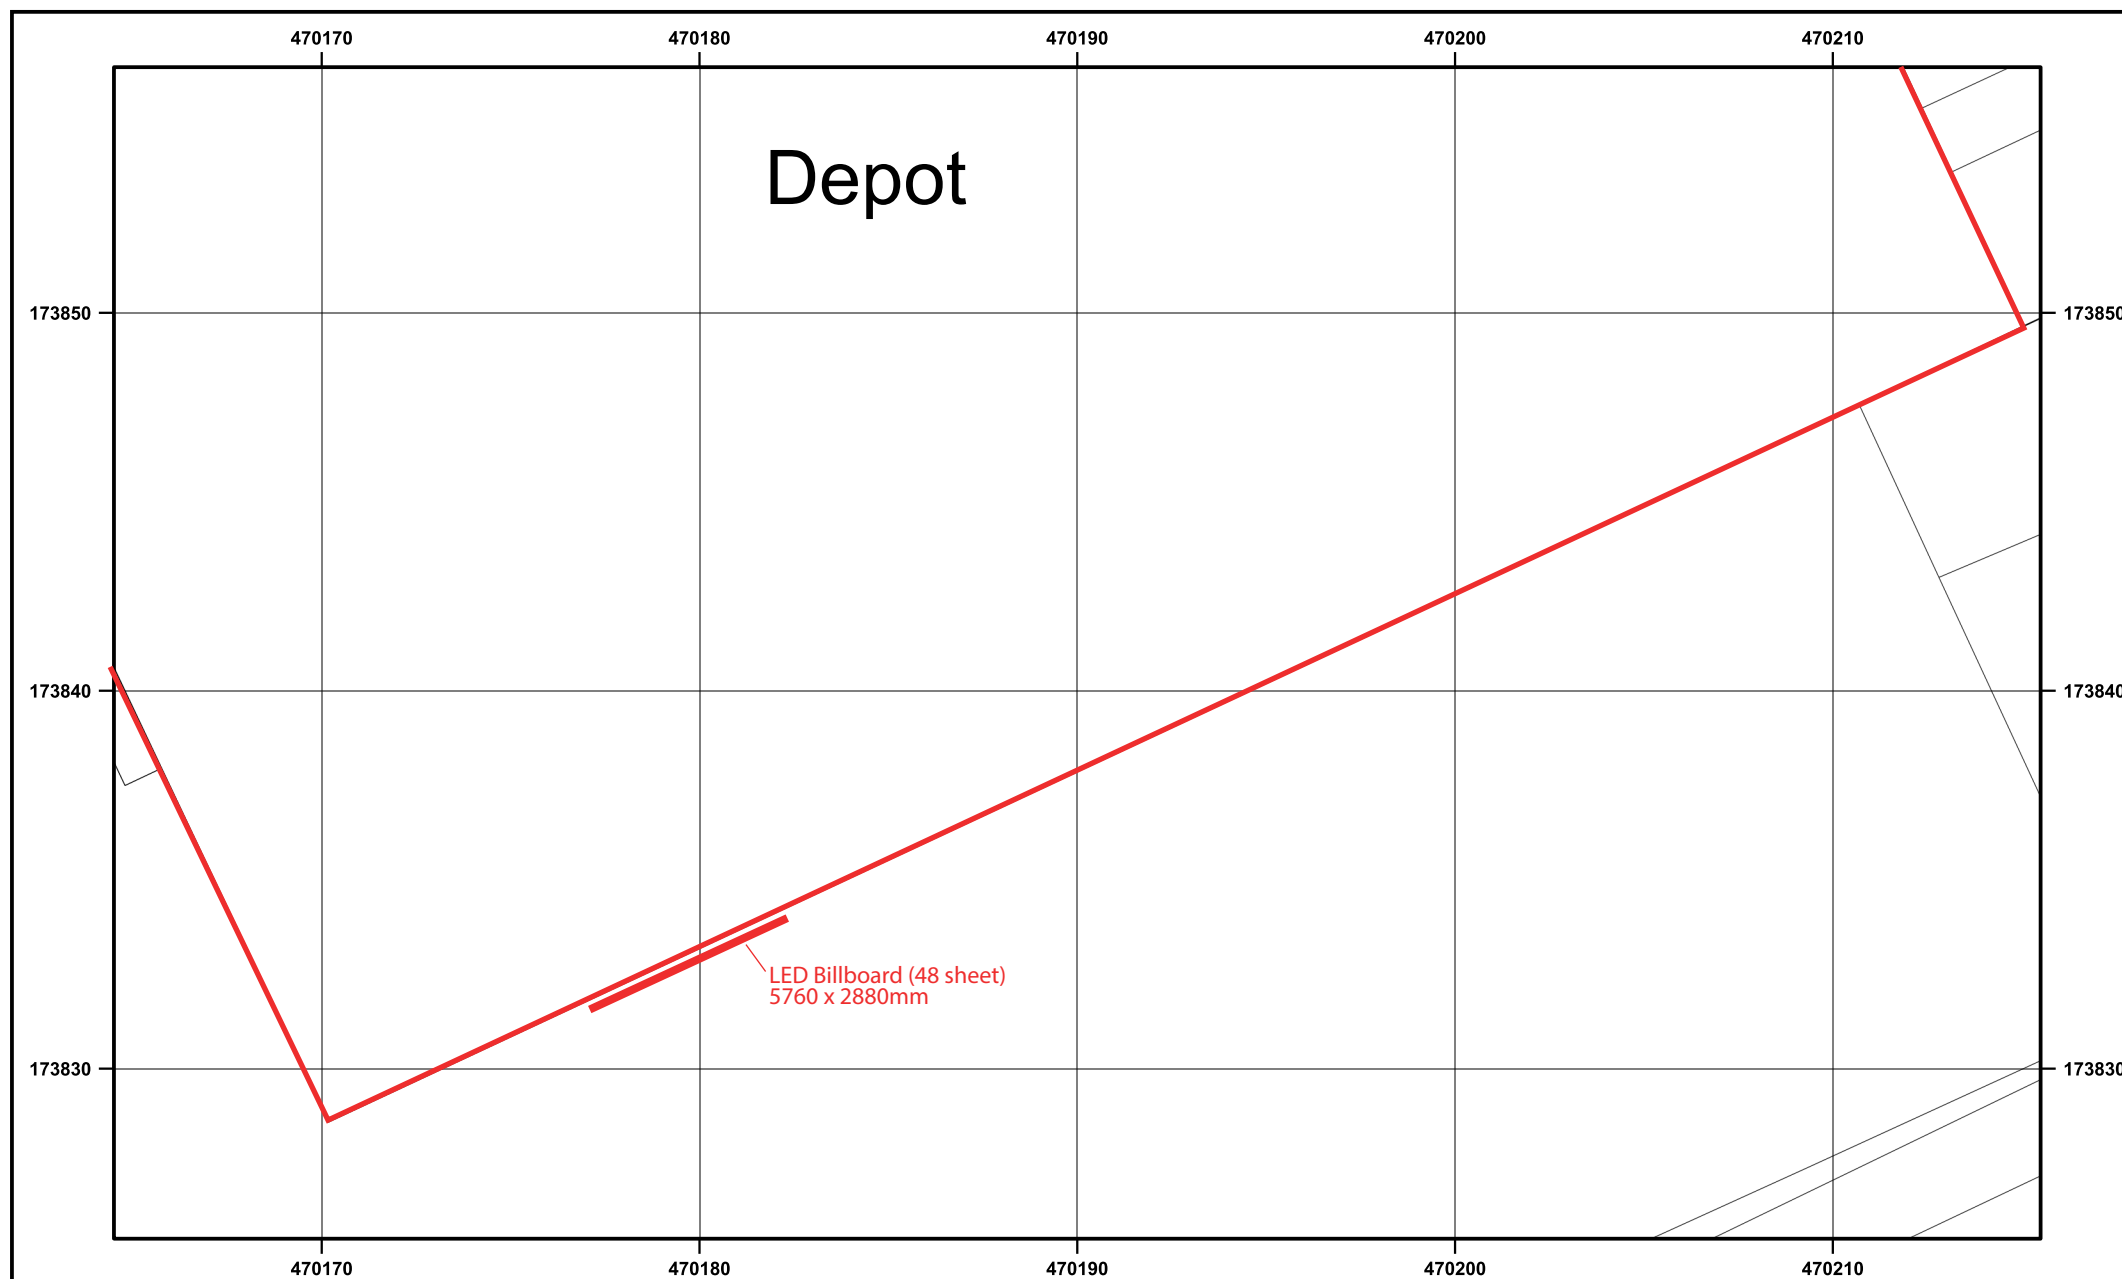 

© Crown copyright and database rights 2025 OS AC0000948283. Public rights of way shown on this map have been taken from Local Authority definitive maps. The representation on this map of any other road, track or path is no evidence of the existence of a right of way.

