



Key (Floor Plans)

Existing walls

New walls

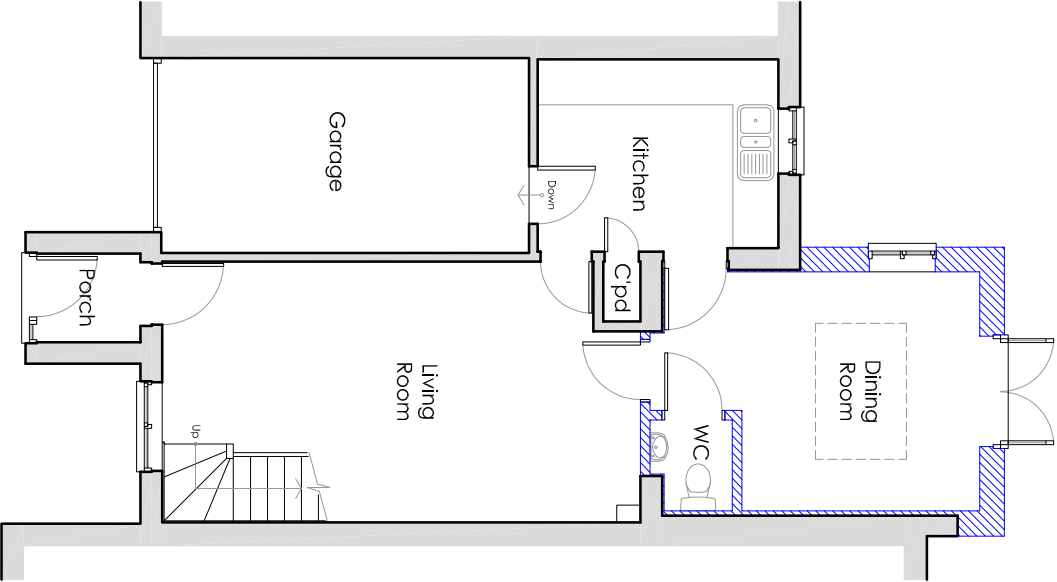

Ground Floor Plan

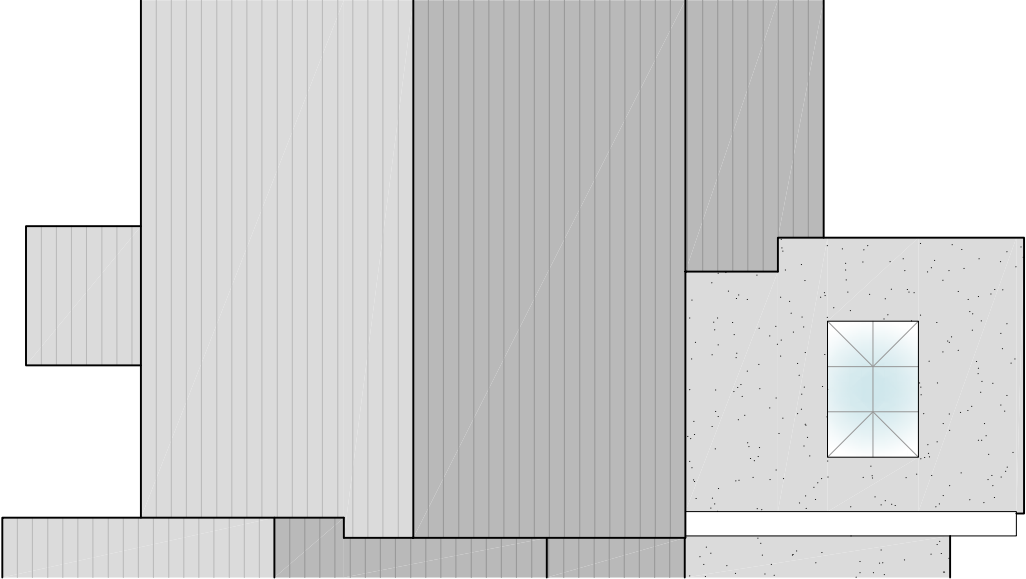

Roof Plan



Original Drawing @ A3

rob leary architecture 280 Abbey Road Basingstoke Hampshire RG24 9EQ info@roblearyarchitecture.co.uk 07919 070760		0m1m2m3m4m5m Scale 1:100 0m10m25m Scale 1:500 0m20m50m Scale 1:1250				<table><tr><th>Rev:</th><th>Date:</th><th>Description:</th><th>Drawn:</th></tr><tr><td>A</td><td>28.03.25</td><td>Flat roof and parapet wall height reduced.</td><td>RL</td></tr><tr><td></td><td></td><td></td><td></td></tr><tr><td></td><td></td><td></td><td></td></tr><tr><td></td><td></td><td></td><td></td></tr><tr><td></td><td></td><td></td><td></td></tr></table>	Rev:	Date:	Description:	Drawn:	A	28.03.25	Flat roof and parapet wall height reduced.	RL																	<table><tr><th>Project:</th><td>Erection of a Single-Storey Rear Extension Following the Demolition of Existing Conservatory at 51 Wealden Way, Tilehurst, Reading, Berkshire, RG30 6DA.</td></tr><tr><th>Client:</th><td>Mr and Mrs Smith</td></tr><tr><th>Drawing:</th><td>Proposed Plans</td></tr></table>	Project:	Erection of a Single-Storey Rear Extension Following the Demolition of Existing Conservatory at 51 Wealden Way, Tilehurst, Reading, Berkshire, RG30 6DA.	Client:	Mr and Mrs Smith	Drawing:	Proposed Plans	<table><tr><th>Status:</th><td>Planning (Not For Construction)</td></tr><tr><th>Date:</th><td>February 2025</td></tr><tr><th>Scale:</th><td>1:100</td></tr><tr><th>Drawn:</th><td>RL</td></tr><tr><th>Drawing No:</th><td>2436 - PL04</td></tr><tr><th>Rev:</th><td>A</td></tr></table>	Status:	Planning (Not For Construction)	Date:	February 2025	Scale:	1:100	Drawn:	RL	Drawing No:	2436 - PL04	Rev:	A
Rev:	Date:	Description:	Drawn:	
A	28.03.25	Flat roof and parapet wall height reduced.	RL	
Project:	Erection of a Single-Storey Rear Extension Following the Demolition of Existing Conservatory at 51 Wealden Way, Tilehurst, Reading, Berkshire, RG30 6DA.	
Client:	Mr and Mrs Smith	
Drawing:	Proposed Plans	
Status:	Planning (Not For Construction)	
Date:	February 2025	
Scale:	1:100	
Drawn:	RL	
Drawing No:	2436 - PL04	
Rev:	A	