




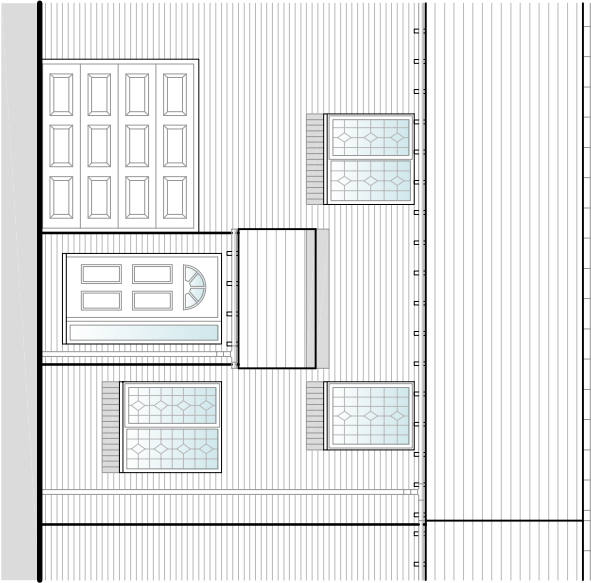


Front Elevation

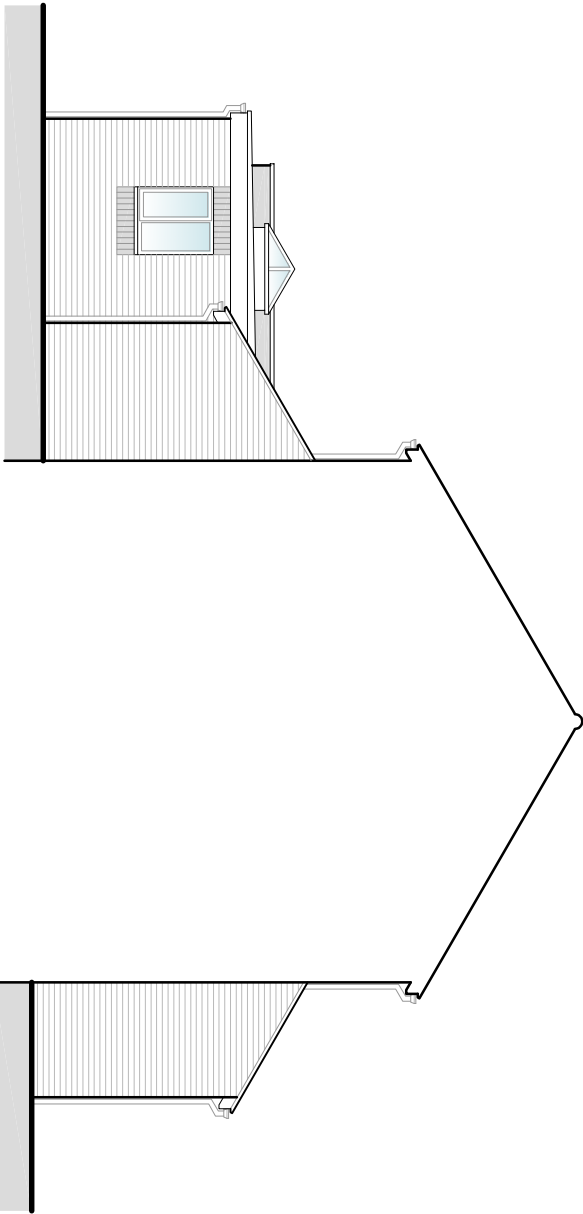

Sectional Elevation

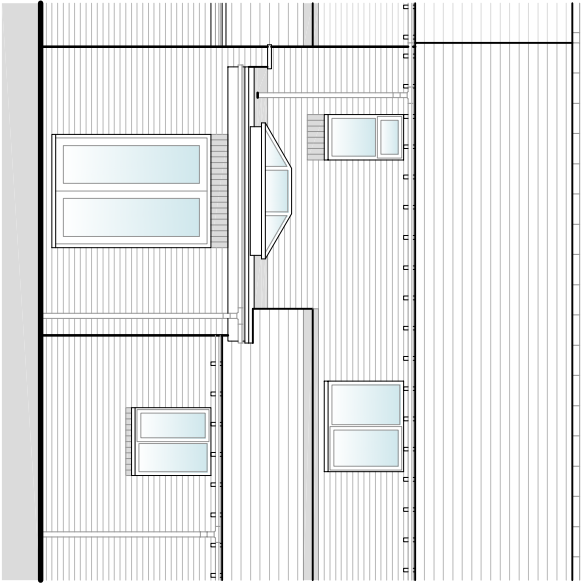

Rear Elevation

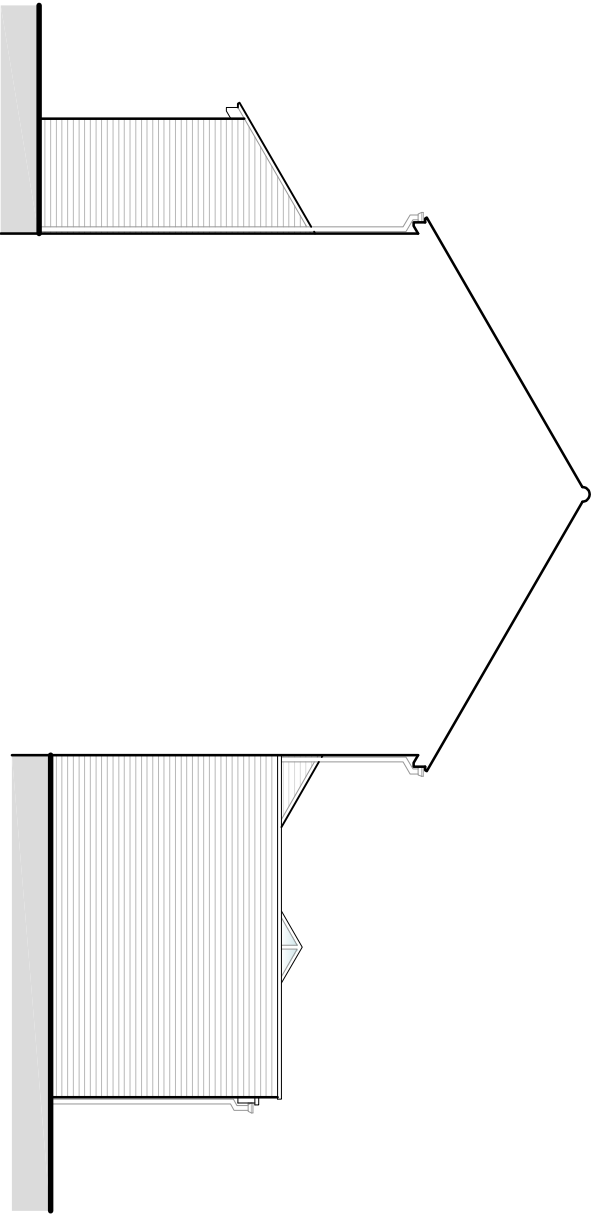

Sectional Elevation

rob leary
architecture

280 Abbey Road
Basingstoke
Hampshire
RG24 9EQ
info@roblearyarchitecture.co.uk
07919 070760

0m1m2m3m4m5m
Scale 1:100

0m10m25m
Scale 1:500

0m20m50m
Scale 1:1250

Rev:	Date:	Description:	Drawn:	Project:	Status:
A	28.03.25	Flat roof and parapet wall height reduced.	RL	Erection of a Single-Storey Rear Extension Following the Demolition of Existing Conservatory at 51 Wealden Way, Tilehurst, Reading, Berkshire, RG30 6DA.	Planning (Not For Construction)
				Client: Mr and Mrs Smith	Date: February 2025
				Drawing: Proposed Elevations	Scale: 1:100
					Drawn: RL
					Rev: A

Original Drawing @ A3