






LOCATION PLAN
Scale 1 : 1250

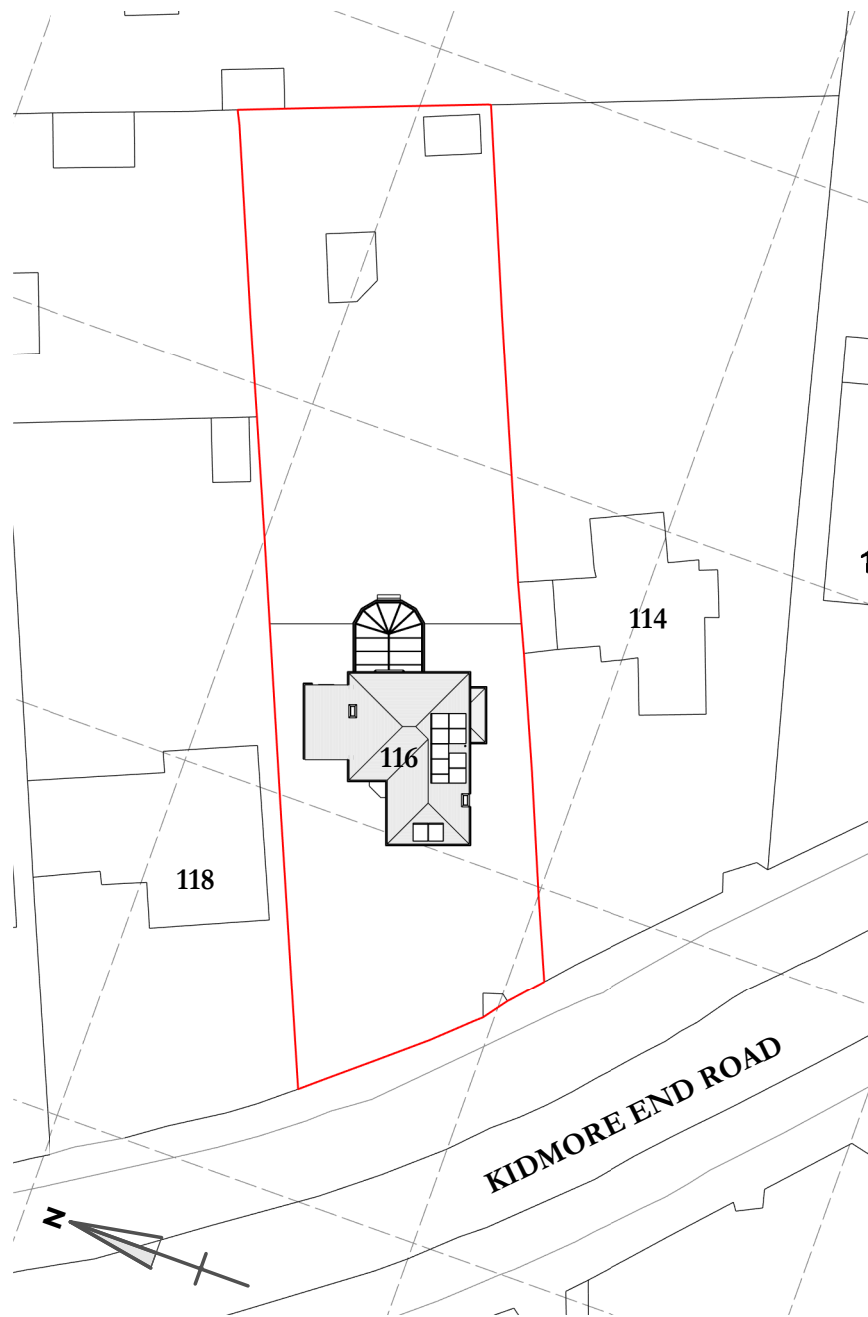

EXISTING SITE PLAN
Scale 1 : 500

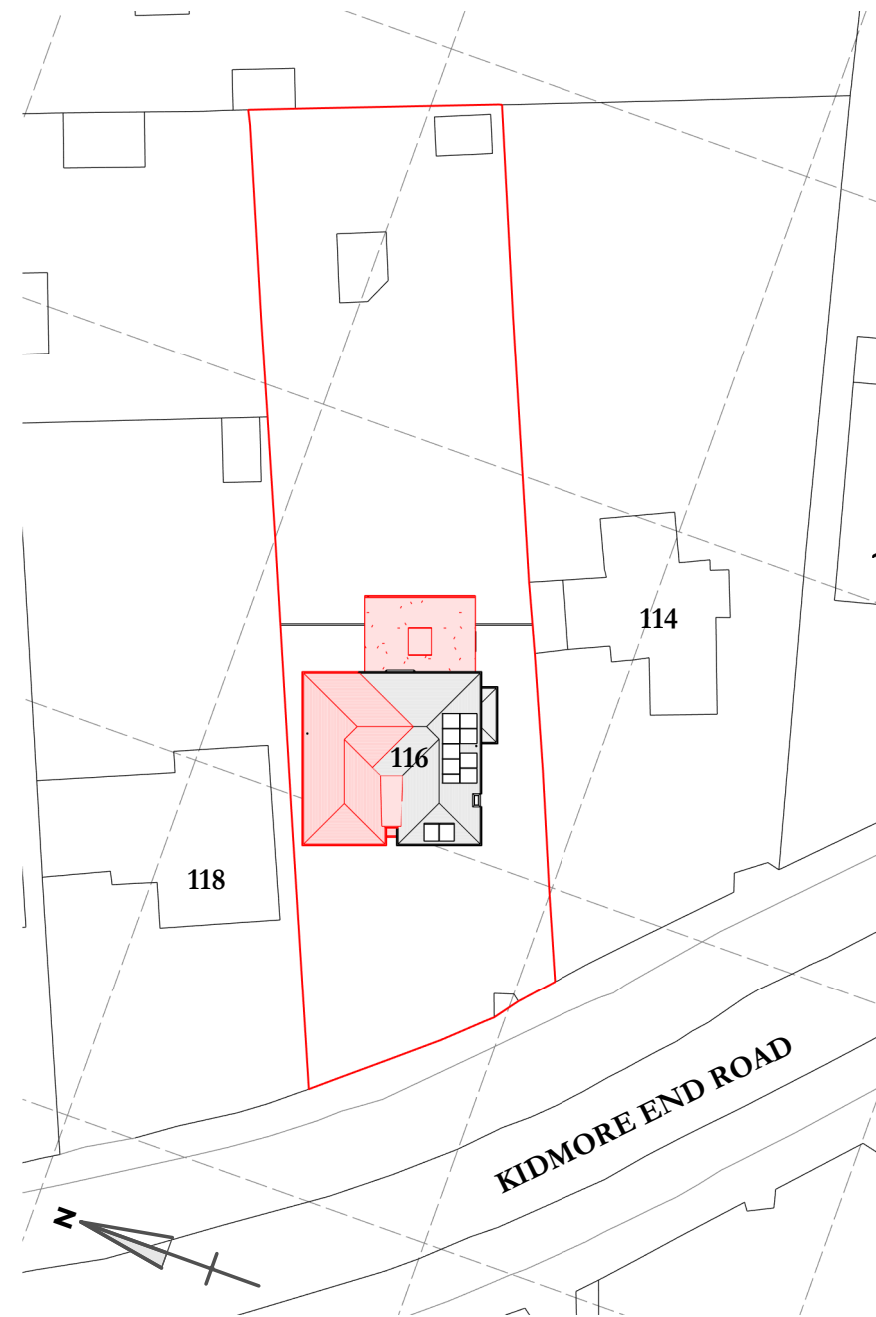

PROPOSED SITE PLAN
Scale 1 : 500

 

A	PLANNING ISSUE	JMR	04.04.2025
0	FIRST ISSUE	JMR	15.02.2025

Rev.	Revision Details	By	Date
------	------------------	----	------

Client

MR. K. & MRS. R. DWYER

Project Location

116 KIDMORE END ROAD,
EMMER GREEN, READING,
BERKSHIRE. RG4 8SL

Project Description

TWO STOREY SIDE & SINGLE
STOREY REAR EXTENSIONS

Drawing Title

LOCATION PLAN &
PROPOSED SITE PLAN

Drawn JMR Drawing No.

Date 04.04.2025 RTP-00124-001-A

Scale As indicated Sheet Size A2