

All dimensions to be checked on site.
Written dimensions to be followed in preference to
scaled dimensions.
All errors and omissions to be reported to Architect.

Rev.	Date	Description
------	------	-------------

STAGE 5



The Clerk Registry
20 Amersham Hill
High Wycombe,
Buckinghamshire,
HP13 6NZ


Tel: 01494 512717
Email: info@tw2.co.uk
Web: www.tw2.co.uk

St Edward
Designed for life

Project Title
Urban House,
Green Park Village, Reading
Phase-3B

Drawing Title
Woodlands
Substation, Bin and Bike Stores
Plans

Date	Scale	@A1	Cad Ref	Drawn	Checked
JAN 24	1 : 50		22 660	DC	DC
Drawing No.	Stage	Rev.			
22 660-WL-0500		S5 - X			

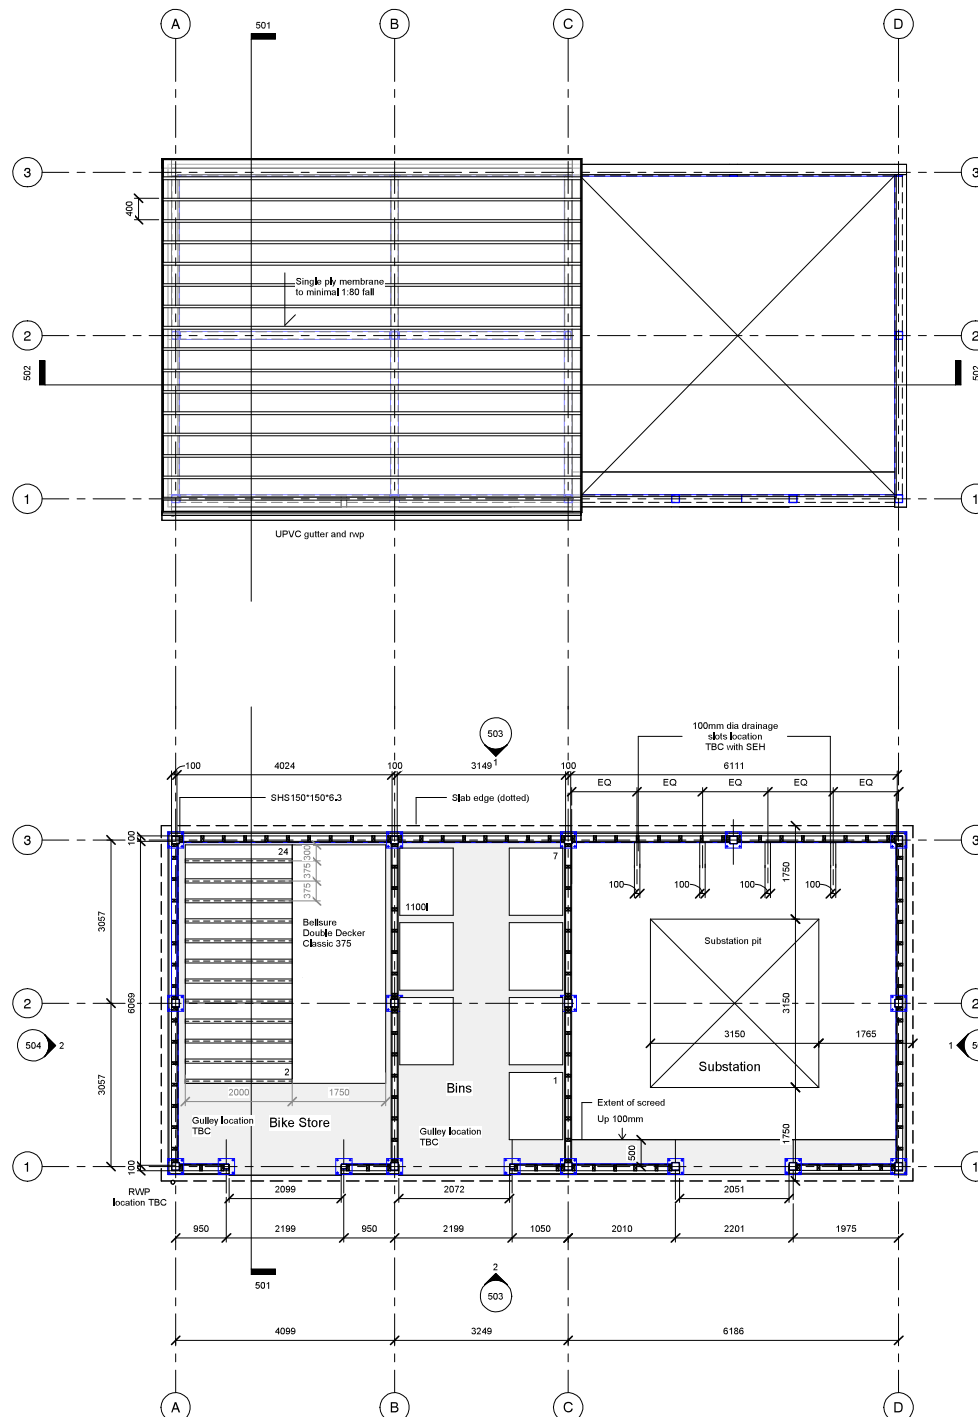

Roof Plan
1 : 50

Ground Floor Plan
1 : 50

