

Rev.	Description	By	Ckd	Date

Client:
Mr. Mandip Kunwar.



Project:
Proposed Single storey rear extension 6.0 M.

Location:
24 Brixham Road, Reading,
Berkshire, RG2 7RA.


Status:
Larger extension: neighbour consultation scheme

Title:
Existing and proposed Roof plans

Drawn by:	Str. Efr.	Checked by:
L.p	---	R.k
Project no:	Sheet Size	Sheet no.
BAL-1832	A3	
Date:	Scale:	
13/04/2025	1:100	

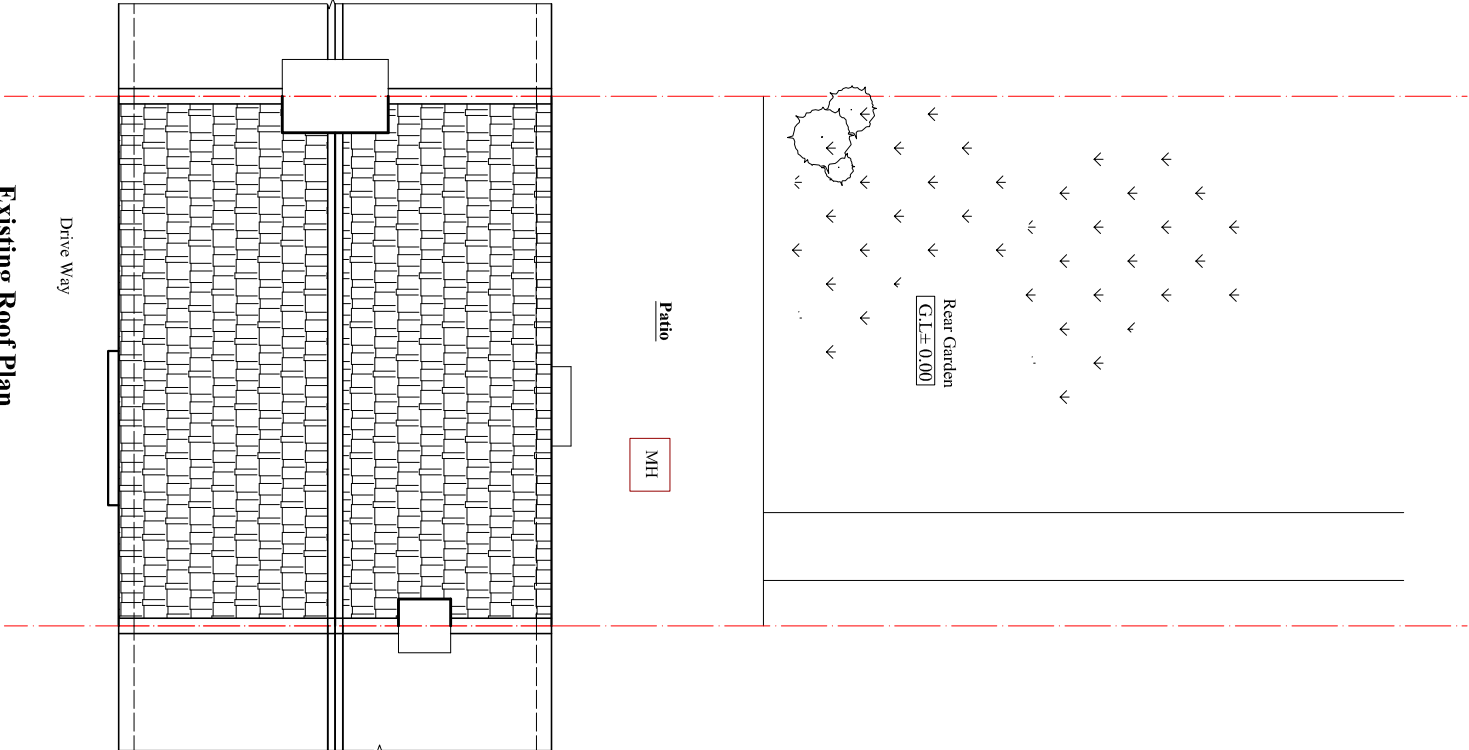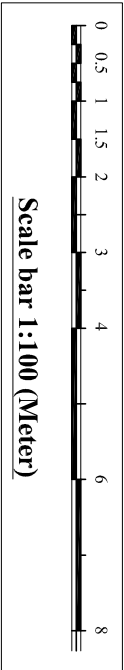

Existing Roof Plan
Scale:1:100

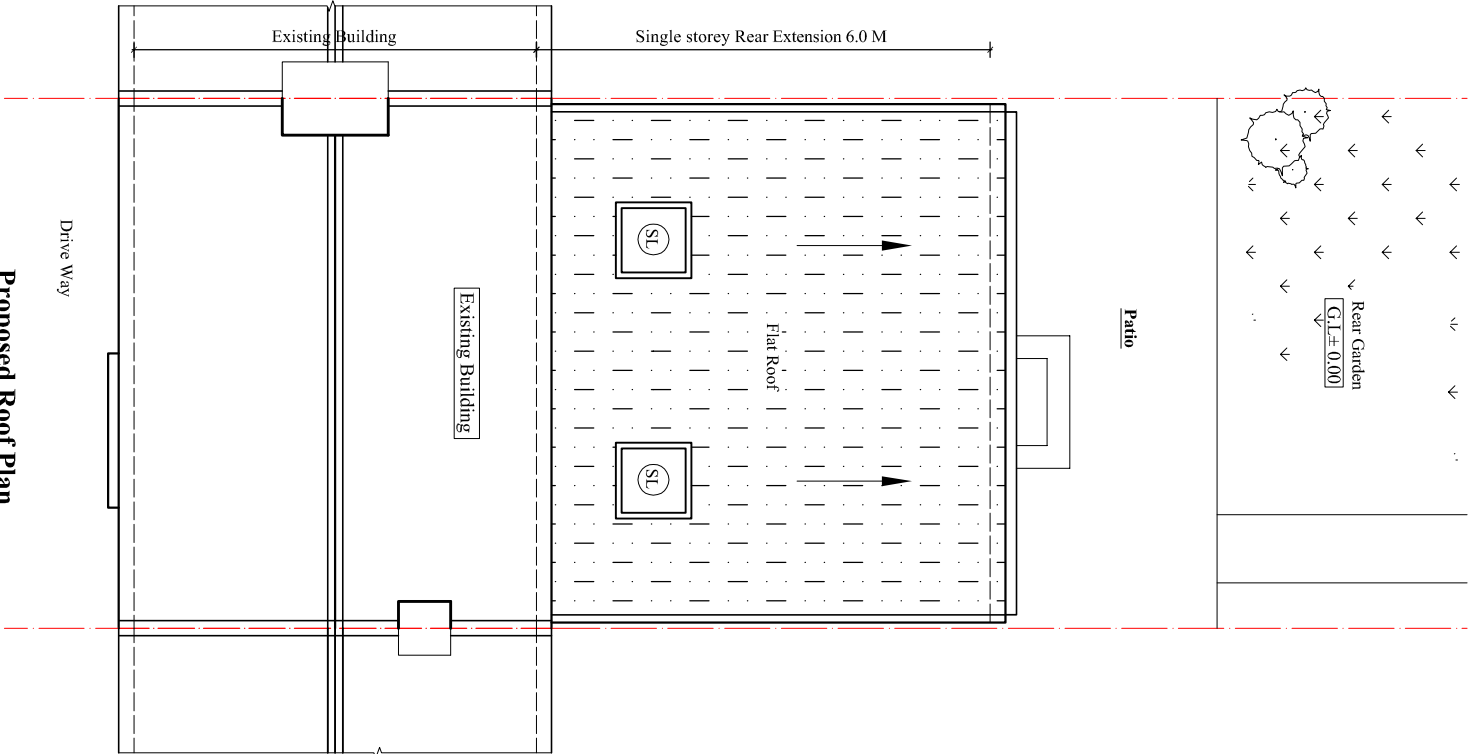

Proposed Roof Plan
Scale:1:100