

Contact:
Email: rabinkhadka@hotmail.co.uk,
Cell: 044 + 078 3293 8374
Web site: www.bluearchdesign.co.uk

Notes:
© 2025 Blue Architecture Limited.
All rights reserved.
All drawings are for the purpose of gaining
Planning Permission approval only.
All written dimensions to be taken in
preferences to scaled dimensions.

Rev.	Description	By	Ckd	Date



Client:
Mr. Mandip Kunwar.

Project:
Proposed Single storey rear extension 6.0 M.
Location:
24 Brixham Road, Reading,
Berkshire, RG2 7RA.


Status:
Larger extension: neighbour consultation scheme

Title:
Existing and Proposed Elevations-1


Drawn by:	Str. Et.	Checked by:
L.p	---	R.k
Project no:	Sheet Size	Sheet no.
BAL-1832	A3	
Date:	Scale:	
13/04/2025	1:100	

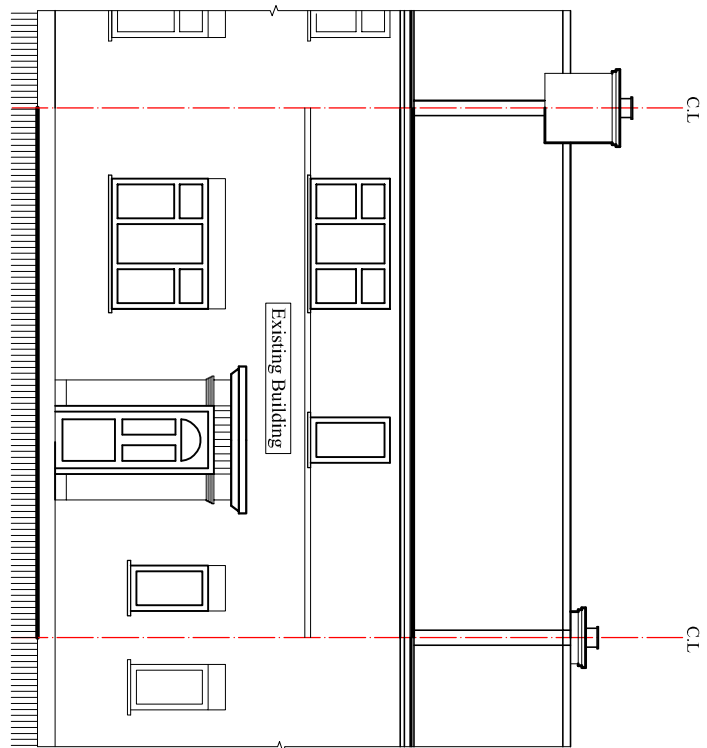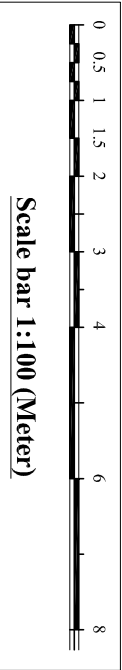


Proposed East Elevation
Scale:1:100

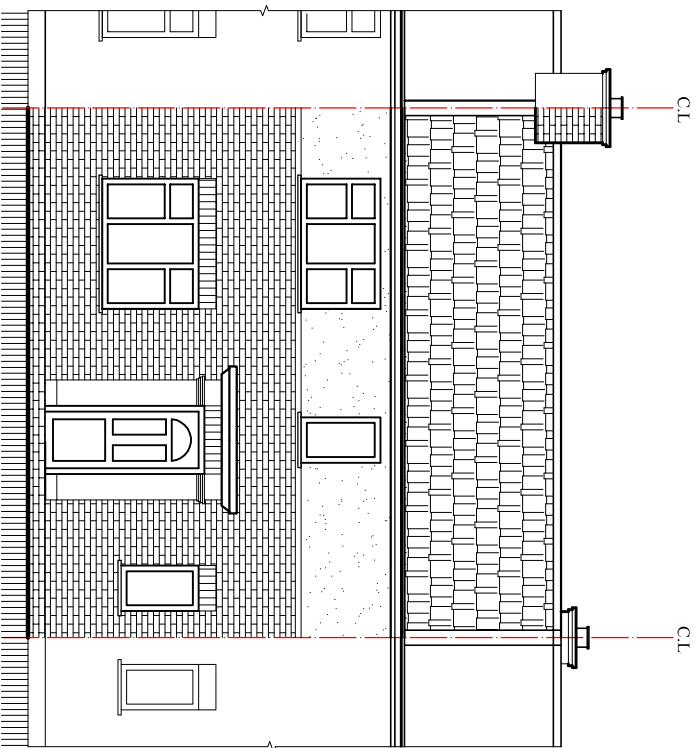

Existing East Elevation
Scale:1:100

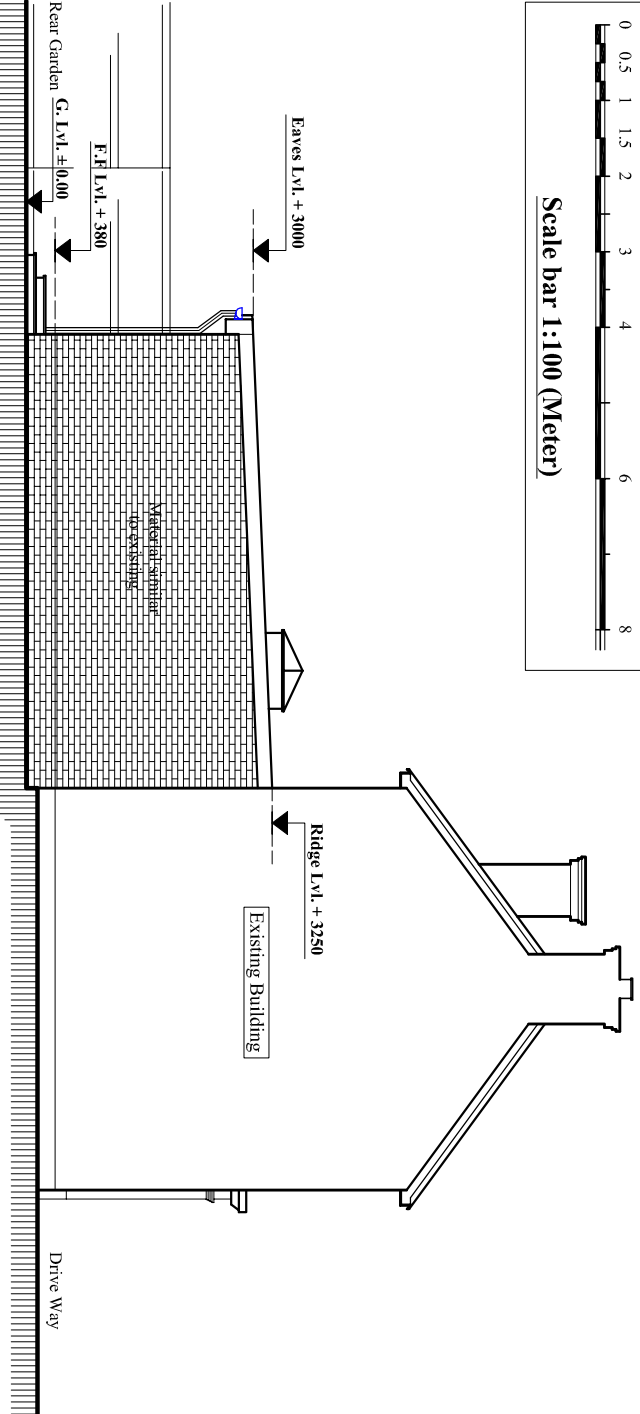

Proposed South Elevation
Scale:1:100

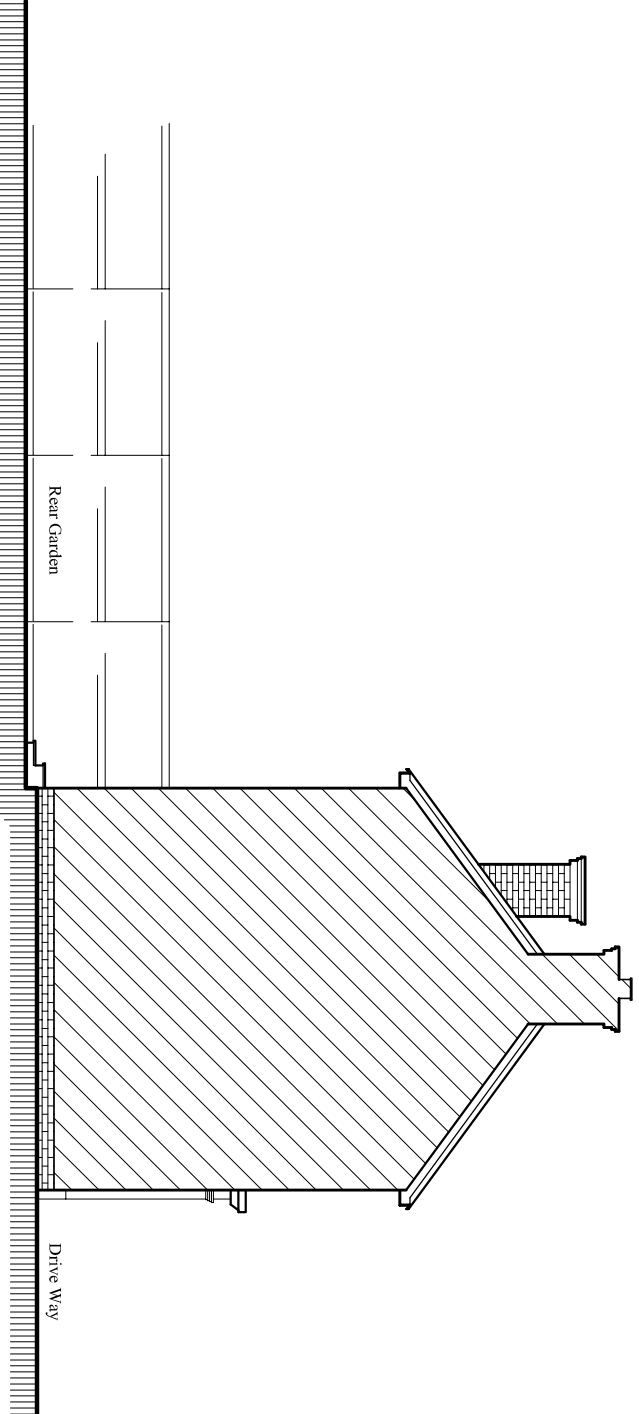

Existing South Elevation
Scale:1:100