



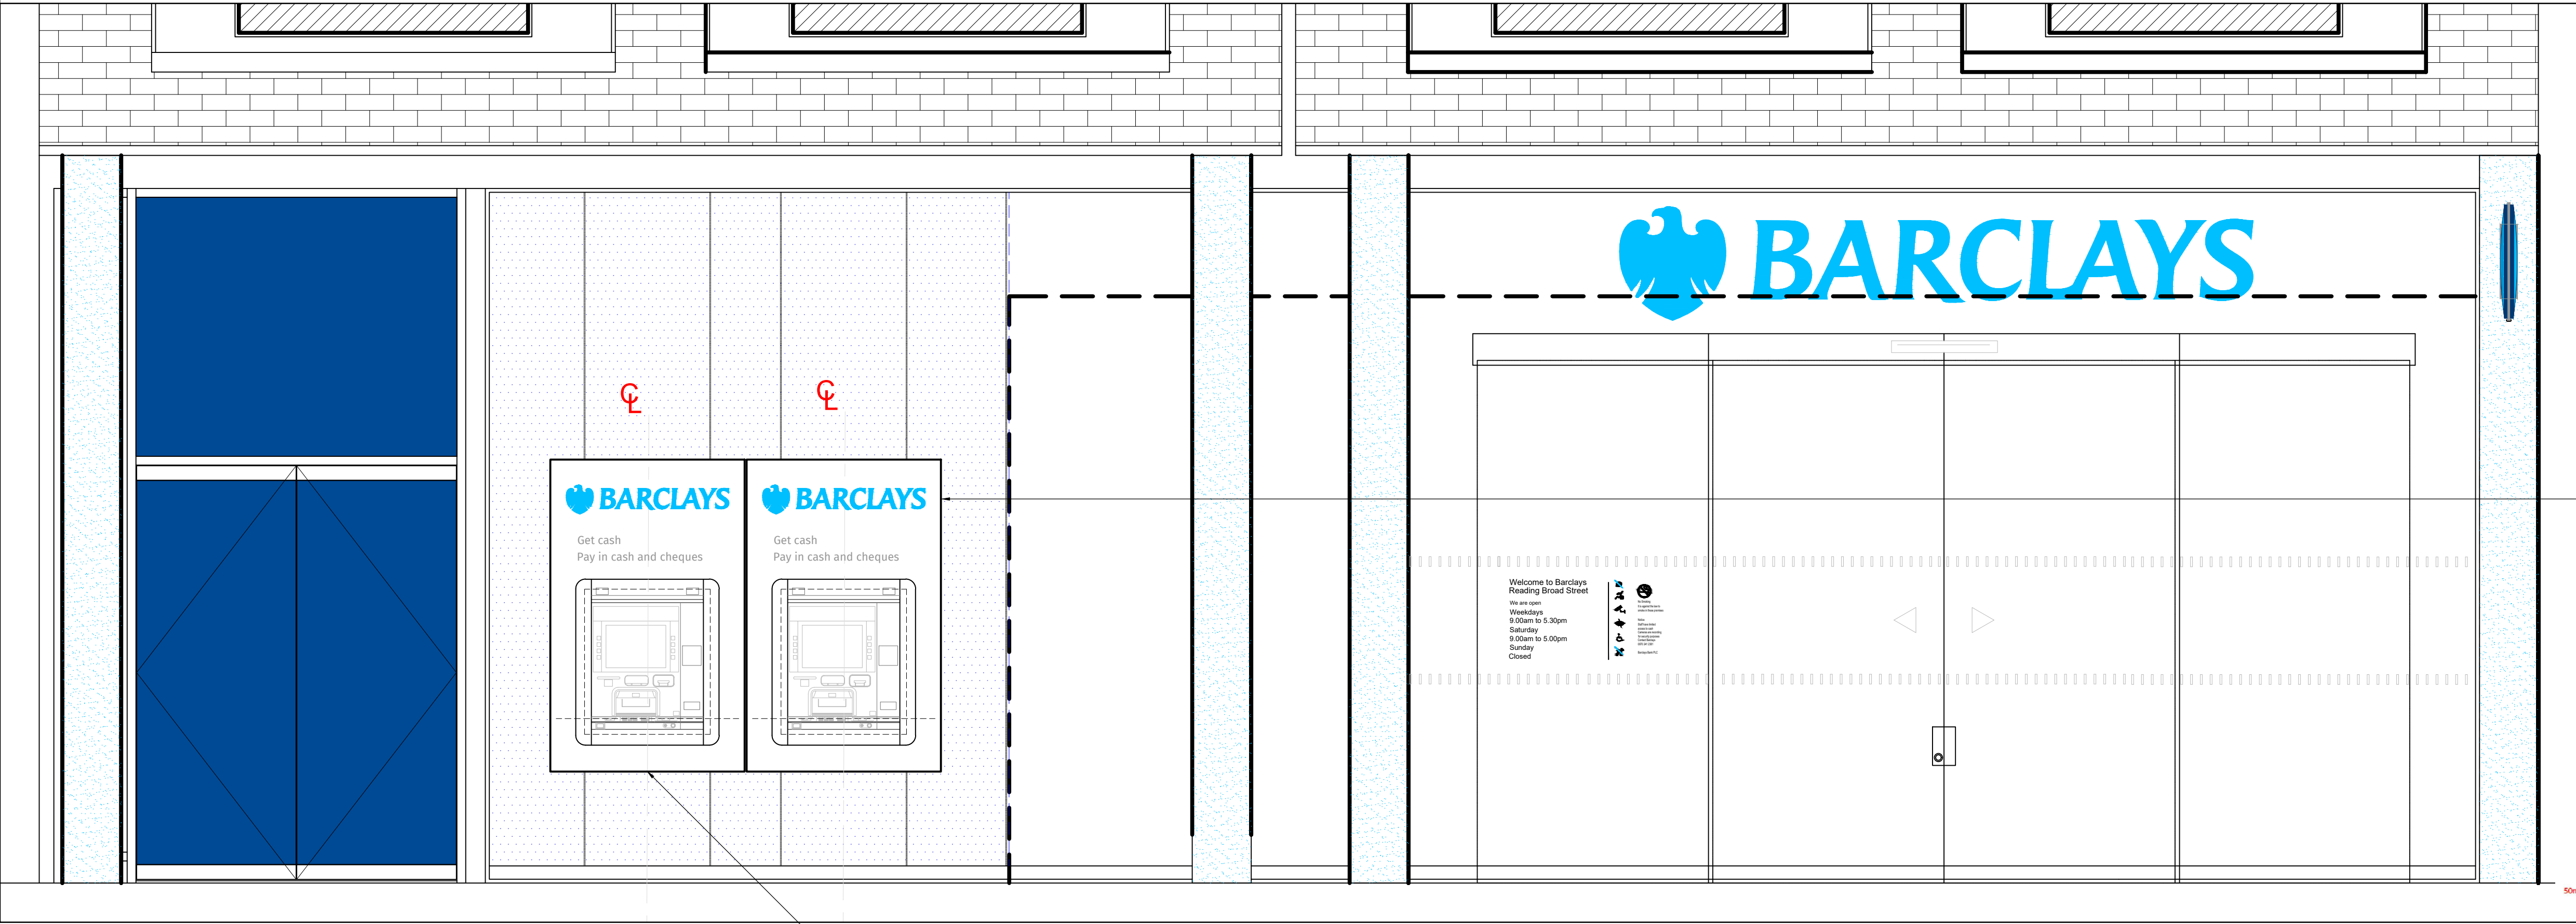

02 | PROPOSED FRONT ELEVATION
SCALE: 1:20

REPOSITIONED ATM TO RECEIVE REPLACEMENT SURROUND, GLAZING & WINDOW FILM TO MATCH THE NEIGHBOURING ATM.


REPLACEMENT ATM TO RECEIVE NEW ACRYLIC SURROUND, COLOUR WHITE & GLAZING MODIFICATIONS TO SUIT APERTURE REQUIREMENTS. GLAZING TO RECEIVE WINDOW FILM (IN LIEU OF ALUMINIUM BACKPANEL), TO BE COLOUR DARK BLUE (RAL 5011 GLOSS).

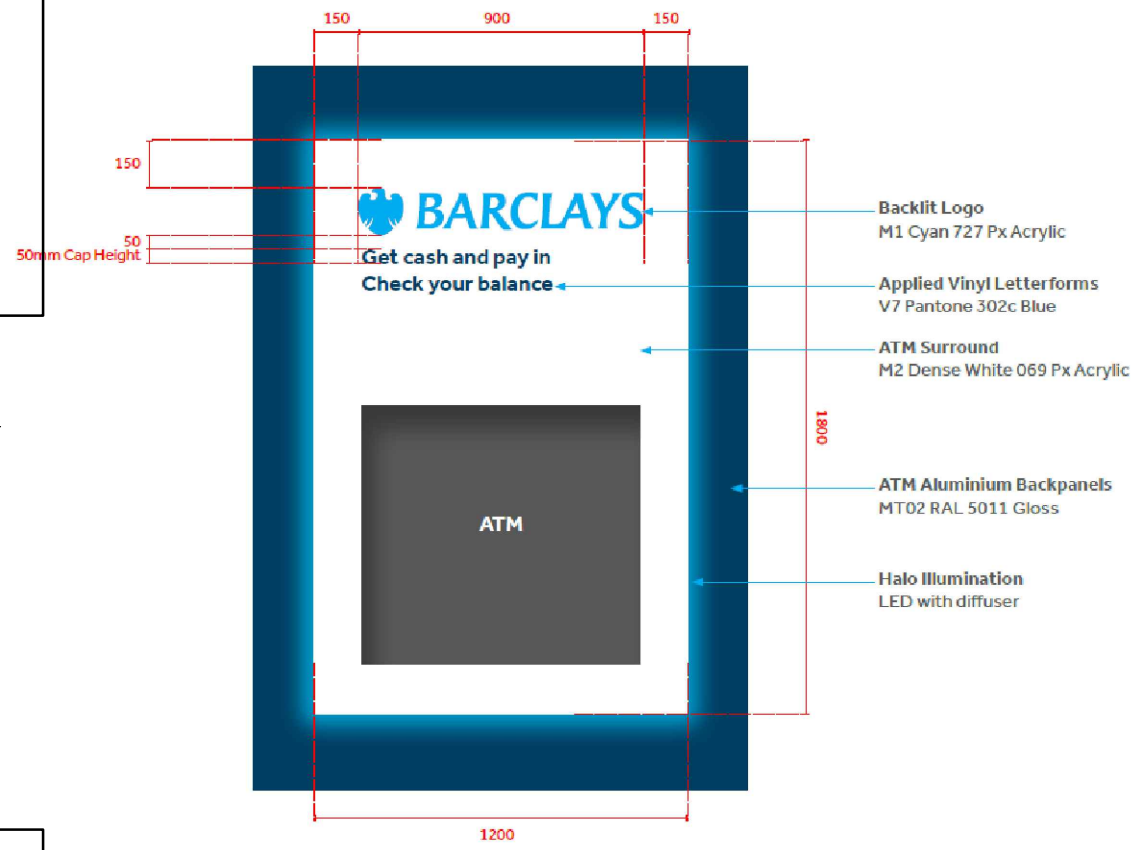


- Backlit Logo
M1 Cyan 727 Px Acrylic
- Applied Vinyl Letterforms
V7 Pantone 302c Blue
- ATM Surround
H2 Dense White 069 Px Acrylic
- ATM Aluminium Backpanels
MT02 RAL 5011 Gloss
- Halo Illumination
LED with diffuser

EXISTING ATM, SURROUND & GLAZING (WHERE APERTURE MODIFICATIONS ARE REQUIRED) TO BE REMOVED FOR REPLACEMENT.

EXISTING ATM TO BE REPOSITIONED, SURROUND & GLAZING (WHERE APERTURE MODIFICATIONS ARE REQUIRED) TO BE REMOVED FOR REPLACEMENT.

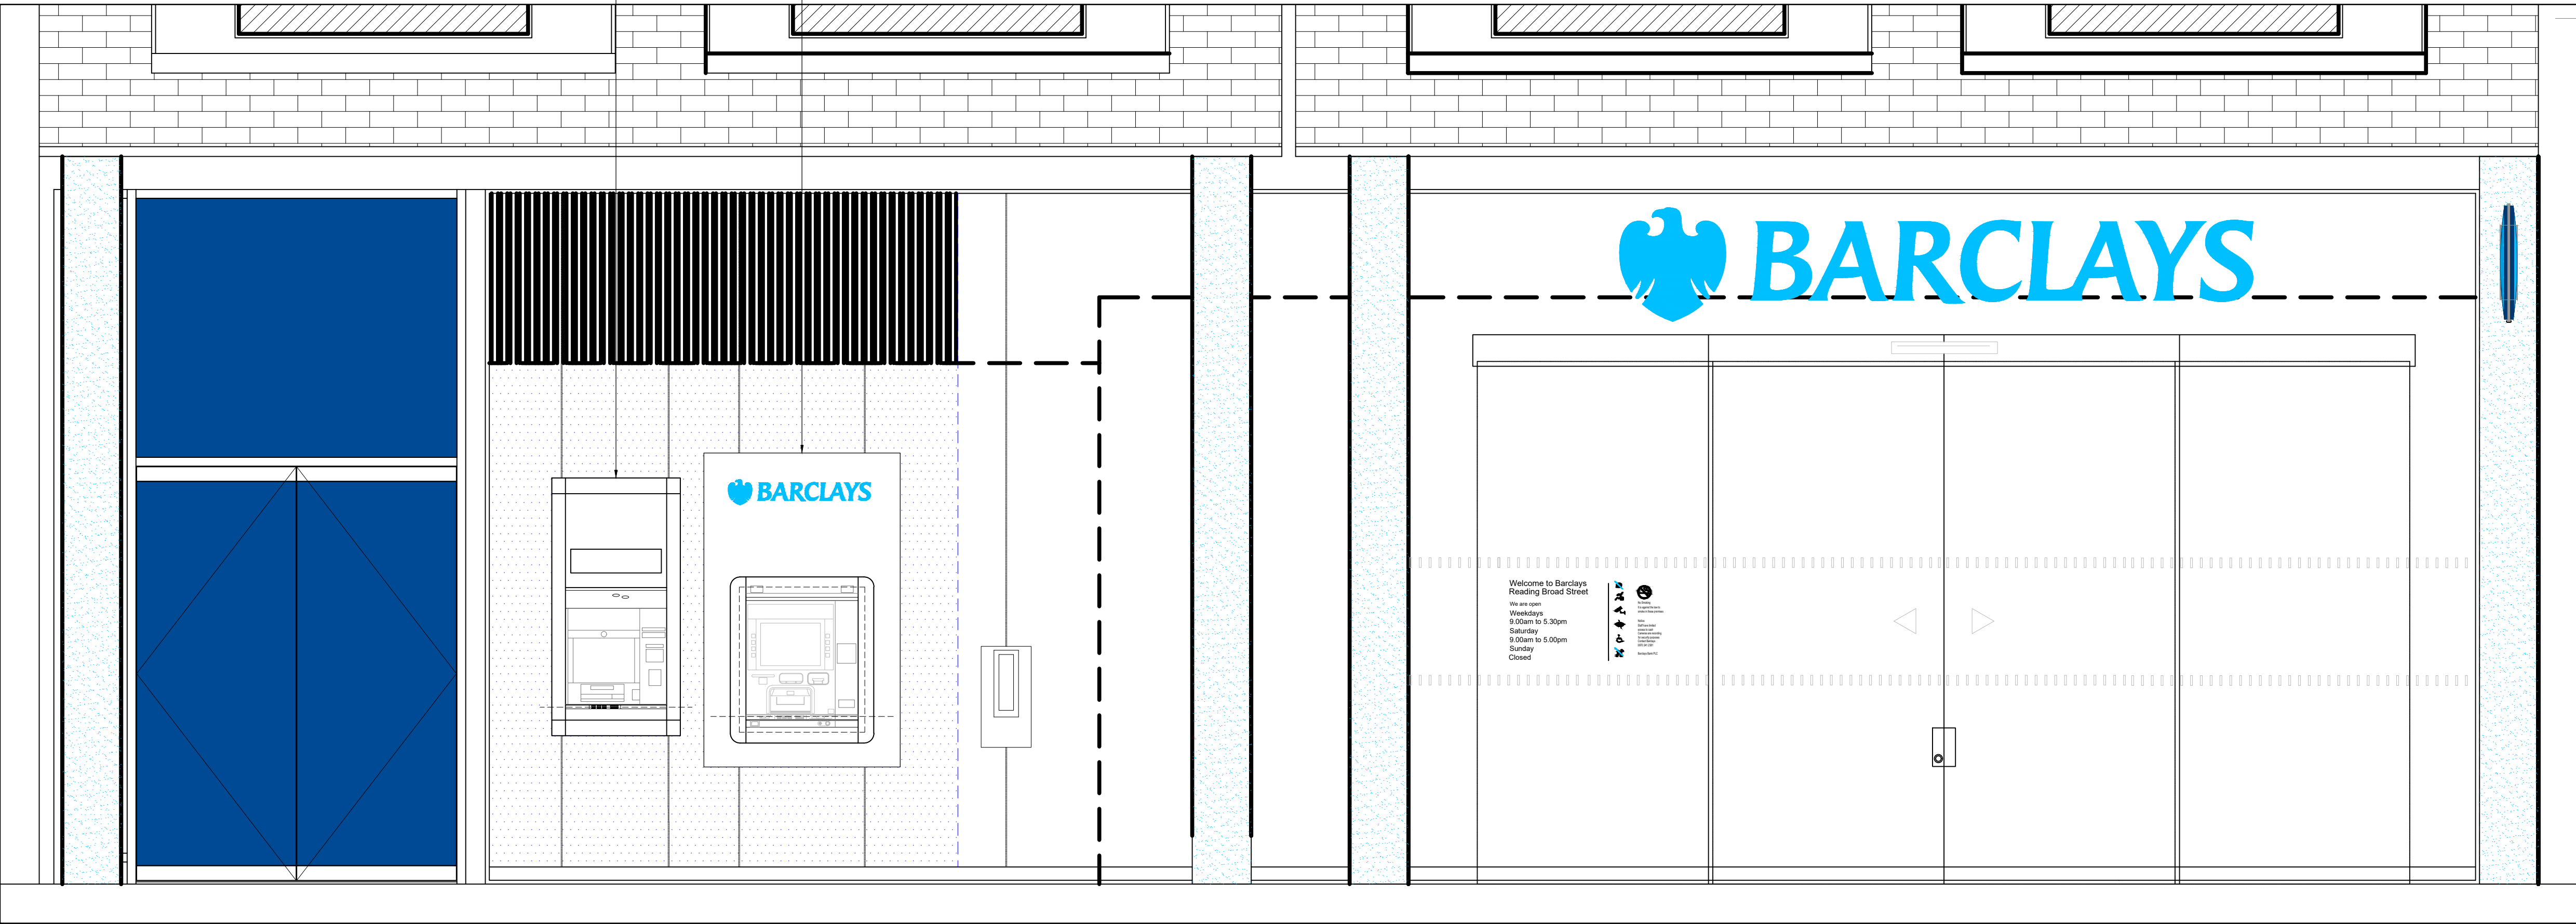

01 | EXISTING FRONT ELEVATION
SCALE: 1:20

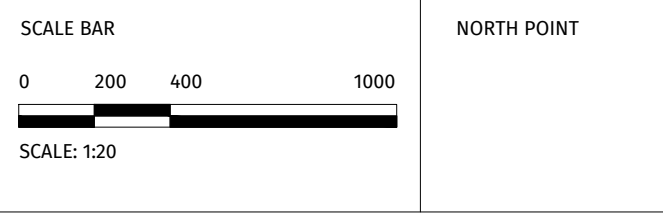

15/04/2025	First Issue	DB3
REV	DATE	DESCRIPTION



DB3

CARDIFF

2 Callaghan Square, Cardiff, CF10 5BT.
T: 029 2034 2686 www.dbsgroup.com

CLIENT
BARCLAYS BANK PLC

PROJECT
READING
90-93 Broad Street, Reading, RG1 2AP.

TITLE
EXISTING & PROPOSED PART ELEVATION
ASC ENHANCEMENT PROGRAMME

CREATION DATE	SCALE @ A1	DRN	CHK	APP	SUIT
15/04/2025	1:20	DB3			

SHEET NO.	REVISION
18352 - DB3 - B01 - XX - DR - A - 20710	-

PROJECT NO | ORIGINATOR | ZONE | LEVEL | TYPE | ISSUE | NUMBER

© COPYRIGHT: ALL RIGHTS RESERVED.
THIS DRAWING MUST BE USED IN CONSTRUCTION WITH ALL OTHER RELEVANT DRAWINGS AND INFORMATION.
ANY DISCREPANCIES MUST BE REPORTED TO SANITONES IMMEDIATELY.
THIS DRAWING INFORMATION MUST NOT BE USED FOR CONSTRUCTION UNLESS EXPRESSLY ISSUED FOR CONSTRUCTION.

DO NOT SCALE FROM THIS DRAWING. WORK ONLY TO THE PRINTED DIMENSIONS.