



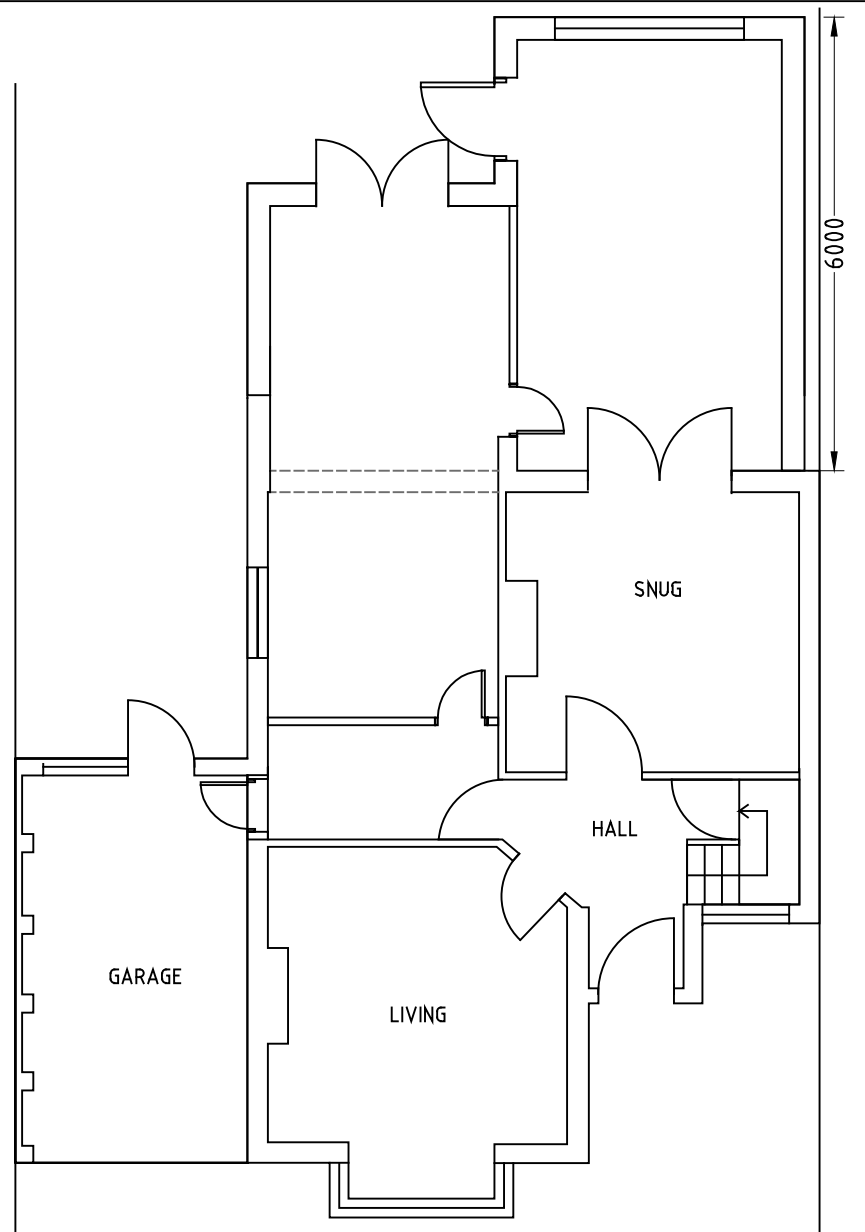

PROPOSED GROUND FLOOR PLAN
SCALE 1:100 @ A3

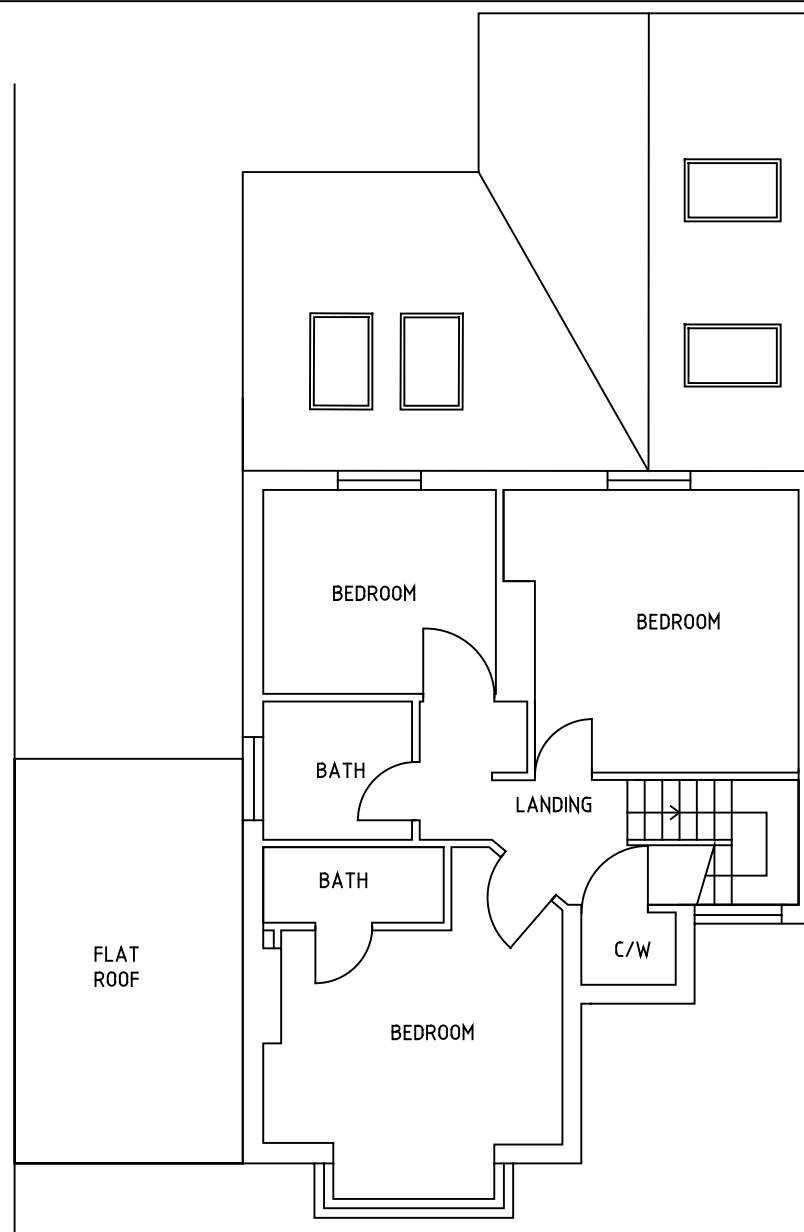

PROPOSED FIRST FLOOR PLAN
SCALE 1:100 @ A3



PROPOSED SIDE ELEVATION
SCALE 1:100 @ A3



PROPOSED FRONT ELEVATION
SCALE 1:100 @ A3



PROPOSED REAR ELEVATION
SCALE 1:100 @ A3



PROPOSED SIDE ELEVATION
SCALE 1:100 @ A3

115 WHITEKNIGHTS ROAD
READING
RG6 7BB

DRAWING TITLE / DESCRIPTION
SINGLE STOREY REAR EXTENSION
PROPOSED FLOOR PLANS AND ELEVATIONS

DRAWING NO.
115WR/101

SCALE : 1:100
DATE : 16/04/2025

