



DEVELOPMENTS IN DESIGN LTD

WWW.DEVELOPMENTSINDESIGN.CO.UK  
TEL.01344 641286

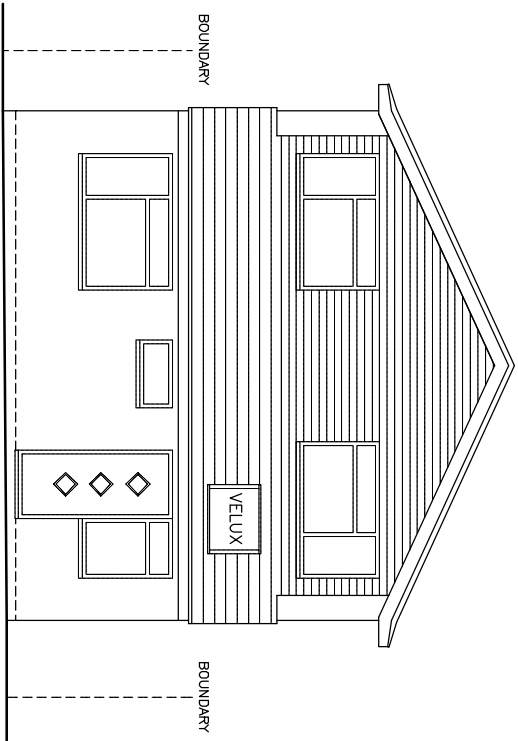


EXISTING FRONT ELEVATION

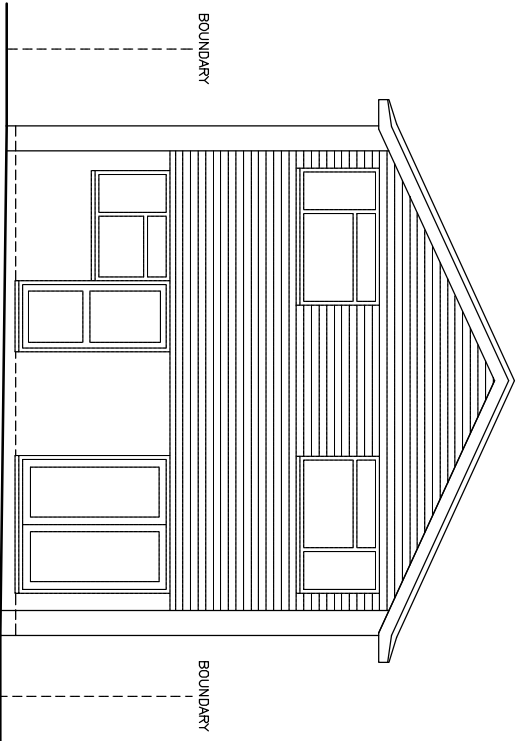


EXISTING REAR ELEVATION

ROOF TILES, GREY INTERLOCKING TILE  
BRICKWORK, RED MIX FACING BRICK  
ALL GUTTERING AND DOWNPIPES WHITE PLASTIC  
WINDOWS WHITE UPVC  
ALL EXTERNAL TIMBER CLAD IN WHITE UPVC

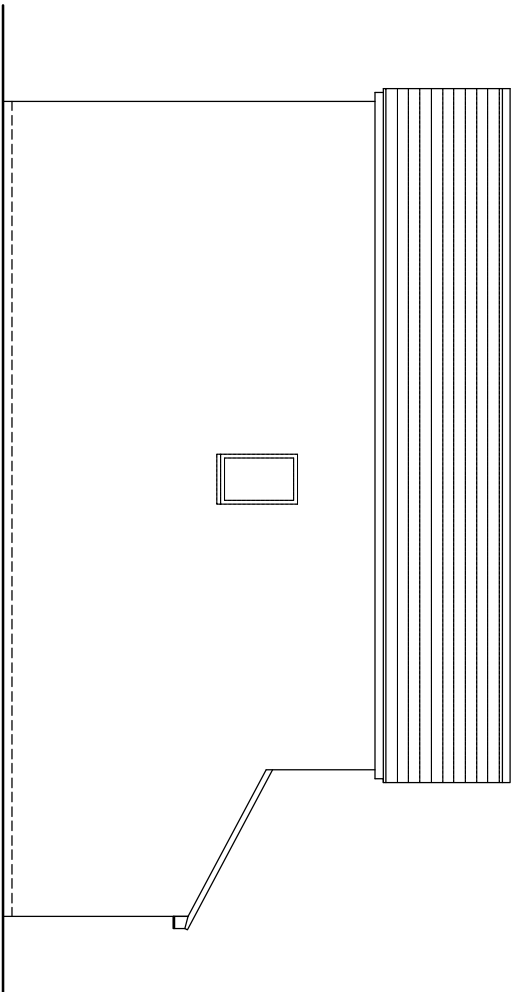


EXISTING SIDE ELEVATION

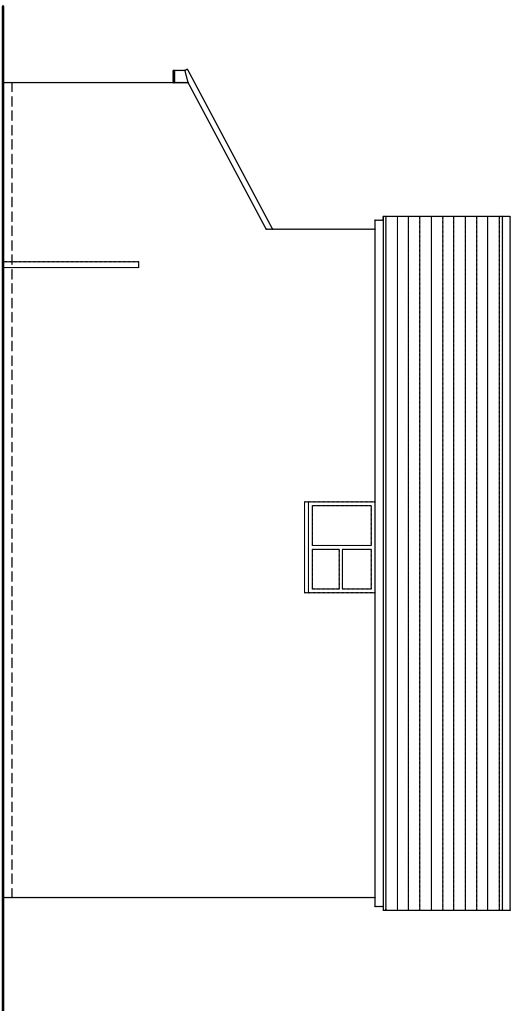

EXISTING SIDE ELEVATION

PROPOSED FRONT EXTENSION

 

DRAWING NO. DN.001  
DATE 23.3.25  
SCALE 1:100

MR AND MRS DENNIS

5 OAKDALE CLOSE TILEHURST BERKS RG31 5BZ