


DEVELOPMENTS IN DESIGN LTD

WWW.DEVELOPMENTSINDESIGN.CO.UK
TEL.01344 641286

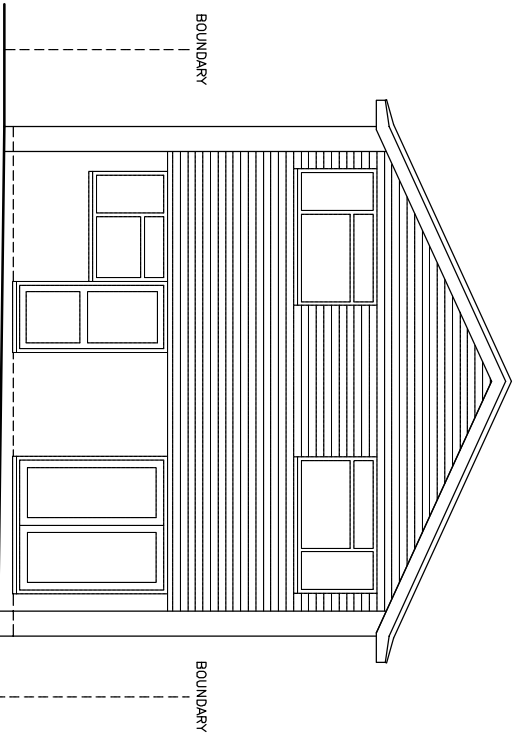


PROPOSED FRONT ELEVATION




PROPOSED REAR ELEVATION
AS EXISTING

ROOF TILES, GREY INTERLOCKING TILE
BRICKWORK, RED MIX FACING BRICK
ALL GUTTERING AND DOWNPIPES WHITE PLASTIC
WINDOWS WHITE UPVC
ALL EXTERNAL TIMBER CLAD IN WHITE UPVC

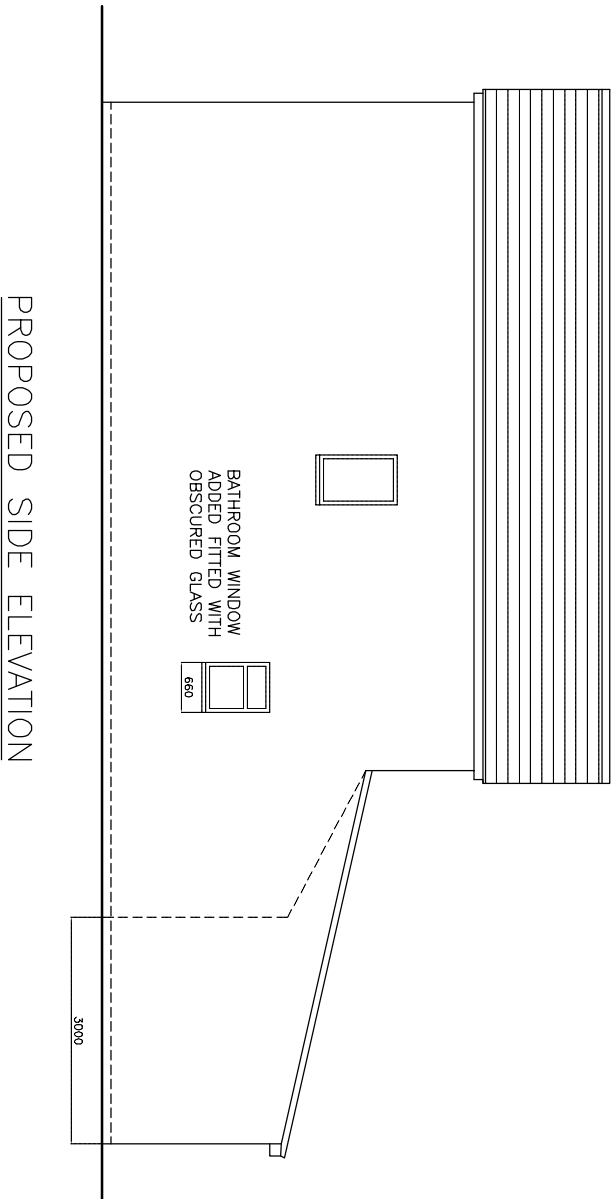


PROPOSED SIDE ELEVATION

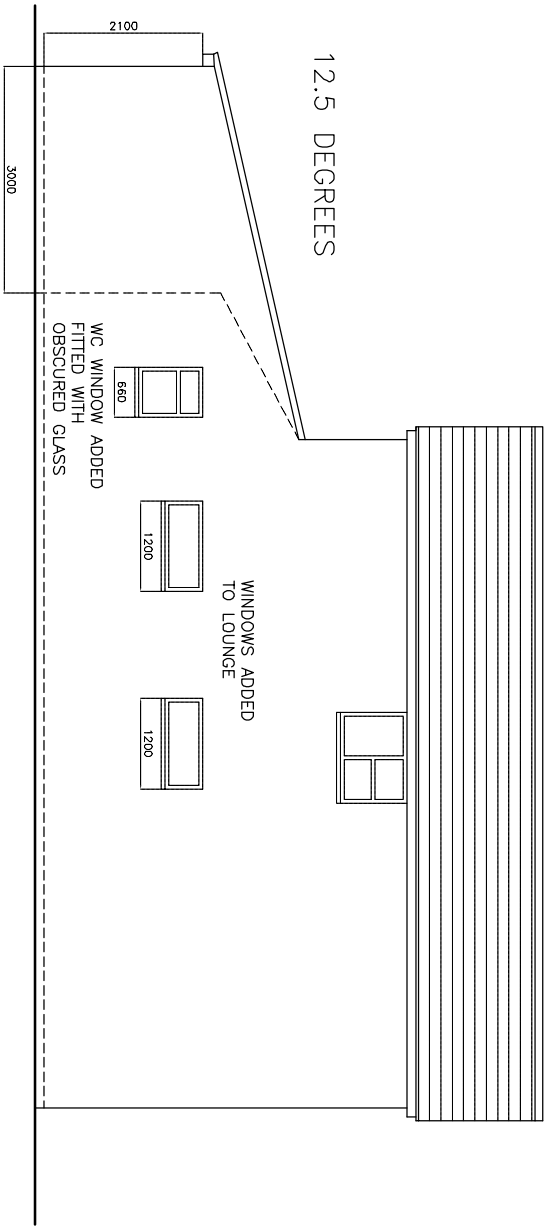

PROPOSED SIDE ELEVATION

PROPOSED FRONT EXTENSION

 

DRAWING NO. DN.002
DATE 23.3.25
SCALE 1:100

MR AND MRS DENNIS

5 OAKDALE CLOSE TILEHURST BERKS RG31 5BZ