


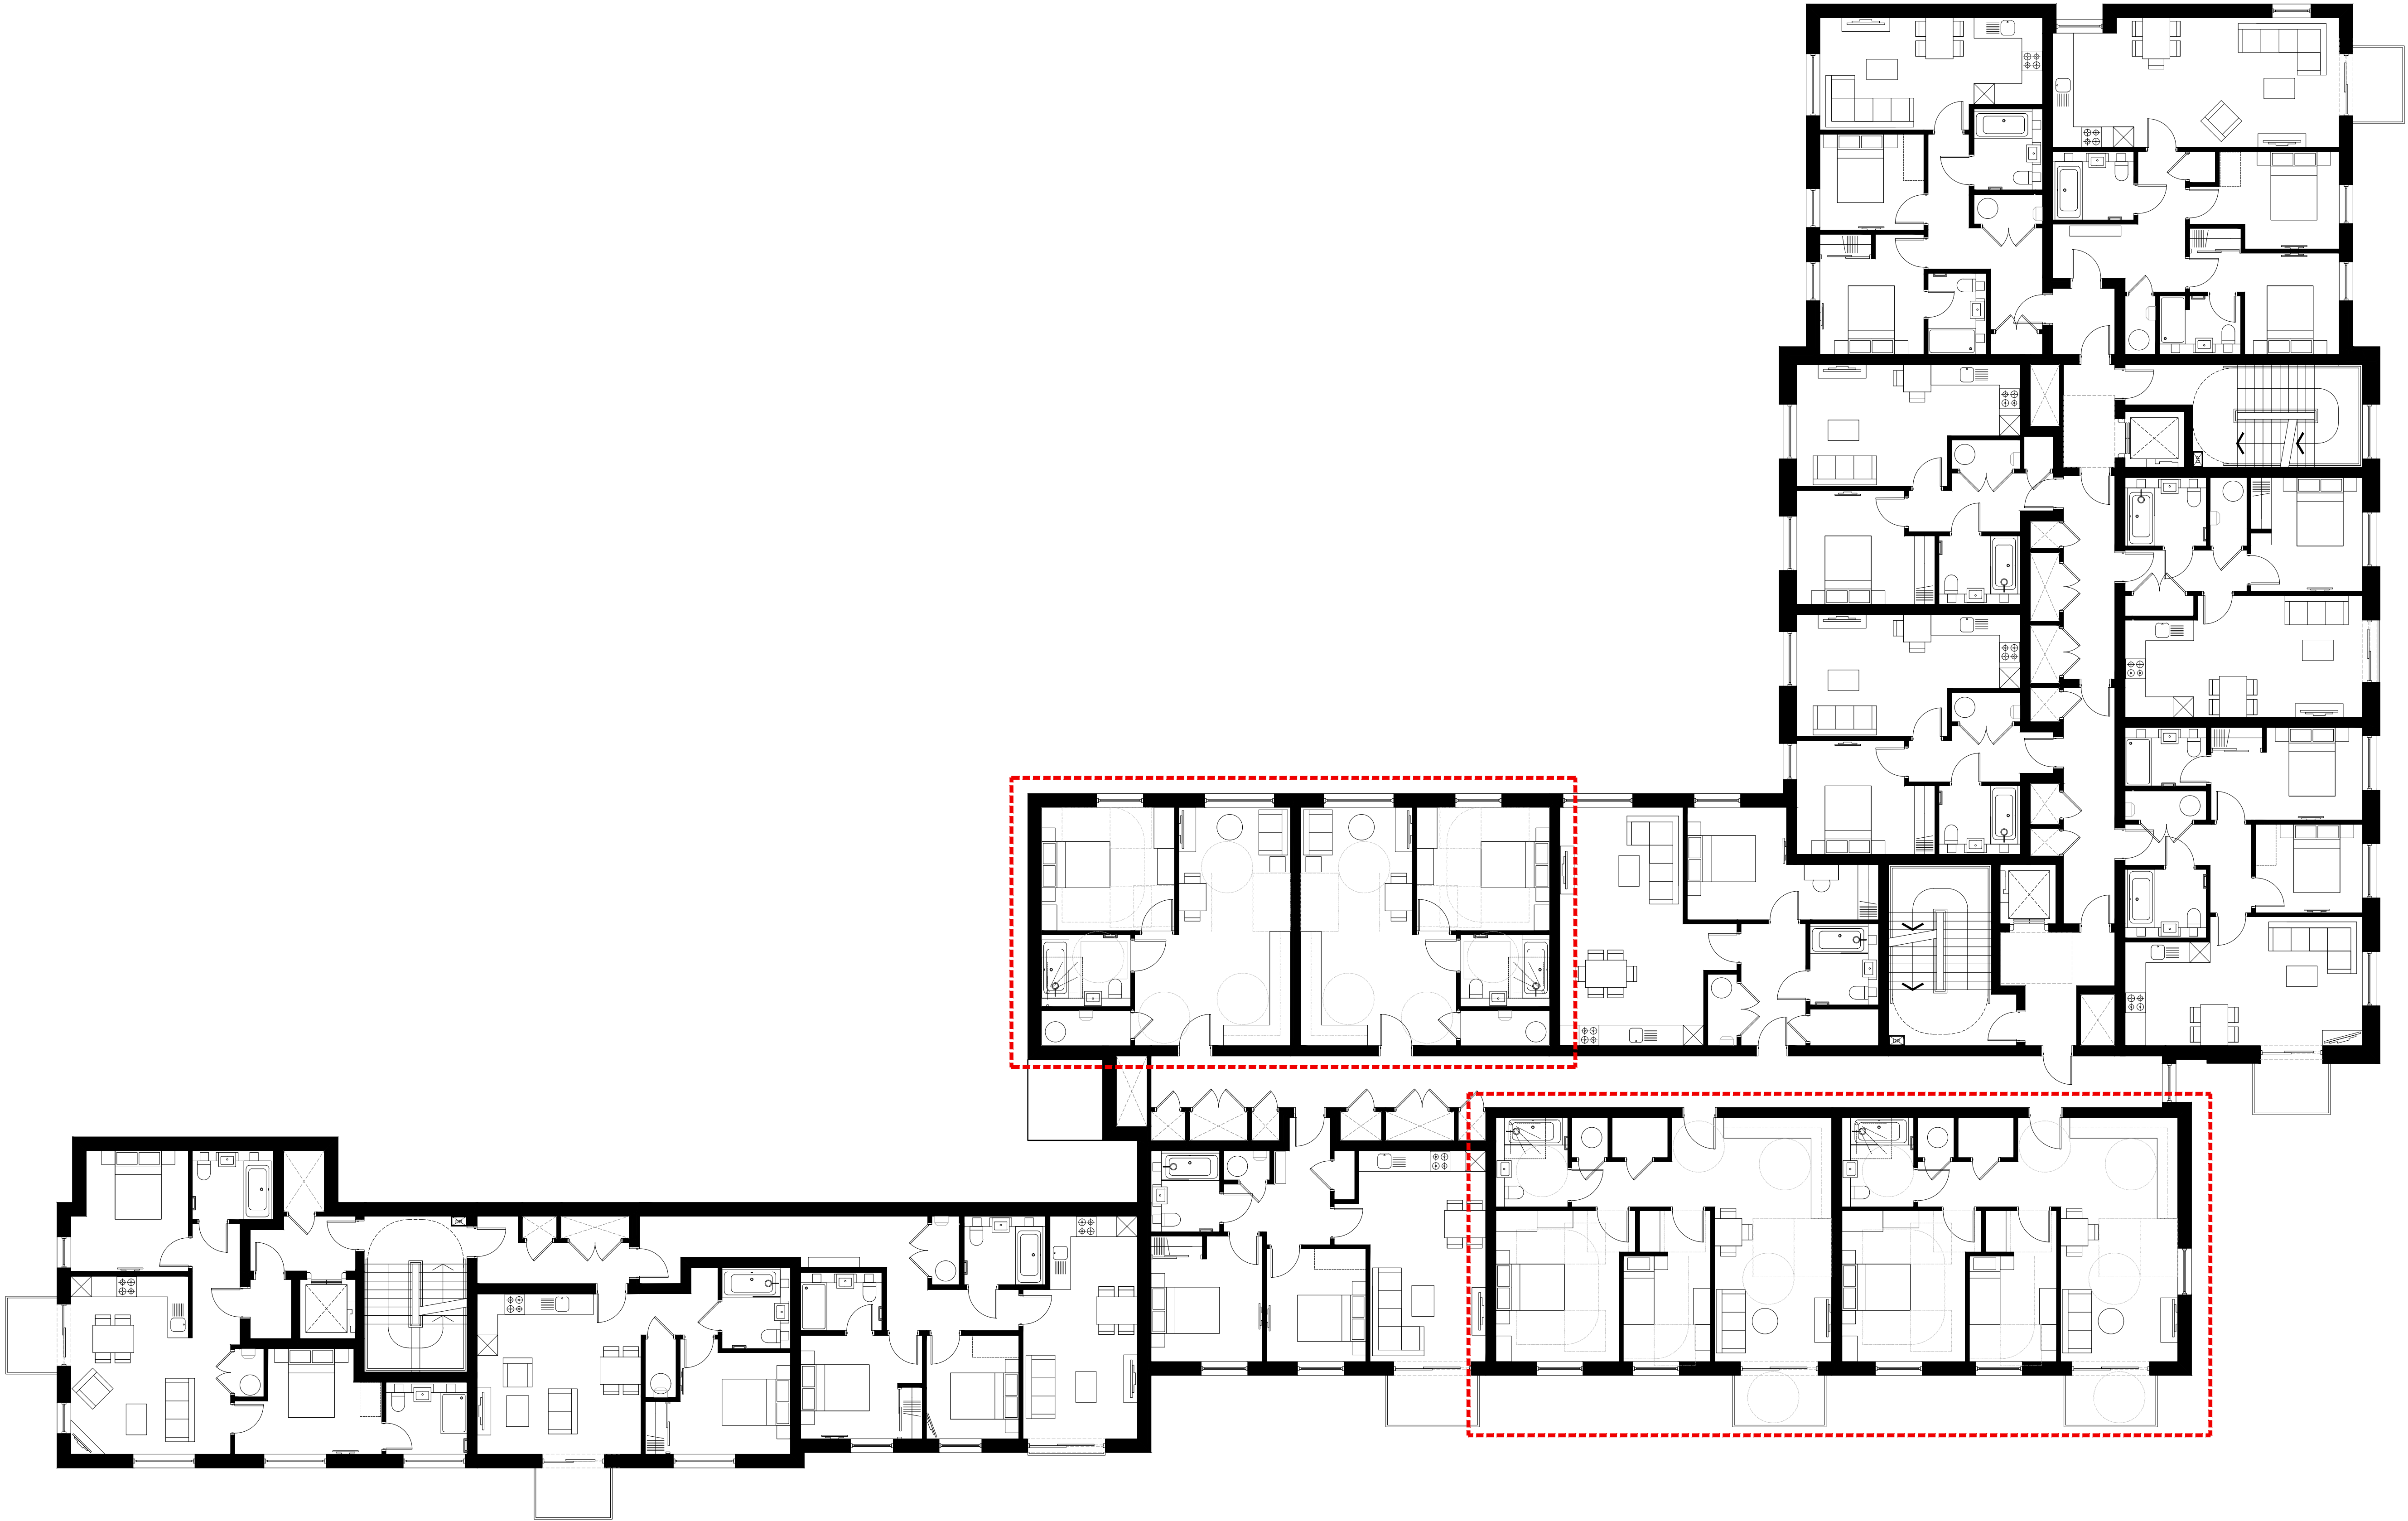

Key
----- Wheelchair accessible units

B 15.04.25 EE Key added and units updated to suit detailed drawings.

revision	date	prepared	description

Berkeley
Designed for life

Berkeley House
Mill Lane
Taplow
SL6 0AG

T: 01753 784400
F: 01753 646855
www.berkeleygroup.co.uk

project
Vastern Road
Reading

drawing
Block B and C
Second Floor Plan Wheelchair Accessible Apartments

date
March 2025

scale @ a1
1:100

drawn
EH

drawing number
O453-INT-B0B-02-DR-A-880-802

revision
B

Second Floor Plan Wheelchair Accessible Apartments

