


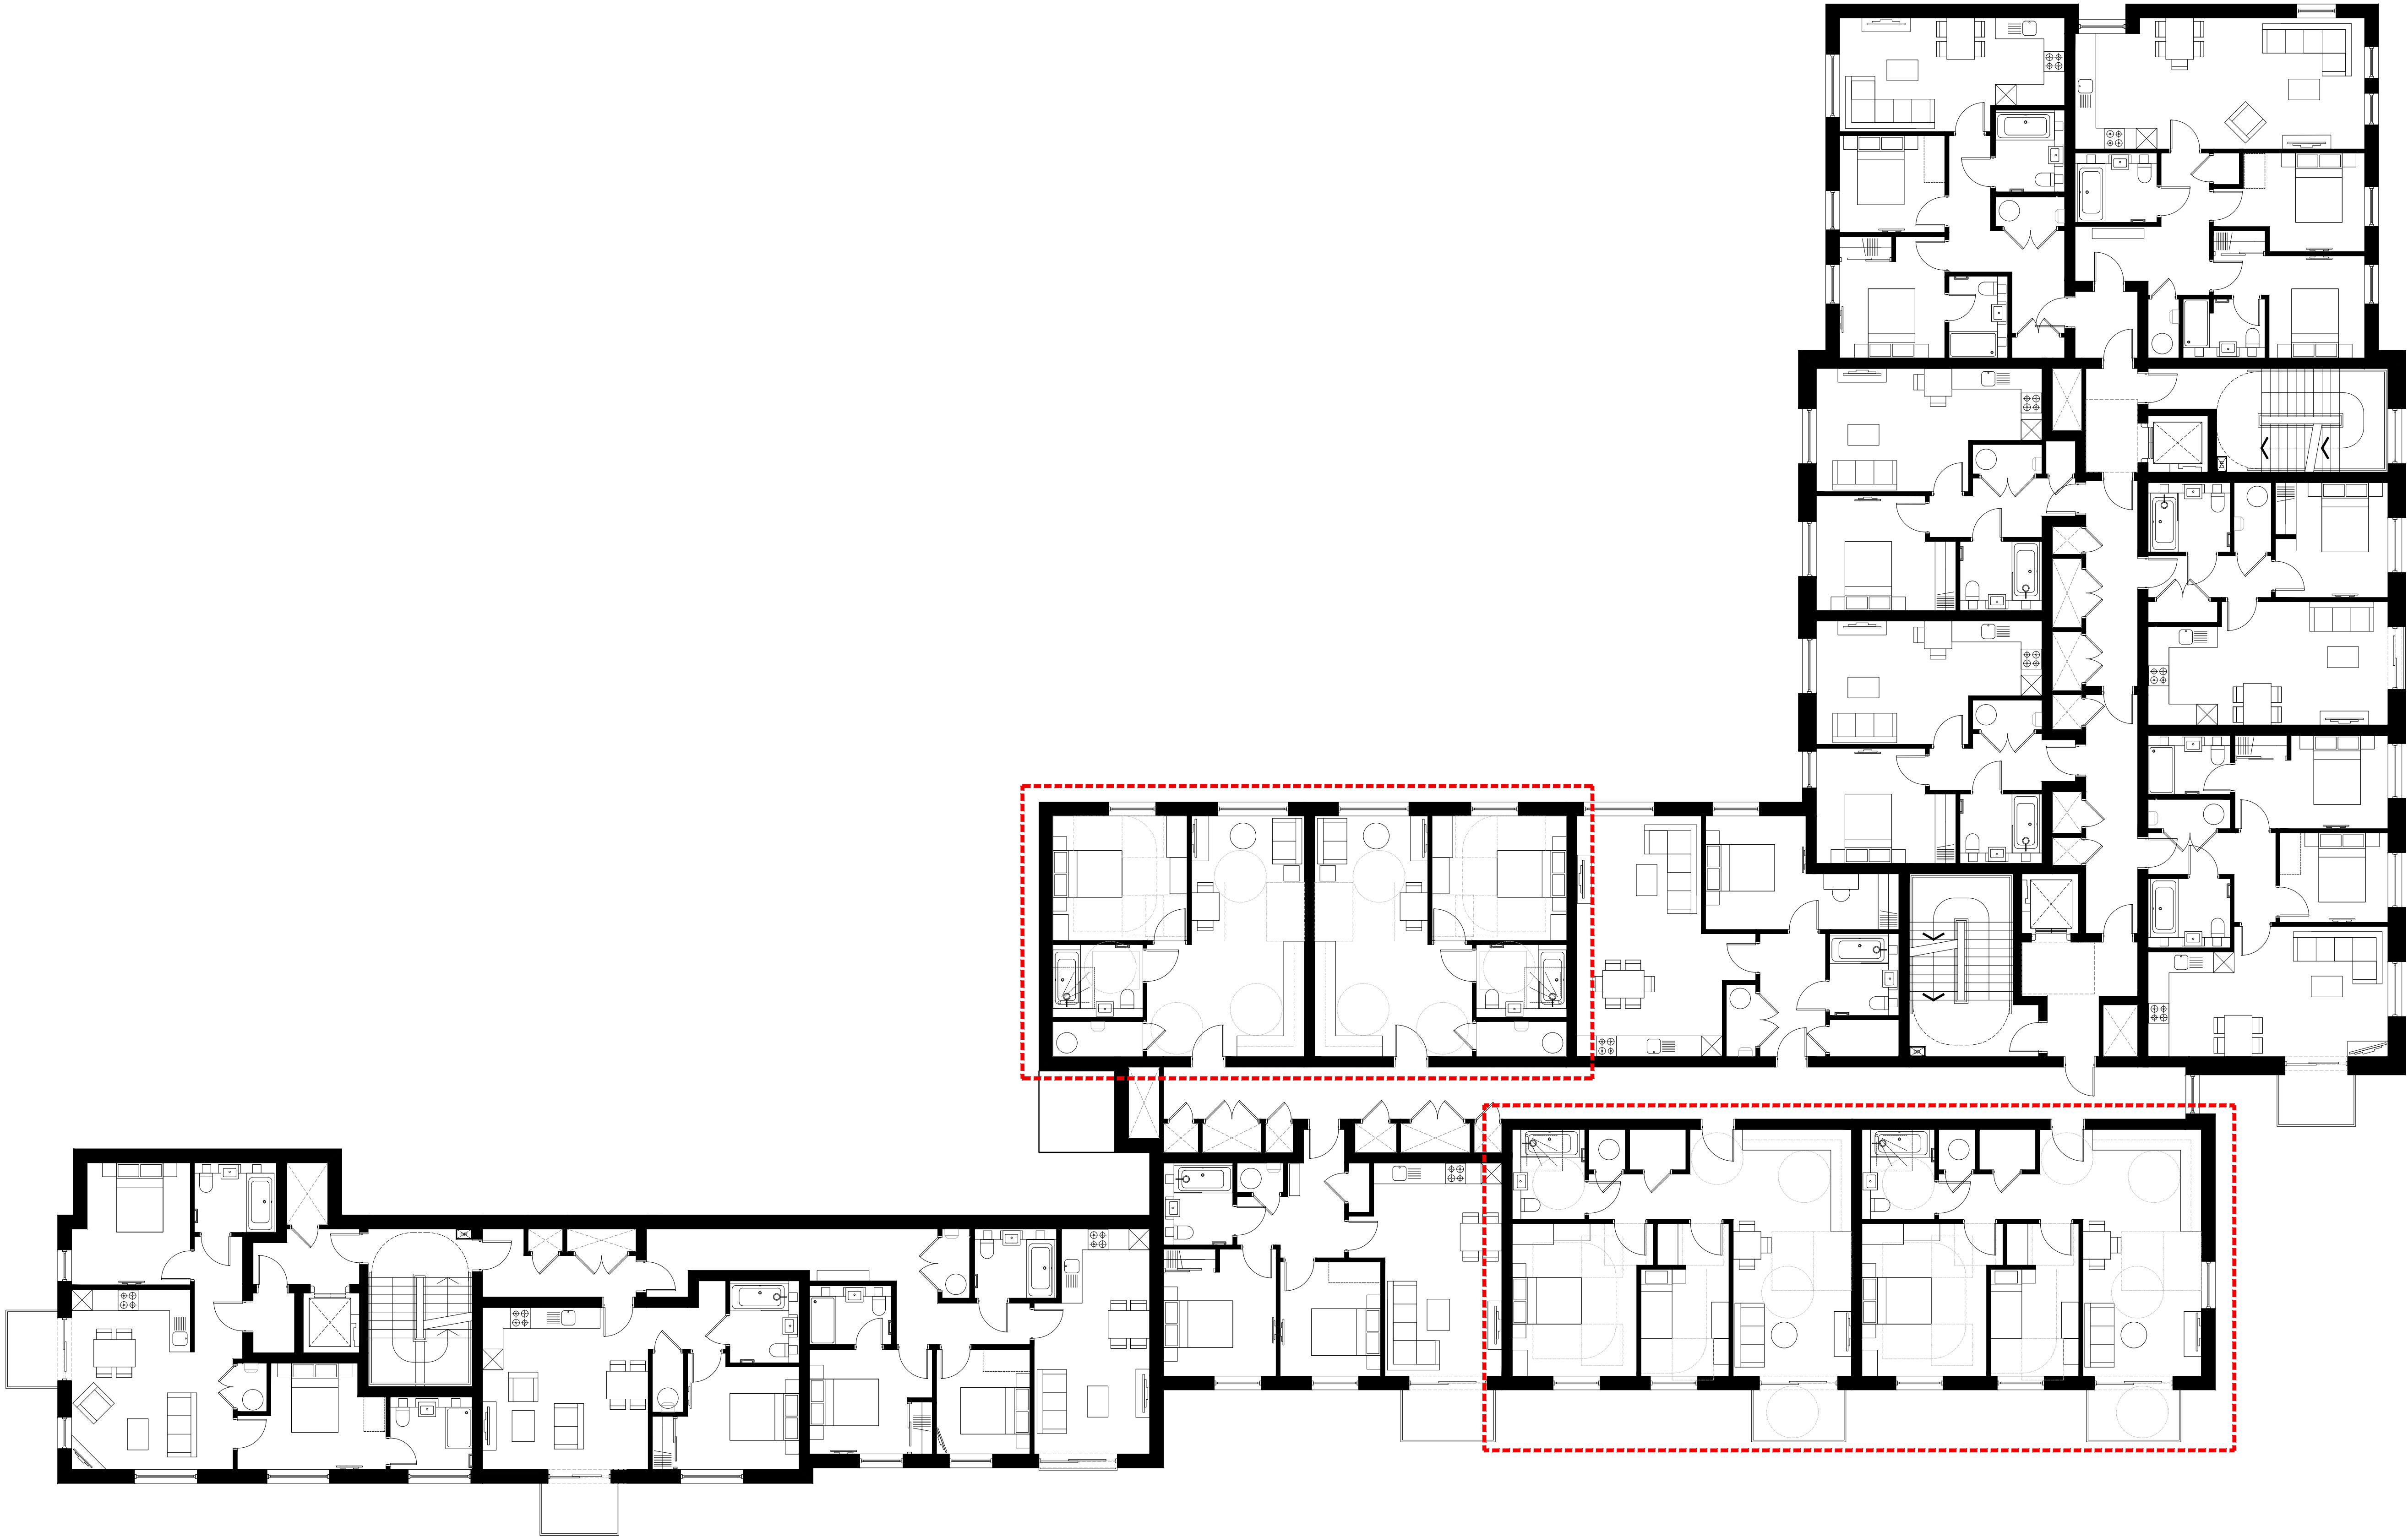

Key
----- Wheelchair accessible units

B 15.04.25 EE Key added and units updated to suit detailed drawings.

revision	date	prepared	description

Berkeley
Designed for life

Berkeley House
Farnham Lane
Farnham Royal
SL2 3RQ

T: 01753 784400
F: 01753 646855
www.berkeleygroup.co.uk

project
Vastern Road
Reading

drawing
Block B and C
First Floor Plan Wheelchair Accessible Apartments

date	scale @ a1	drawn
March 2025	1:100	EH

drawing number	revision
O453-INT-B08-01-DR-A-880-801	B

First Floor Plan Wheelchair Accessible Apartments

