

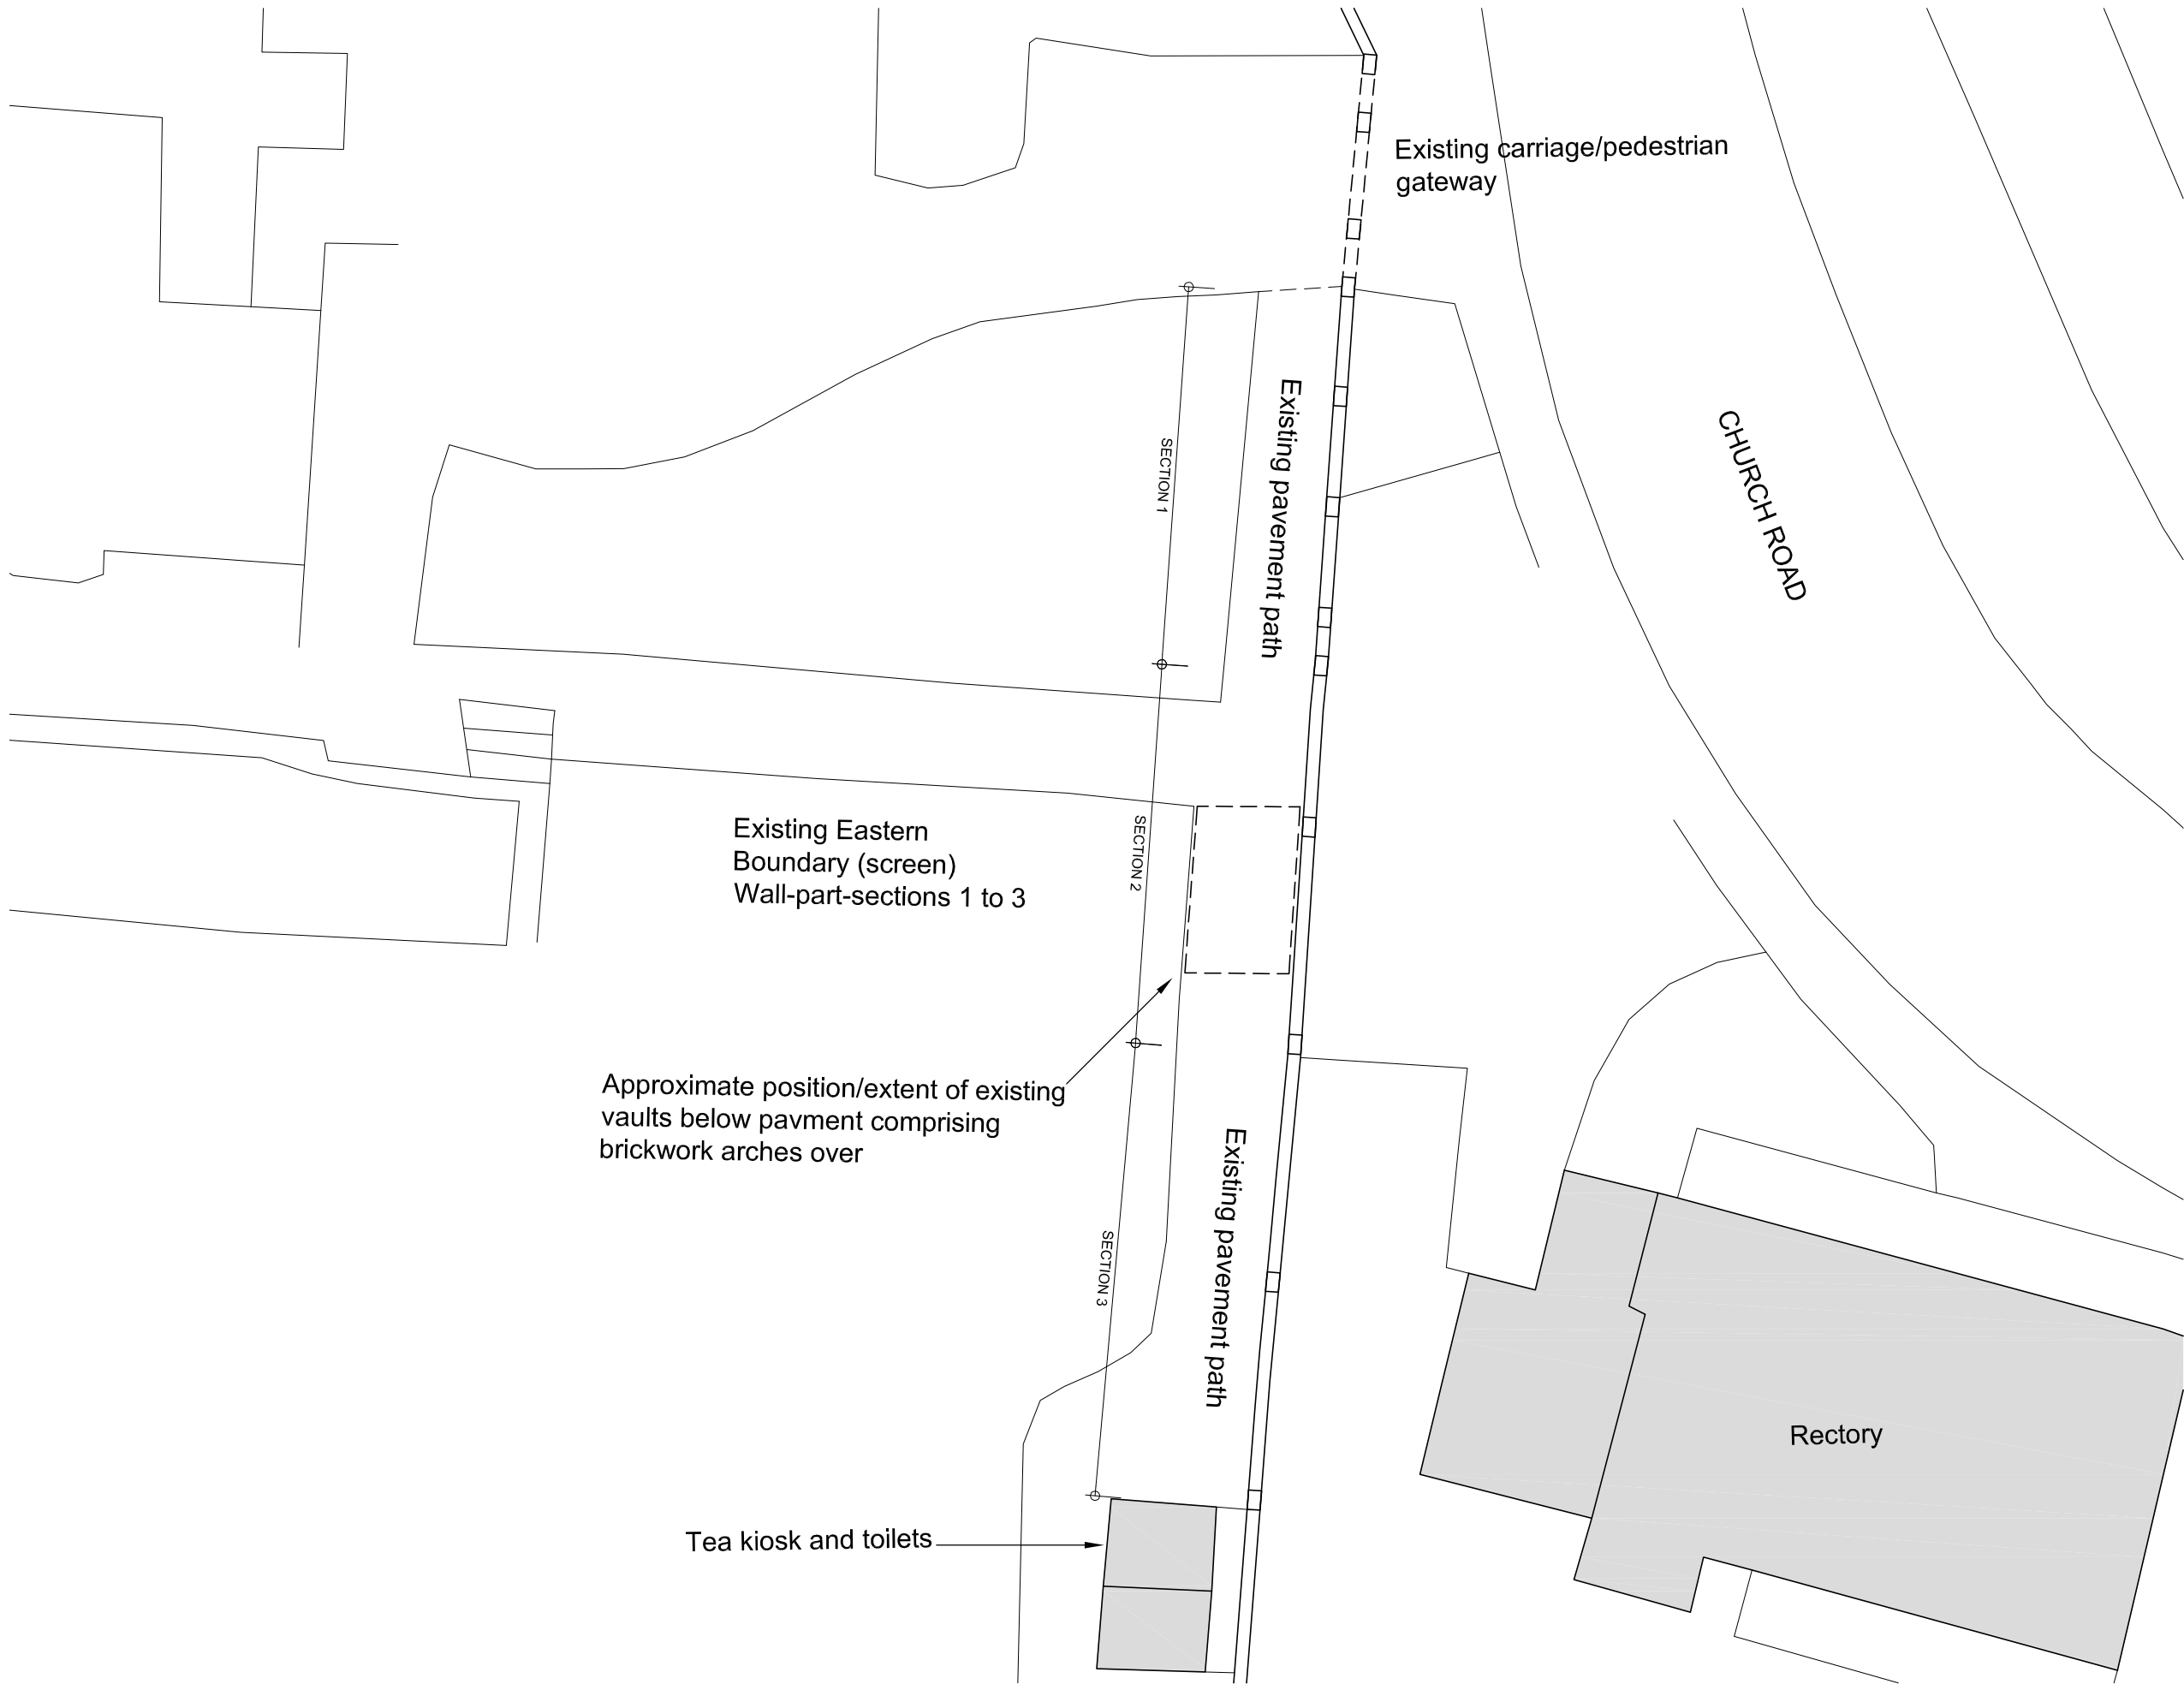


 

01 SITE PLAN

1:200

Scale Bar. 1:200

 

revision/date	note
---------------	------



project
Caversham Court

title
Existing Site Plan

scale	status	
1:200@A3	PRELIMINARY	
job no.	dwg no.	status/revision
1041	003	PR00

© Morse Webb Ltd