


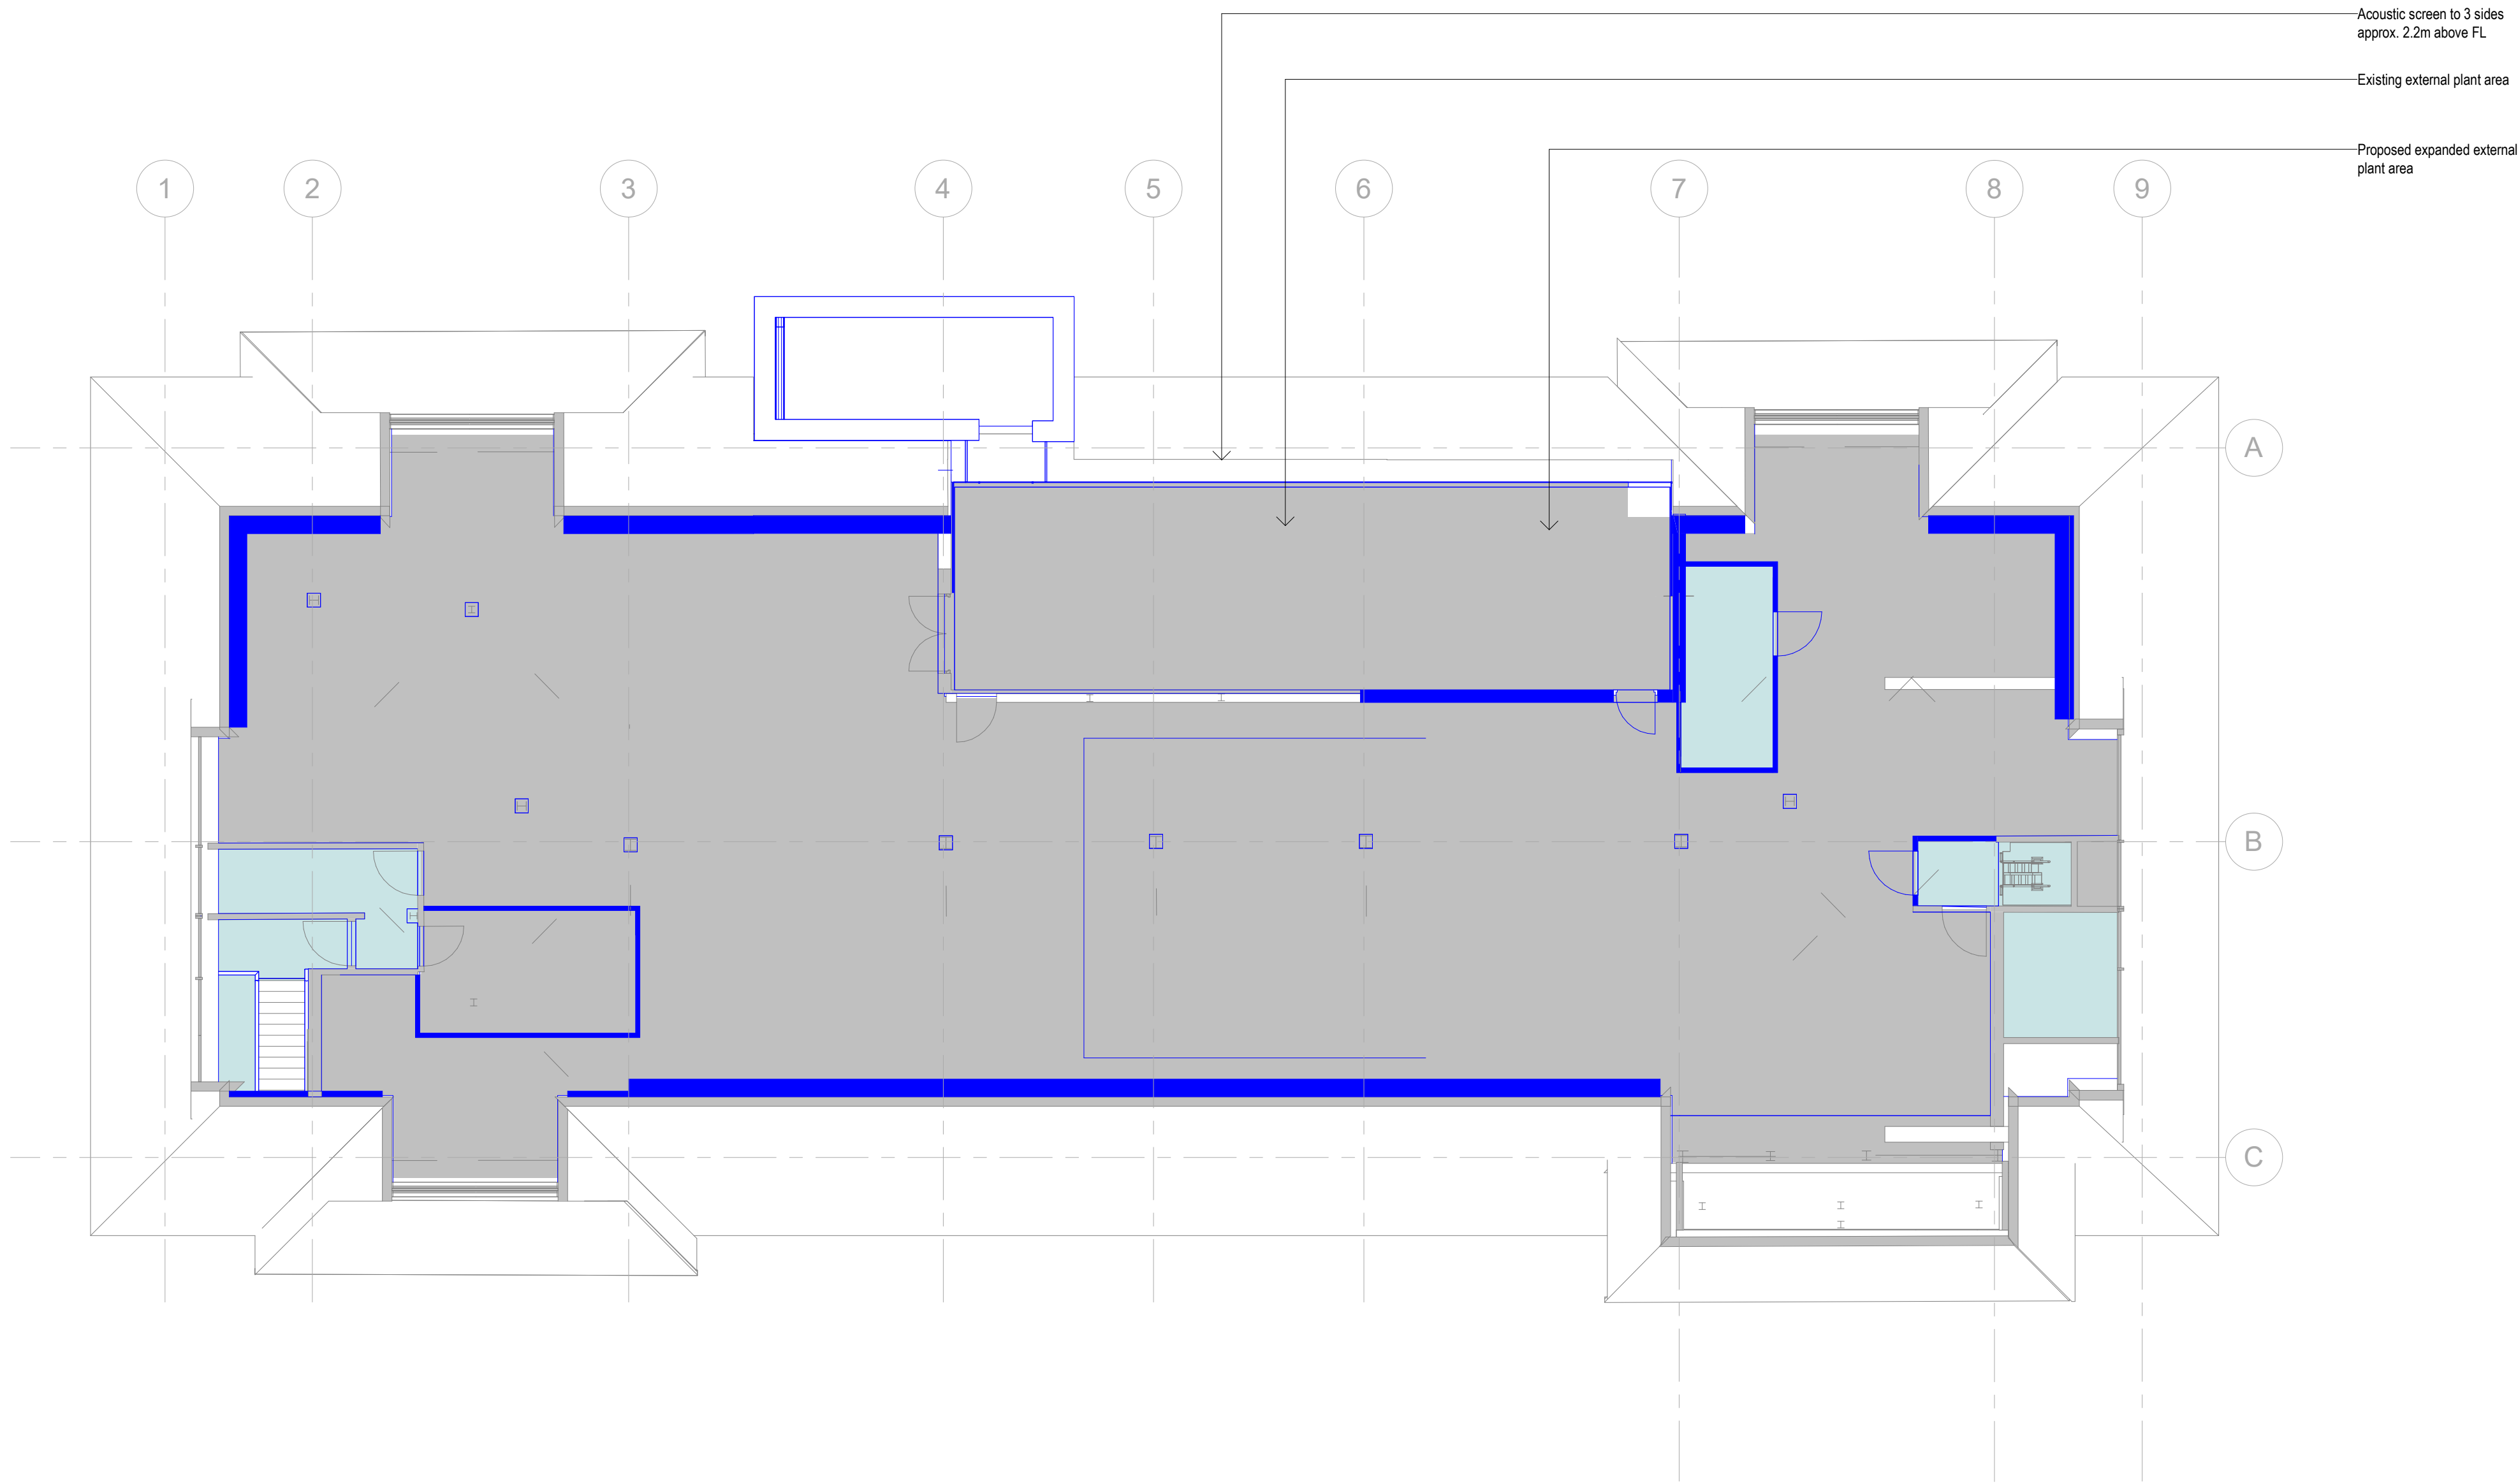

03 - Proposed Third Floor - Planning
1 : 100

© Crown copyright 2018
Do not scale from drawings. Verify all dimensions on site prior to construction. This drawing is to be read in conjunction with all relevant documents and drawings. Report all discrepancies to MoJ immediately.
No unauthorised use, disclosure, storage or copying.

Notes

Legend:

Existing =



Proposed Wall =



Part M turning
circle =



Refuge Areas=



P07	17/04/2025	Issued for planning approval
P06	09/04/2025	Draft Planning Issue to HMCTS
P05	04/12/2024	Pre-application Planning Issue
P04	13/11/2024	Stage 2 Issue
P03	21/10/2024	Pre-application Planning Issue
P02	19/10/2024	Issue for Fire consultant
P01	02/10/2024	Draft Issue to HMCTS
Rev	Date	Description

Key Plan

Project Status

RIBA Stage 3

Client



Ministry
of Justice

Project

Reading
Tribunal Court

Ministry of Justice, 102 Petty France, London, SW1H 9AJ

Project Description / Site

Reading Employment Tribunal

HMCTS Reading Sovereign House

Project Address

Sovereign House
Vastern Rd, Reading RG1 8BT

Building Type

Court

Drawing Title

Proposed - Thrid Floor Plan

Originator Logo

Drawn By AuthorDate 02/10/24

Feilden - Mawson

Checked By CheckDate 02/10/24

Approved By ApproveDate 02/10/24

Drawing Number

377915_15380-FMA-RTC-03-D-A-1203

Sheet No.

5 of 5

Scale

As indicated

Orig. Sheet Size

@ A1

Rev.

P07

Data Security Classification

OFFICIAL

Suitability

S4(2)

C:\Users\Feilden\Documents\Drawings\377915_15380-FMA-RTC-03-D-A-1203_01 Read 2025_s4(2)eng.dwg