


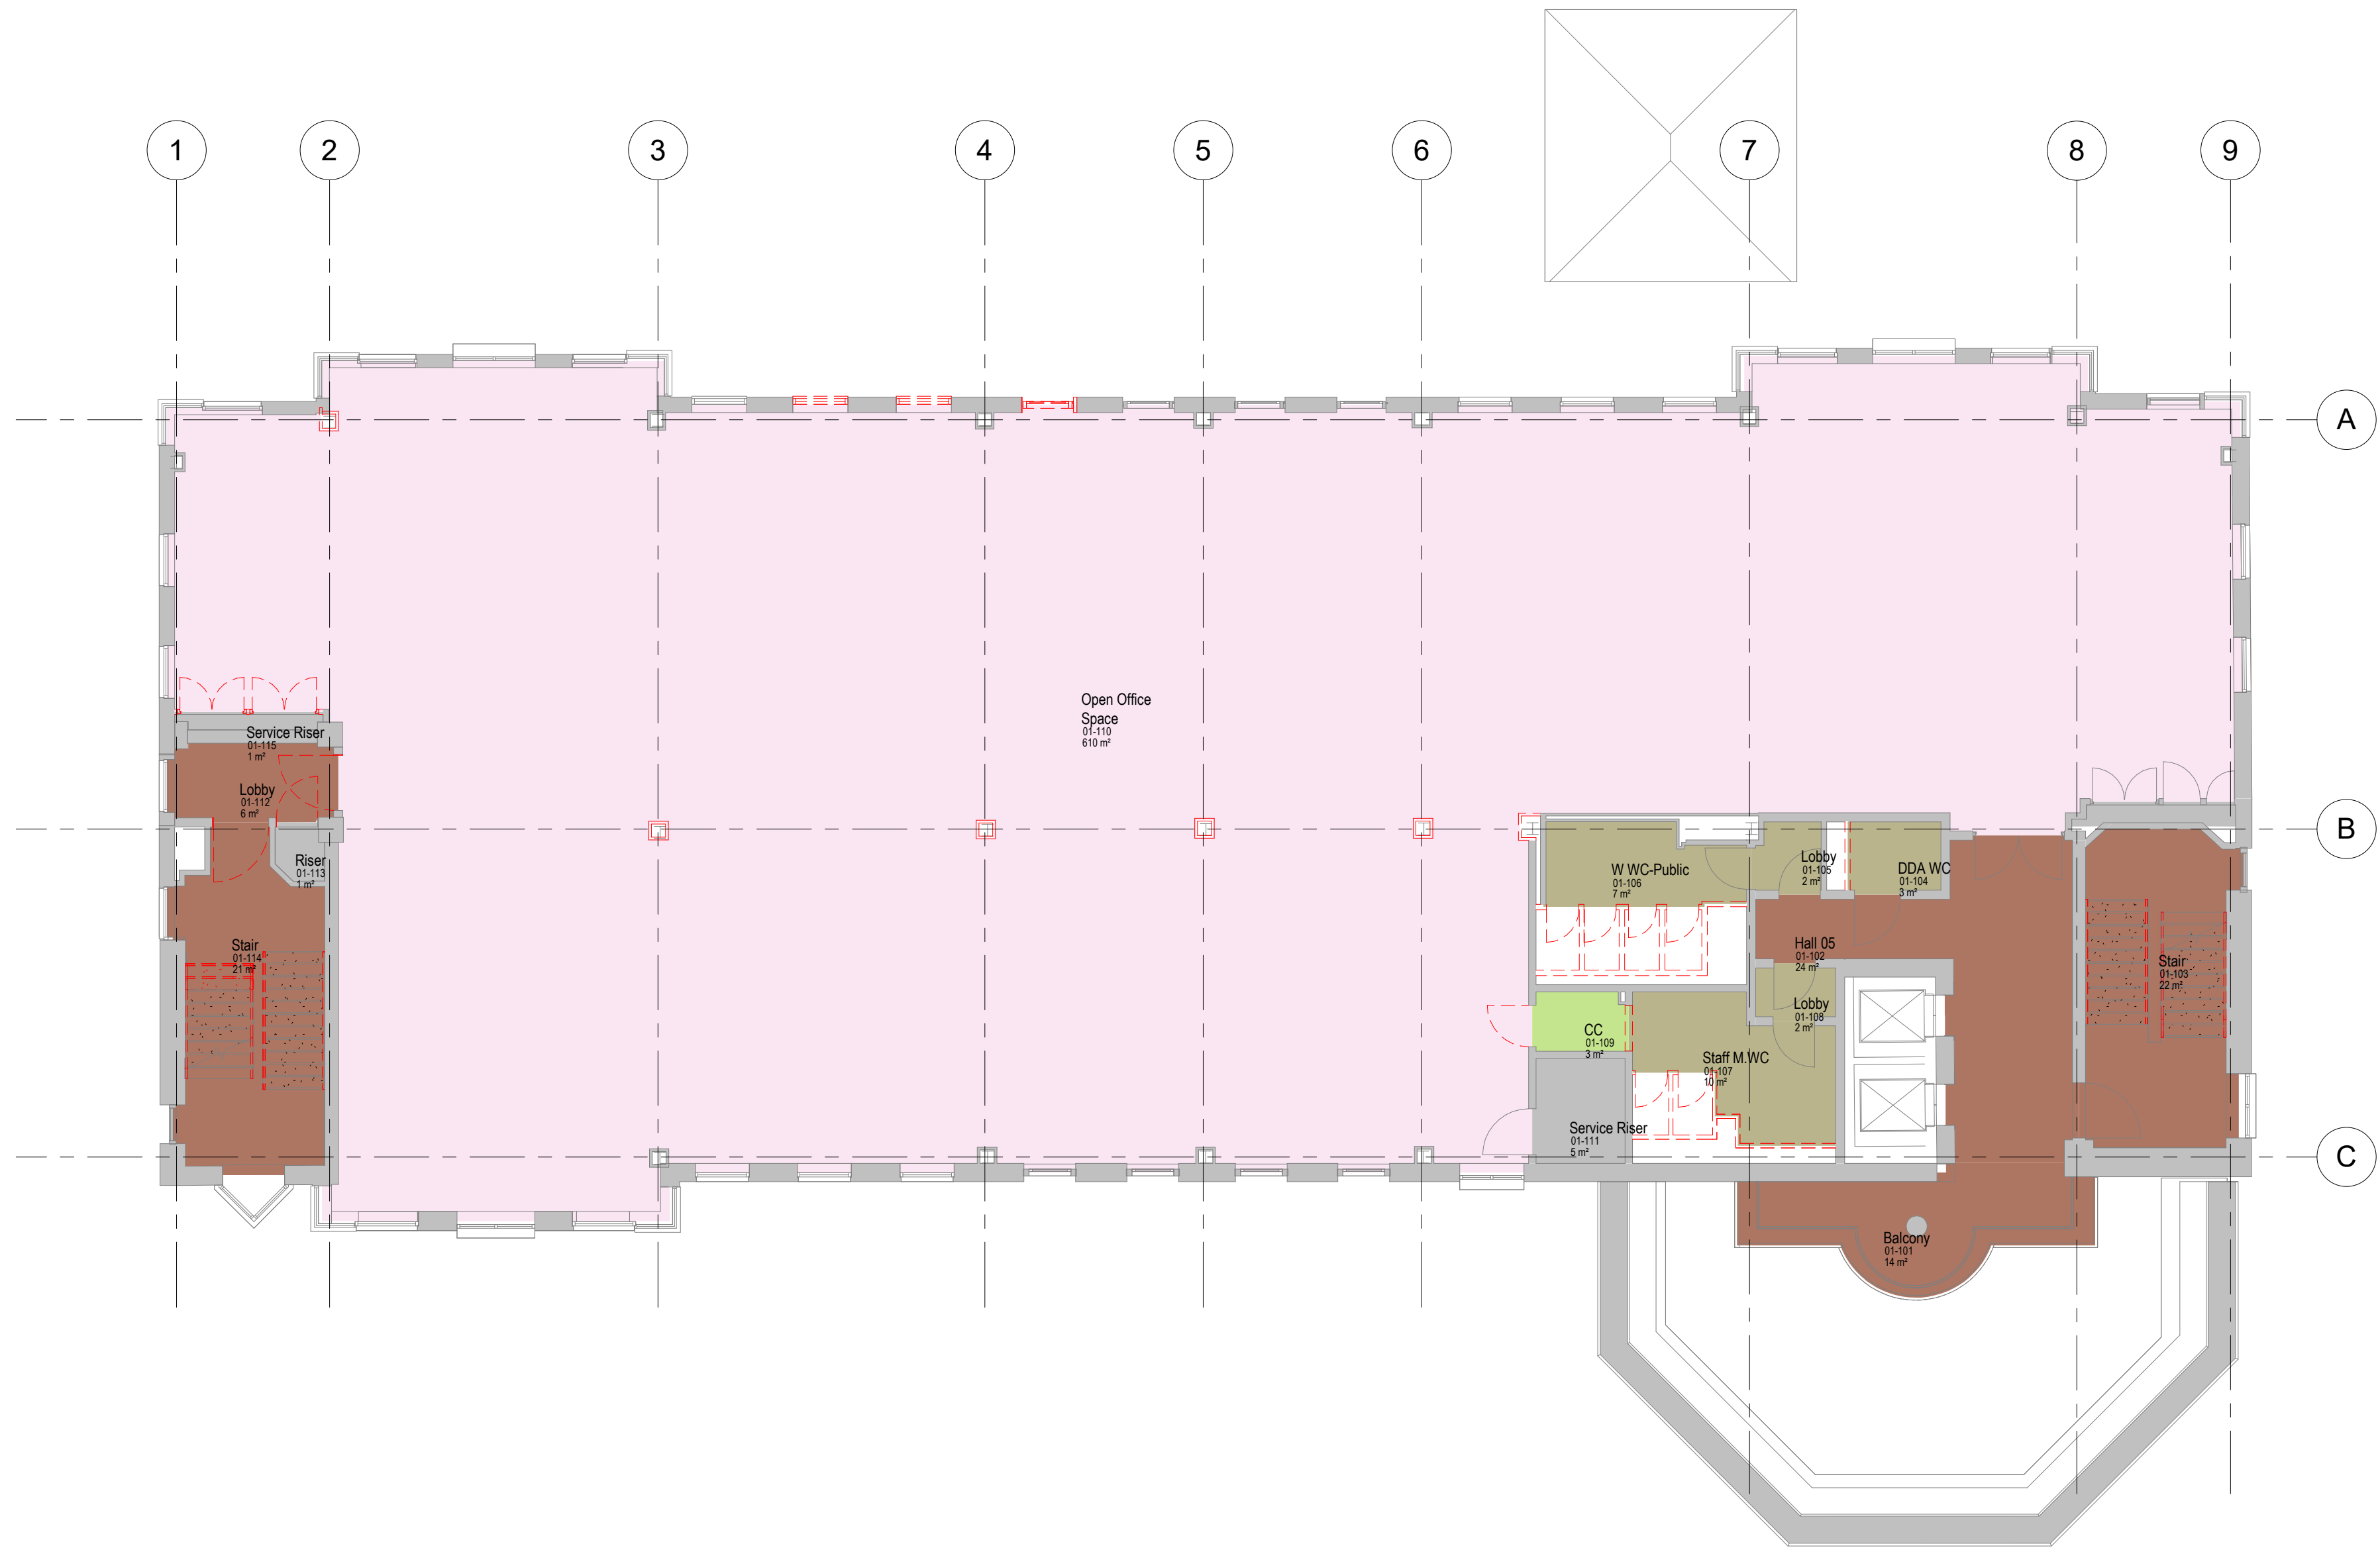

01 - Existing First Floor Plan  
1 : 100

© Crown copyright 2018  
Do not scale from drawings. Verify all dimensions on site prior to construction. This drawing is to be read in conjunction with all relevant documents and drawings. Report all discrepancies to MoJ immediately.  
No unauthorised use, disclosure, storage or copying.

- Notes
- Existing
  - Removed/  
Demolished

|     |            |                                |
|-----|------------|--------------------------------|
| P11 | 17/04/2025 | Issued for planning approval   |
| P10 | 09/04/2025 | Draft Planning Issue to HMCTS  |
| P09 | 24/03/2025 | For Tender                     |
| P08 | 14/03/2025 | Stage 3 issue                  |
| P07 | 13/11/2024 | Stage 2 issue                  |
| P06 | 08/11/2024 | Issue for Cost Consultant      |
| P05 | 21/10/2024 | Pre-application Planning Issue |
| P04 | 16/10/2024 | Issue for Fire consultant      |
| P03 | 02/10/2024 | Draft Issue to HMCTS           |
| P02 | 09/09/2024 | Client review                  |
| P01 | 20/08/2024 | Draft for Design Team          |
| Rev | Date       | Description                    |

|          |  |
|----------|--|
| Key Plan |  |
|          |  |

|   |                                                                                          |
|---|------------------------------------------------------------------------------------------|
| Project Status<br>RIBA Stage 3                                                                                         |                                                                                          |
| Client<br><br>Ministry of Justice | Project<br>Reading<br>Tribunal Court                                                     |
| Ministry of Justice, 102 Petty France, London, SW1H 9AJ                                                                |                                                                                          |
| Project Description / Site<br>Reading Employment Tribunal<br>HMCTS Reading Sovereign House                             |                                                                                          |
| Project Address<br>Sovereign House<br>Vastern Rd, Reading RG1 8BT                                                      |                                                                                          |
| Building Type<br>Court                                                                                                 |                                                                                          |
| Drawing Title<br>Existing First Floor Plan                                                                             |                                                                                          |
|   |                                                                                          |
| Originator Logo<br>Feilden + Mawson                                                                                    | Drawn By CL Date 01/10/24<br>Checked By SK Date 01/10/24<br>Approved By SK Date 01/10/24 |
| Drawing Number<br>377915_15380-FMA-RTC-01-D-A-0101                                                                     |                                                                                          |
| Sheet No.<br>2 of 5   | Scale<br>As indicated                                                                    |
| Data Security Classification<br>OFFICIAL                                                                               | Orig. Sheet Size<br>@ A1<br>Rev.<br>P11<br>Suitability<br>S4(3)                          |

C:\Users\jfeilden\Documents\Documents\377915\_15380-FMA-RTC-01-D-A-0101-01 Read 2025\_15380-01.dwg