


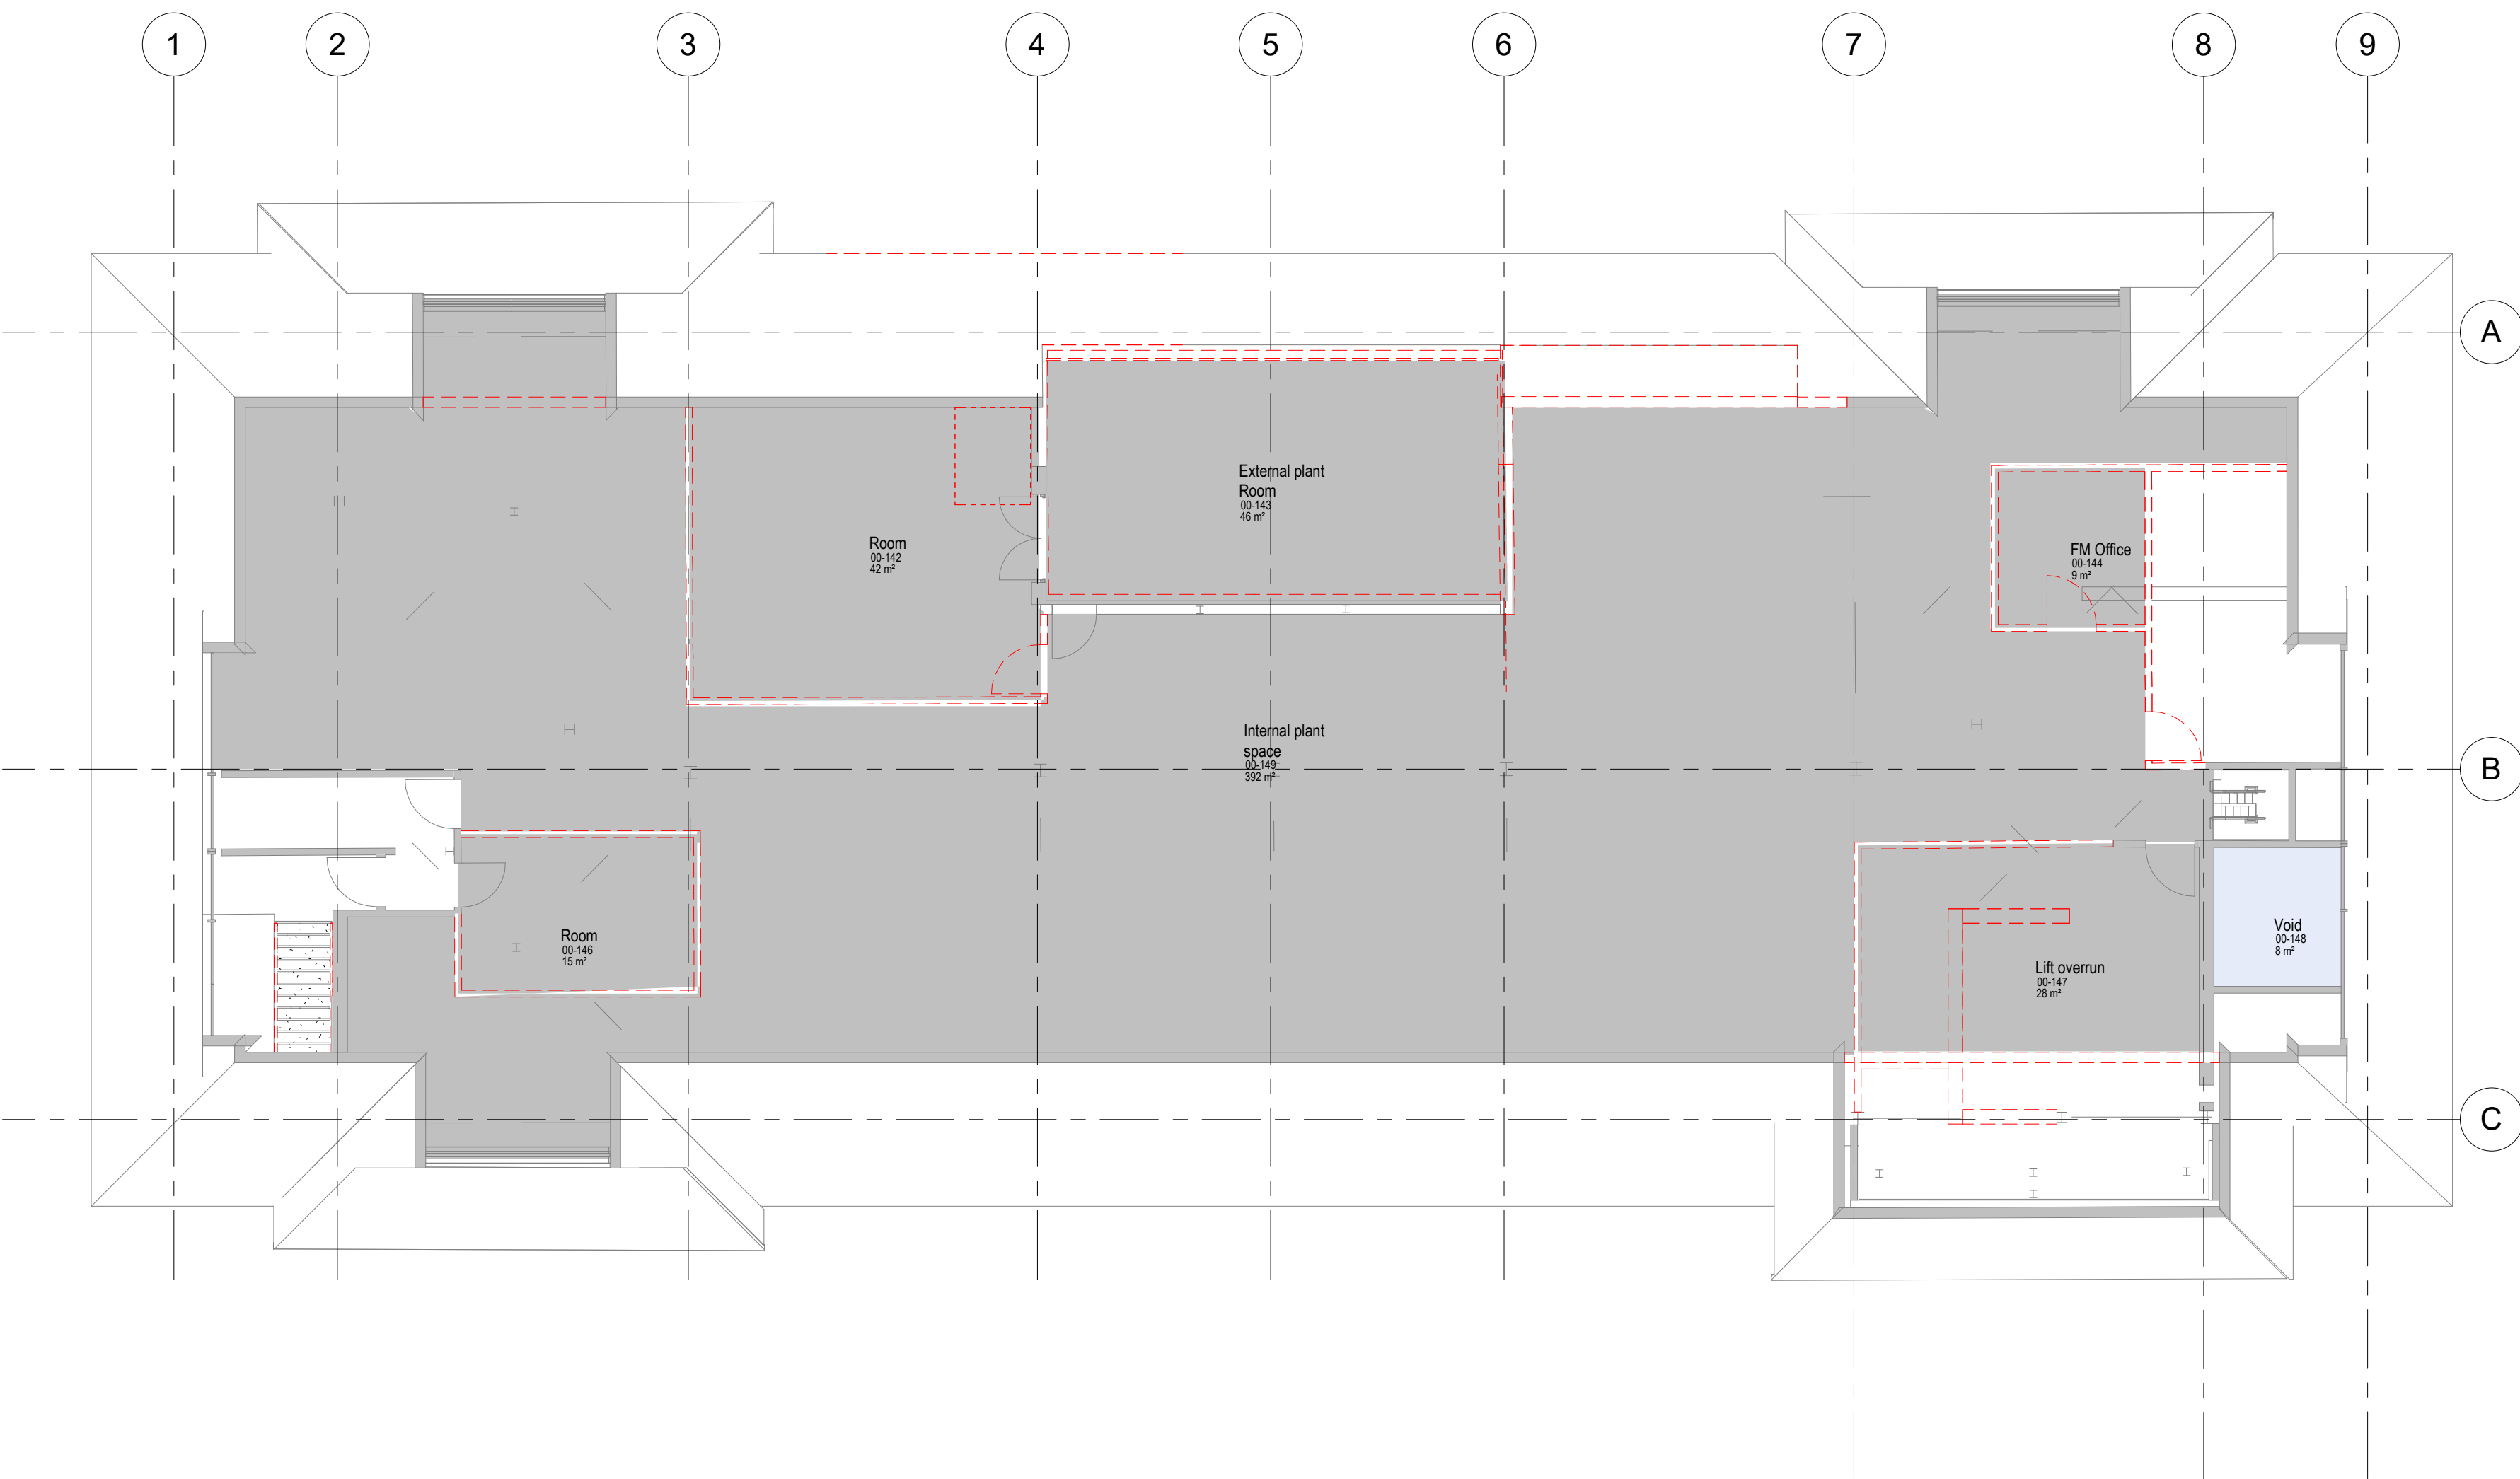

03 - Existing Third Floor Plan  
1 : 100

© Crown copyright 2018  
Do not scale from drawings. Verify all dimensions on site prior to construction. This drawing is to be read in conjunction with all relevant documents and drawings. Report all discrepancies to MoJ immediately.  
No unauthorised use, disclosure, storage or copying.

Notes

Existing  
Removed/  
Demolished

By Department Legend

Services  
Void

|     |            |                                |
|-----|------------|--------------------------------|
| P09 | 17/04/2025 | Issued for planning approval   |
| P08 | 09/04/2025 | Draft Planning Issue to HMCTS  |
| P07 | 24/03/2025 | For Tender                     |
| P06 | 14/03/2025 | Stage 3 Issue                  |
| P05 | 13/11/2024 | Stage 2 Issue                  |
| P04 | 08/11/2024 | Issue for Cost Consultant      |
| P03 | 21/10/2024 | Pre-application Planning Issue |
| P02 | 19/10/2024 | Issue for Fire consultant      |
| P01 | 02/10/2024 | Draft Issue to HMCTS           |
| Rev | Date       | Description                    |

Key Plan

Project Status  
RIBA Stage 3

Client  
  
Ministry of Justice

Project  
Reading  
Tribunal Court

Ministry of Justice, 102 Petty France, London, SW1H 9AJ

Project Description / Site  
Reading Employment Tribunal  
HMCTS Reading Sovereign House

Project Address  
Sovereign House  
Vastern Rd, Reading RG1 8BT

Building Type  
Court

Drawing Title  
Existing Third Floor Plan

|                  |             |    |      |          |
|------------------|-------------|----|------|----------|
| Originator Logo  | Drawn By    | CL | Date | 02/10/24 |
|                  | Checked By  | SK | Date | 02/10/24 |
| Feilden - Mawson | Approved By | SK | Date | 02/10/24 |

Drawing Number  
377915\_15380-FMA-RTC-03-D-A-0103

|                              |              |                  |      |
|------------------------------|--------------|------------------|------|
| Sheet No.                    | Scale        | Orig. Sheet Size | Rev. |
| 4 of 5                       | As indicated | @ A1             | P09  |
| Data Security Classification | Suitability  |                  |      |
| OFFICIAL                     | S4(3)        |                  |      |

C:\Users\Feilden\Documents\Drawings\377915\_15380-FMA-RTC-03-D-A-0103-01 Read 2025\_s4(3)designsheet.rvt