




Rendered view of the external lift

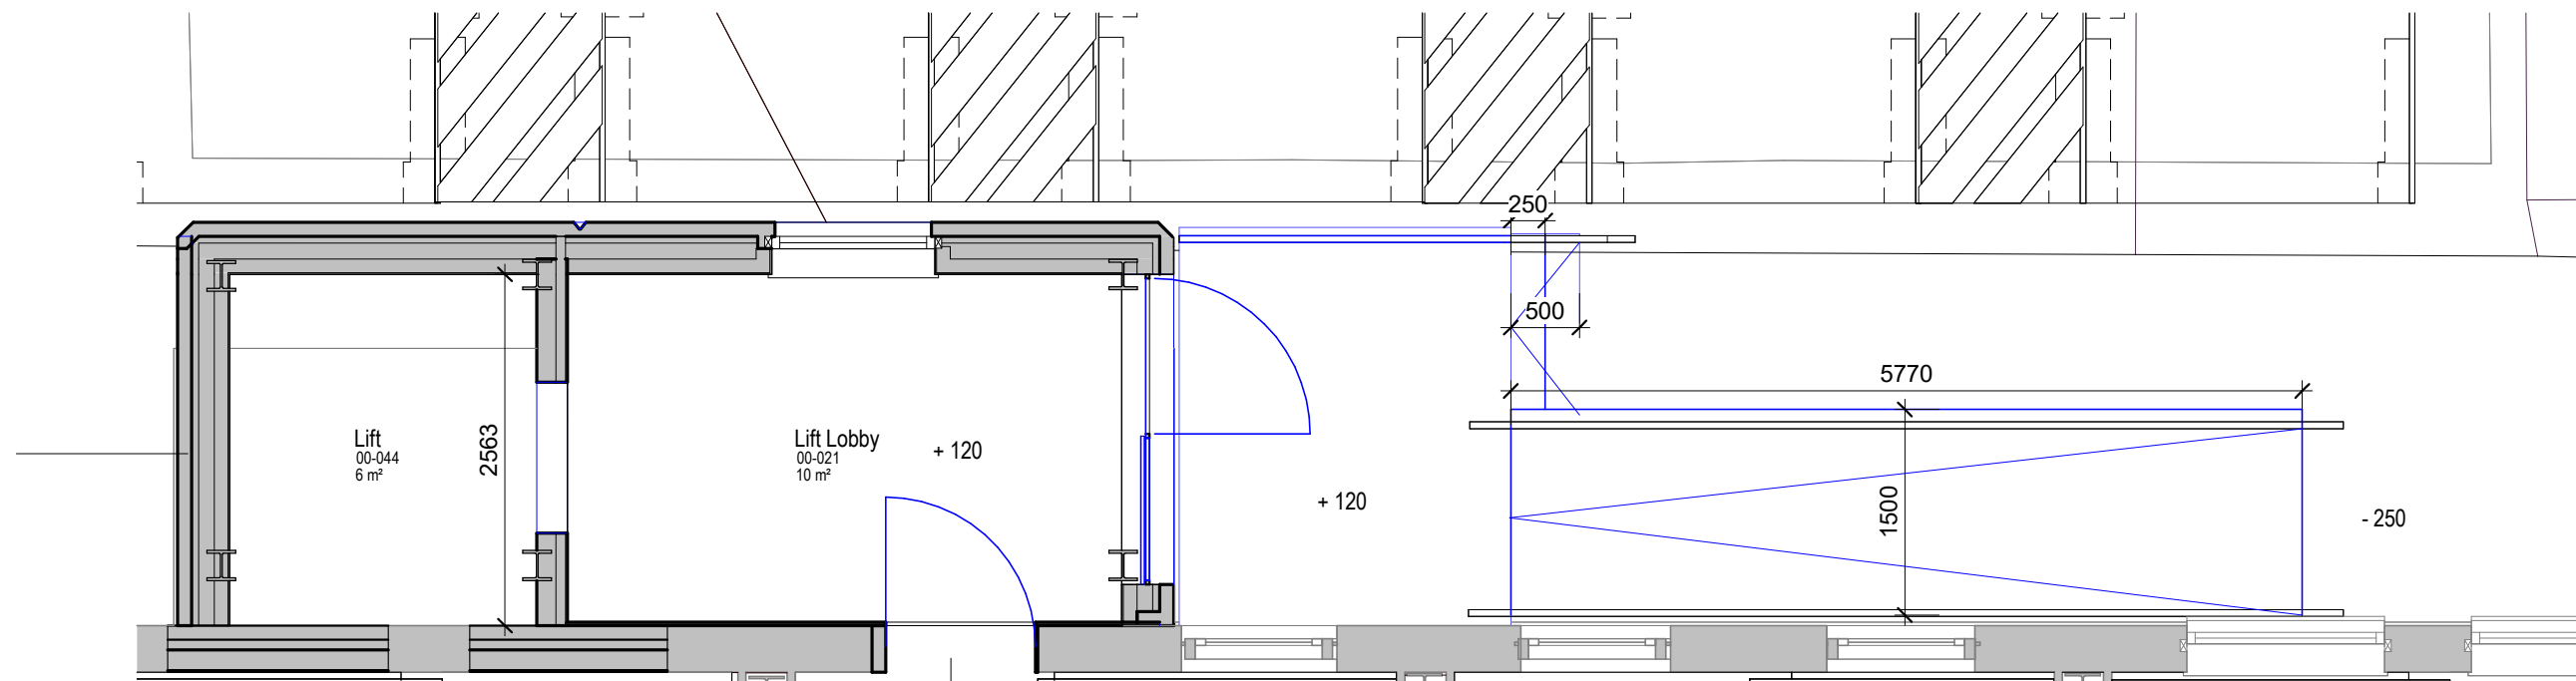


External lift - Plan
1 : 50

Note: Build up details -
EWS-01 Ss_25_10_55_150
Rainscreen system brick cladding

- Brickwork 102mm
- Cavity 50mm
- Insulation 115mm
- Sheathing board 12mm
- Mestec lining 100mm

Note: This window will be replaced with a door using the same lintel

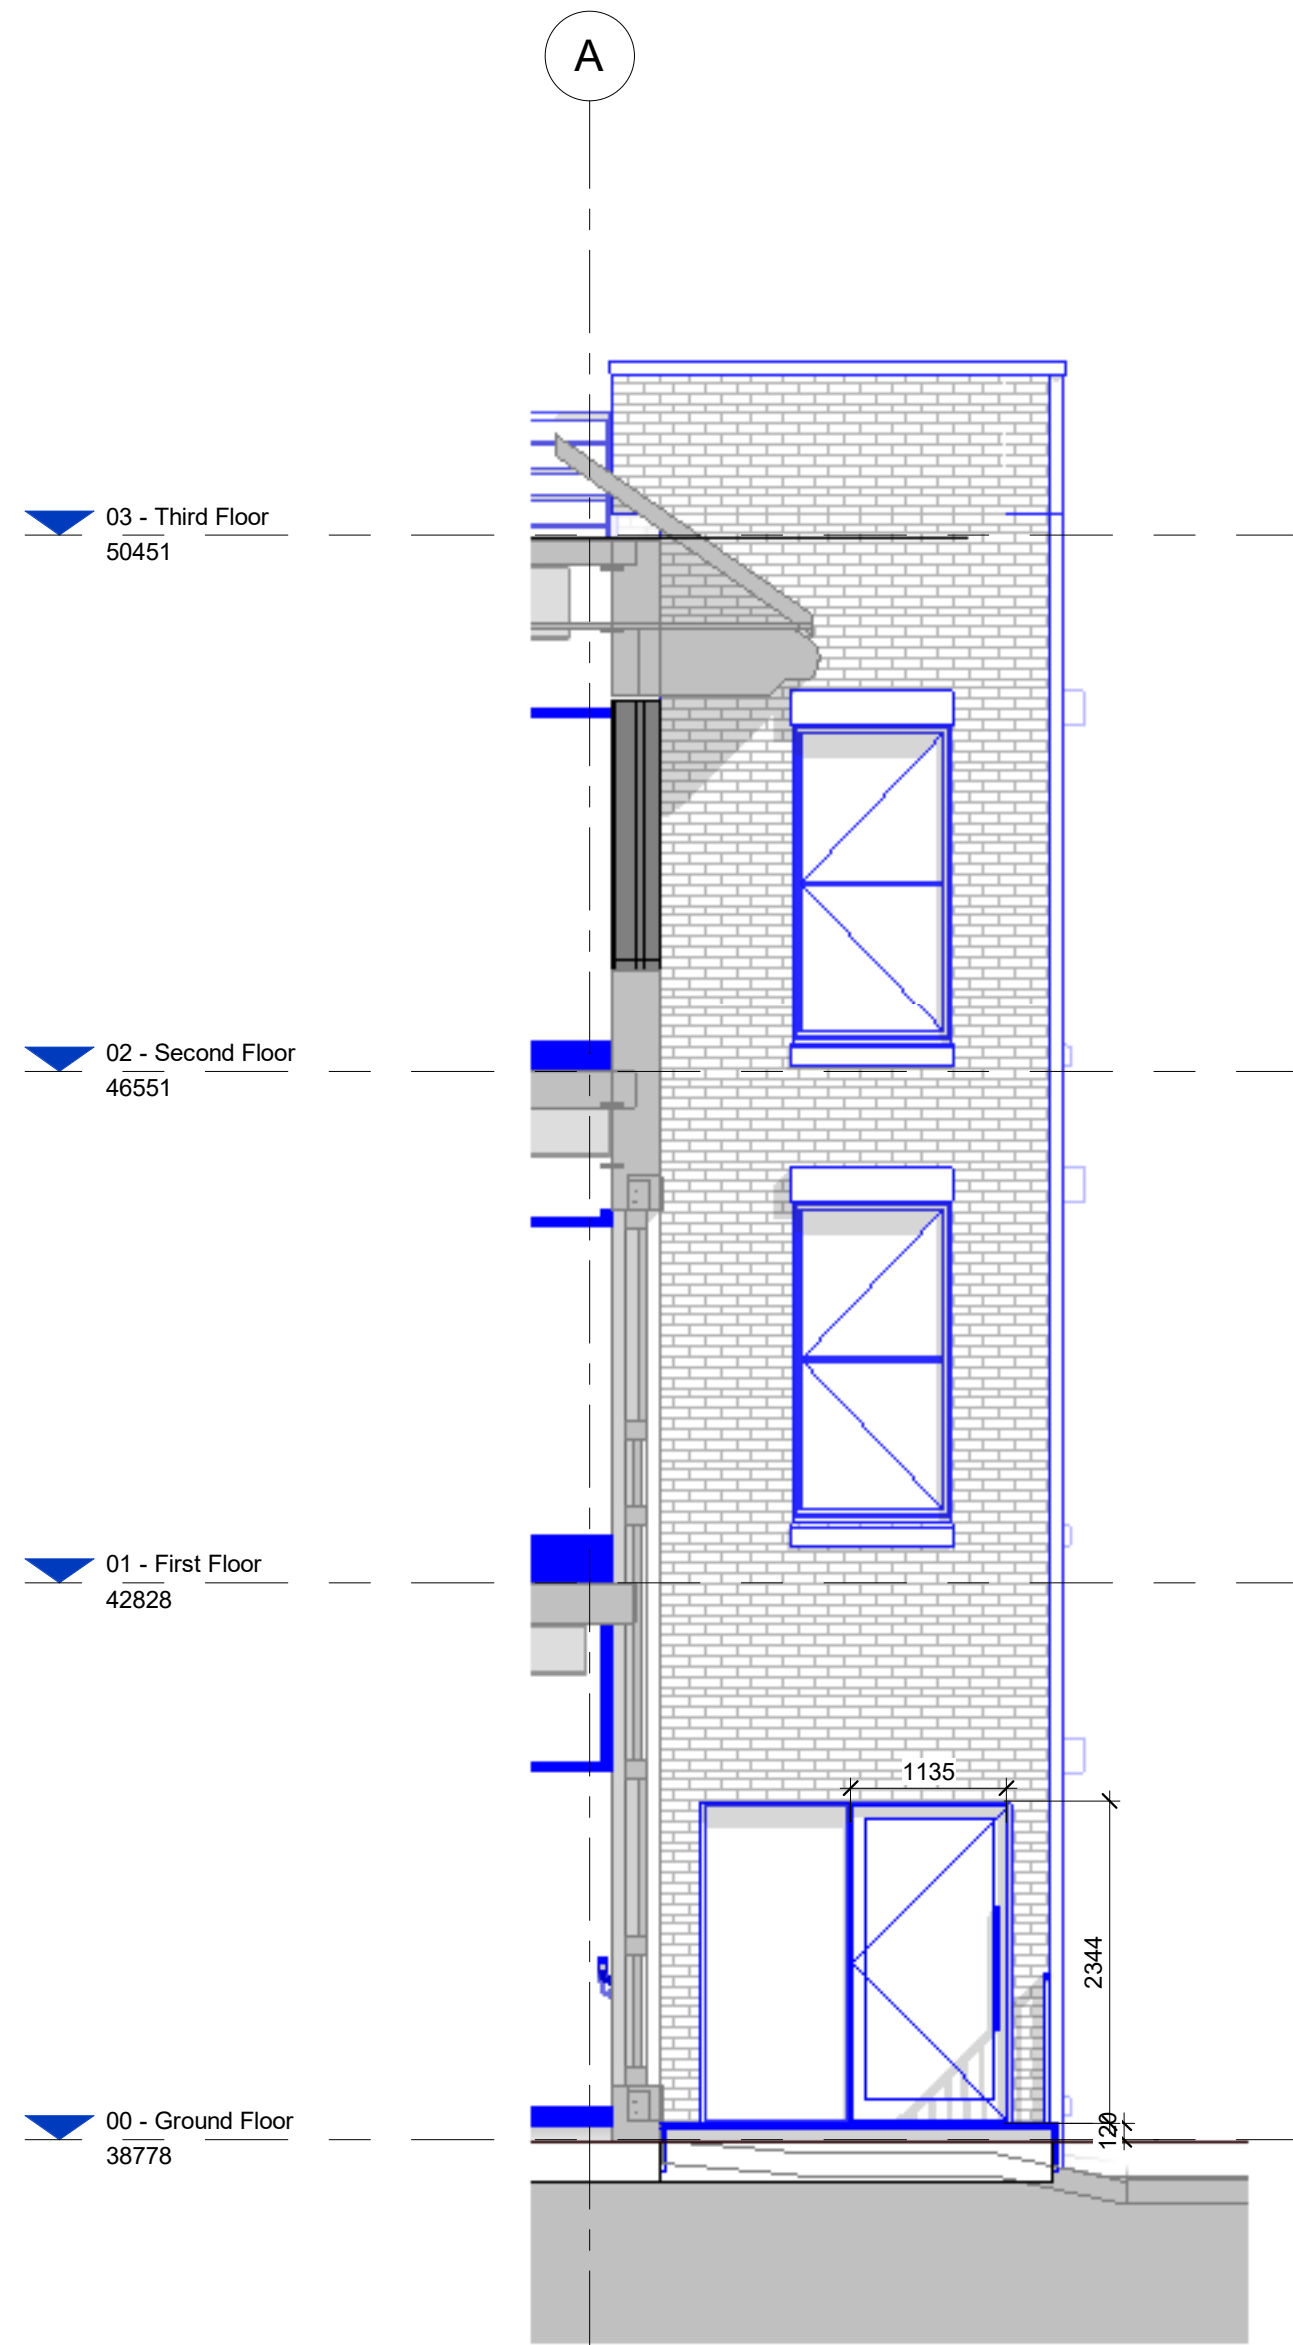

External lift - East elevation
1 : 50


© Crown copyright 2018
Do not scale from drawings. Verify all dimensions on site prior to construction. This drawing is to be read in conjunction with all relevant documents and drawings. Report all discrepancies to MoJ immediately.
No unauthorised use, disclosure, storage or copying.

Notes



P04	17/04/2025	Issued for planning approval
P03	09/04/2025	Draft Planning Issue to HMCTS
P02	24/03/2025	For Tender
P01	14/03/2025	Stage 3 issue
Rev	Date	Description

Key Plan

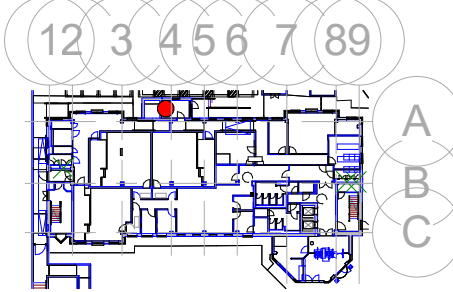

Project Status
RIBA Stage 3

Client
 Ministry of Justice

Project
Reading Tribunal Court

Ministry of Justice, 102 Petty France, London, SW1H 9AJ

Project Description / Site
Reading Employment Tribunal
HMCTS Reading Sovereign House

Project Address
Sovereign House
Vastern Rd, Reading RG1 8BT

Building Type
Court

Drawing Title
3D Render
External Lift - East elevation
Plan

Originator Logo
Feilden - Mawson

Drawn By	AA	Date
Checked By	SK	Date
Approved By	SK	Date

Drawing Number
377915_15380-FMA-RTC-ZZ-D-A-9004

Sheet No.	Scale	Orig. Sheet Size	Rev.
2 of 4	As indicated	@ A1	P04

Data Security Classification	Suitability
	S4(3)

C:\Users\Feilden\Documents\Drawings\377915_15380-FMA-RTC-ZZ-D-A-9004\377915_15380-FMA-RTC-ZZ-D-A-9004.dwg