



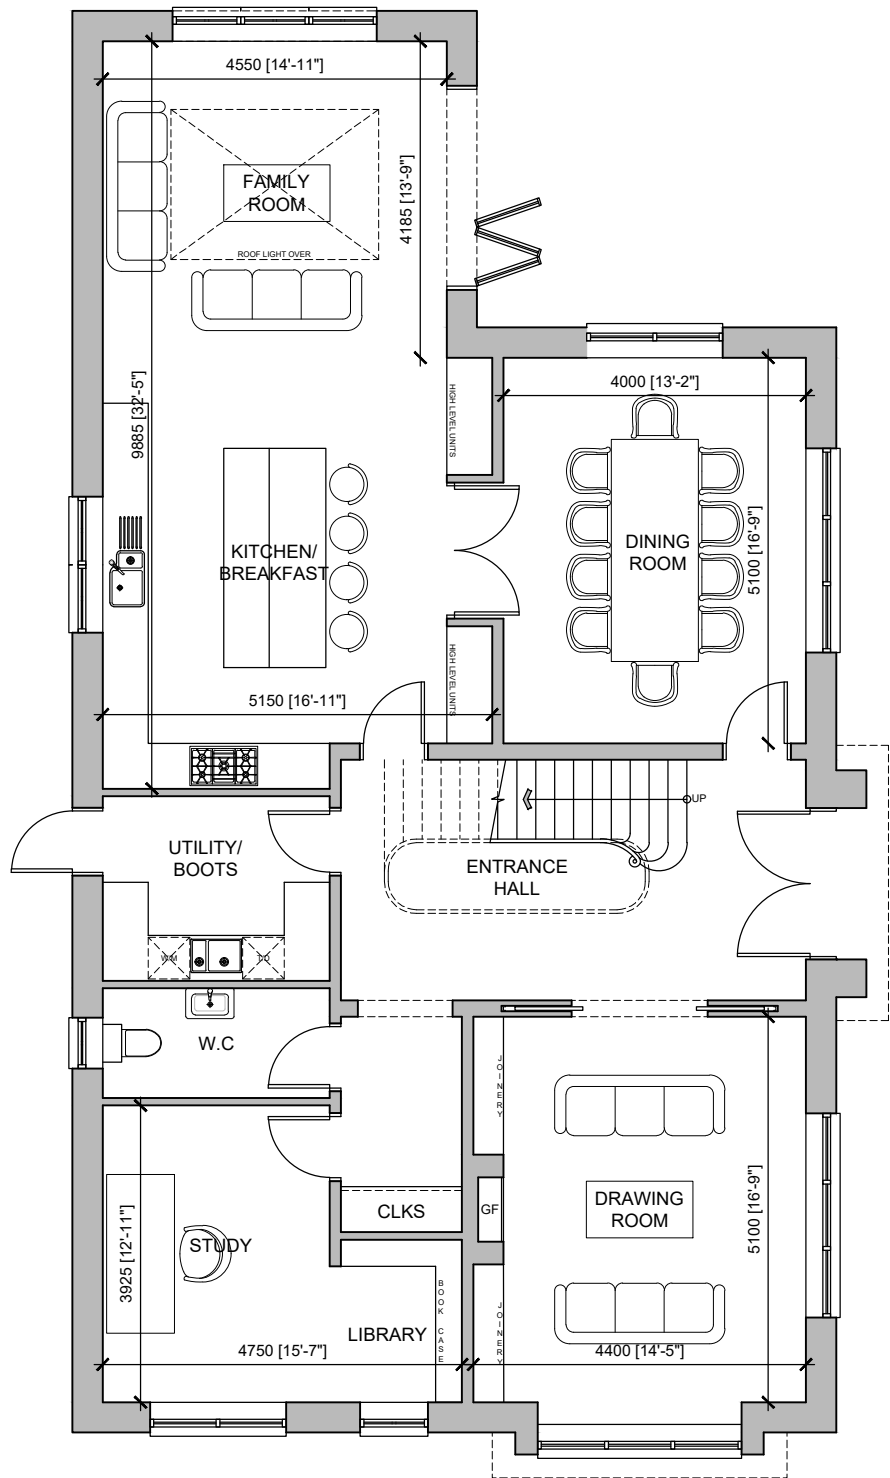


GROUND FLOOR

G.I.A - 155 m²/ 1,668 ft²
G.E.A - 179 m²/ 1,927 ft²
TOTAL G.I.A - 335 m²/ 3,606 ft²
TOTAL G.E.A - 387 m²/ 4,166 ft²

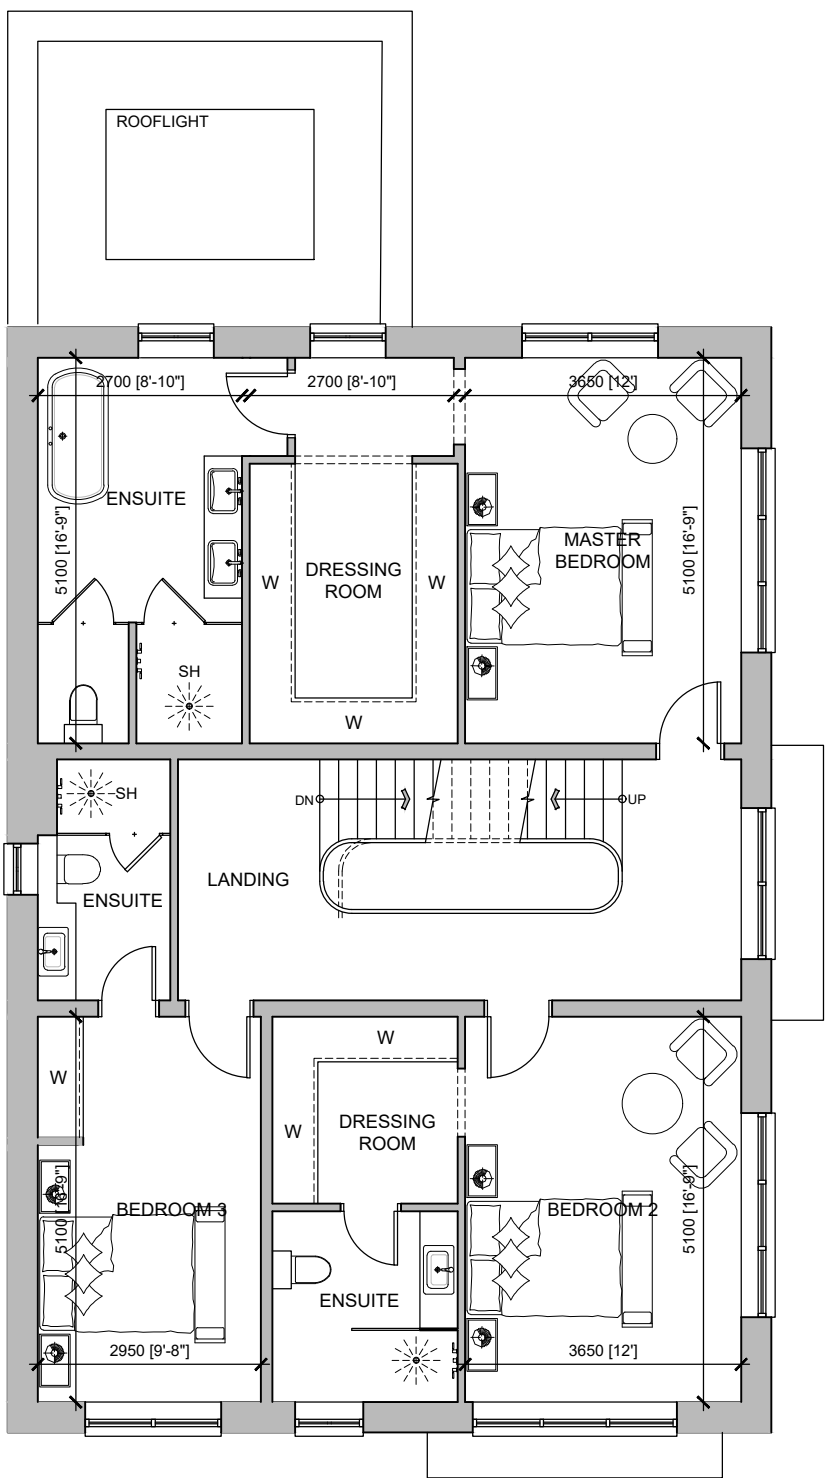


FIRST FLOOR

G.I.A - 128 m²/ 1,378 ft²
G.E.A - 148 m²/ 1,593 ft²

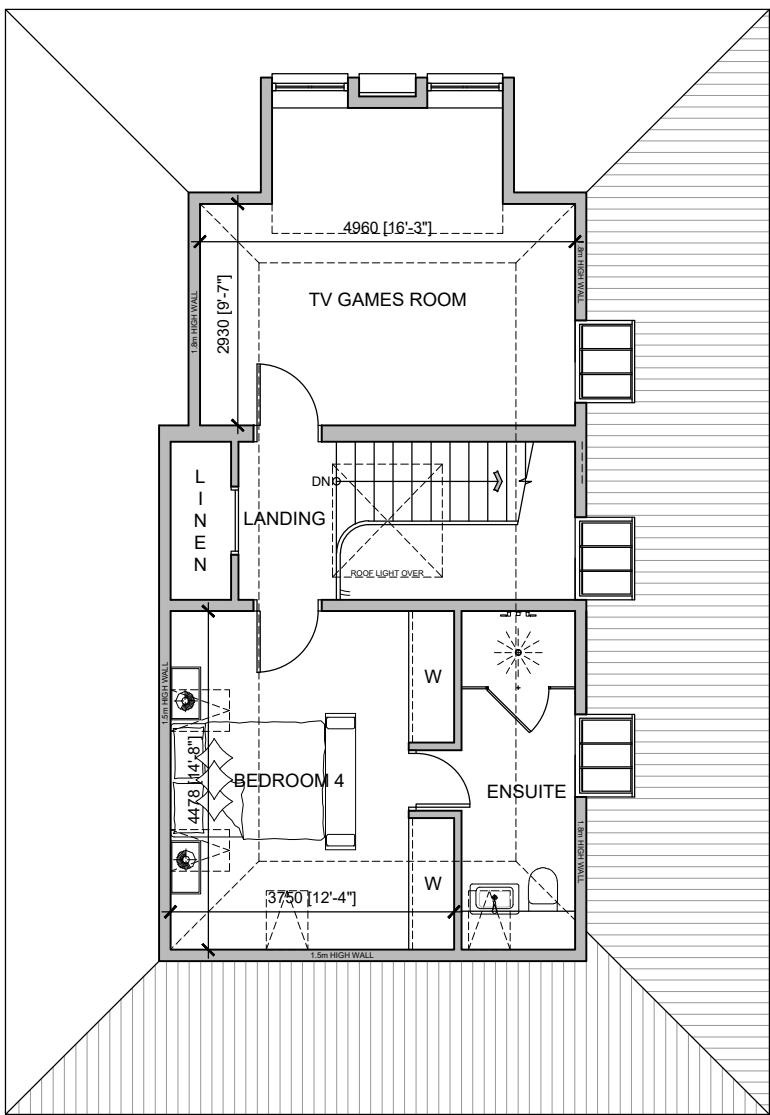

SECOND FLOOR

G.I.A - 55 m²/ 592 ft²
G.E.A - 60 m²/ 646 ft²

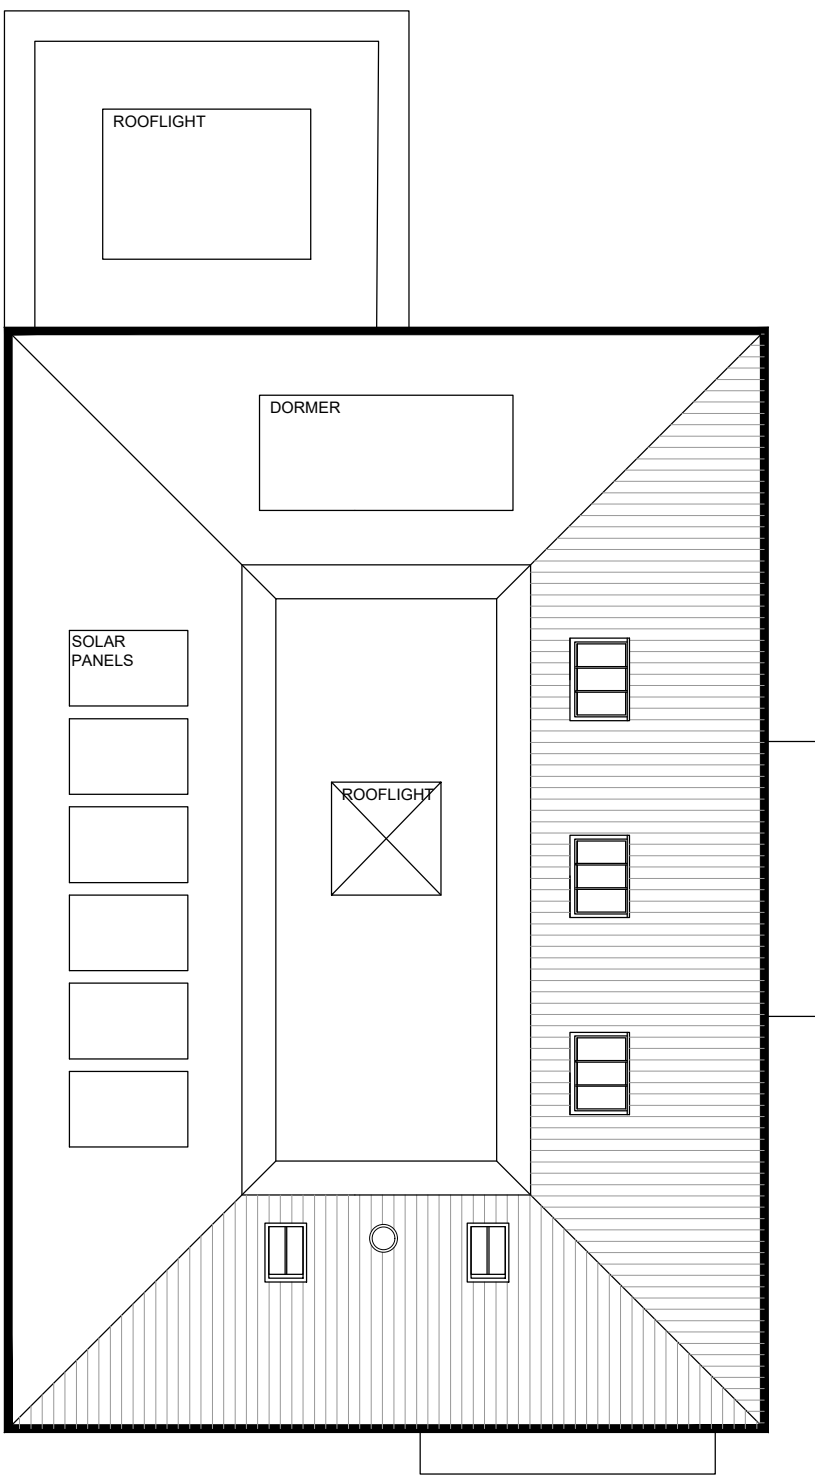

ROOF PLAN

01234 m6810

Scale 1:100

Rev.	Date	Detail
Status		
PLANNING ISSUE		

ad

ASCOT DESIGN

Timeless architecture

Ascot Design Ltd, Berkshire House 39-51 High Street, Ascot, Berkshire, SL5 7HY
Tel: 01344 299330 Fax: 01344 299331 Email: info@ascotdesign.com
www.ascotdesign.com

Client

MR MOHAMMED SAOOD

Project Title

LAND ADJACENT
43 UPPER REDLANDS ROAD,
READING

DRAWING Title

PROPOSED FLOOR PLANS

Scale	1:100 @ A1	Date	MAR25	Drawn	S.F
DRAWING No.	24-J4673-02-001	Rev.	-		

The copyright in this document and design is confidential to and the property of Ascot Design Limited