




FRONT ELEVATION

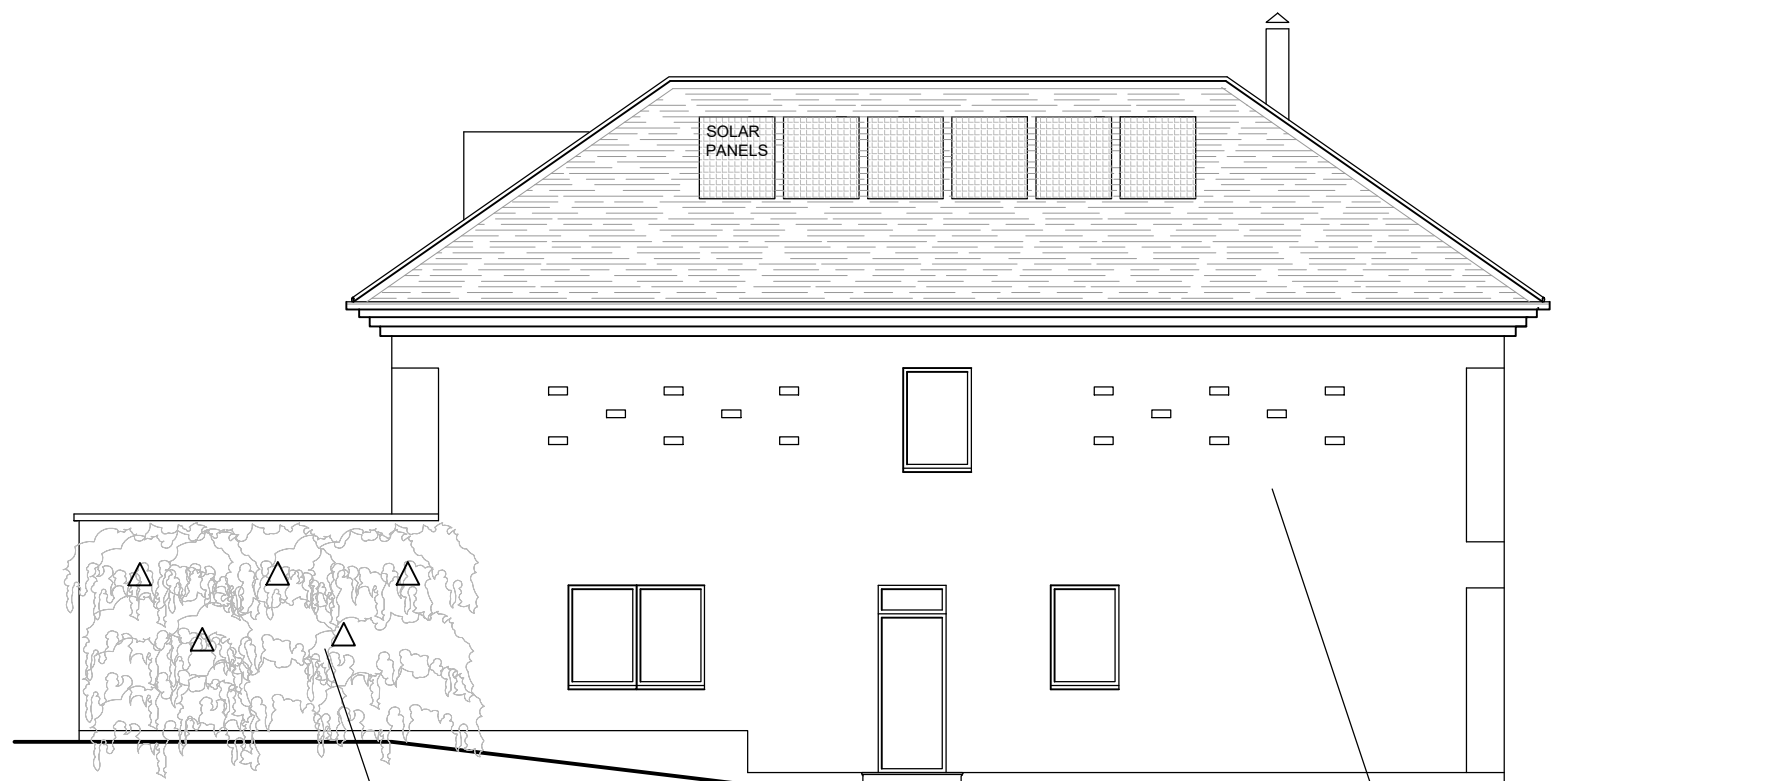

ELEVATION TO UPPER REDLANDS ROAD



FLANK ELEVATION



REAR ELEVATION



BIRD WALL



BEE SHELTERS



DARK GRAY BRICK EXAMPLE




SLATE ROOF



RENDERED PORCH



CORNER DETAIL

 

Rev.	Date	Detail

Status **PLANNING ISSUE**



ASCOT DESIGN
Timeless architecture

Ascot Design Ltd, Berkshire House 39-51 High Street, Ascot, Berkshire, SL5 7HY
Tel: 01344 299330 Fax: 01344 299331 Email: info@ascotdesign.com
www.ascotdesign.com

Client **MR MOHAMMED SAOOD**

Project Title **LAND ADJACENT
43 UPPER REDLANDS ROAD,
READING**

DRAWING Title **PROPOSED ELEVATIONS**

Scale:	1:100 @ A1	Date:	MAR '25	Drawn:	KMB
--------	------------	-------	---------	--------	-----

DRAWING No.	24-J4673-03-001	Rev.	-
-------------	-----------------	------	---

The copyright in this document and design is confidential to and the property of Ascot Design Limited