





Existing Front (South) Elevation, 1:100

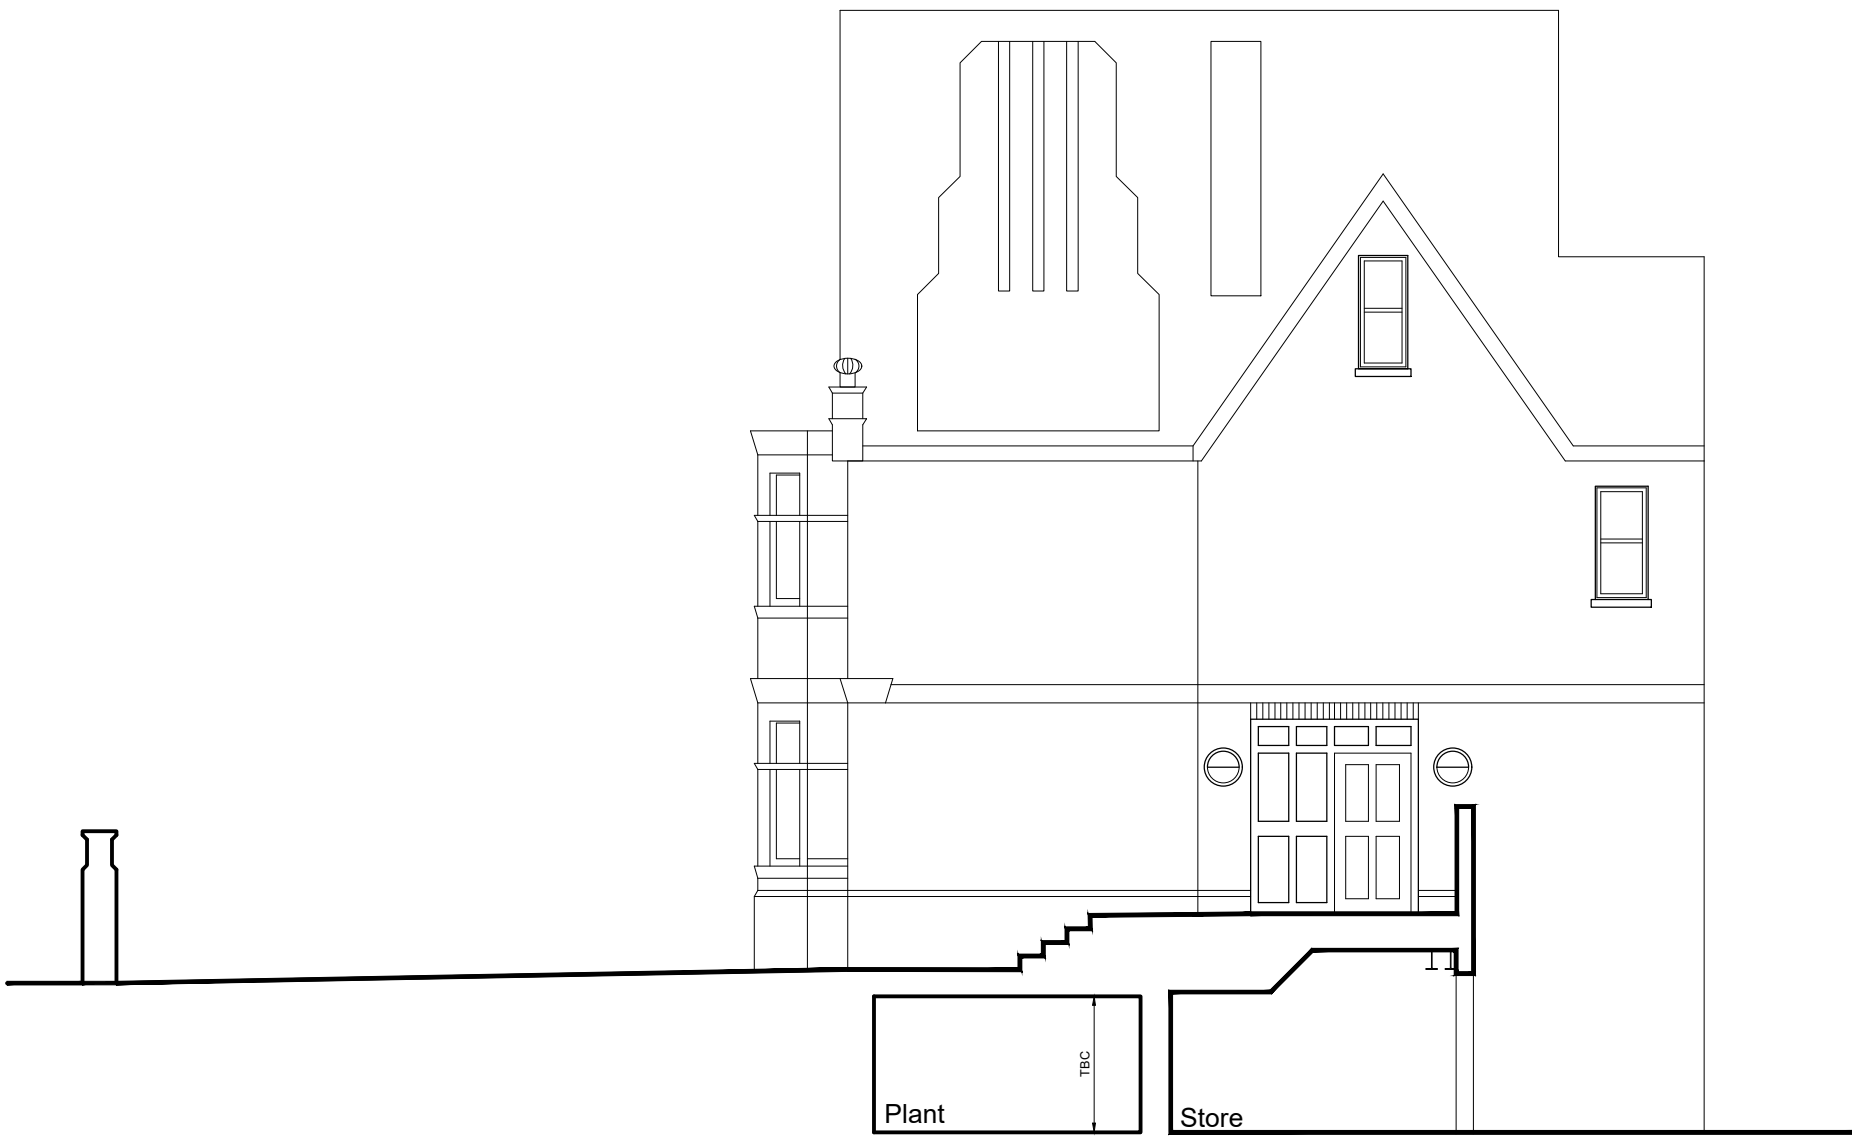

Existing Side (East) Elevation, 1:100



Existing Rear (North) Elevation, 1:100

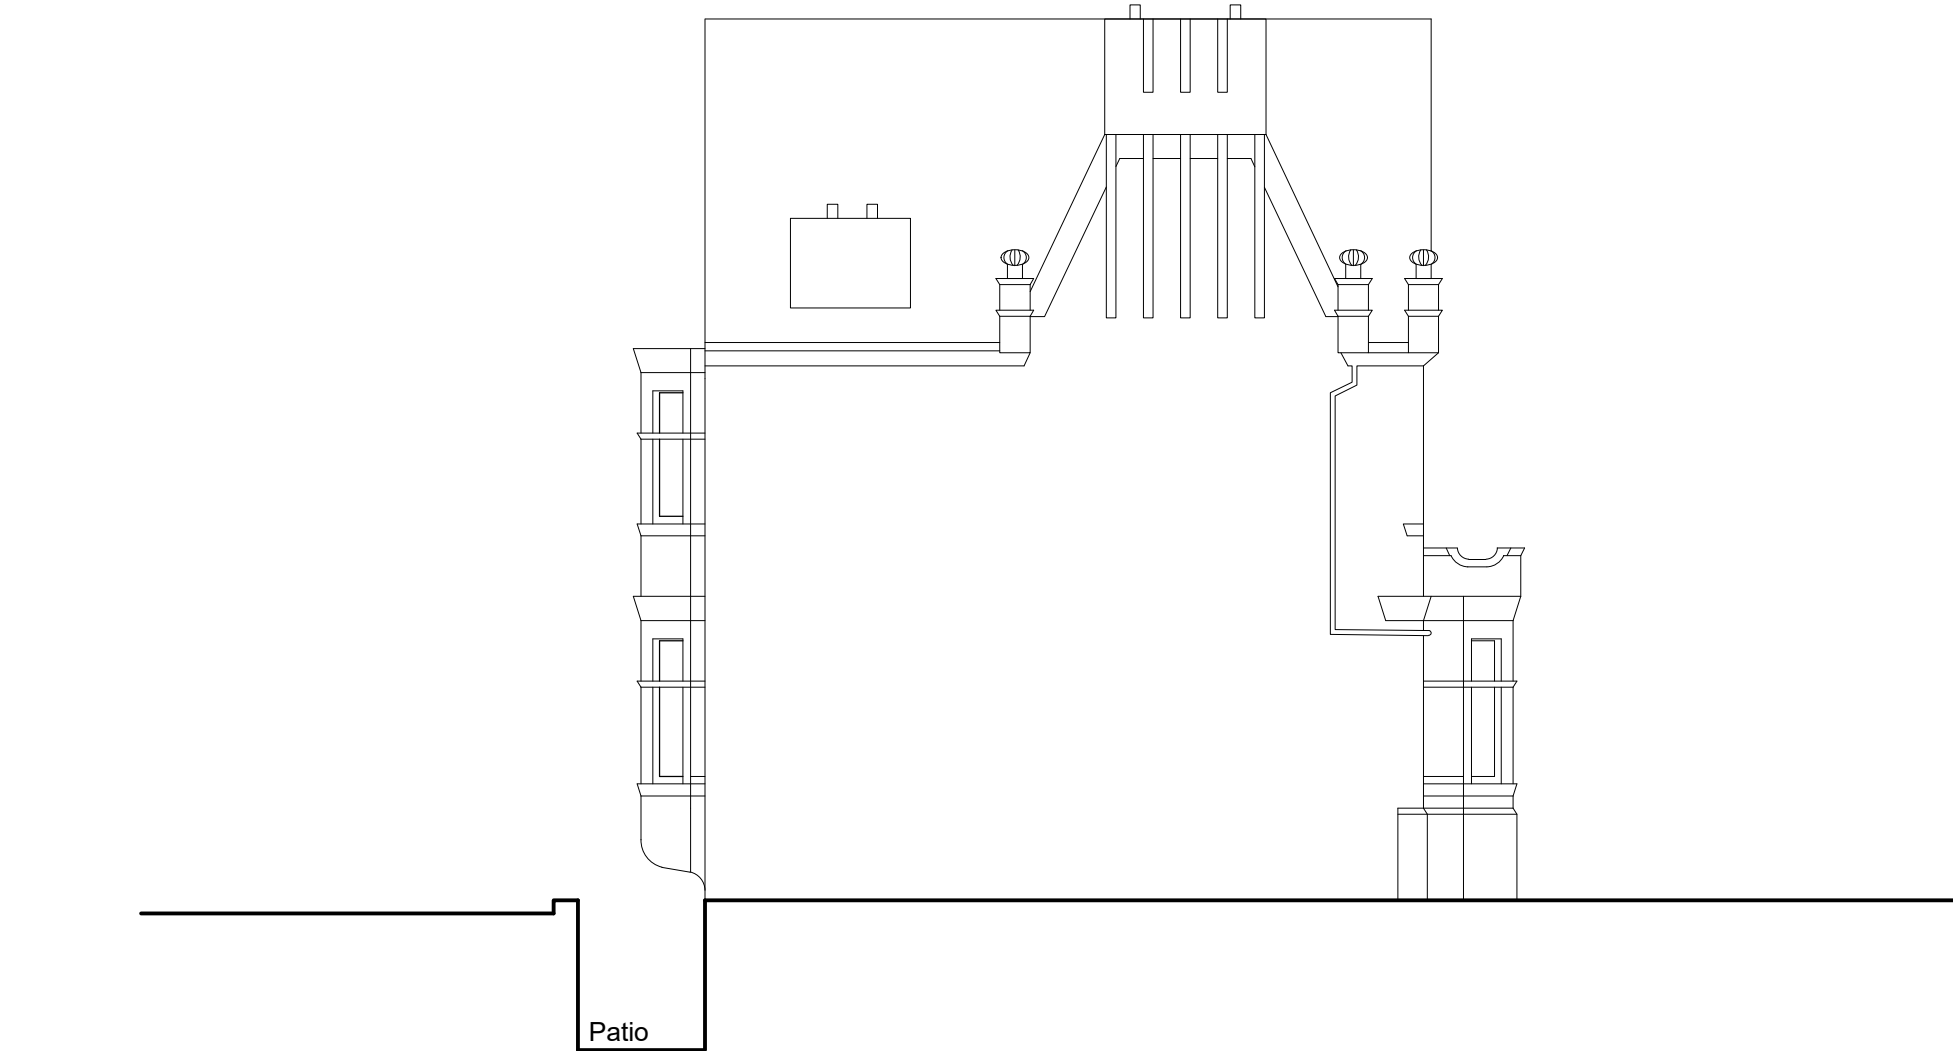

Existing Side (West) Elevation, 1:100




0 2m 5m 10m



Existing Front Elevation, 1:100
Street View - Bath Road

0 2m 5m 10m

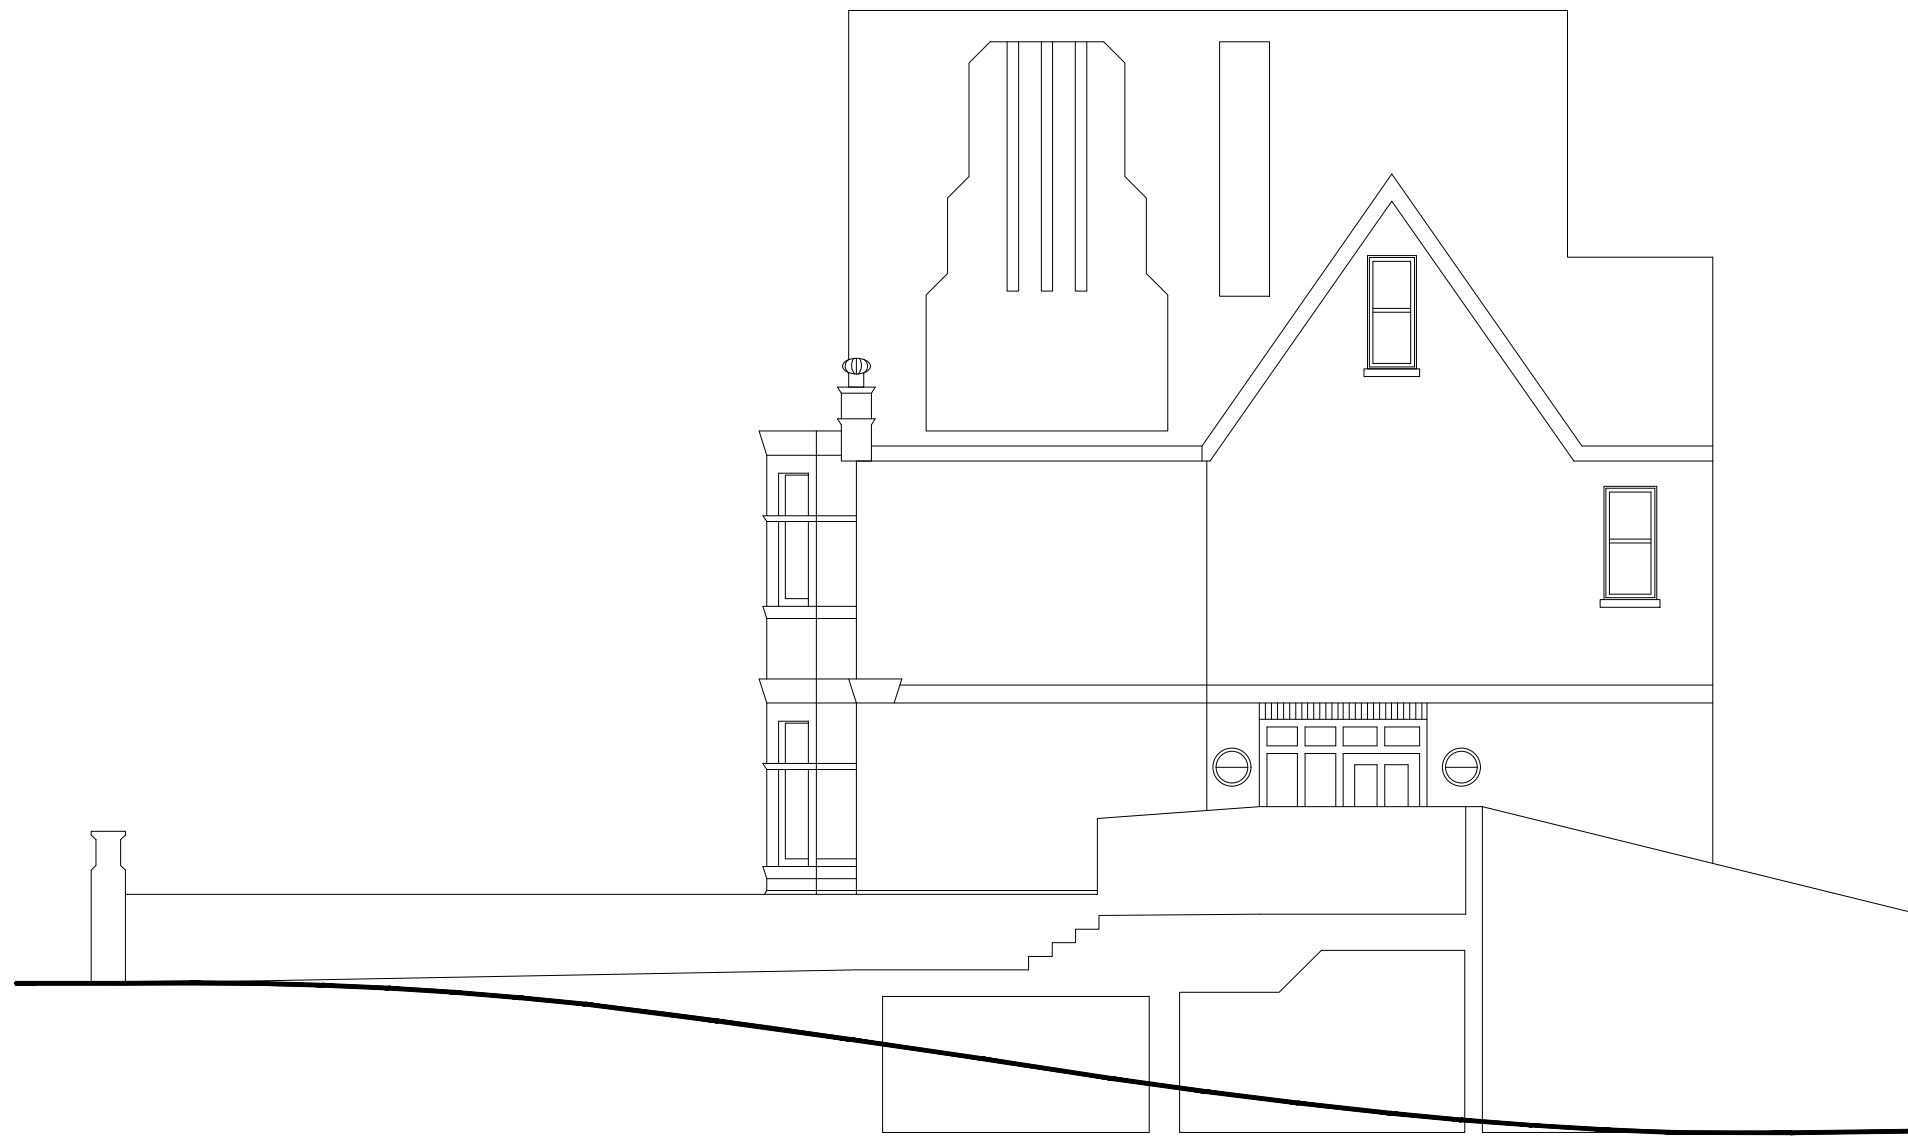

Existing Side Elevation, 1:100
Hospital Entrance Road



All windows to be replaced. Materials to match existing colour and finish.

Rev	Date	Description					
			CSM ARCHITECTS				
			1 Boyd Street Shieldfield Newcastle upon Tyne NE2 1AP				
			+44 (0) 191 260-2450 www.csmarchitects.co.uk				
			© CSM+ Architects LLP				
Client			Spire				
Project			Spire Dunedin Hospital, Reading, RG1 6NB				
Drawing Title			Existing Elevations				
Stage	Date	Drawn	Check	Scale			
-	08/04/2025	SHN	CMG	1:100			
Project	Origin	Func.	Level	Form	Dis.	No.	Rev.
5125	CSM	XX	XX	DR	A	0140	-