


Hospital Site Boundary
Planning Application Boundary

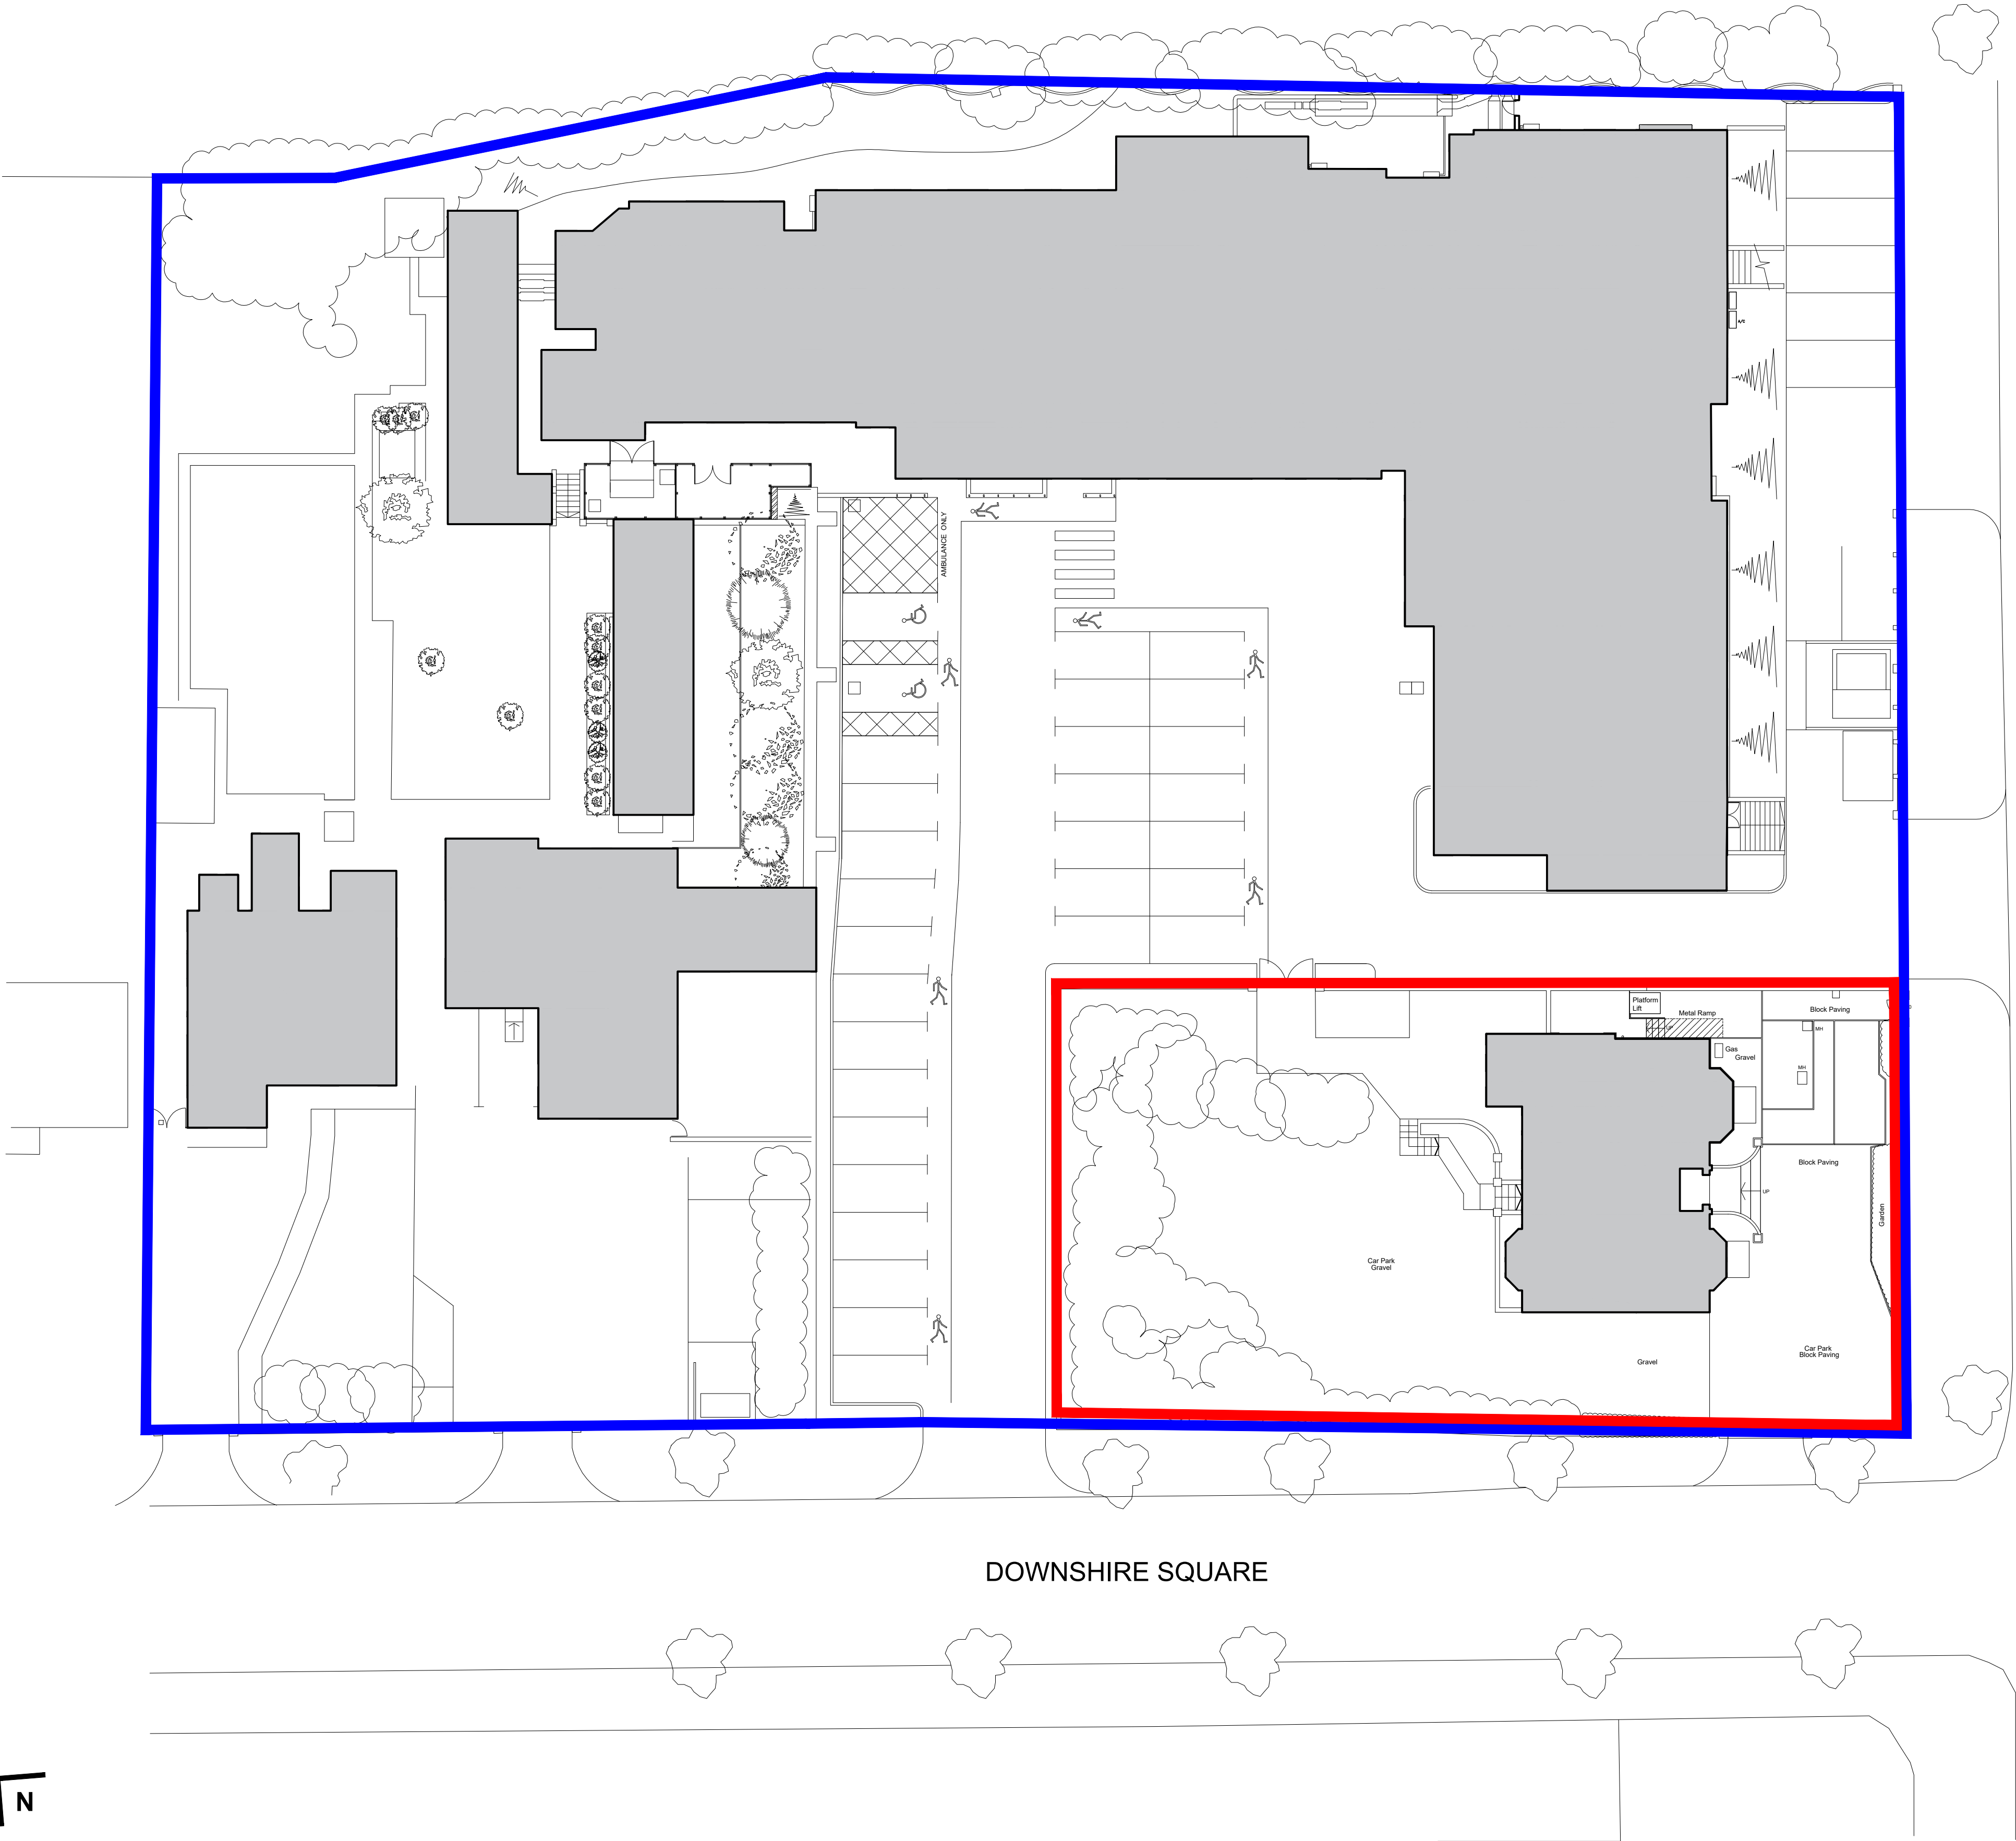

Existing Site Plan
1:200

0 2m 5m 10m 15m

Rev	Date	Description					
CSM ARCHITECTS			1 Boyd Street Shieldfield Newcastle upon Tyne NE2 1AP +44 (0) 191 260-2450 www.csmarchitects.co.uk © CSM+ Architects LLP				
Client			Spire				
Project			Spire Dunedin Hospital, Reading, RG1 6NB				
Drawing Title			Existing Site Block Plan				
Stage	Date	Drawn	Check	Scale			
-	08/04/2025	SHN	CMG	1:200			
Project	Origin	Func.	Level	Form	Dis.	No.	Rev.
5125	CSM	XX	00	DR	A	0110	-