


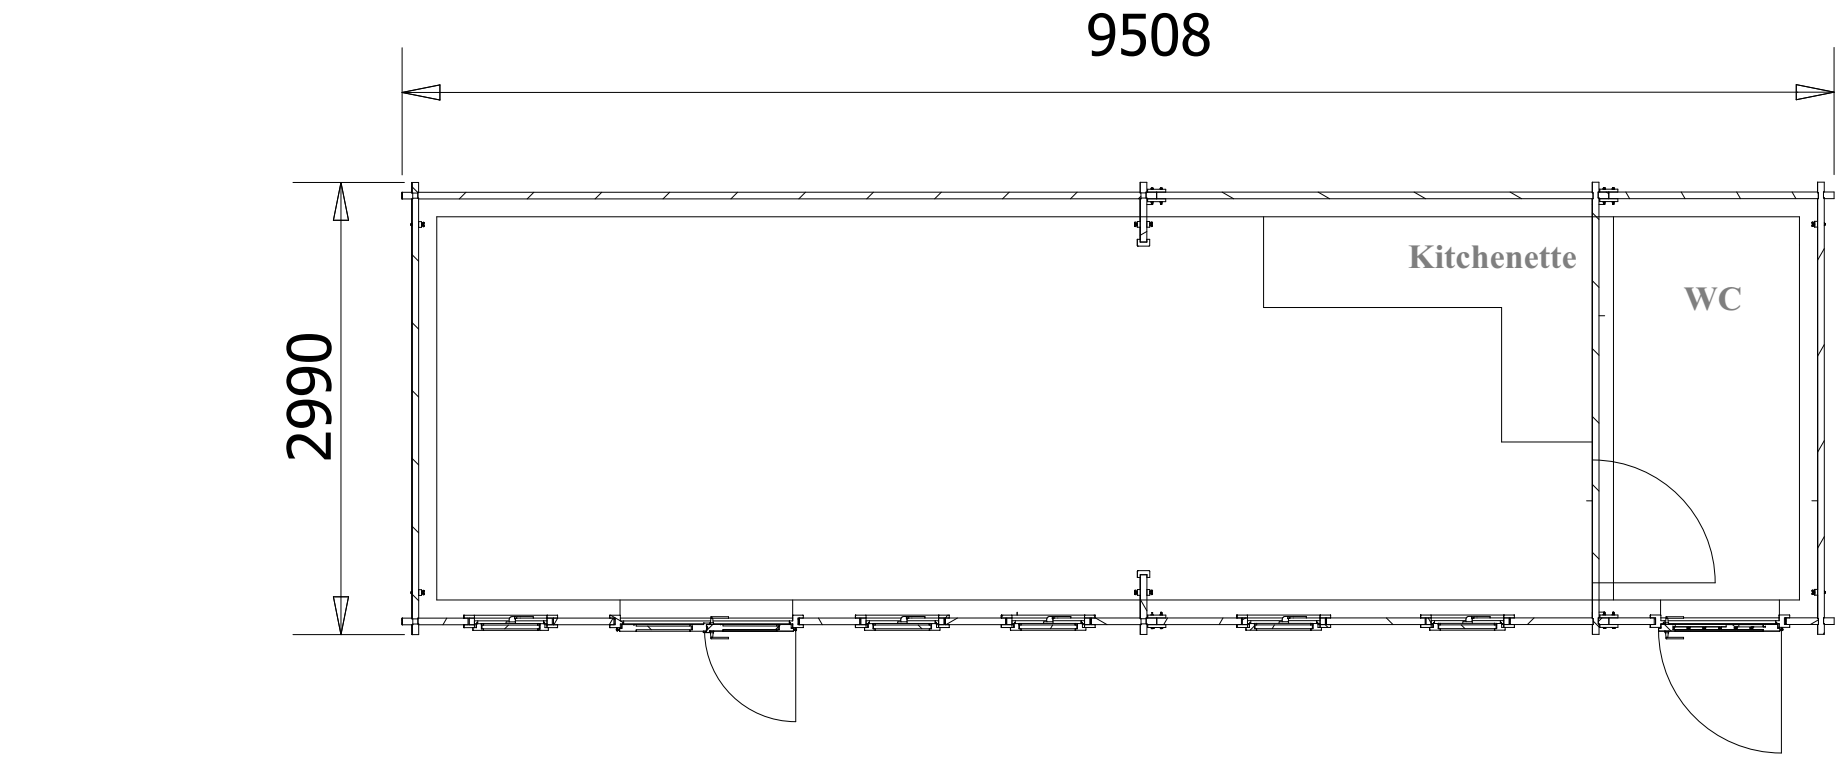

GROUND FLOOR




ROOF PLAN

PROPOSED FLOOR PLANS SCALE 1:50




BLOCK PLAN SCALE 1:200

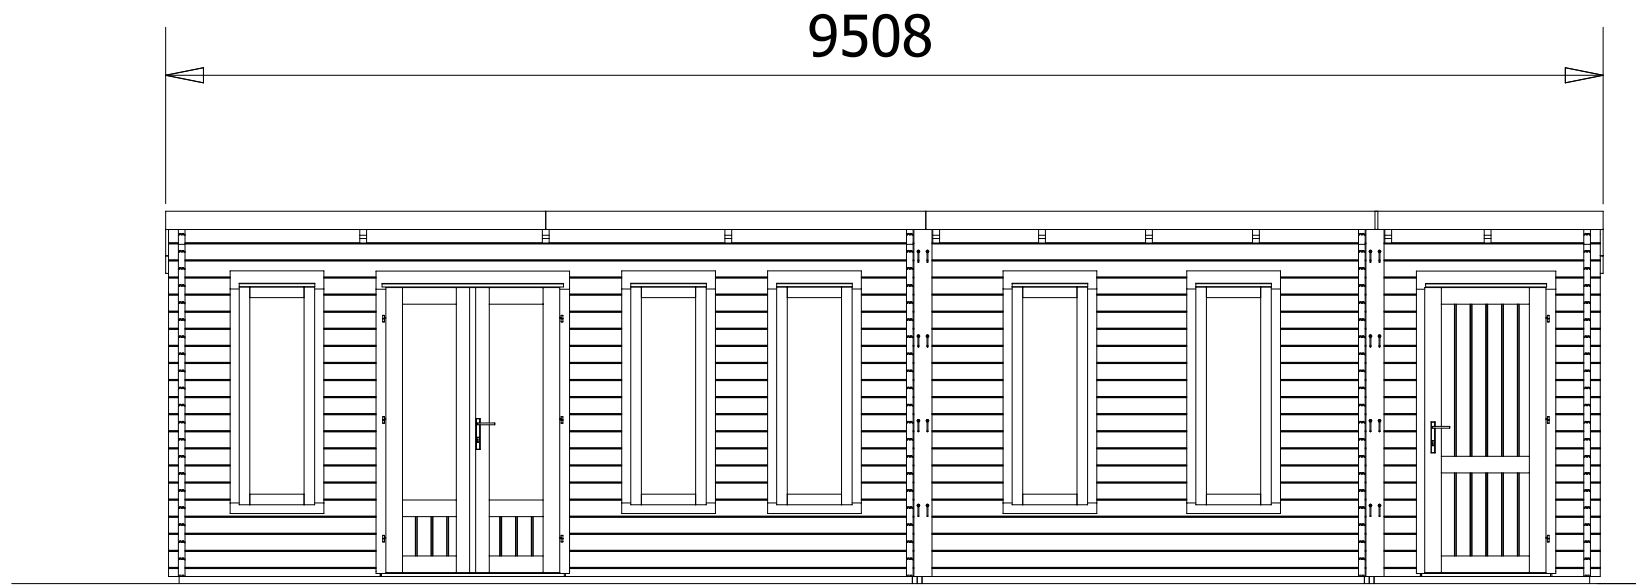


Front E. Elevation

9470

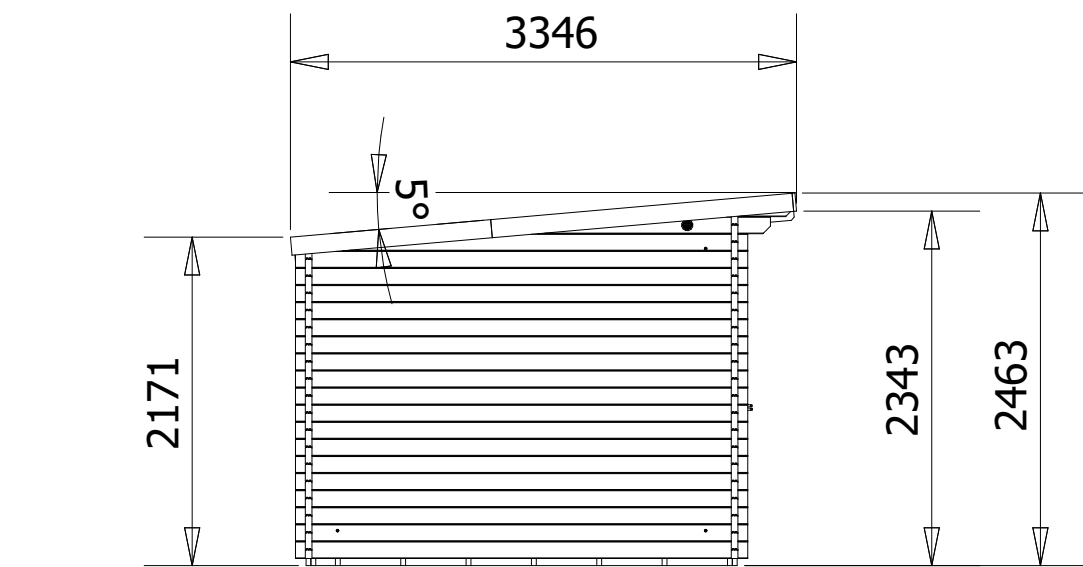


Side S. Elevation

2990

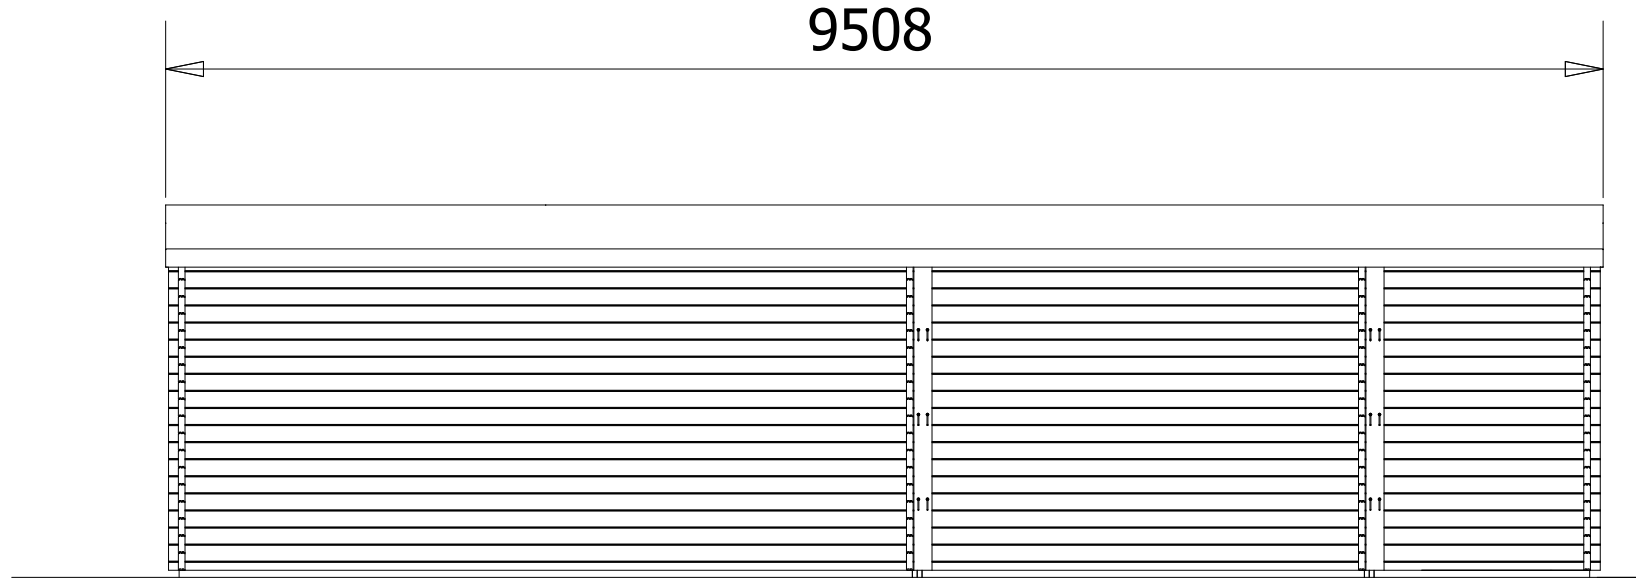

Rear W. Elevation

9470

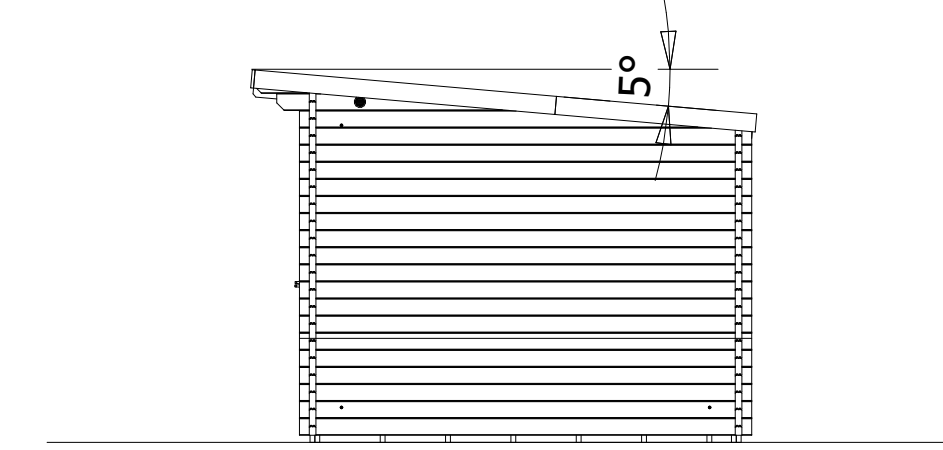

Side N. Elevation

PROPOSED ELEVATIONS SCALE 1:50



LOCATION PLAN SCALE 1:1250

COPY RIGHT ADAPT ARCHITECTURE LTD 2025

MATERIAL LIST

PROPOSED

Walls
Timber Cladding,

Roof
Grey EPDM

Windows:
Timber

Doors:
Timber

Facia/Soffits:
Timber

Downpipes/Guttering:
Black Plastic



REV	DATE	DESCRIPTION
STATUS: PLANNING PERMISSION		
PROJECT NO: 80WWR-25		
SCALE: 1:50,200,1250 @A1		
DATE: 24.04.2025		

SITE ADDRESS:

80 Whitley Wood Road,
Reading, RG2 8JE.

DRG NO:

80WWR-P-01

DRG TITLE:

Proposed
Plans & Elevations

ADAPT ARCHITECTURE LIMITED
INFO@ADAPTARCHITECTURE.CO.UK
T: 01483 904 154

