


Notes

All dimensions and levels on site are to be checked prior to commencement of work.


This drawing is the copyright of Paul Edwards Architecture

SCALE


0 1 2 3 4 5 6 8 10

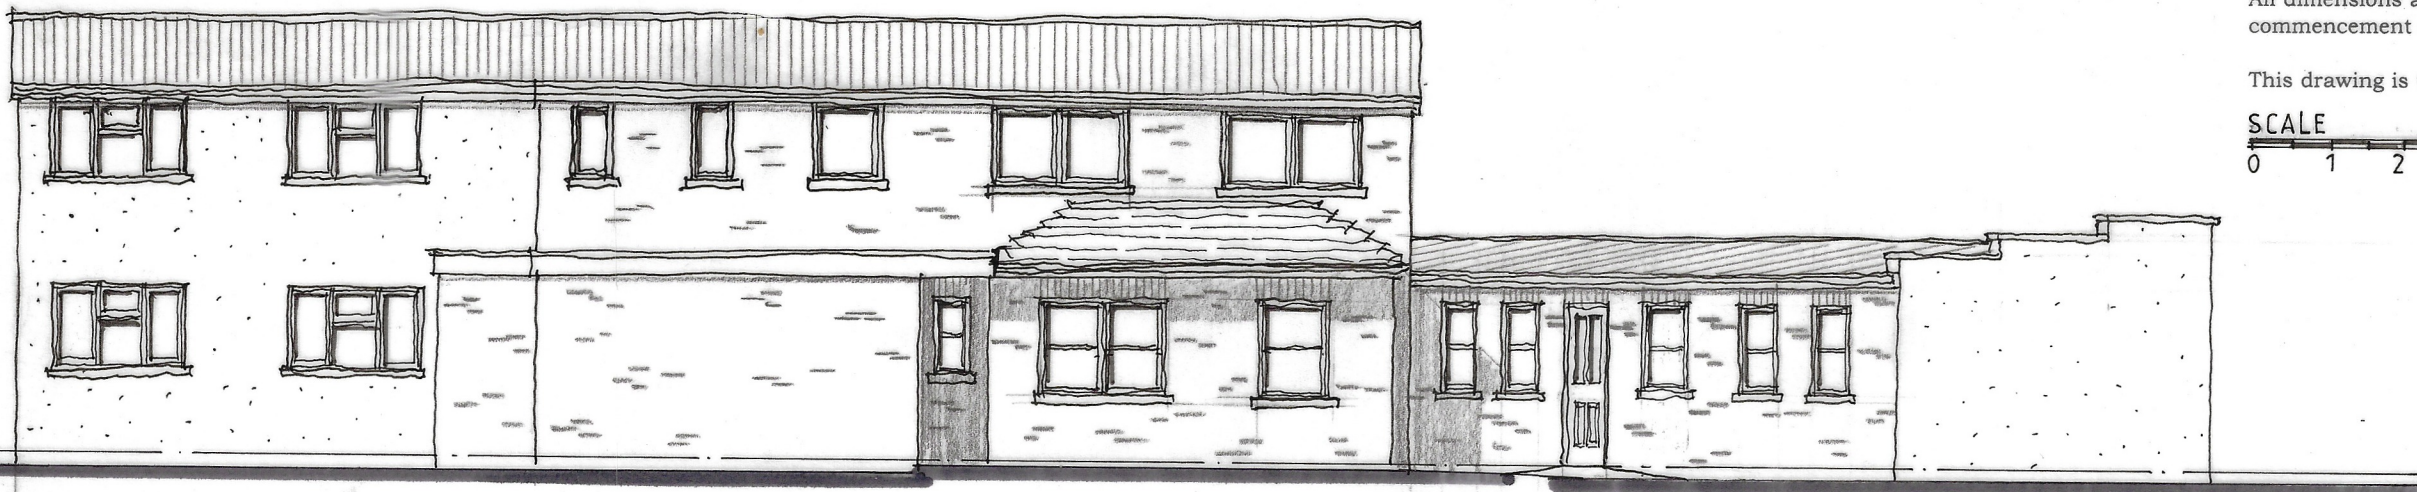


FRONT ELEVATION

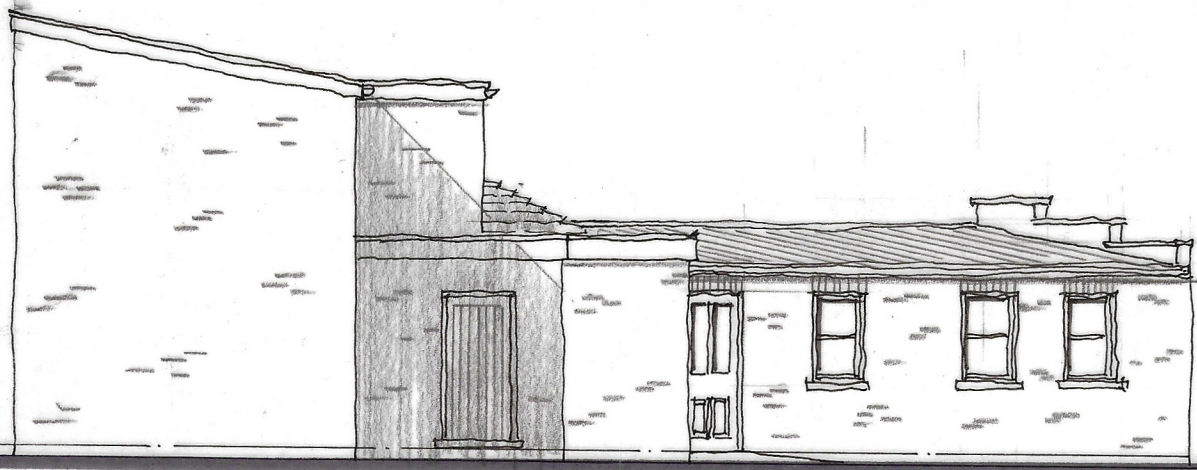


SIDE ELEVATION

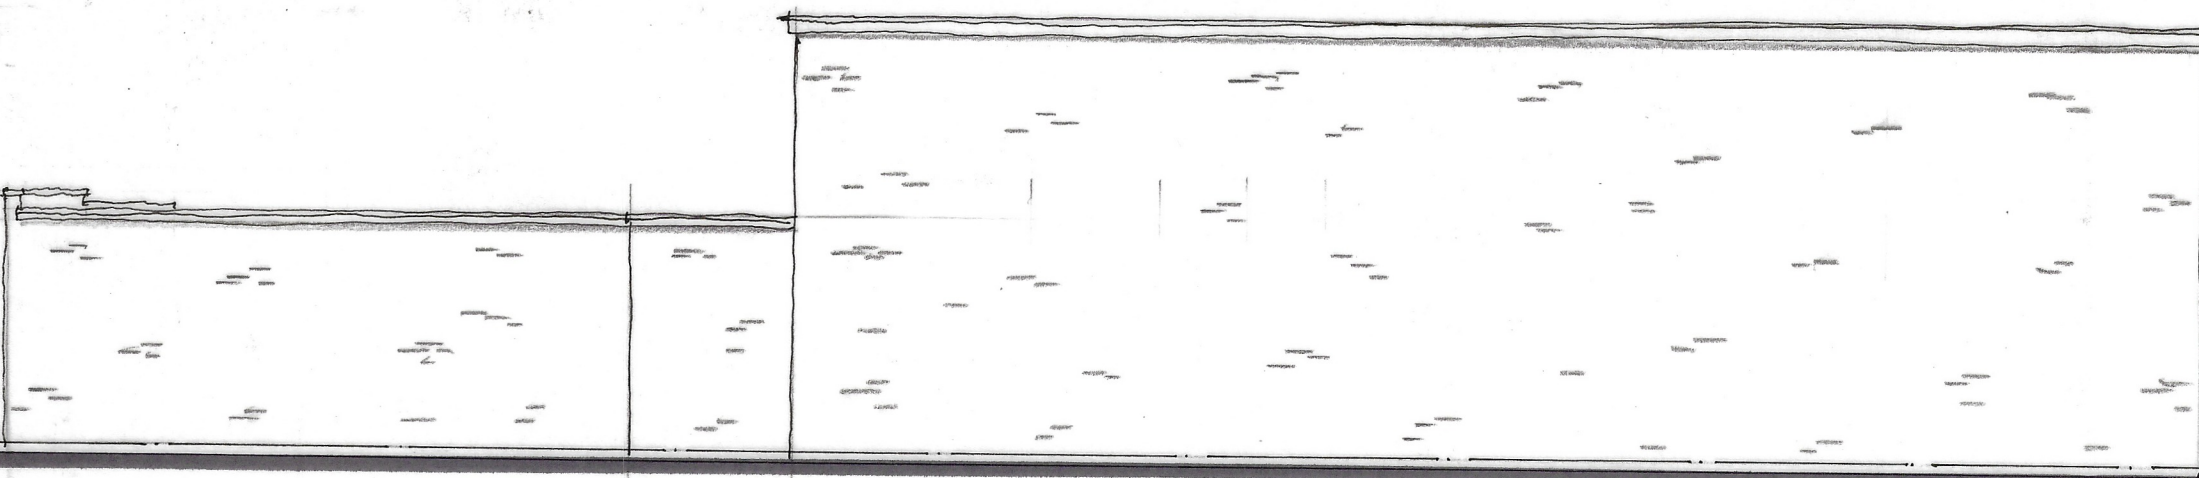

REAR ELEVATION

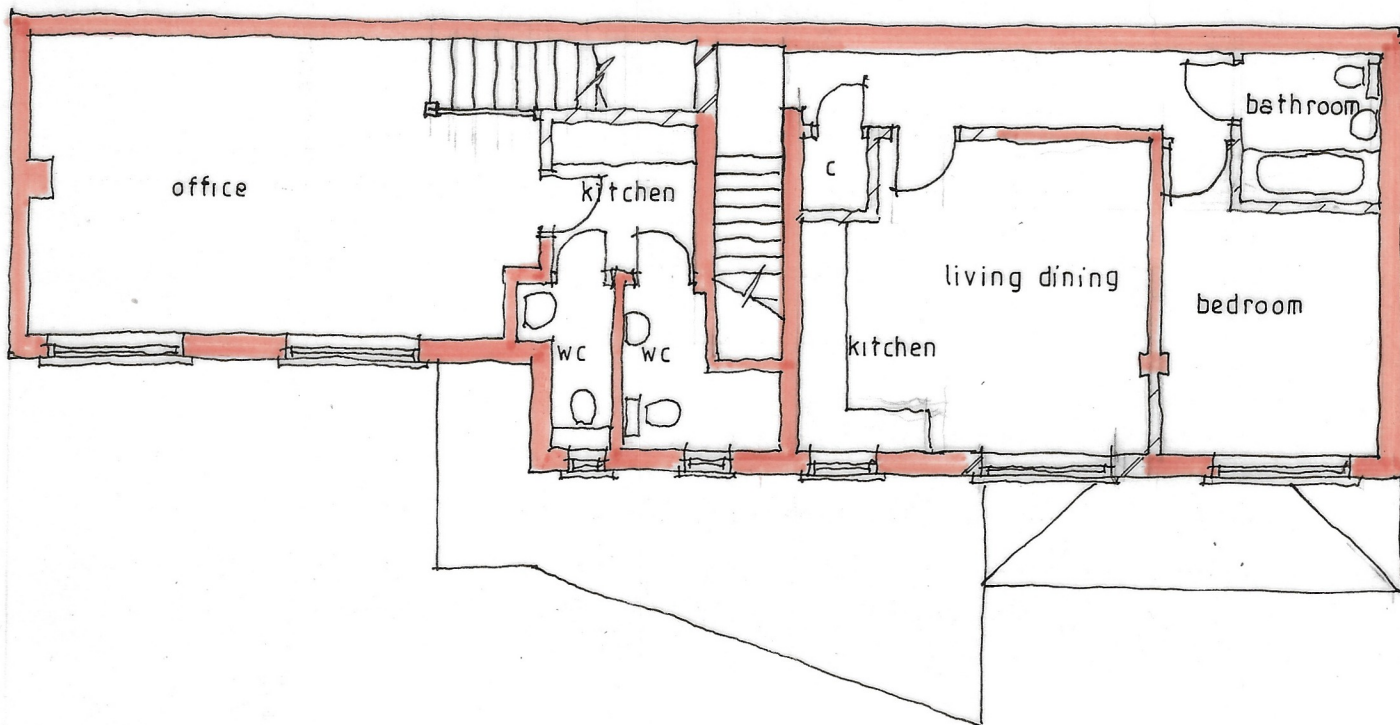

FIRST FLOOR

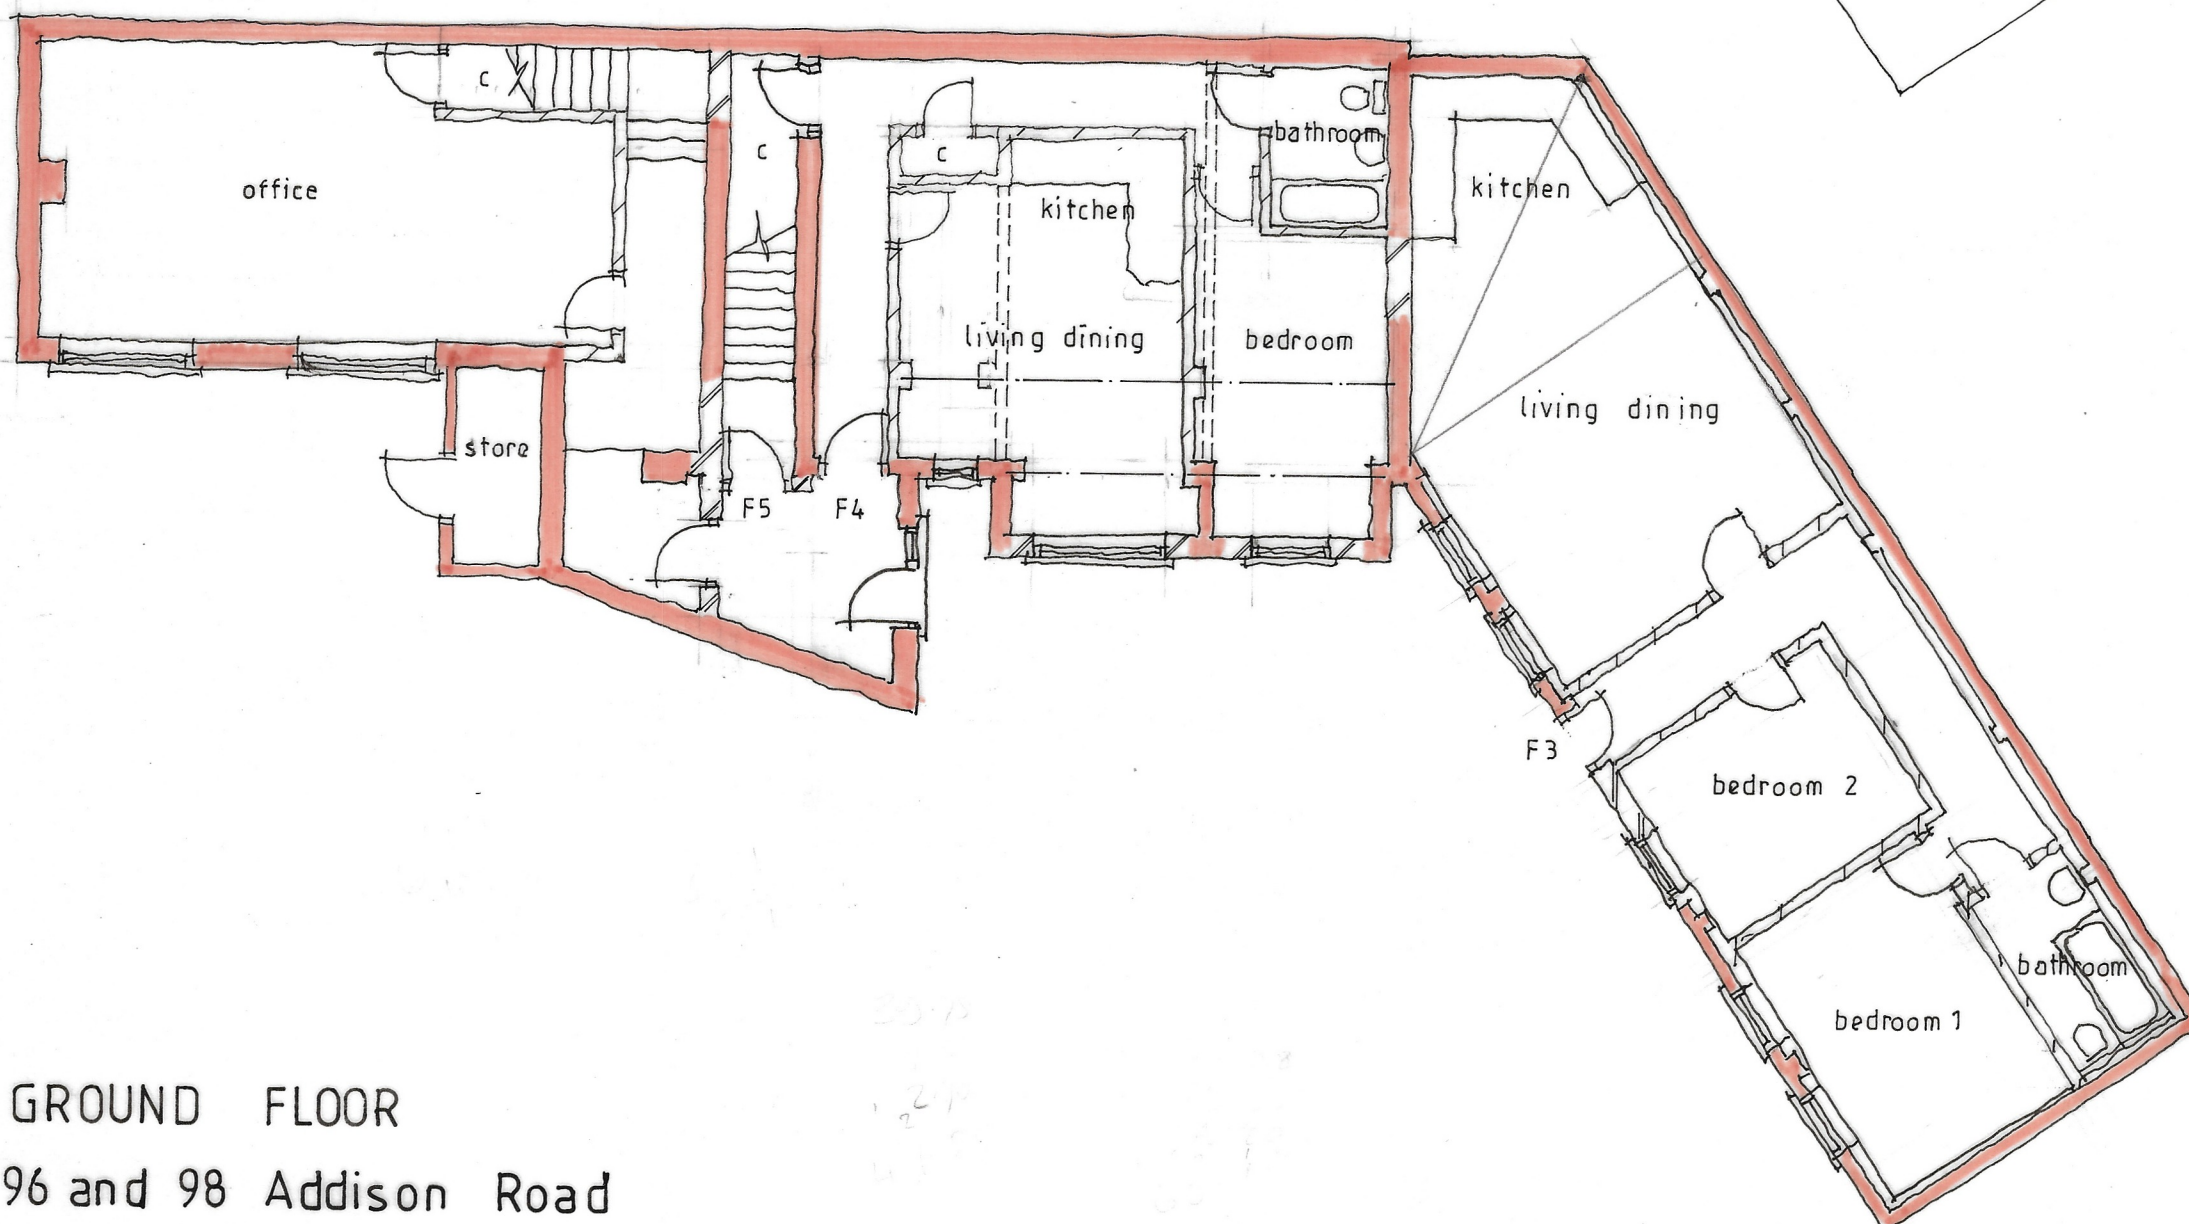

GROUND FLOOR
96 and 98 Addison Road

Accommodation

F 3 2 bedroom flat gia = 63.00 sq m
F 4 1 bedroom flat gia = 47.25 sq m
F 5 1 bedroom flat gia = 44.40 sq m
Existing office space gia = 76.24 sq m

Project Residential conversion
94 - 98 Addison Road
READING
Berks

Client
Mr W Harvey

Drawing
PLANS and ELEVATIONS
as PROPOSED

Scale 1:100 at A2 Date December 2024



Paul Edwards Architecture

12 Sandy Lane, Barkham, Wokingham, Berks RG41 4DB
Tel: 01189772925 Mob: 07831837415 E-mail: paul@pauledwardsarchitecture.co.uk

Job 2676 Dwg. 06