
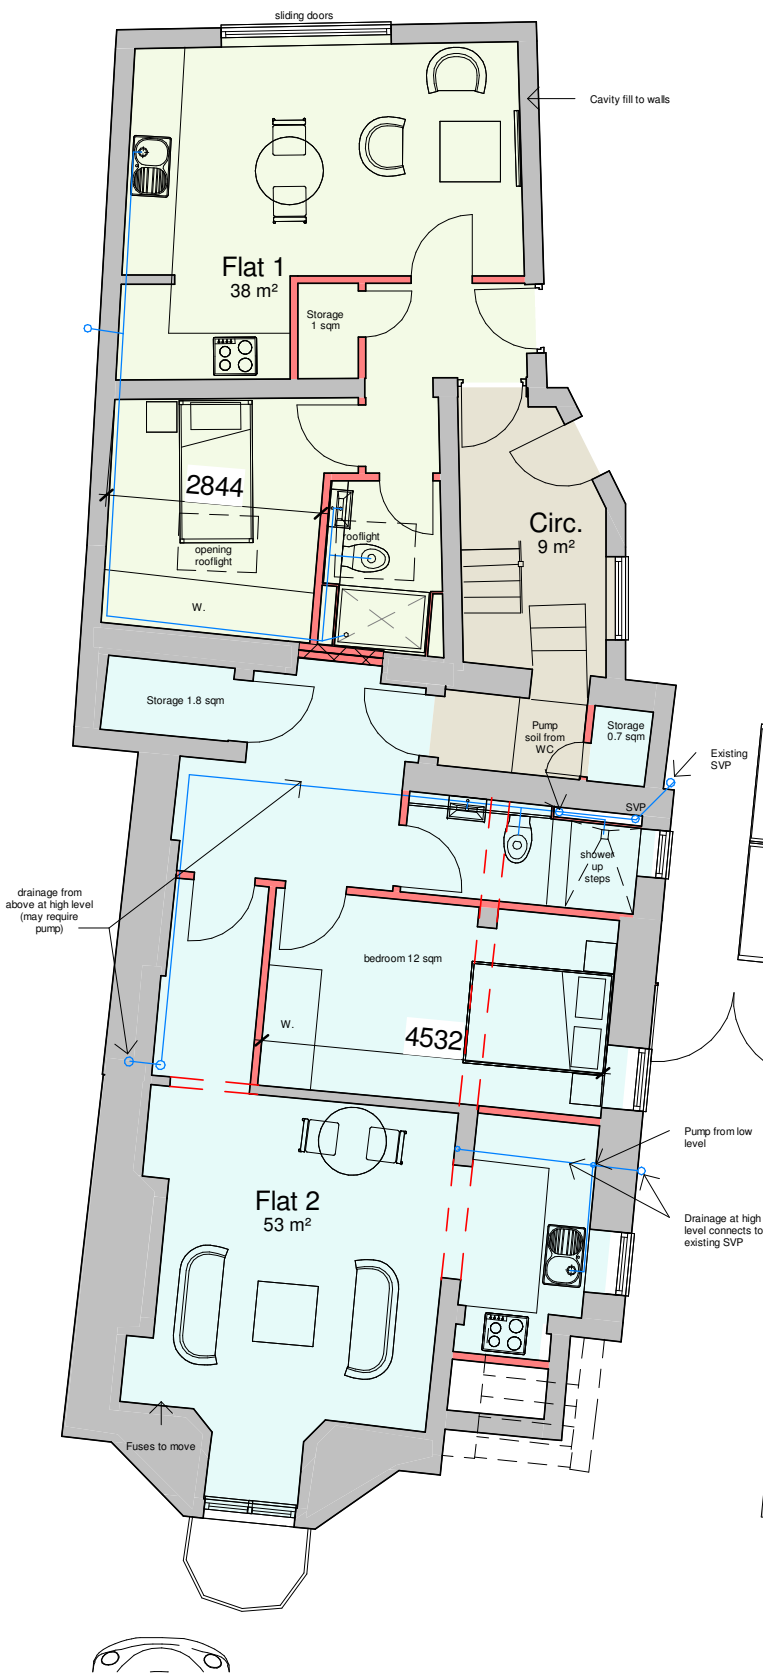



David Brazier ARB

Langton, The Ridge, Woking, Surrey GU22 7EQ
TEL: 07974 010 065
The Contractor is to check all dimensions and conditions on site before commencing. Do not scale from this drawing. Copyright exists on designs and information shown on this drawing. All dimensions are to be checked by user and any errors or discrepancies to be reported to the Architect.


Project	134 Oxford Road, Reading RG17NL		
Drawing Title	Proposed Floor Plans 134		
Drawn by	DJB		
Scale	1 : 100	@A3	Date December 2024
Project number	Z139		Distribution Status Planning
Drawing number	A-05-503		Revision D

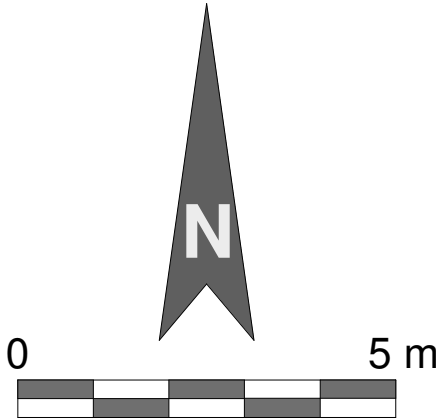


1 Lower Ground
1 : 100

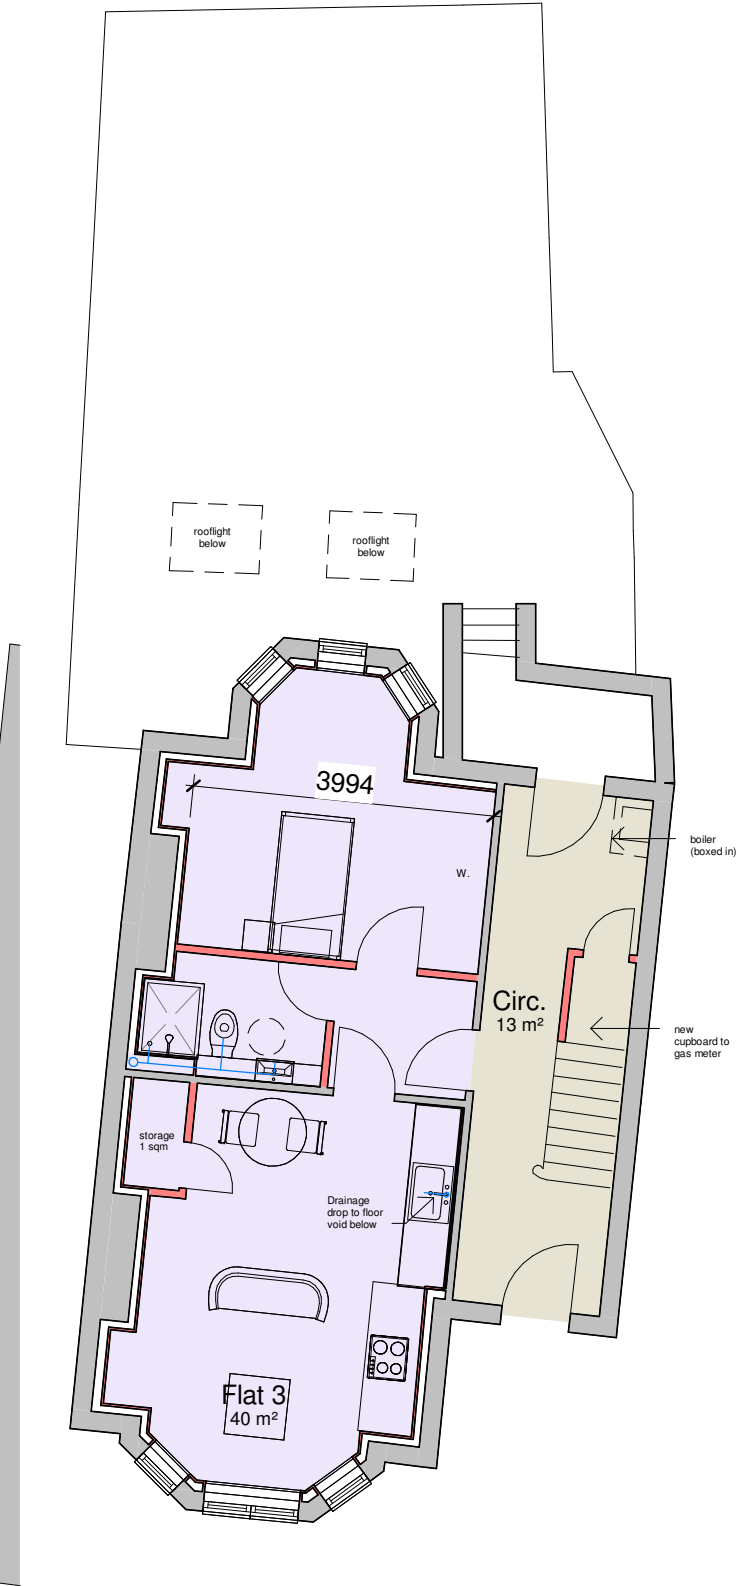

2 Ground Floor
1 : 100

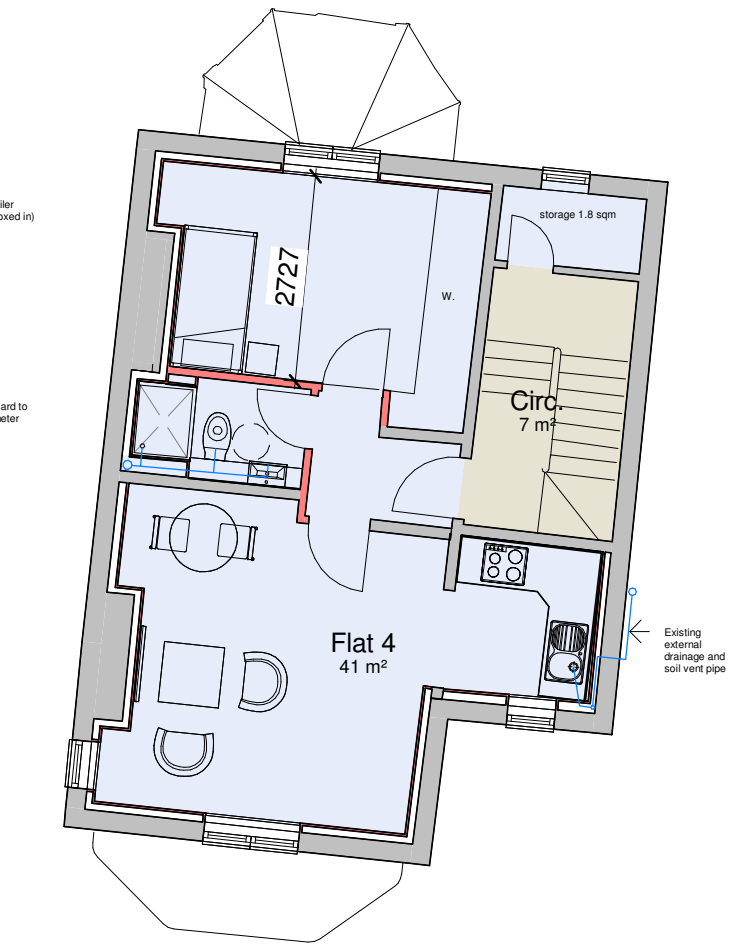

3 First Floor
1 : 100

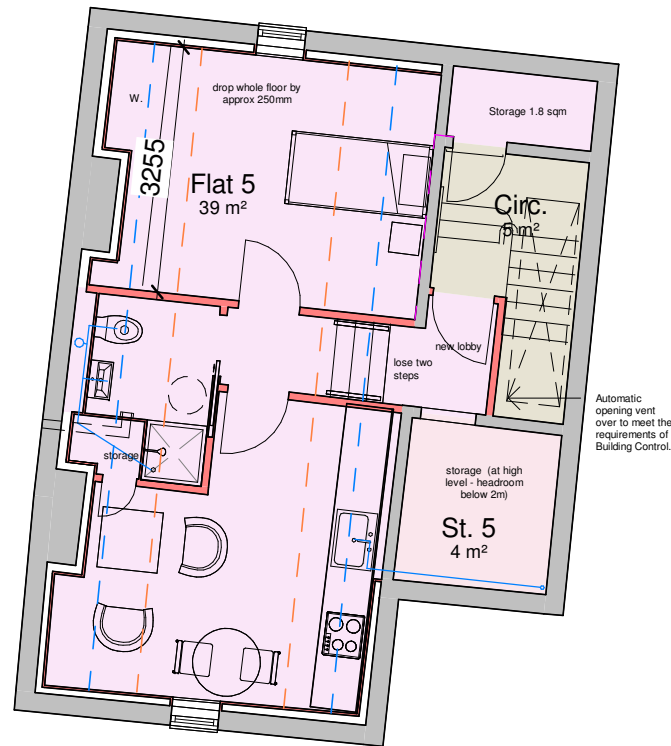

4 Second Floor
1 : 100

All cut lines in plan are at 1.5m.
— Skelining lines 1.2m
— Skelining lines 1.5m
— Skelining lines 1.8m
— Skelining lines 2.1m