


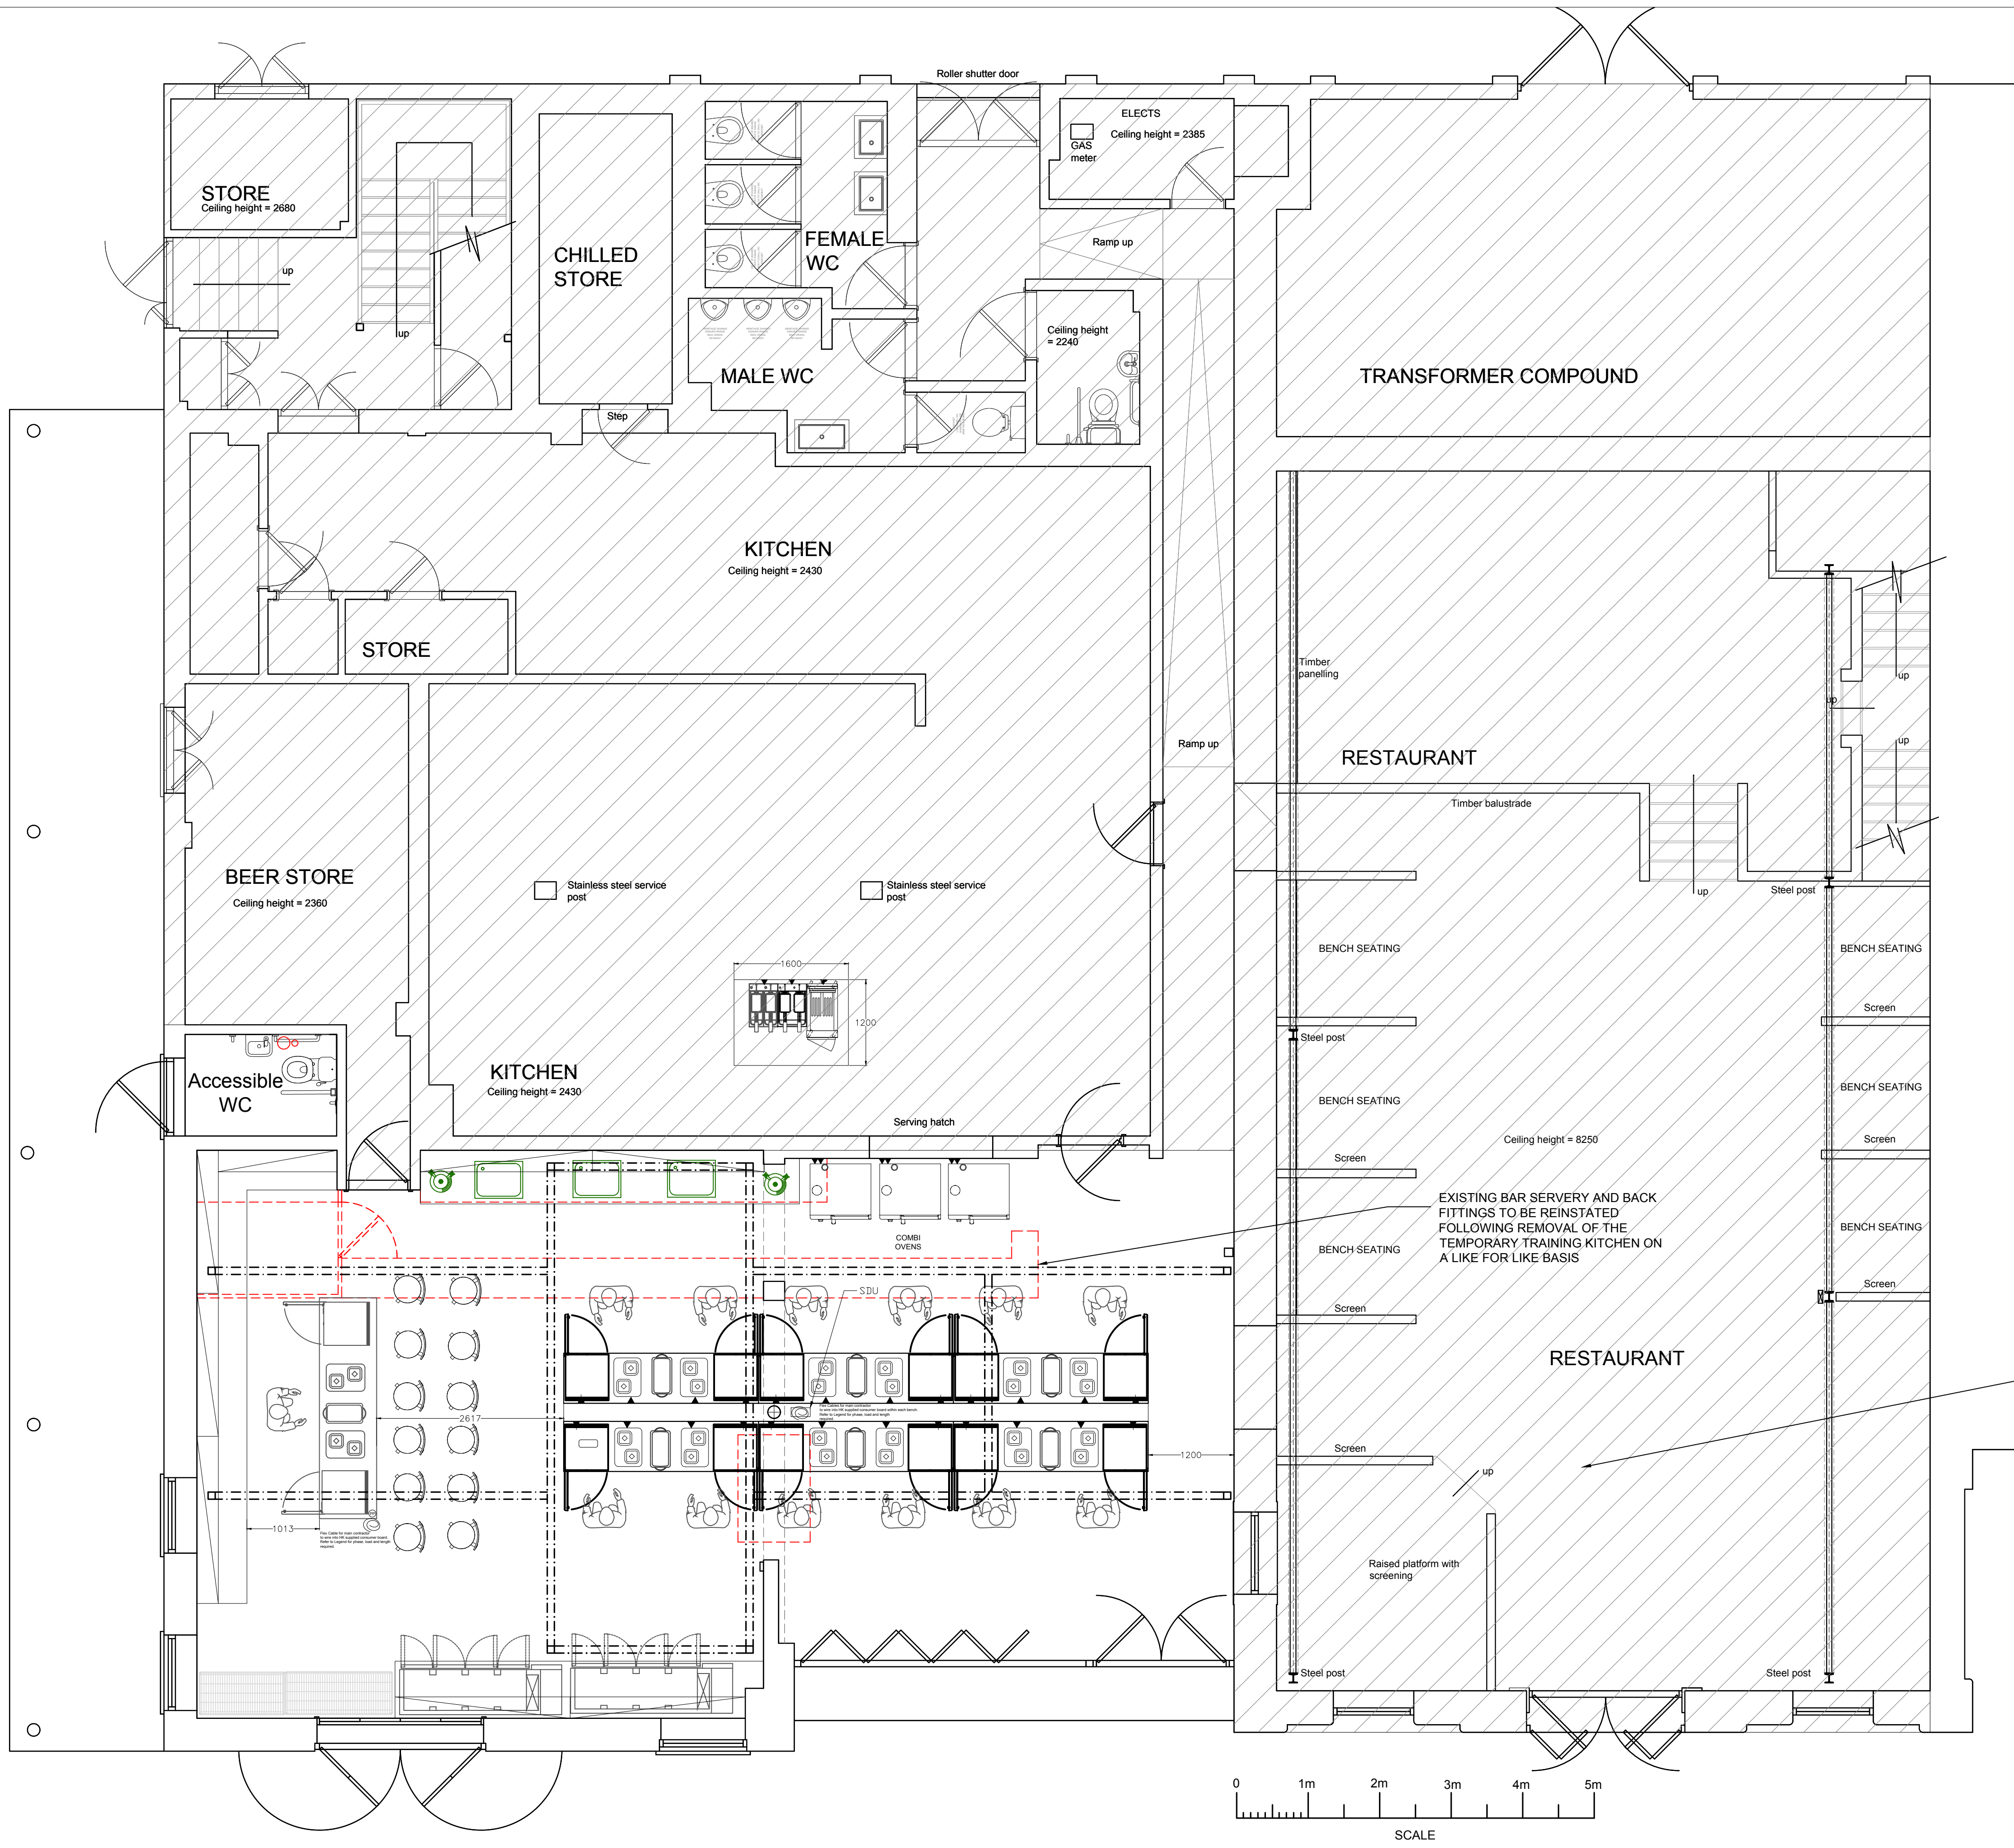

A	Planning Issue	15.04.25
-	Planning Issue	07.01.25
Rev	Description	Date
Do not scale from drawings. All discrepancies to be reported to the Client immediately. All dimensions to be verified by contractor on site prior to any works commencing.		
Client Name : Fuller, Smith & Turner		
Project Address The Narrowboat		
: Blakes Quay		
Reading RG1 3EQ		
Description : Proposed Ground		
Floor Plan		
Scale : 1:50 @ A1		
CONSTRUCTION		
Dwg No.		Rev No.
024-101-02-01		A