




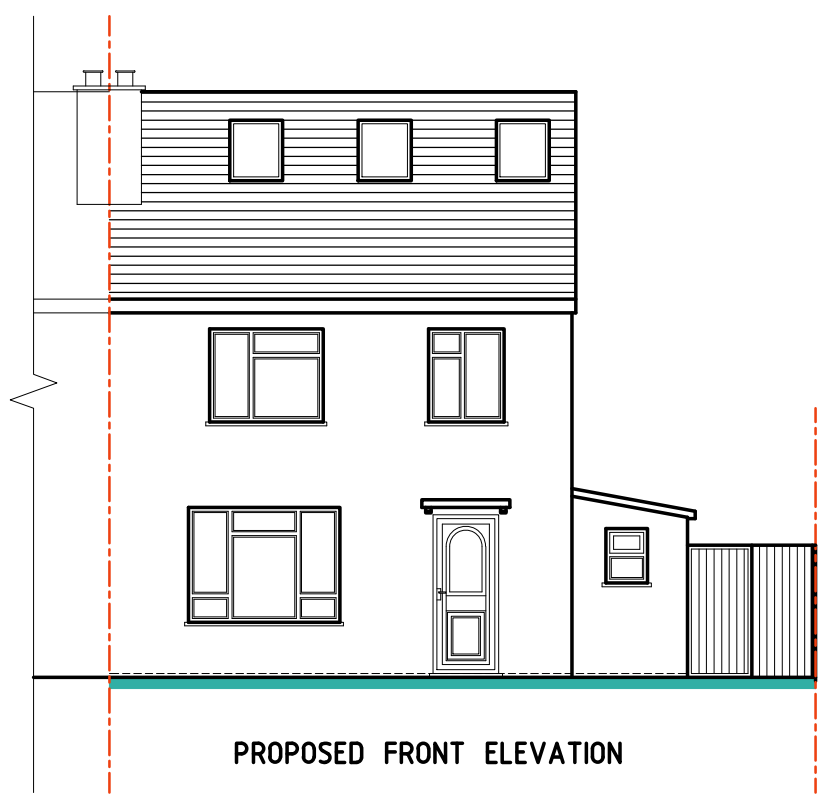


PROPOSED FRONT ELEVATION

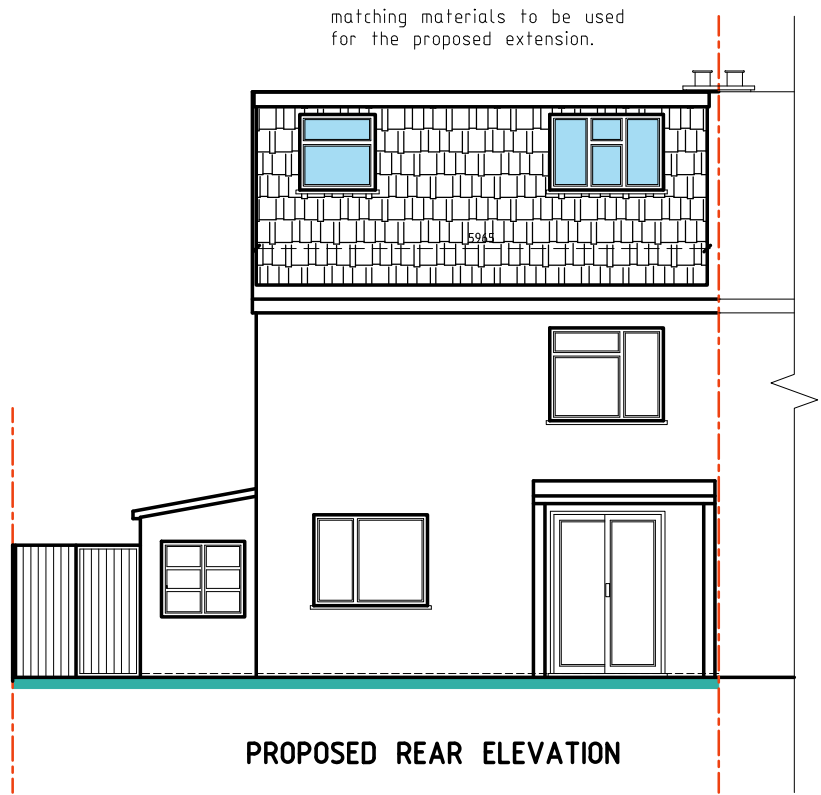


PROPOSED REAR ELEVATION

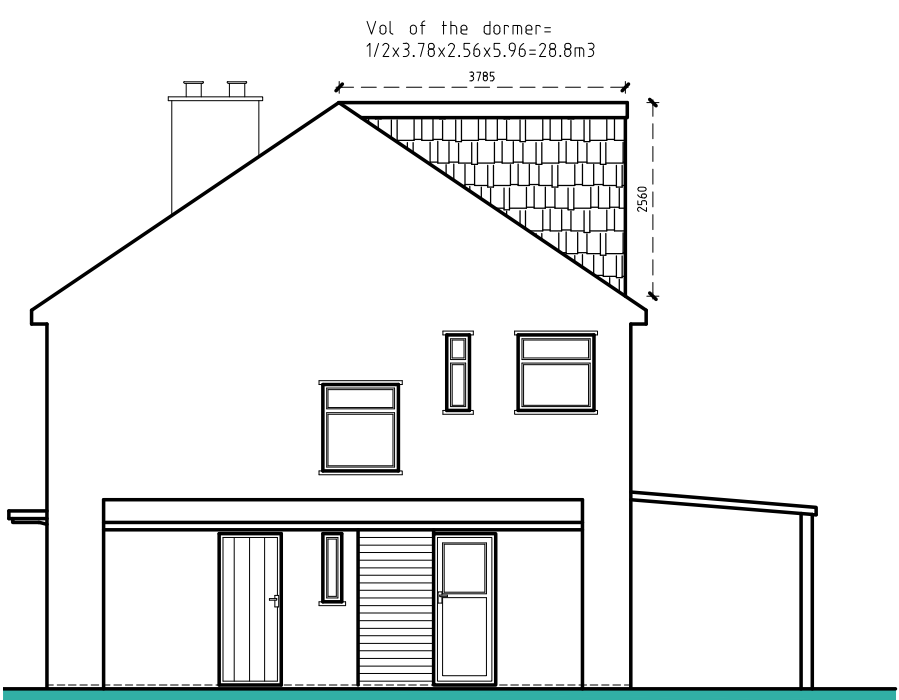

PROPOSED SIDE ELEVATION

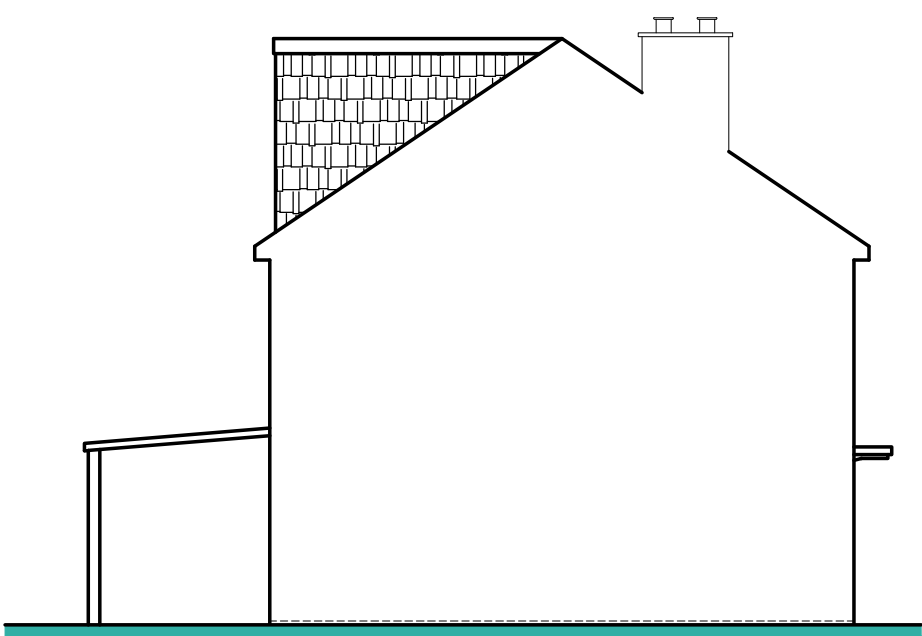

PROPOSED SIDE ELEVATION

 

SITE 529 Northumberland Avenue, Reading RG2 8NU	PROJECT LOFT CONVERSION INCLUDING REAR DORMER AND THREE FRONT ROOF LIGHTS	SHEET TILE Proposed drawings		DWG NO: PL/03	REVISIONS				Drawing produced by AWarchitecture Contact: 07934 906060 awarchitecture@yahoo.co.uk
		DEALT AW	DATE 18/04/2025	SCALE 1:100@1:50 @A3					
		SIGN	DESCRIPTION		DATED		R. NO		