



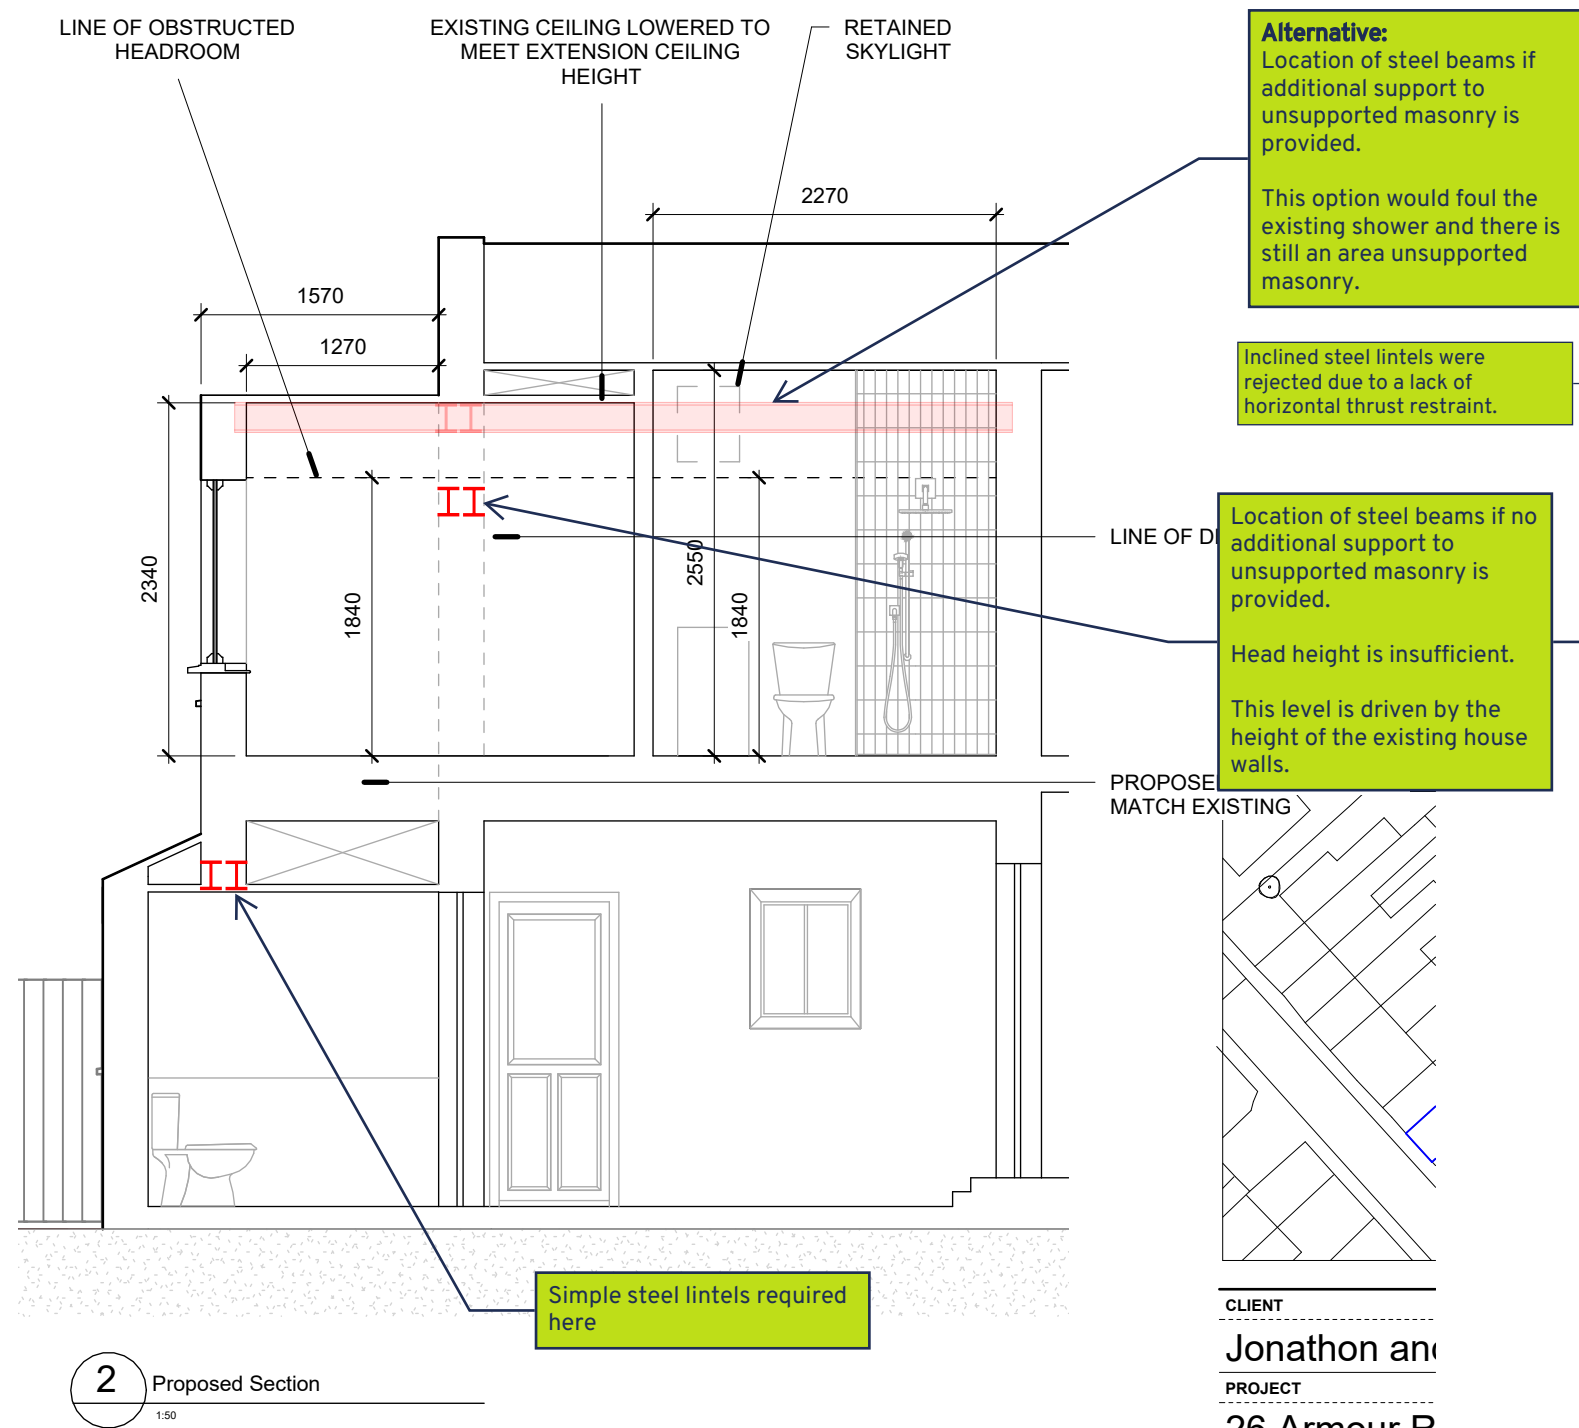

Extract from proposed first floor plan

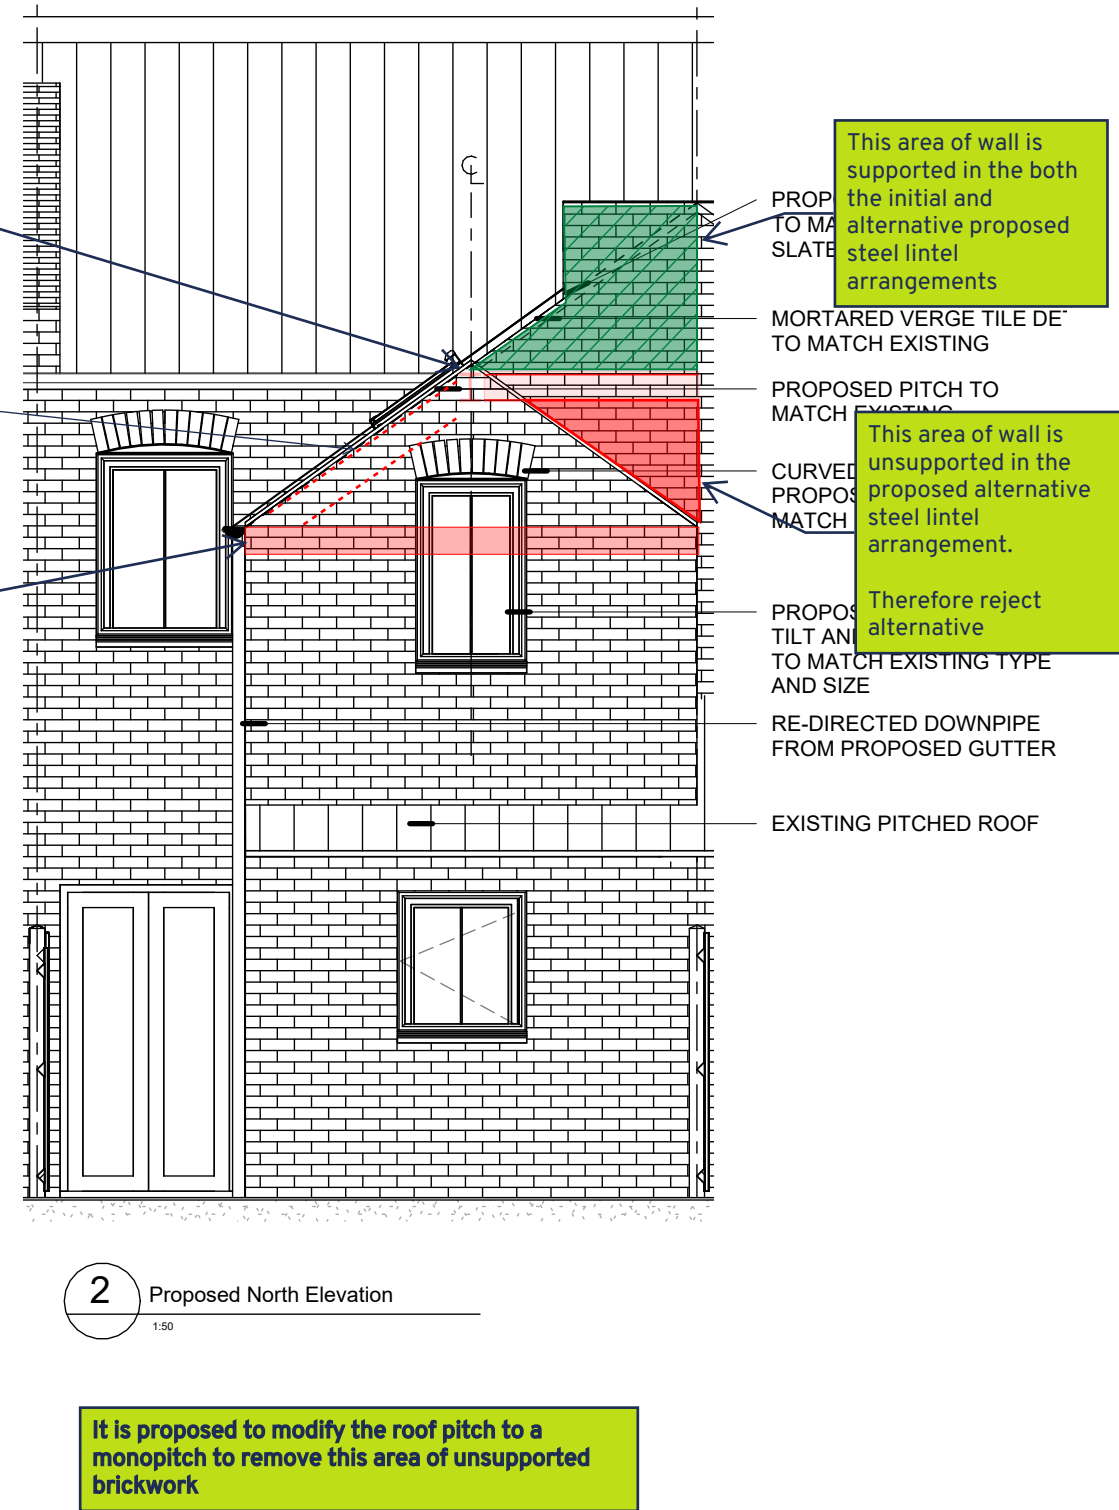

Notes 1. All dimension are in millimetres and levels in metres unless noted otherwise 2. The drawing is to be read in conjunction with all relevant Architect's and Engineers drawings and specifications 3.This drawing has been produced electronically and may have been photo reduced or enlarged when copied. Do not rely on any scales quoted. Work only to figured dimensions (do not scale). All dimensions to be checked on site. Any errors or emissions to be reported to the Engineer immediately.							Civil & Structural Engineer	Project Name	Status	WHE Project Number
							 Willis Hazell ENGINEERS	26 Armour Road, Tilehurst	Suitability Status	
							Client	Drawing Title	Scale @ A3	Rev
							Jonathon and Michelle Simons	Proposed structural support Section and Elevation	Not to scale	1
									Drawing Number	
									AMR-WHE-XX-XX-SK-S-00001	
	1	XX/XX/XX	JR	First Issue	XX	XX				
	Rev	Date	Drawn	Description	Chk'd	App'd				